


Architectural floor plan of a building, likely a school or institutional structure, showing various rooms and outdoor spaces. The plan includes the following labeled areas:

- ROOF @ 2ND FLOOR BELOW
- TERRACE @ 2ND FLOOR BELOW
- ROOF @ 2ND FLOOR BELOW
- ROOF @ 3RD FLOOR BELOW
- ROOF @ 3RD FLOOR BELOW
- TERRACE @ 3RD FLOOR BELOW
- ROOF @ 3RD FLOOR BELOW
- ELEVATOR OVER-RUN
- COURTYARD @ 2ND FLOOR BELOW
- ROOF TOP EQUIP. (TYP.)
- STAIR TO ROOF AND ELEVATOR OVER-RUN
- BAY WINDOWS BELOW


The plan also shows a large central courtyard area, several rectangular rooms, and a series of bay windows along the right side. The building is surrounded by landscaping, including trees and shrubs, and a paved area at the bottom.

B

A

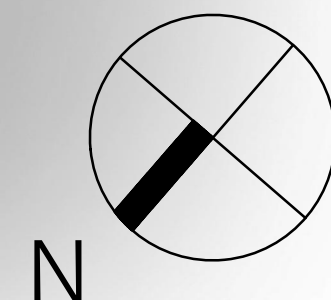
$$1/16''=1'-0''$$


NOTE: FLOOR PLANS ARE CONCEPTUAL IN NATURE AND ARE INTENDED TO ILLUSTRATE THE GENERAL LAYOUT OF THE BUILDING AND INTERNAL COURTYARD. FINAL INTERNAL DESIGN WILL BE DETERMINED AT THE TIME OF THE BUILDING PERMIT APPLICATION.

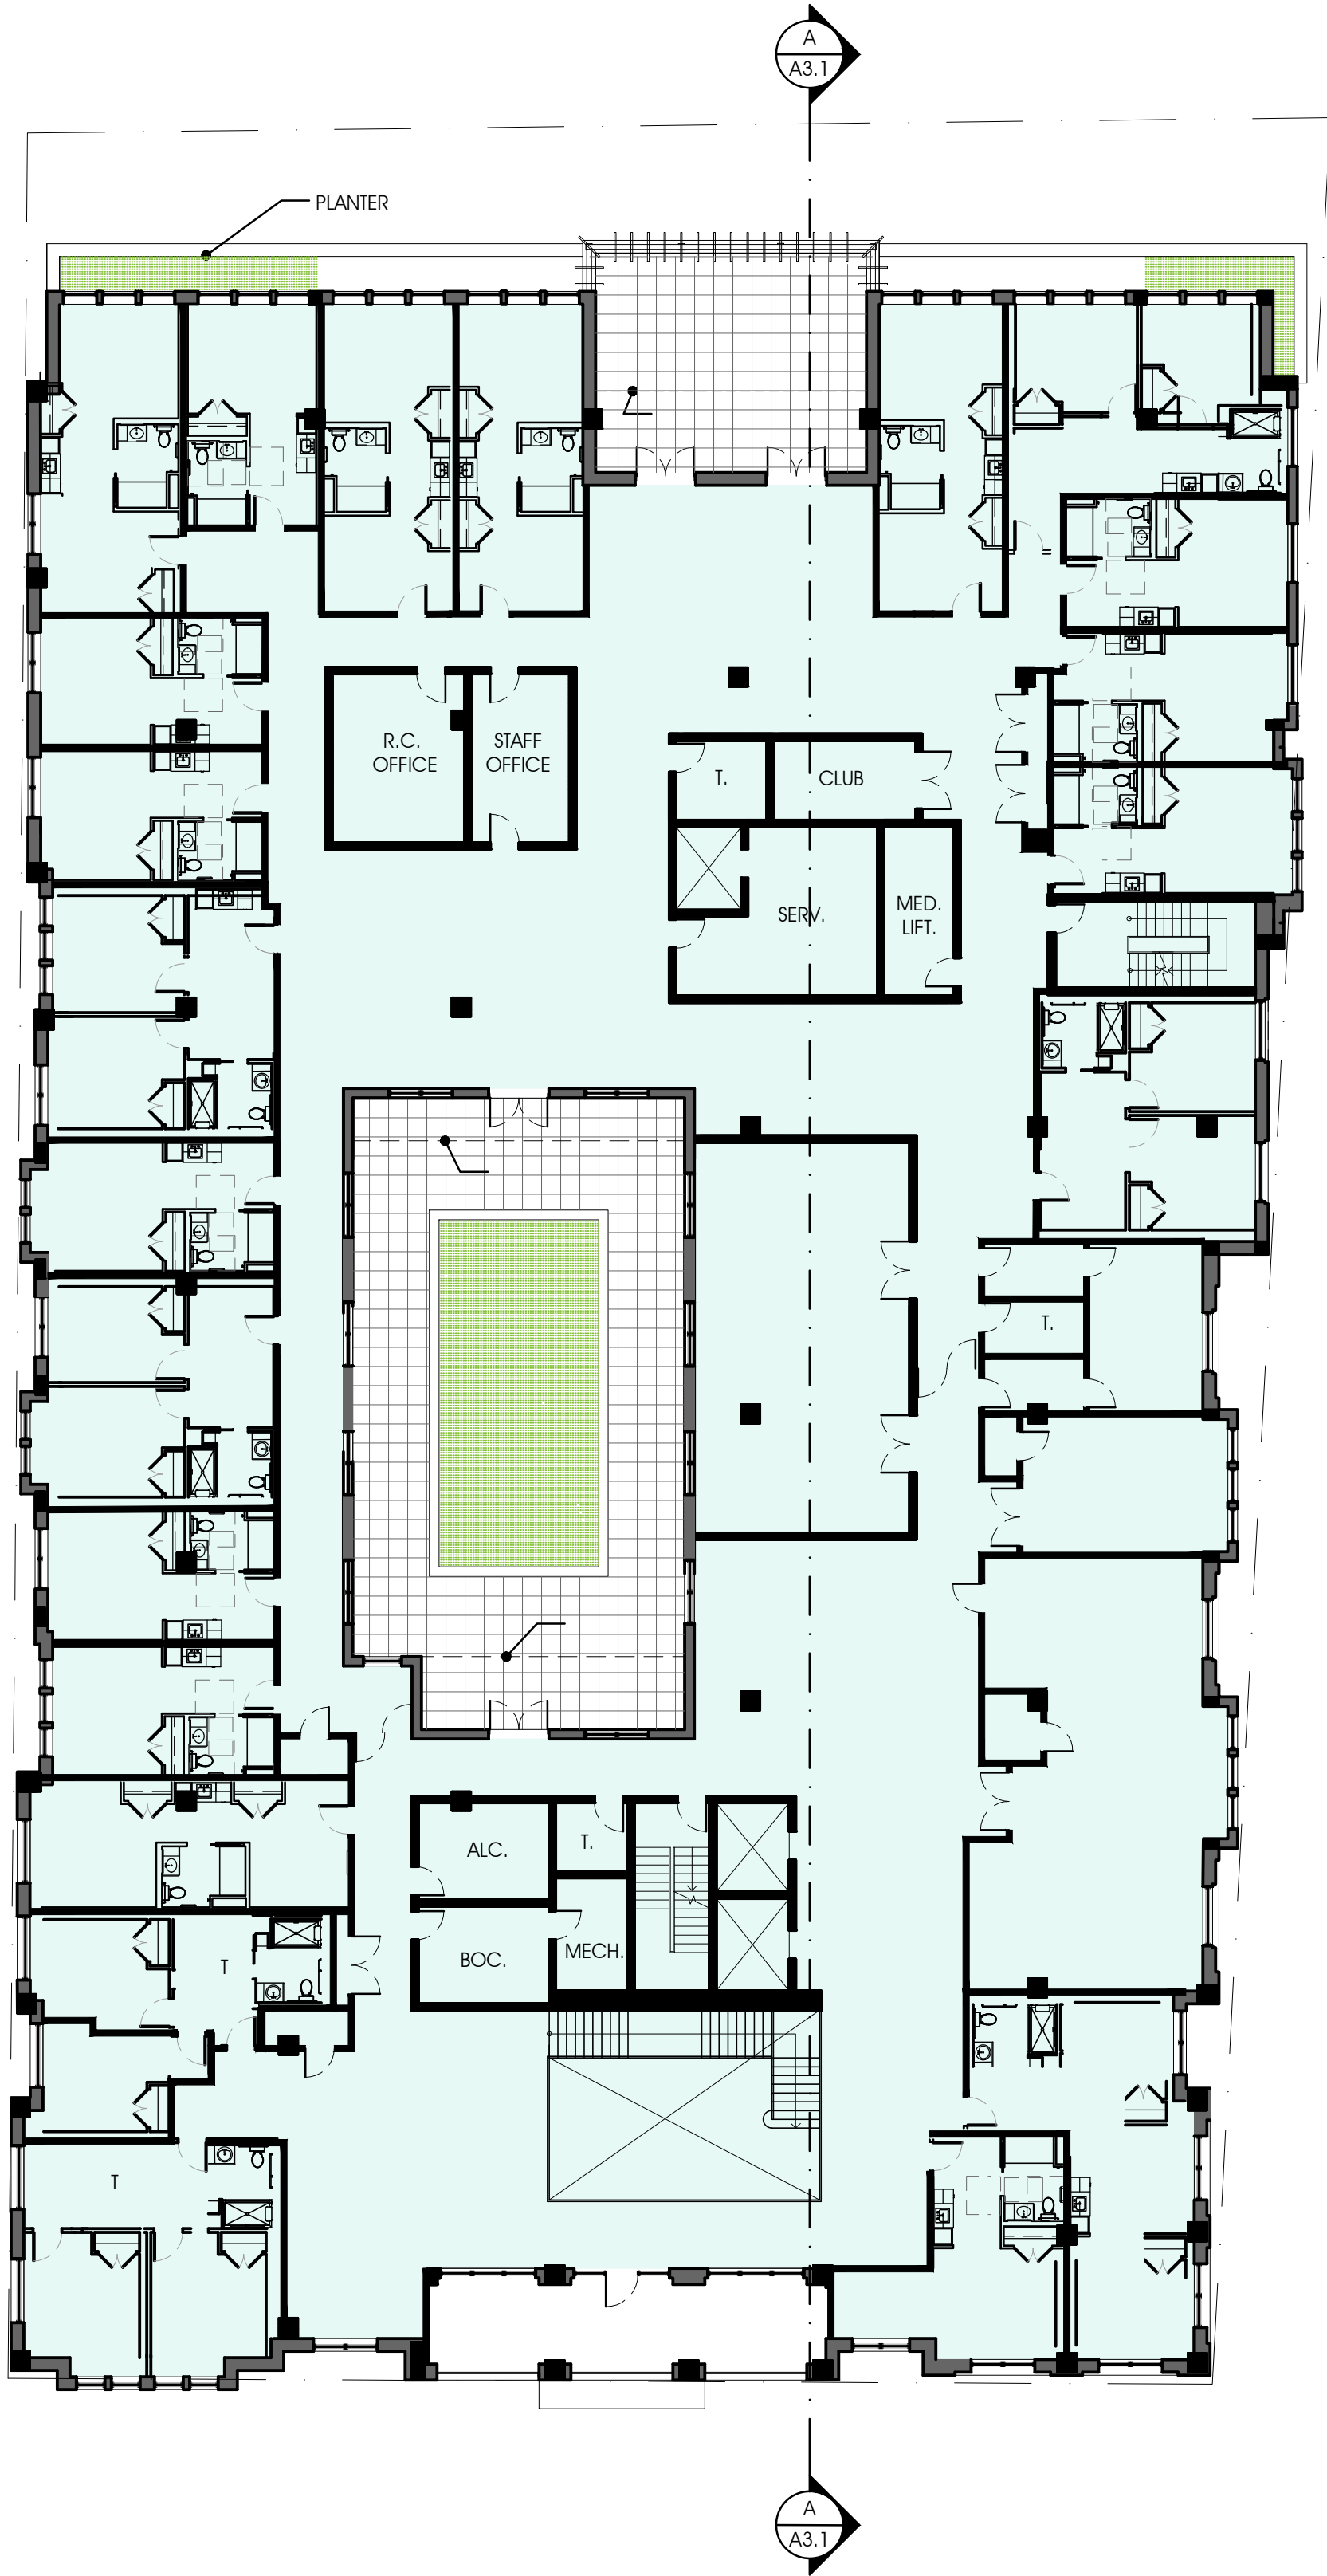

SECOND FLOOR PLAN
1/16"=1'-0"



GARAGE FLOOR PLAN
1/16"=1'-0"

SUNRISE OF VIENNA
380 Maple Avenue
Vienna, Virginia


18012

REVISIONS	
DATE	DESCRIPTION

MAC PLAN
AMENDMENT
12.13.19

FLOOR PLANS


SHEET NO.
A1.2

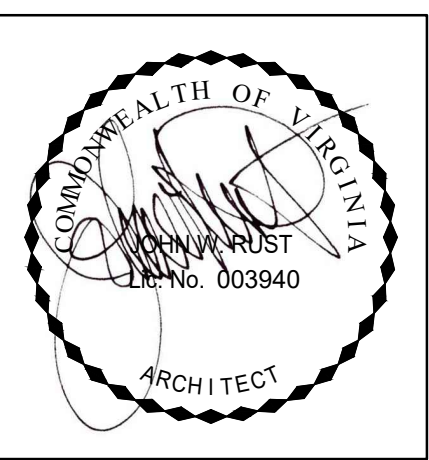


RUST ORLING
ARCHITECTURE

1215 CAMERON STREET
ALEXANDRIA, VA
22314
T - 703.836.3205
F - 703.548.4779
admin@rustorling.com
www.rustorling.com

NOTE: FLOOR PLANS ARE CONCEPTUAL IN NATURE AND ARE INTENDED TO ILLUSTRATE THE GENERAL LAYOUT OF THE BUILDING AND INTERNAL COURTYARD. FINAL INTERNAL DESIGN WILL BE DETERMINED AT THE TIME OF THE BUILDING PERMIT APPLICATION.

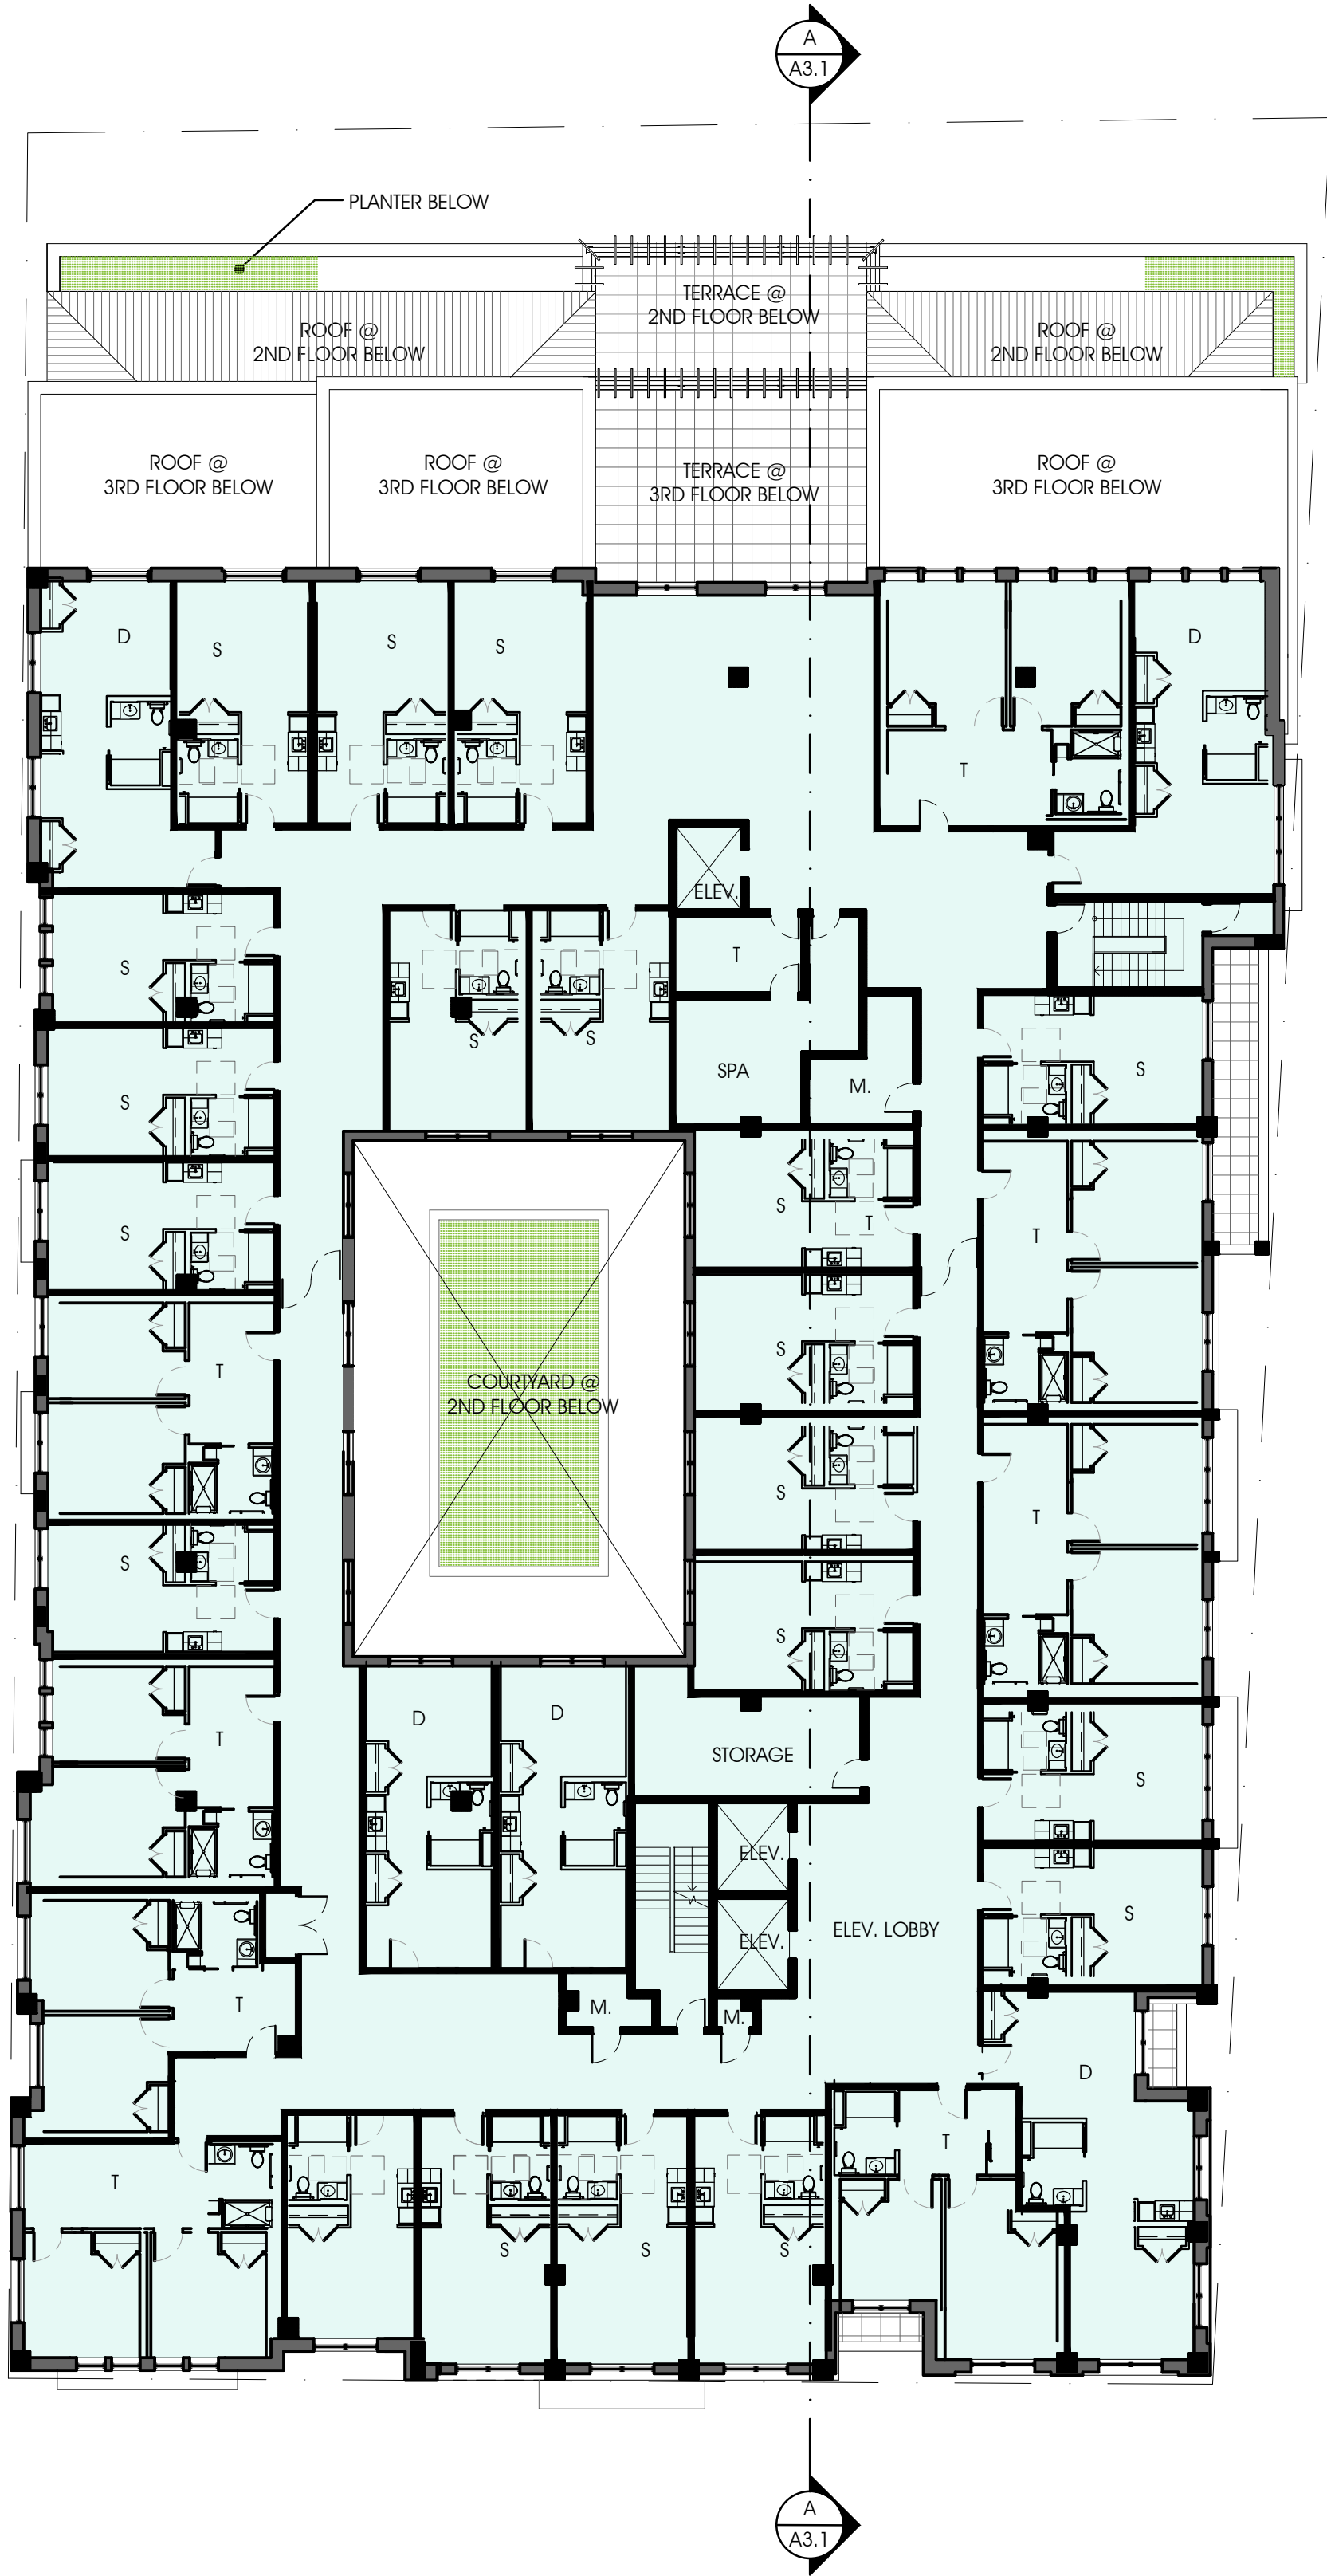

FOURTH FLOOR PLAN
1/16"=1'-0"

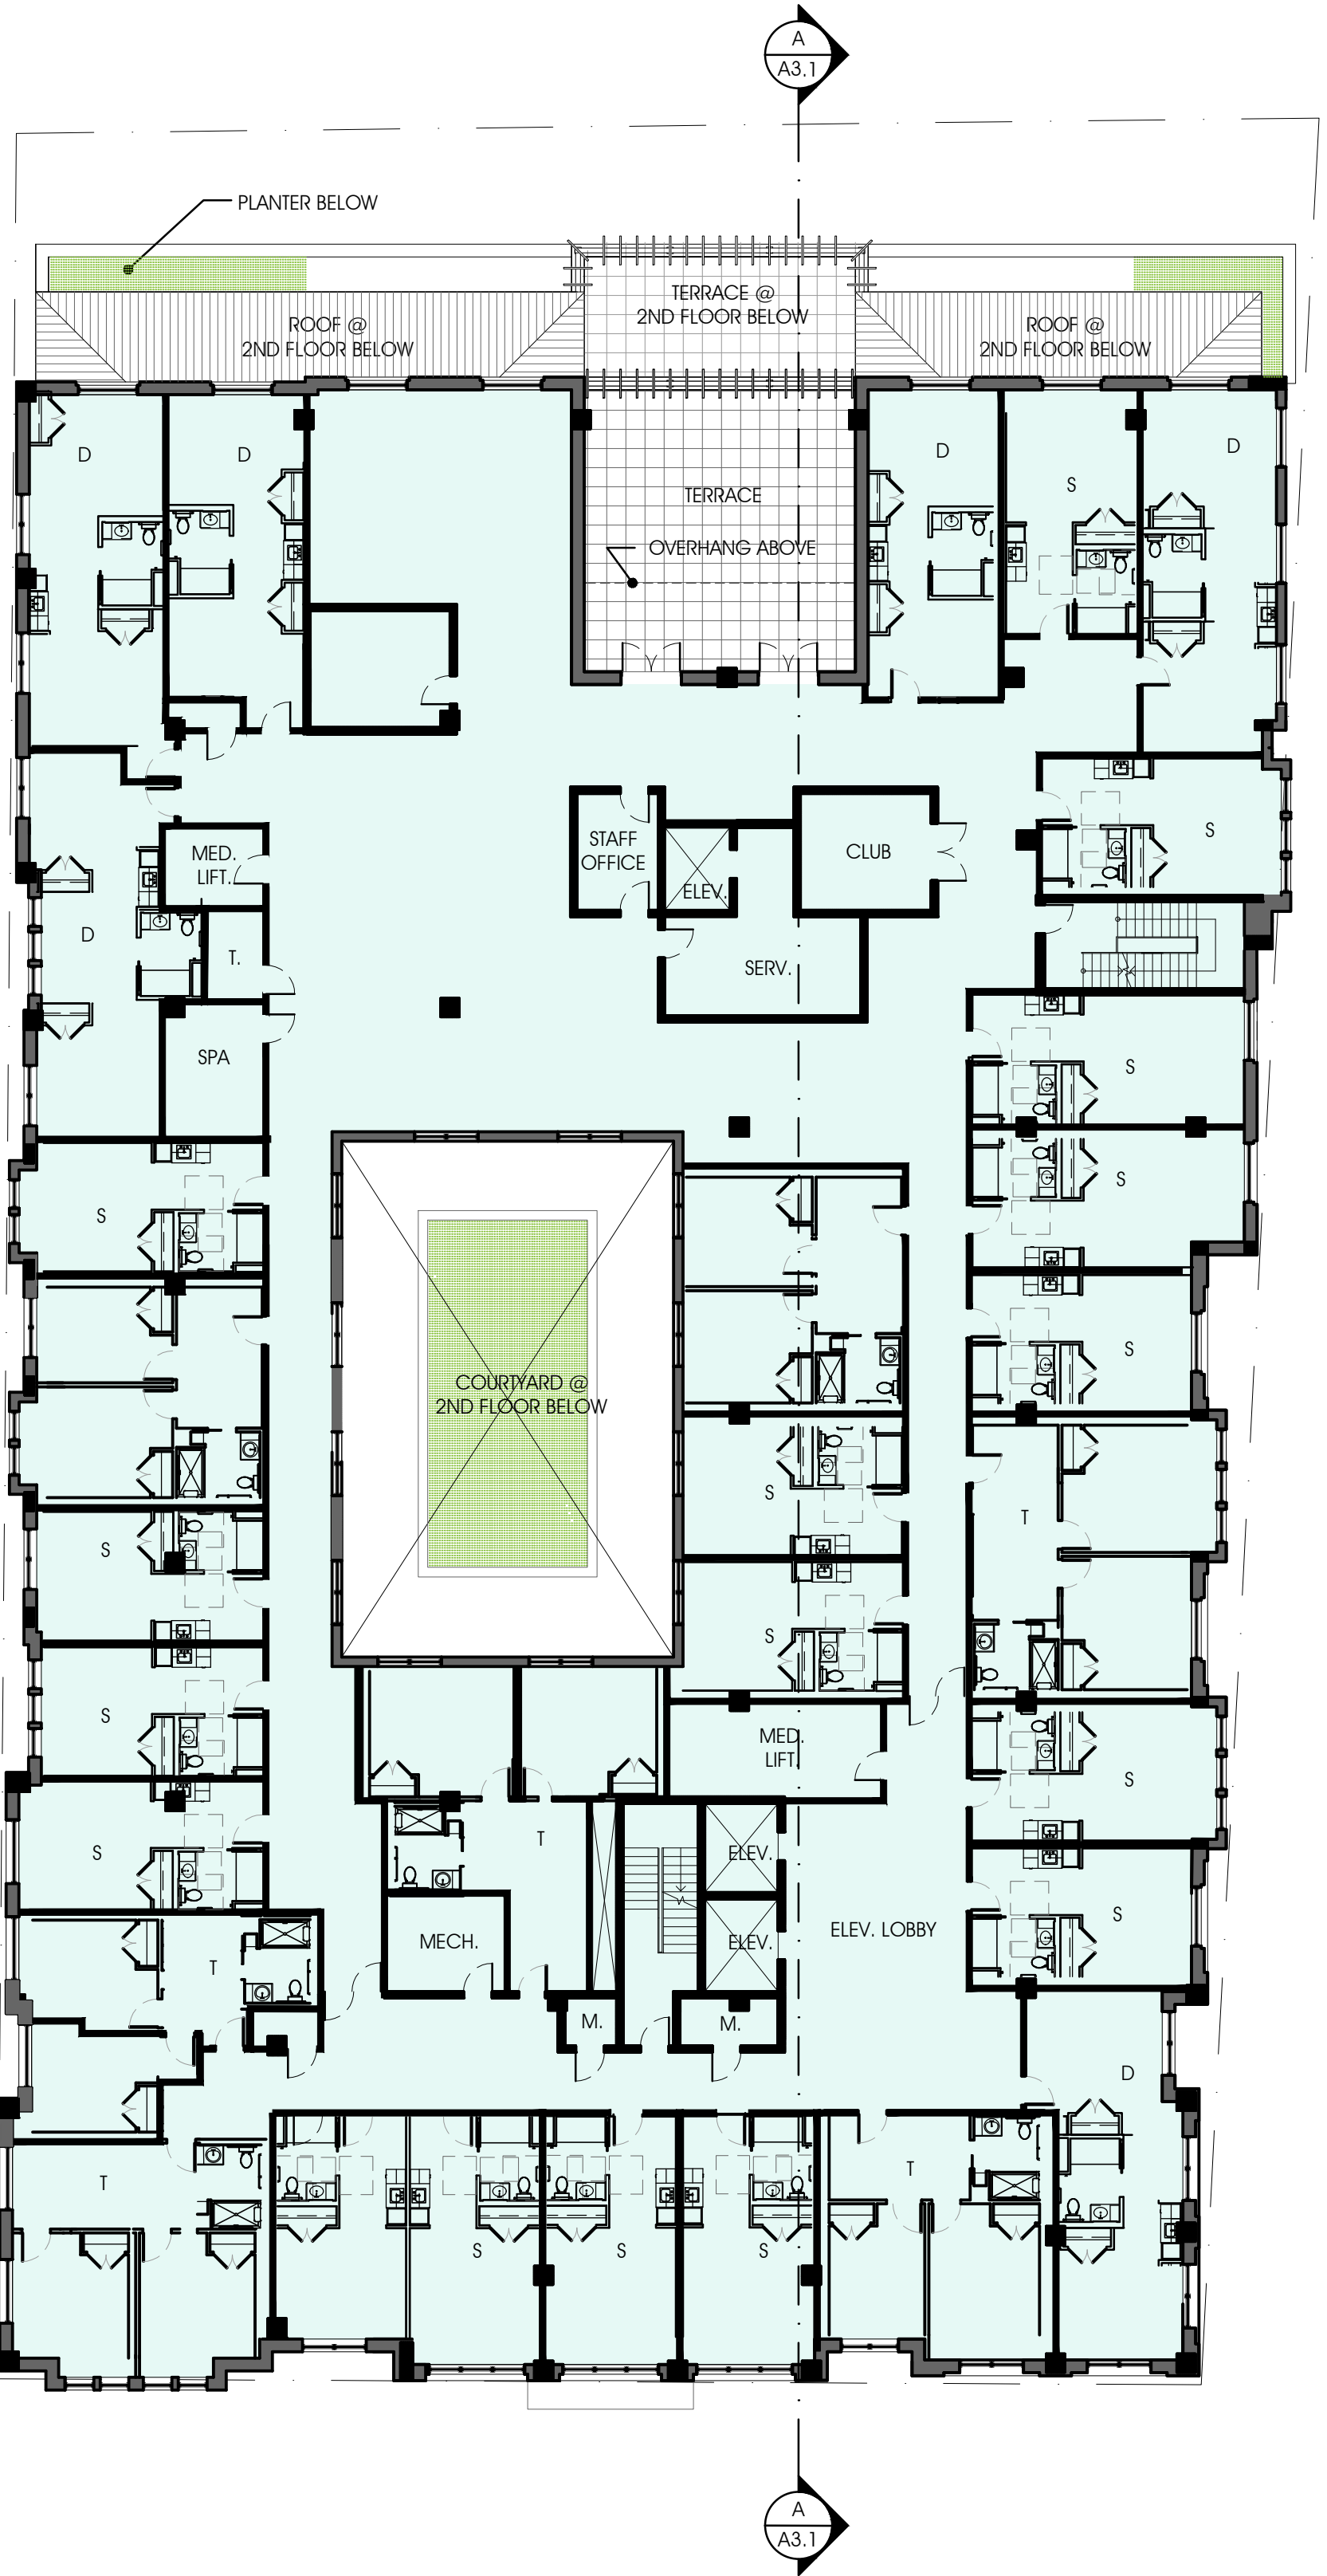

THIRD FLOOR PLAN
1/16"=1'-0"



RUST | ORLING
ARCHITECTURE

1215 CAMERON STREET
ALEXANDRIA, VA
22314

T - 703.836.3205
F - 703.548.4779
admin@rustorling.com
www.rustorling.com

SUNRISE OF VIENNA
380 Maple Avenue
Vienna, Virginia

18012

REVISIONS	
DATE	DESCRIPTION

MAC PLAN
AMENDMENT
12.13.19

FLOOR PLANS

SHEET NO.
A1.3



MAPLE AVENUE ELEVATION
3/32" = 1'-0"



WADE HAMPTON DRIVE ELEVATION
3/32" = 1'-0"

SUNRISE OF VIENNA
380 Maple Avenue
Vienna, Virginia

18012


REVISIONS	
DATE	DESCRIPTION

MAC PLAN
AMENDMENT
12.13.19

EXTERIOR
ELEVATIONS


SHEET NO.

A2.1

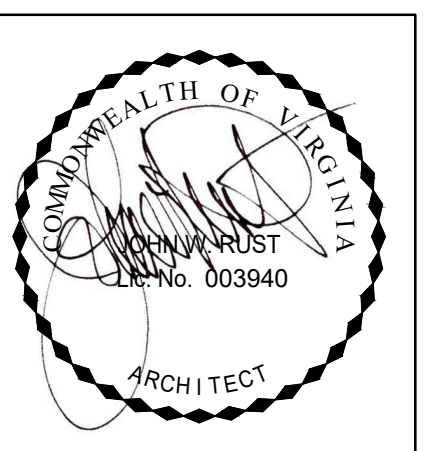

RUST | ORLING
ARCHITECTURE

1215 CAMERON STREET
ALEXANDRIA, VA
22314
T - 703.836.3205
F - 703.548.4779
admin@rustorling.com
www.rustorling.com

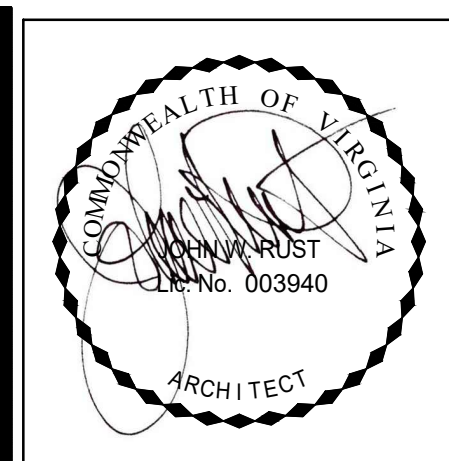

RUST | ORLING
ARCHITECTURE

1215 CAMERON STREET
ALEXANDRIA, VA 22314
T - 703.836.3205
F - 703.548.4779
admin@rustorling.com
www.rustorling.com

SUNRISE OF VIENNA
380 Maple Avenue
Vienna, Virginia

18012

REVISIONS	
DATE	DESCRIPTION

MAC PLAN
AMENDMENT
12.13.19

EXTERIOR
ELEVATIONS

SHEET NO.
A2.2




GLEN AVENUE ELEVATION
3/32" = 1'-0"

B



SIDE ELEVATION
3/32" = 1'-0"

A

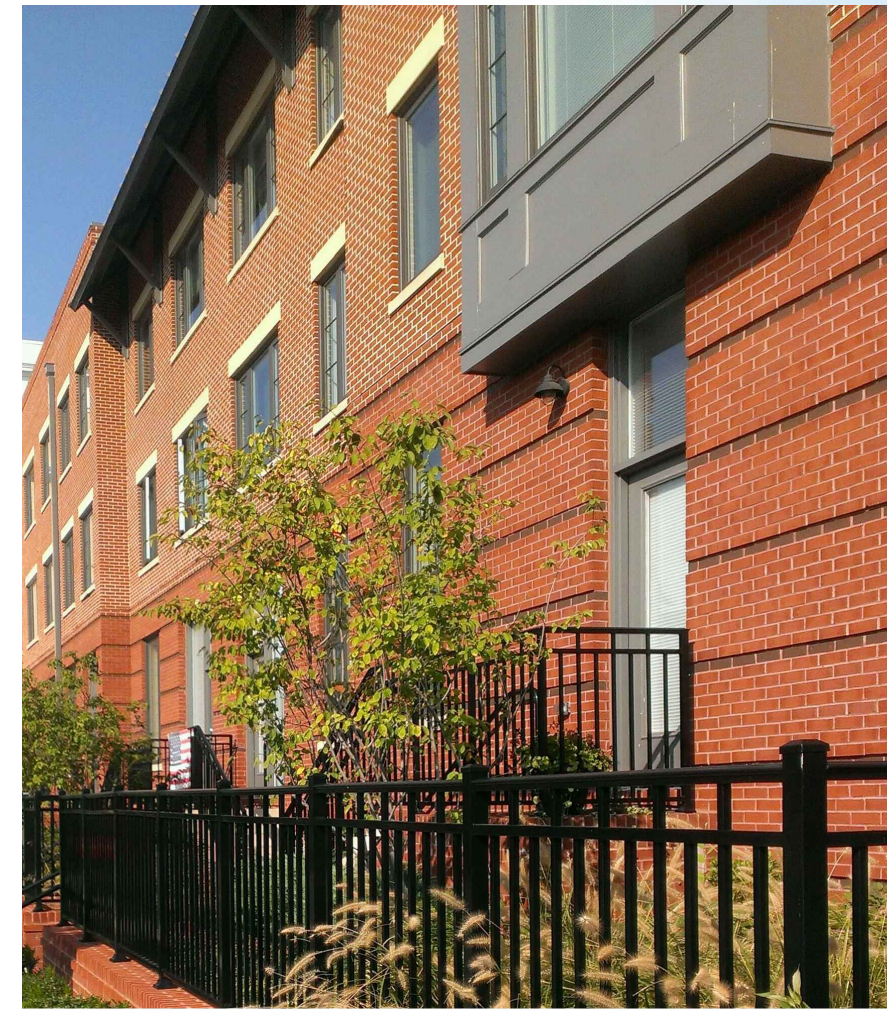

MAPLE AVENUE ELEVATION
3/32" = 1'-0"

B



WADE HAMPTON DRIVE ELEVATION
3/32" = 1'-0"

A



RUST | ORLING
ARCHITECTURE

1215 CAMERON STREET
ALEXANDRIA, VA
22314

T - 703.836.3205
F - 703.548.4779
admin@rustorling.com
www.rustorling.com

SUNRISE OF VIENNA
380 Maple Avenue
Vienna, Virginia

18012

REVISIONS


DATE	DESCRIPTION

MAC PLAN
AMENDMENT
12.13.19

IMAGERY SHEET

SHEET NO.

A2.3

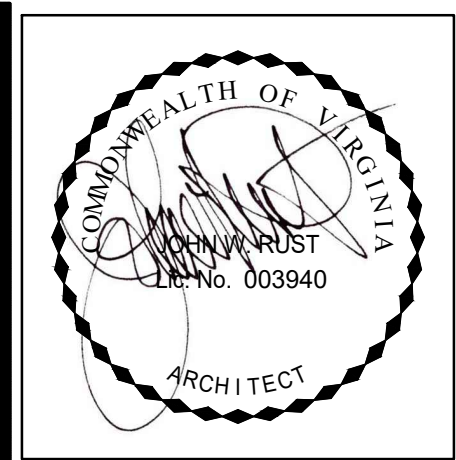

RUST | ORLING
ARCHITECTURE

1215 CAMERON STREET
ALEXANDRIA, VA
22314

T - 703.836.3205
F - 703.548.4779
admin@rustorling.com
www.rustorling.com

SUNRISE OF VIENNA
380 Maple Avenue
Vienna, Virginia

18012

REVISIONS


DATE	DESCRIPTION

MAC PLAN
AMENDMENT
12.13.19

BUILDING
SECTION

SHEET NO.

A3.1

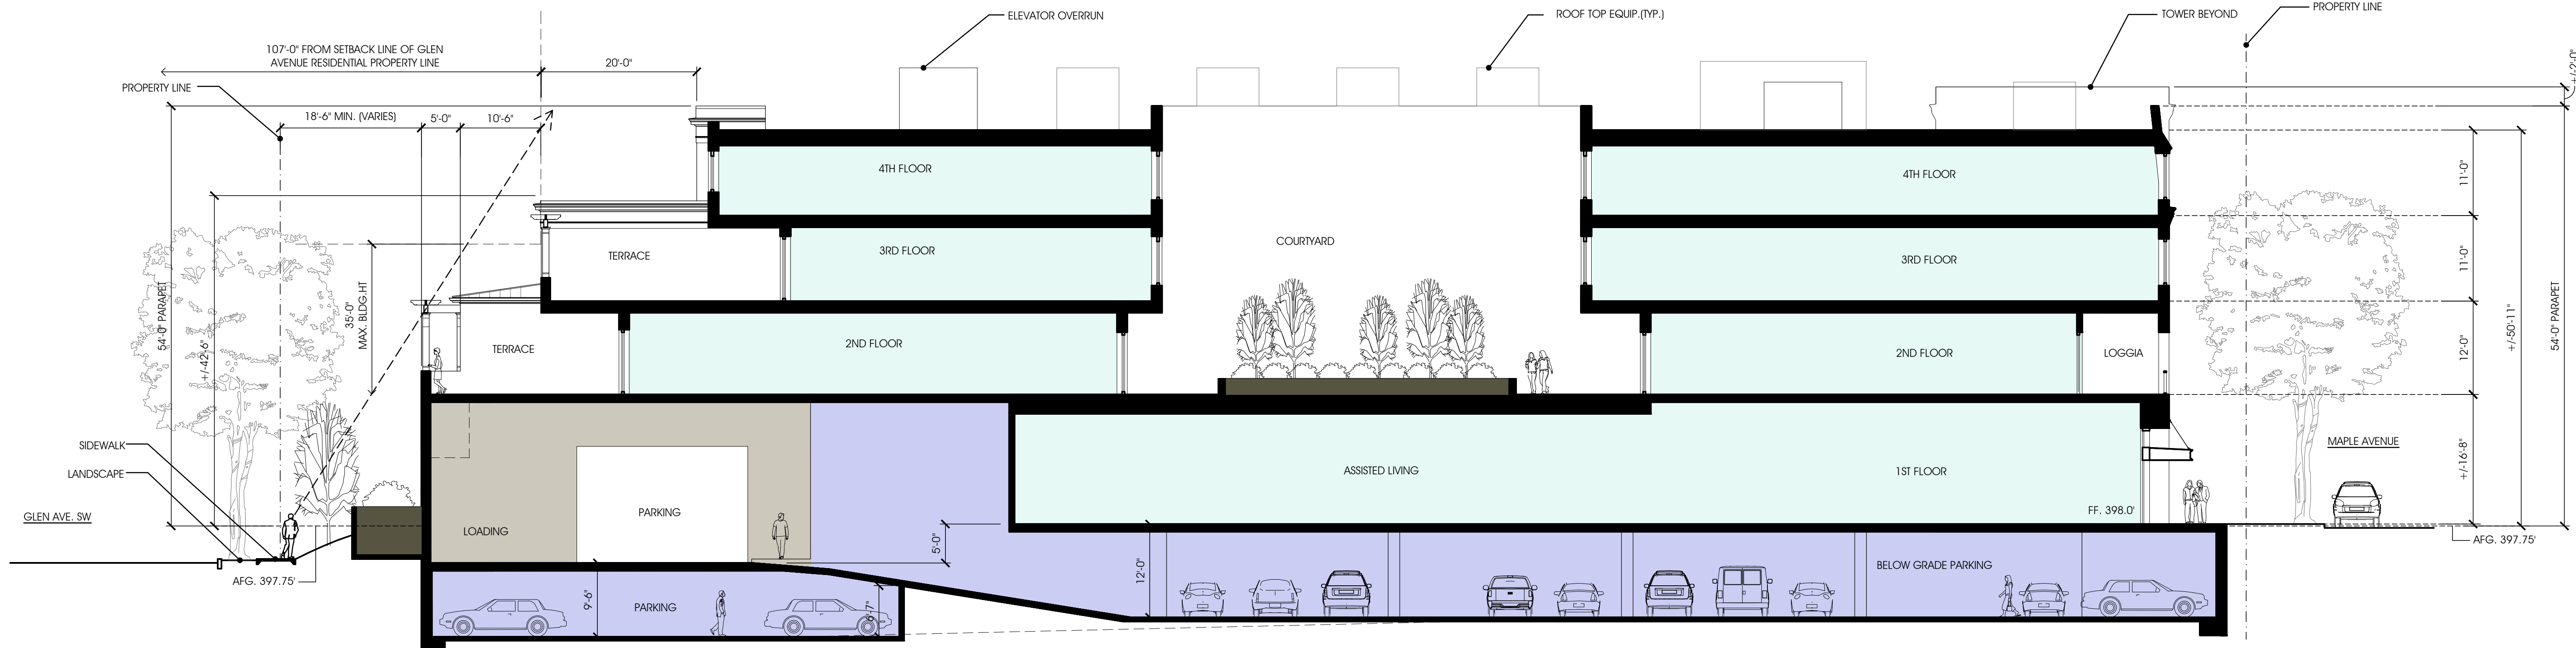

A

BUILDING SECTION
3/32" = 1'-0"



NORTHWEST PERSPECTIVE - WADE HAMPTON DRIVE & MAPLE AVENUE




NORTHEAST PERSPECTIVE



SOUTHWEST PERSPECTIVE - WADE HAMPTON DRIVE & GLEN AVENUE



SOUTHEAST PERSPECTIVE

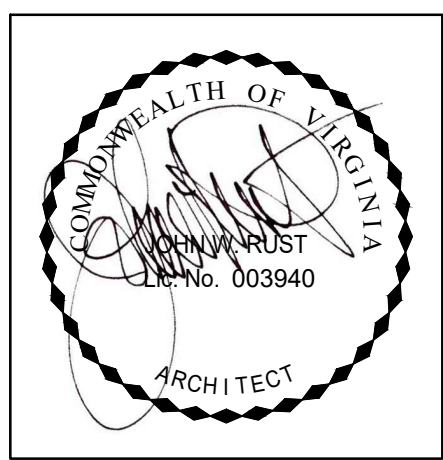

RUST | ORLING
ARCHITECTURE
1215 CAMERON STREET
ALEXANDRIA, VA
22314
T - 703.836.3205
F - 703.548.4779
admin@rustorling.com
www.rustorling.com

SUNRISE OF VIENNA
380 Maple Avenue
Vienna, Virginia


18012

REVISIONS	
DATE	DESCRIPTION

MAC PLAN
AMENDMENT
12.13.19

BUILDING
PERSPECTIVES

SHEET NO.
A5.1

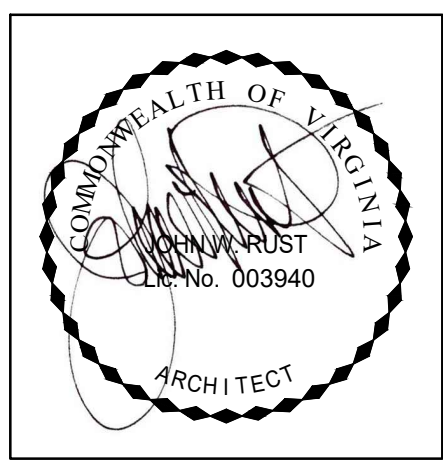

RUST | ORLING
ARCHITECTURE

1215 CAMERON STREET
ALEXANDRIA, VA
22314

T - 703.836.3205
F - 703.548.4779
admin@rustorling.com
www.rustorling.com

SUNRISE OF VIENNA
380 Maple Avenue
Vienna, Virginia

18012

REVISIONS	
DATE	DESCRIPTION

MAC PLAN
AMENDMENT
12.13.19

BUILDING
ISOMETRICS

SHEET NO.

A5.2