

1 2 3 3 4 4 5 5 6

SITE PLAN TOWN OF VIENNA POLICE STATION

Town of Vienna, Virginia

FIRE MARSHAL NOTES

AVAILABLE FIRE FLOW 2,528 (GAL./MIN.)
SOURCE OF FIRE FLOW INFO. TOWN OF VIENNA
TYPE OF CONSTRUCTION - USBC IIB
USE GROUP CLASSIFICATION - USBC B, A3, & U (FT.)
BUILDING HEIGHT 31.12'
BUILDING TO BE FULLY SPRINKLERED YES ☒ NO ☐ (EX BLDG)

IF YES, CHECK APPROPRIATE STANDARD: NFPA 13 ☒ ; NFPA 13D ☐ ; NFPA 13R ☐
SEE PFM CHAPTER 9, PART 2 FOR FULL INFORMATION REQUIRED. FIRE FLOW REQUIREMENTS TO BE DETERMINED BY THE FIRE PREVENTION DIVISION.


VICINITY MAP

SCALE 1"=300'



SOILS MAP

SCALE 1"=200'

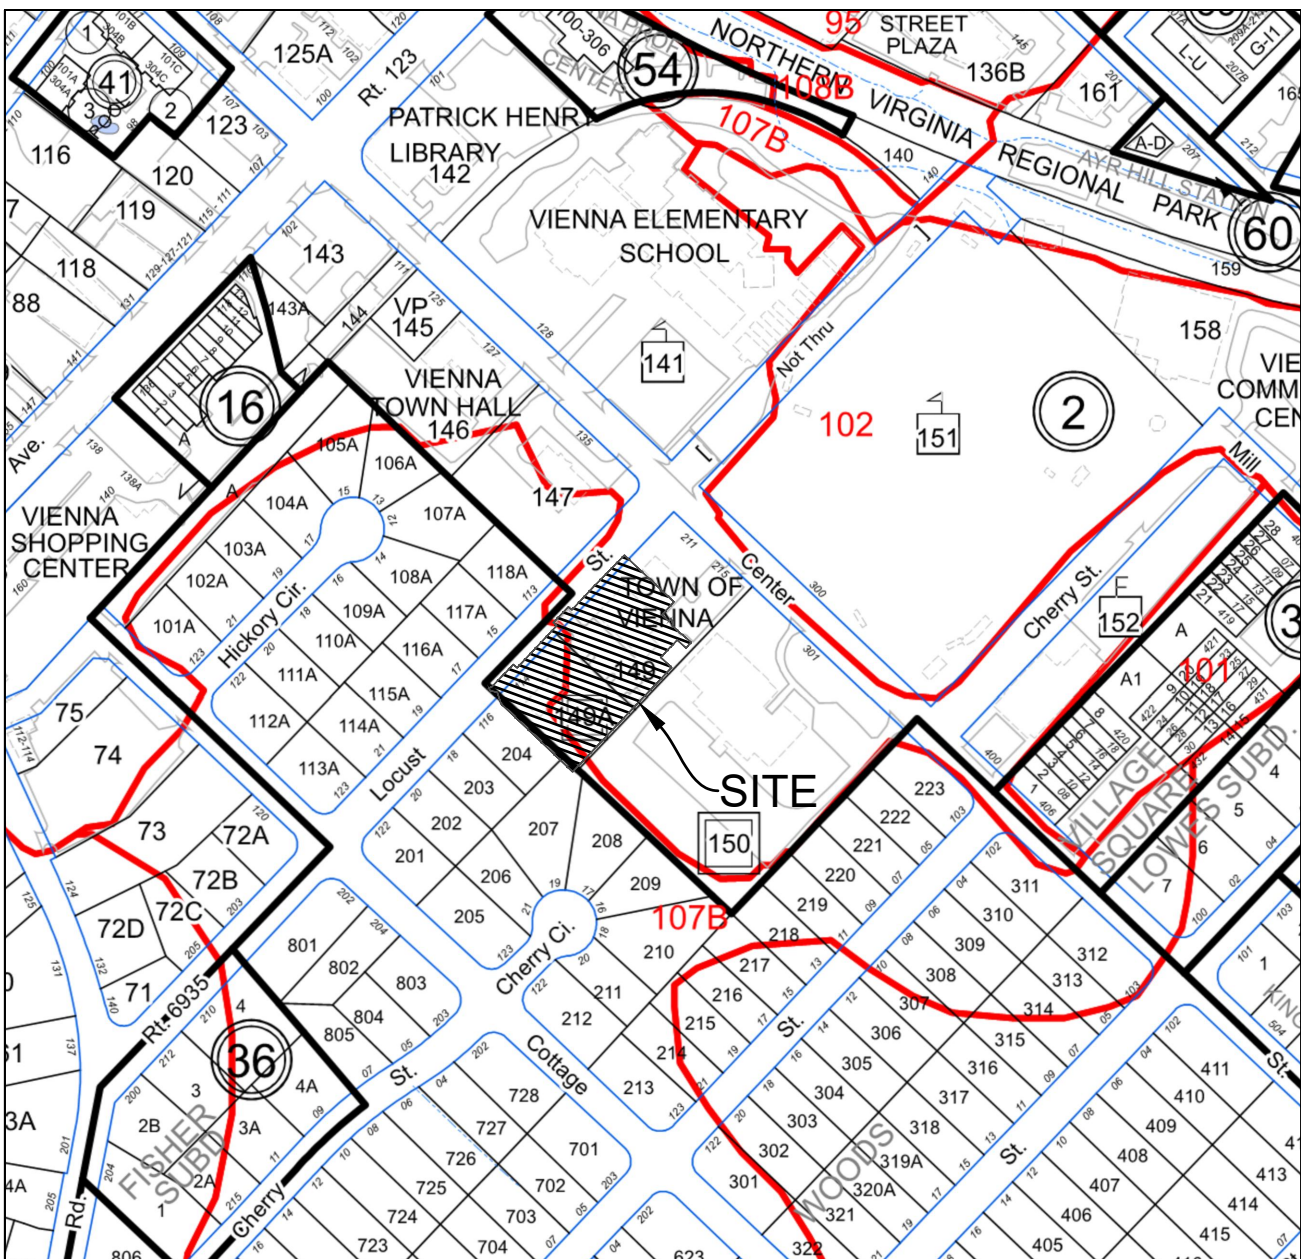

SOIL ID NUMBERS	SOIL SERIES NAME	FOUNDATION SUPPORT	SOIL DRAINAGE	EROSION POTENTIAL	PROBLEM CLASS
95	URBAN LAND	N/A	N/A	N/A	IVB
107B	WHEATON MEADOWVILLE COMPLEX	FAIR	MARGINAL	MEDIUM	IVB

IS THE SITE LOCATED ON NATURALLY OCCURRING ASBESTOS (NOA) SOIL?
YES ☐ NO ☒

(SOIL INFORMATION PER FAIRFAX COUNTY MAPPING)

OWNER INFORMATION:

TAX MAP #: 38-4 ((2)) 149, 149A
SITE ADDRESS: 211 CENTER ST (149)
VIENNA, VA 22180
114 LOCUST ST (149A)
VIENNA, VA 22180

OWNER: TOWN OF VIENNA
DB 3321 PG 89 (149)
DB 23068 PG 295 (149A)

SHEET INDEX

Sheet Number	Sheet Title
C-001	COVER SHEET
C-002	ABBREVIATIONS, NOTES & LEGEND
C-101	EXISTING CONDITIONS
C-102	DEMOLITION PLAN
C-103	SITE PLAN
C-104	GRADING PLAN
C-105	UTILITY PLAN
C-105A	LOT COVERAGE CALCULATION
C-106	LANDSCAPE PLAN
C-107	TREE PRESERVATION PLAN
C-108	LANDSCAPE SCHEDULE & DETAILS
C-109	TREE PRESERVATION DETAILS
C-110	LIGHTING PLAN
C-111	SITE LIGHTING DETAILS
C-112	SIGHT DISTANCE PLAN & PROFILE
C-201	EROSION & SEDIMENT CONTROL PLAN PH I
C-202	EROSION & SEDIMENT CONTROL PLAN PH II
C-202A	EROSION & SEDIMENT CONTROL PH II DIVIDES
C-203	EROSION & SEDIMENT CONTROL NARRATIVE
C-204	EROSION & SEDIMENT CONTROL DETAILS
C-301	STORM SEWER PLAN & PROFILES
C-302	STORM & WATER PROFILES
C-303	SWM OUTFALL & NARRATIVES
C-304	PRE- AND POST DEV LAND COVER
C-305	PRE AND POST DEV DRAINAGE PATTERNS
C-306	PRE AND POST DEV 2- AND 10-YR FLOWS
C-307	STORMWATER MANAGEMENT DETAILS
C-308	STORMWATER MANAGEMENT DETAILS
C-501	CONSTRUCTION DETAILS
C-502	CONSTRUCTION DETAILS

ZONING REQUIREMENTS:

	REQUIRED	REQUIRED	PROVIDED
ZONING:	RM-2 (LOT 149)	RS-10 (LOT 149A)	RM-2/RS-10
MINIMUM LOT AREA:	8,000 SF	10,000 SF	21,779.70/45,540.30 SF
MINIMUM LOT WIDTH:	70'	75'	129.4'/168.3'
- AT STREET LINE:	40'	45'	
MAXIMUM BUILDING HEIGHT:	3 STORIES NOT TO EXCEED 35'	2 1/2 STORIES NOT TO EXCEED 35'	2 STORY - 35.37"
			*SEE SHEET C-105A
MINIMUM YARD REQUIREMENTS :			
FRONT-	60' (MEASURED FROM THE STREET ϵ)	50' (MEAS. FROM STREET ϵ)	141' (MEAS. FROM ϵ)
SIDE-	25'	12'	27.65'
REAR-	35'	35'	60.10'
MAXIMUM LOT COVERAGE:	25%	25%	69.71%
SEE SHEET C-103 FOR PARKING TABULATIONS			




Dewberry Engineers Inc.
8401 ARLINGTON BLVD.
FAIRFAX, VA 22031
703.948.0100 (PHONE)
703.206.0805 (FAX)

Town of Vienna
Town of Vienna Police Station

215 Center Street South
Vienna, VA

PERMIT SUBMISSION

SEAL

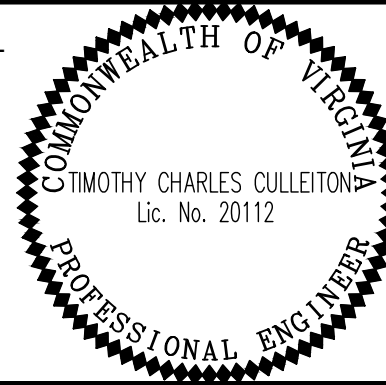

KEY PLAN

SCALE

NORTH

AS
NOTED



No.	DATE	BY	Description

REVISIONS

DRAWN BY _____ KM

APPROVED BY _____ TC

CHECKED BY _____ RW

DATE FEBRUARY 26, 2020

TITLE

COVER SHEET

PROJECT NO.

C-001



Dewberry®

Dewberry Engineers Inc.

8401 ARLINGTON BLVD.
FAIRFAX, VA 22031
703.849.0100 (PHONE)
703.206.0805 (FAX)

Town of Vienna

Town of Vienna Police Station

215 Center Street South
Vienna, VA

PERMIT SUBMISSION

SEAL



KEY PLAN

SCALE

NORTH

N/A

No.	DATE	BY	Description
REVISIONS			
DRAWN BY			KM
APPROVED BY			TC
CHECKED BY			RW
DATE		FEBRUARY 26, 2020	

TITLE

ABBREVIATIONS,
NOTES & LEGEND

PROJECT NO.

C-002

SEAL

COMMONWEALTH OF VIRGINIA

TIMOTHY CHARLES CULLEITONA

Lic. No. 20112

PROFESSIONAL ENGINEER

KEY PLAN

SCALE NORTH

SCALE IN FEET

SCALE IN FEET
1" = 20'
1 INCH



No.	DATE	BY	Description


DRAWN BY _____ KM
APPROVED BY _____ TC
CHECKED BY _____ RW
DATE _____ FEBRUARY 26, 2020

TITLE

EXISTING
CONDITIONS

PROJECT NO. _____

C-101

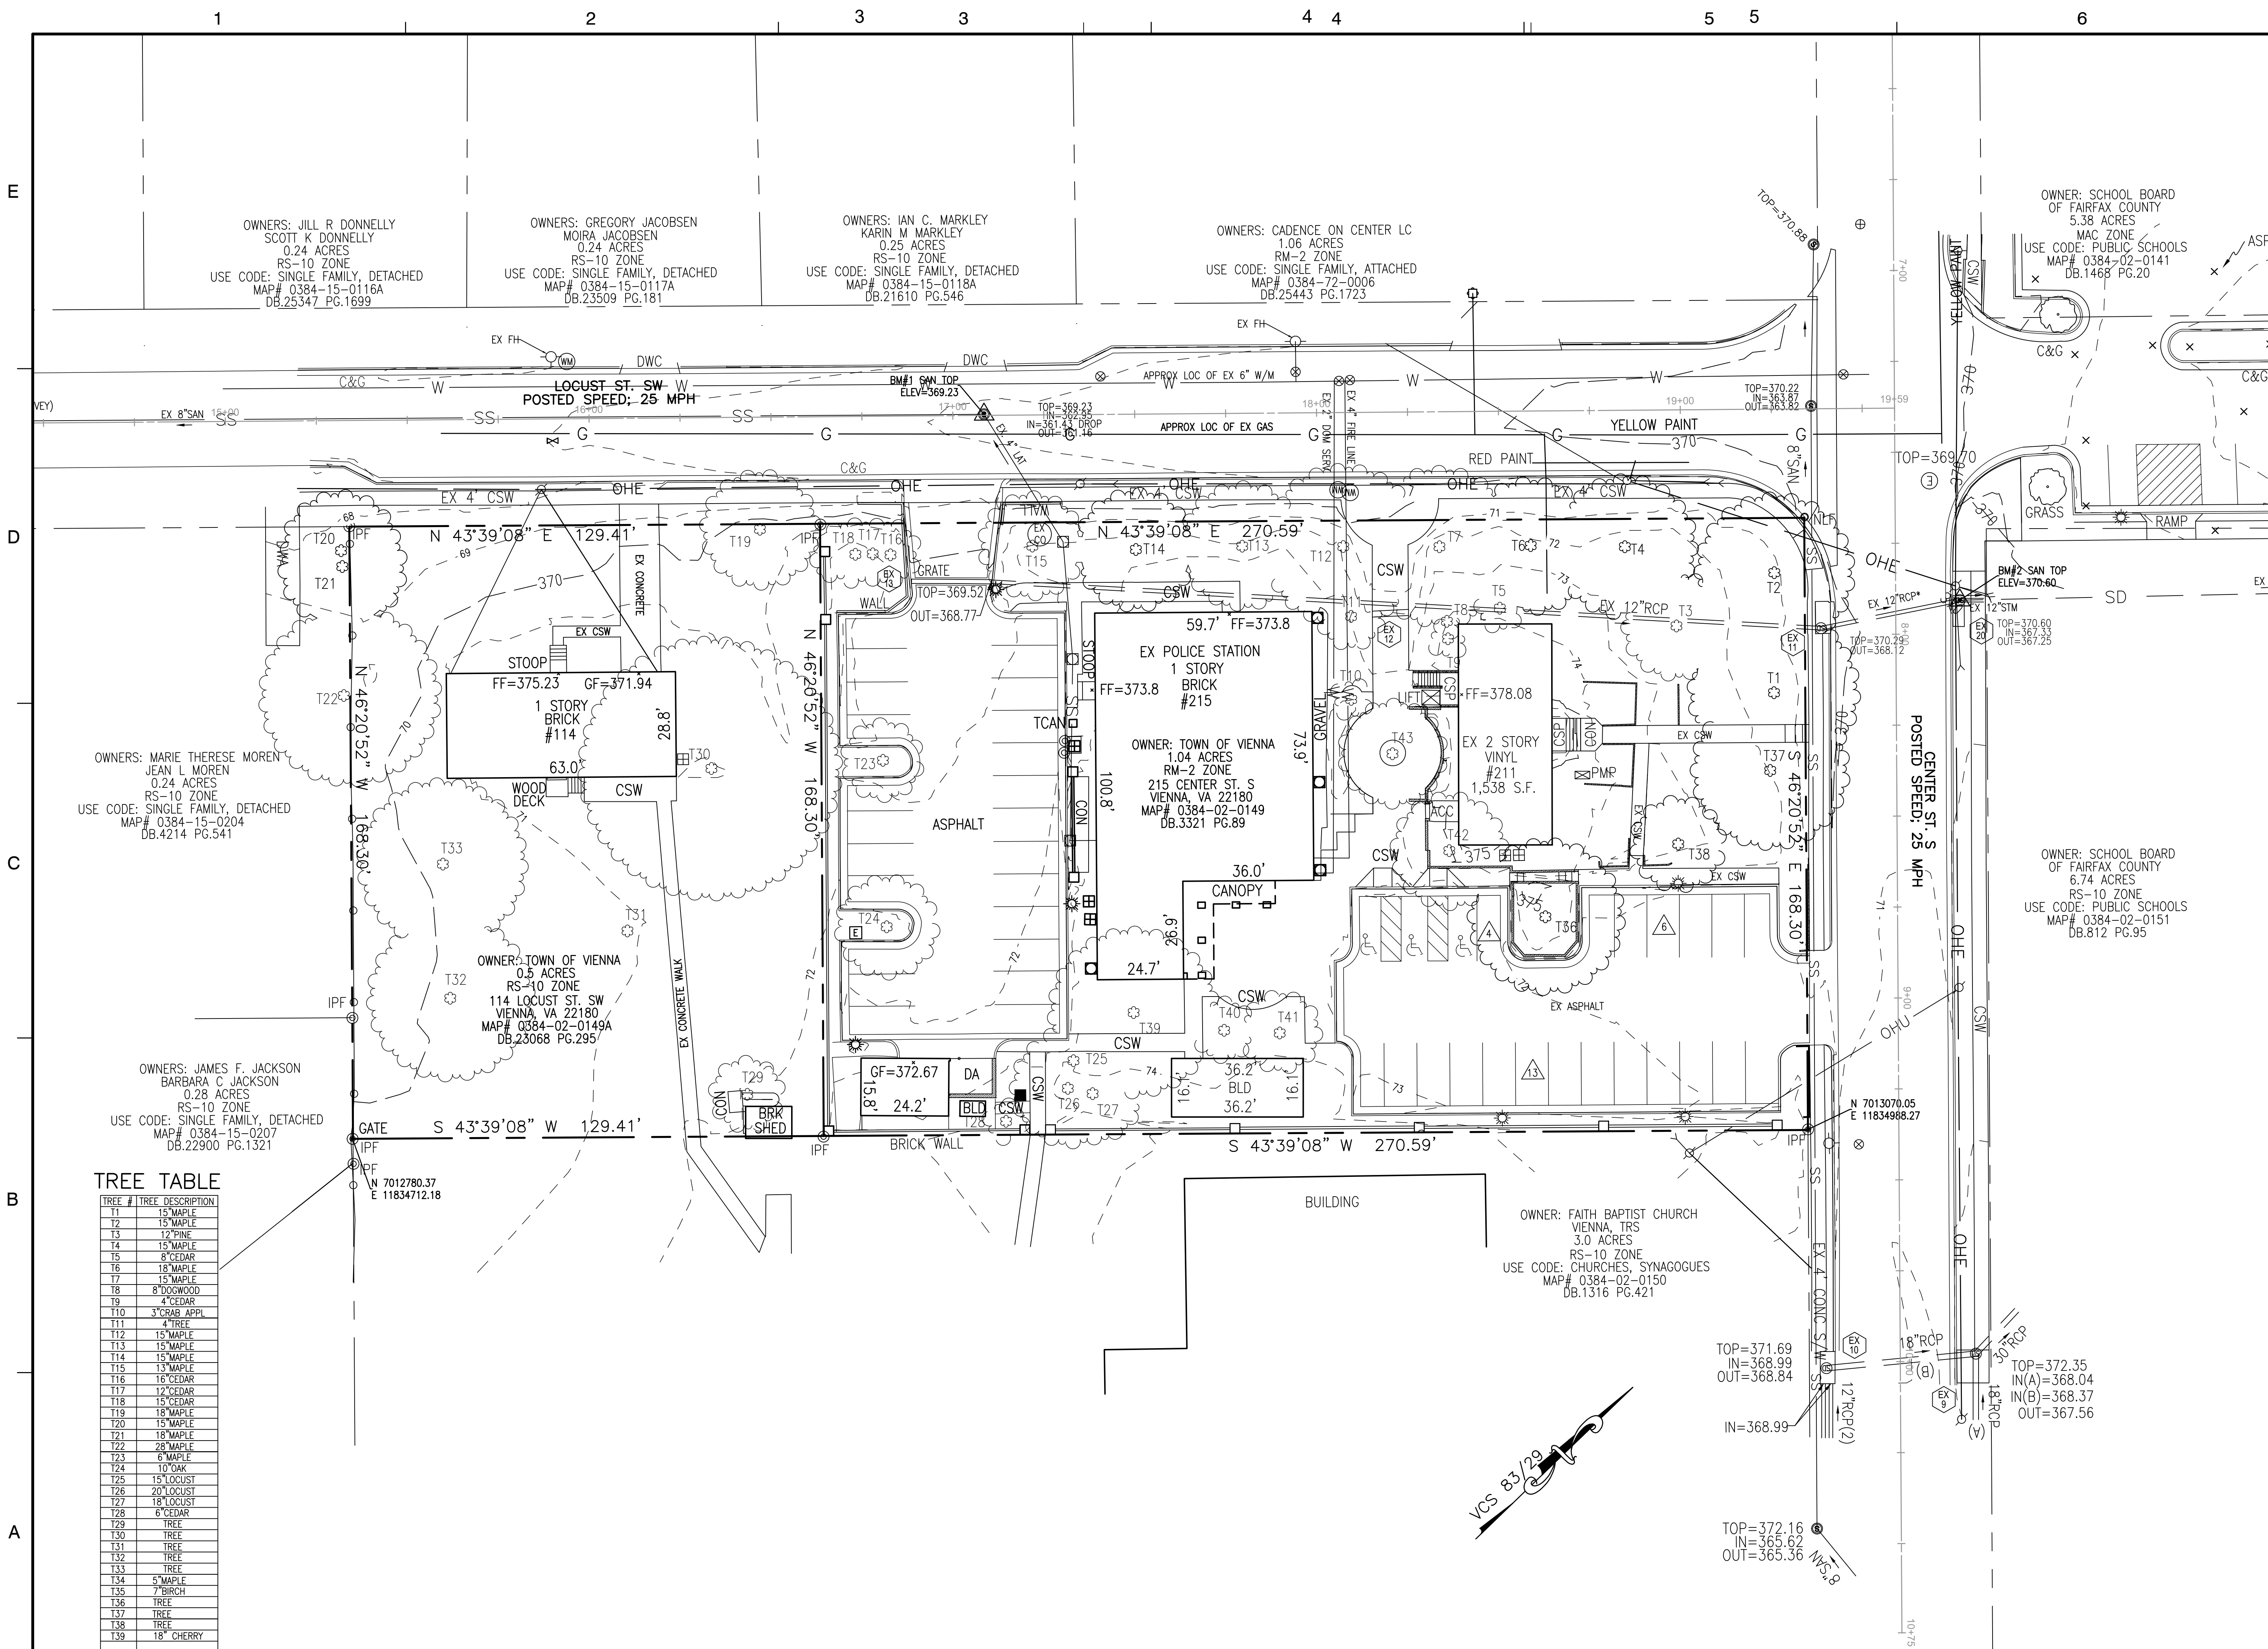

E
D
C
B
A


1 2 3 3 4 4 5 5 6

THIS SHEET FOR DEMOLITION PURPOSES ONLY!



Dewberry Engineers Inc.
8401 ARLINGTON BLVD.
FAIRFAX, VA 22031
703.948.0100 (PHONE)
703.206.0805 (FAX)

Town of Vienna
Town of Vienna Police Station
215 Center Street South
Vienna, VA
PERMIT SUBMISSION

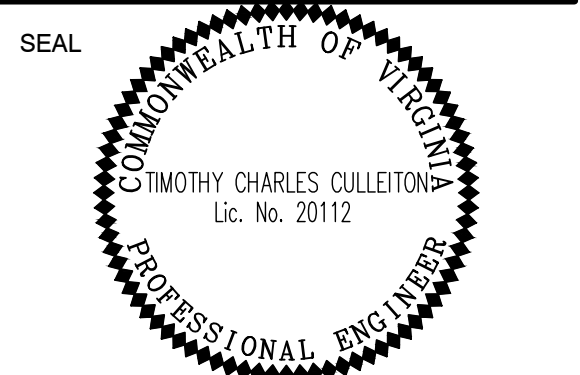

KEY PLAN

SCALE NORTH
SCALE IN FEET
1" = 20'
1 INCH
VCS-83

No.	DATE	BY	Description
REVISIONS			

DRAWN BY _____ KM
APPROVED BY _____ TC
CHECKED BY _____ RW
DATE _____ FEBRUARY 26, 2020

TITLE
DEMOLITION PLAN

PROJECT NO.

C-102

OWNERS: JILL R. DONNELLY
SCOTT K. DONNELLY
0.24 ACRES
RS-10 ZONE
USE CODE: SINGLE FAMILY, DETACHED
MAP# 0384-15-0116A
DB.25347 PG.1699

OWNERS: GREGORY JACOBSEN
MOIRA JACOBSEN
0.24 ACRES
RS-10 ZONE
USE CODE: SINGLE FAMILY, DETACHED
MAP# 0384-15-0117A
DB.23509 PG.181

OWNERS: IAN C. MARKLEY
KARIN M. MARKLEY
0.25 ACRES
RS-10 ZONE
USE CODE: SINGLE FAMILY, DETACHED
MAP# 0384-15-0118A
DB.21610 PG.546

OWNERS: CADENCE ON CENTER LC
1.06 ACRES
RM-2 ZONE
USE CODE: SINGLE FAMILY, ATTACHED
MAP# 0384-72-0006
DB.25443 PG.1723

OWNER: SCHOOL BOARD
OF FAIRFAX COUNTY
5.38 ACRES
MAC ZONE
USE CODE: PUBLIC SCHOOLS
MAP# 0384-02-0141
DB.1468 PG.20

OWNER: SCHOOL BOARD
OF FAIRFAX COUNTY
6.74 ACRES
RS-10 ZONE
USE CODE: PUBLIC SCHOOLS
MAP# 0384-02-0151
DB.812 PG.95

OWNER: FAITH BAPTIST CHURCH
VIENNA, TRS
3.0 ACRES
RS-10 ZONE
USE CODE: CHURCHES, SYNAGOGUES
MAP# 0384-02-0150
DB.1316 PG.421

OWNERS: MARIE THERESE MOREN
JEAN L. MOREN
0.24 ACRES
RS-10 ZONE
USE CODE: SINGLE FAMILY, DETACHED
MAP# 0384-15-0204
DB.4214 PG.541

OWNERS: JAMES F. JACKSON
BARBARA C. JACKSON
0.28 ACRES
RS-10 ZONE
USE CODE: SINGLE FAMILY, DETACHED
MAP# 0384-15-0207
DB.22900 PG.1321

OWNER: TOWN OF VIENNA
0.3 ACRES
RS-10 ZONE
114 LOCUST ST. SW
VIENNA, VA 22180
MAP# 0384-02-0149A
DB.23068 PG.295

7. IN ALL AREAS WHERE NEW ROAD CONSTRUCTION MEETS EXISTING FACILITIES, A SMOOTH, CLEAN, EVEN TRANSITION SHALL BE FORMED. ALL PAVEMENT MATCH LINES SHALL BE SAWCUT TO FULL DEPTH AND PROPERLY SEALED, PER VDOT STANDARDS.
8. EXISTING FEATURES TO REMAIN MAY BE TEMPORARILY RELOCATED AND/OR ADJUSTED DURING CONSTRUCTION. CONTRACTOR TO RESTORE TO ORIGINAL CONFIGURATION AND CONDITION, IF DISTURBED. IN GENERAL, ALL EXISTING ITEMS THAT ARE IN CONFLICT WITH PROPOSED CONDITIONS, SHALL BE ADJUSTED OR RELOCATED TO FACILITATE THE CONSTRUCTION OF THE PROPOSED IMPROVEMENTS.
9. MISCELLANEOUS SITE ITEMS, INCLUDING BUT NOT LIMITED TO SIGNS, POSTS, WHEEL STOPS, ETC., THAT ARE IN CONFLICT WITH PROPOSED CONDITIONS ARE TO BE REMOVED BY THE CONTRACTOR.
10. ANY WORK THAT IS TO BE PERFORMED WITHIN THE PROPERTY BUT OUTSIDE THE LIMITS OF CLEARING AND GRADING WILL BE DONE BY HAND, OR BY SEPARATE PERMIT (FOR WORK DONE BY UTILITY PROVIDERS).

GENERAL DEMOLITION NOTES

THIS SHEET IS INTENDED TO IDENTIFY THE NECESSARY DEMOLITION REQUIRED TO PERFORM SITE RELATED IMPROVEMENTS.

- NO DEMOLITION CAN BEGIN UNTIL REQUIRED DEMOLITION PERMITS ARE OBTAINED.
- NO DEMOLITION CAN BEGIN UNTIL REQUIRED (PHASE I) EROSION AND SEDIMENT CONTROLS ARE IN PLACE.
- ALL WORK SHALL BE PERFORMED IN STRICT COMPLIANCE WITH THE MOST CURRENT APPLICABLE FEDERAL, STATE AND LOCAL LAWS AND REGULATIONS, INCLUDING BUT NOT LIMITED TO, ENVIRONMENTAL PROTECTION AGENCY (EPA), OCCUPATIONAL SAFETY AND HEALTH ADMINISTRATION (OSHA), VIRGINIA OCCUPATIONAL AND SAFETY HEALTH COMPLIANCE PROGRAM (VOSH ENFORCEMENT), VIRGINIA OVERHEAD HIGH VOLTAGE LINE SAFETY ACT, NATIONAL EMISSIONS STANDARDS FOR HAZARDOUS AIR POLLUTANTS (NESHAPS), AND NATIONAL INSTITUTE OF OCCUPATIONAL SAFETY AND HEALTH (NIOSH).
- THE CONTRACTOR SHALL IMMEDIATELY NOTIFY THE OWNER'S REPRESENTATIVE UPON ENCOUNTERING ANY HAZARDOUS MATERIALS DURING DEMOLITION AND/OR CONSTRUCTION ACTIVITIES. THE CONTRACTOR SHALL DOCUMENT SAME TO THE OWNER'S REPRESENTATIVE AND OBTAIN DIRECTION AS TO THE APPROPRIATE ACTION(S) TO BE TAKEN IN ACCORDANCE WITH THE PROJECT SPECS.
- THE CONTRACTOR SHALL BE RESPONSIBLE FOR COORDINATION WITH THE UTILITY PROVIDERS, PAYMENT OF ASSOCIATED FEES AND PROCUREMENT OF ALL NECESSARY PERMITS.
- PRIOR TO COMMENCING NEW WORK, THE CONTRACTOR SHALL PROTECT FROM DAMAGE ALL EXISTING ADJACENT AREAS. ALL ADJACENT AREAS DAMAGED DURING DEMOLITION AND/OR CONSTRUCTION ACTIVITIES SHALL BE RESTORED TO ORIGINAL OR BETTER CONDITION AT NO.

TREE #	TREE DESCRIPTION
T1	15' MAPLE
T2	15' MAPLE
T3	12' PINE
T4	15' MAPLE
T5	8' CEDAR
T6	18' MAPLE
T7	15' MAPLE
T8	8' DOGWOOD
T9	4' CEDAR
T10	3' CRAB APPL
T11	4' TREE
T12	15' MAPLE
T13	15' MAPLE
T14	15' MAPLE
T15	13' MAPLE
T16	16' CEDAR
T17	12' CEDAR
T18	15' CEDAR
T19	18' MAPLE
T20	15' MAPLE
T21	18' MAPLE
T22	28' MAPLE
T23	6' MAPLE
T24	10' OAK
T25	15' LOCUST
T26	20' LOCUST
T27	18' LOCUST
T28	6' CEDAR
T29	TREE
T30	TREE
T31	TREE
T32	TREE
T33	TREE
T34	5' MAPLE
T35	7' BIRCH
T36	TREE
T37	TREE
T38	TREE

LEGEND


EX BUILDING TO BE REMOVED

PAVEMENT/SIDEWALK TO BE REMOVED

UTILITY TO BE REMOVED

EX TREE TO BE REMOVED

LIMITS OF CLEARING & GRADING

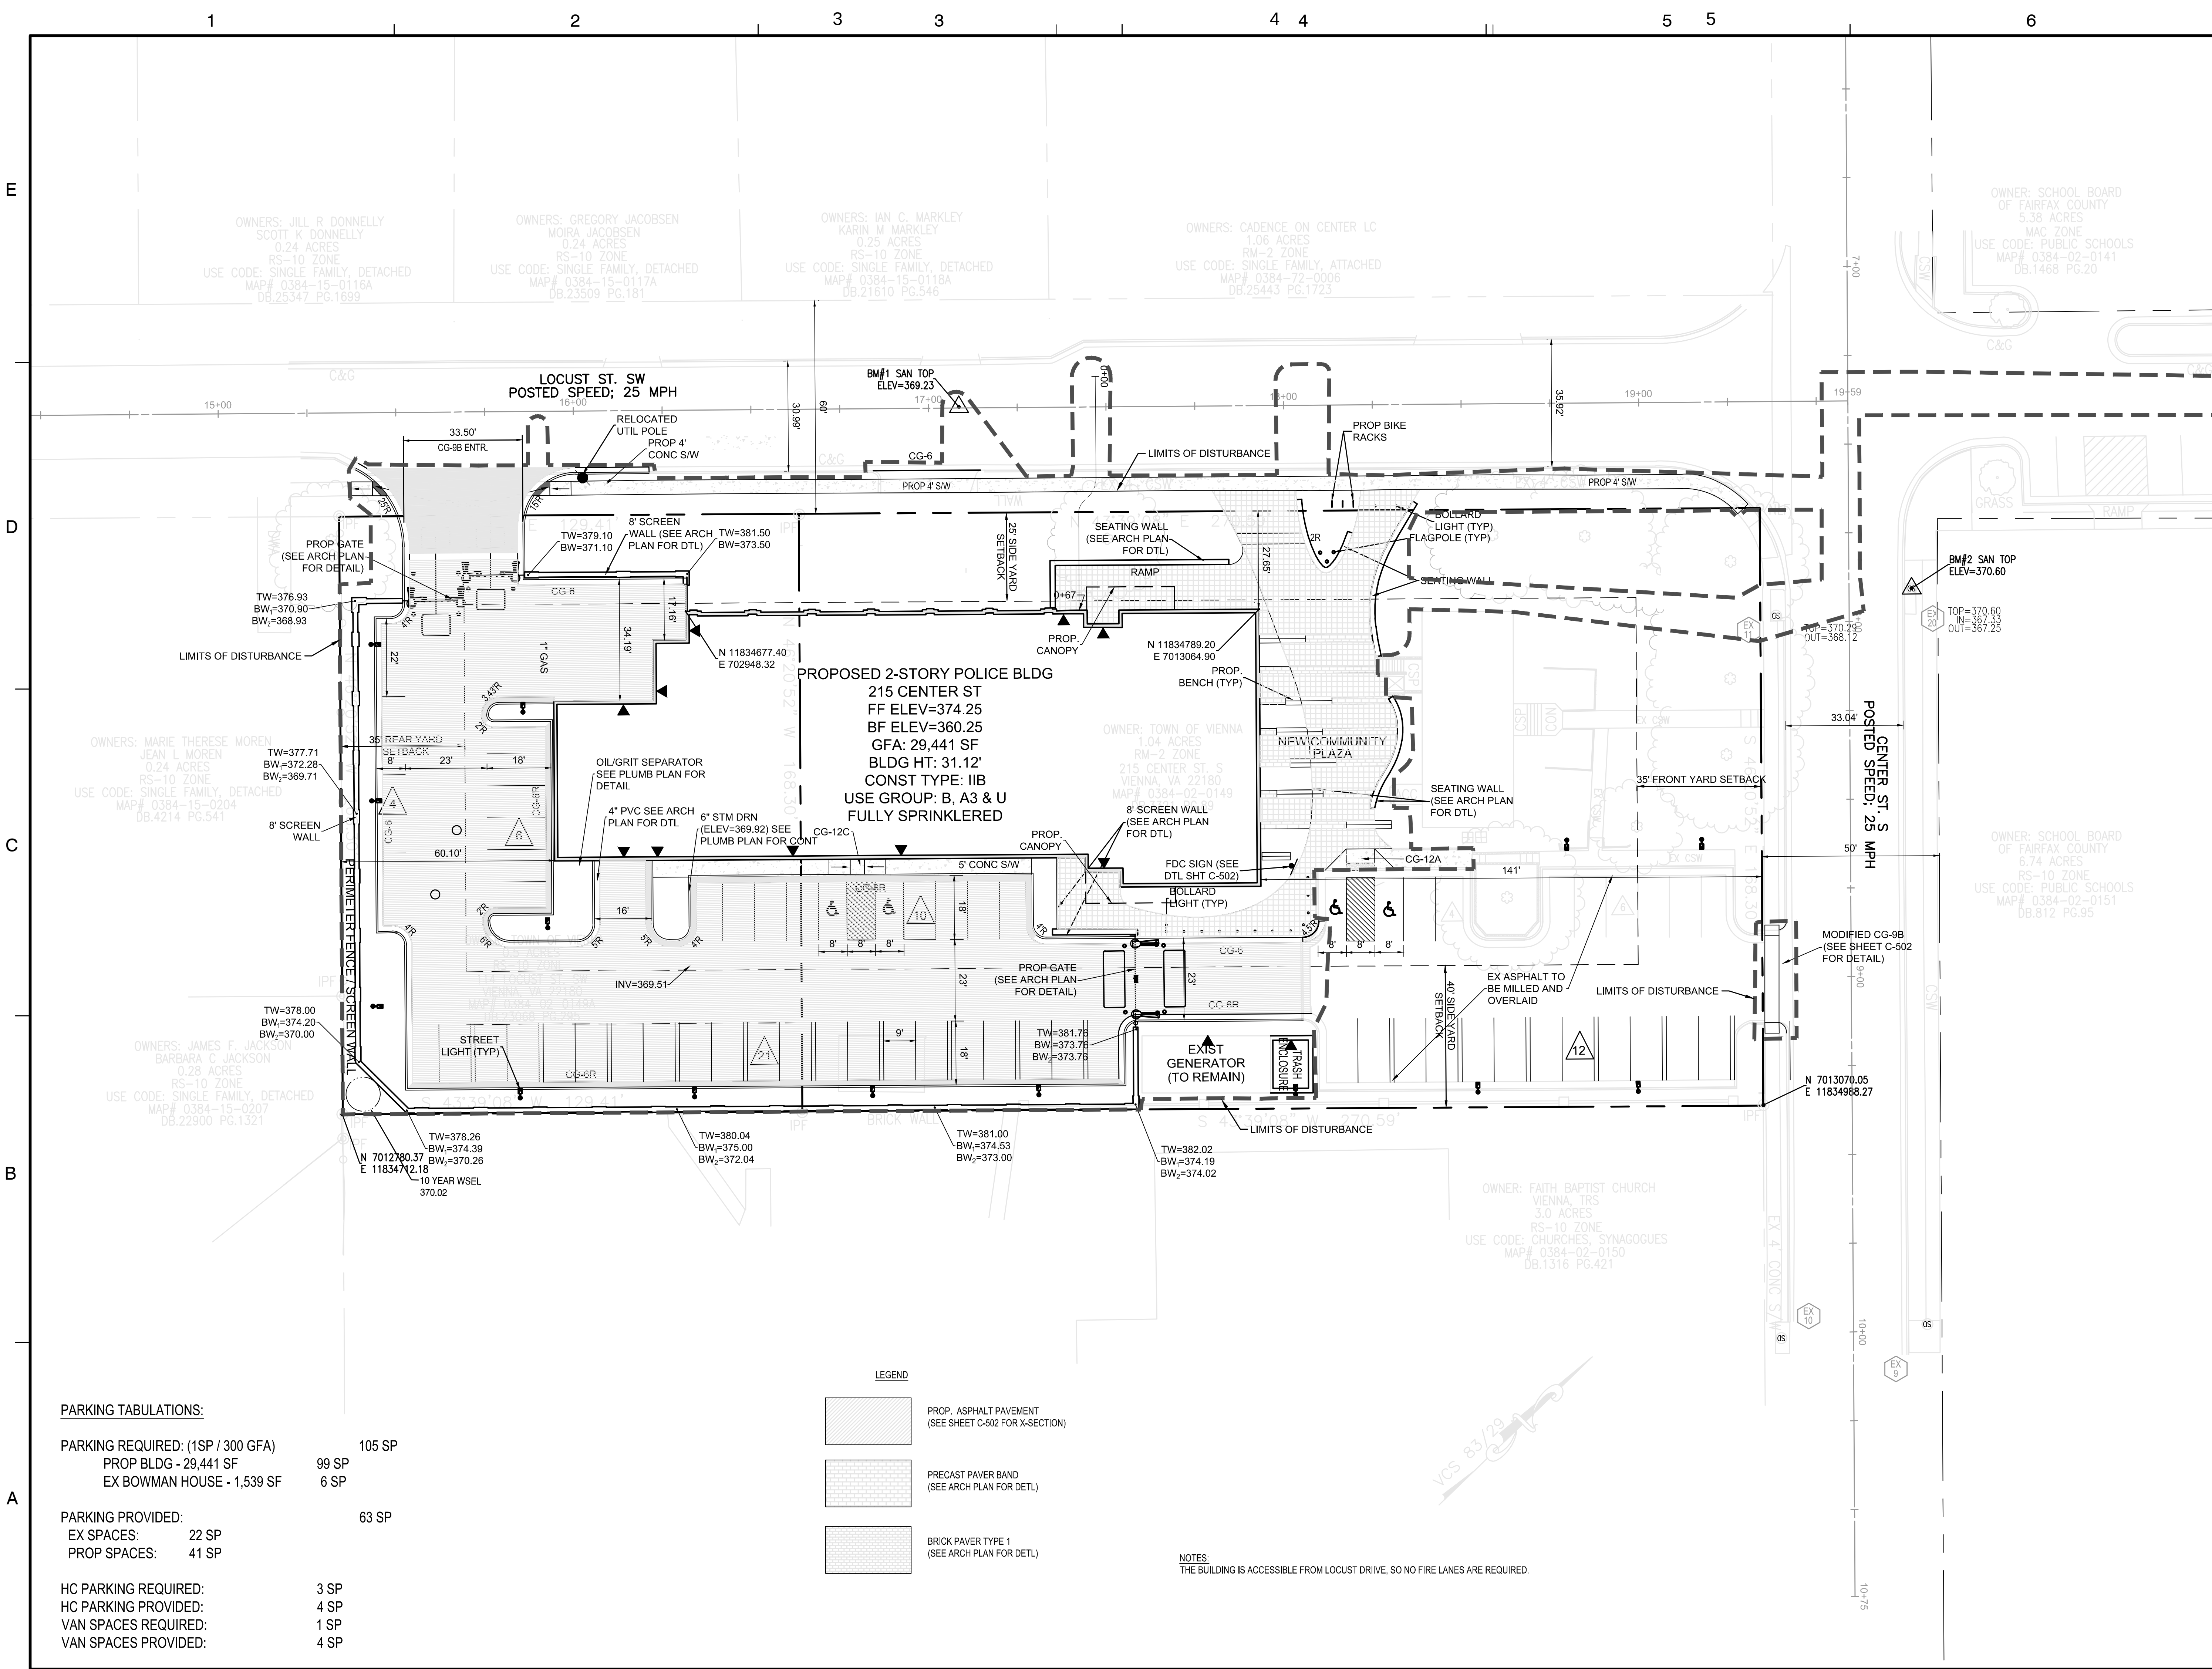

PARKING TABULATIONS:

PARKING REQUIRED: (1SP / 300 GFA)
PROP BLDG - 29,441 SF 99 SP
EX BOWMAN HOUSE - 1,539 SF 6 SP

PARKING PROVIDED: 63 SP
EX SPACES: 22 SP
PROP SPACES: 41 SP

HC PARKING REQUIRED: 3 SP
HC PARKING PROVIDED: 4 SP
VAN SPACES REQUIRED: 1 SP
VAN SPACES PROVIDED: 4 SP

LEGEND


- PROP. ASPHALT PAVEMENT
(SEE SHEET C-502 FOR X-SECTION)
- PRECAST PAVER BAND
(SEE ARCH PLAN FOR DETL)
- BRICK PAVER TYPE 1
(SEE ARCH PLAN FOR DETL)

NOTES:
THE BUILDING IS ACCESSIBLE FROM LOCUST DRIVE, SO NO FIRE LANES ARE REQUIRED.



Dewberry Engineers Inc.
8401 ARLINGTON BLVD.
FAIRFAX, VA 22031
703.849.0100 (PHONE)
703.206.0805 (FAX)

Town of Vienna
Town of Vienna Police Station
215 Center Street South
Vienna, VA
PERMIT SUBMISSION

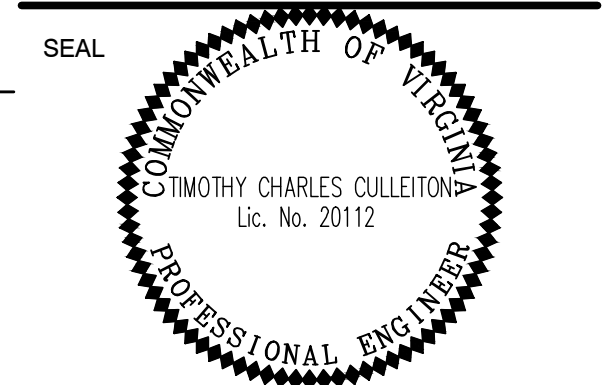

KEY PLAN

SCALE NORTH
SCALE IN FEET
1" = 20'
1 INCH
VCS-83

No.	DATE	BY	Description
REVISIONS			


DRAWN BY _____ KM
APPROVED BY _____ TC
CHECKED BY _____ RW
DATE _____ FEBRUARY 26, 2020
TITLE

SITE PLAN

PROJECT NO.


C-103

SHEET NO. C-103 OF

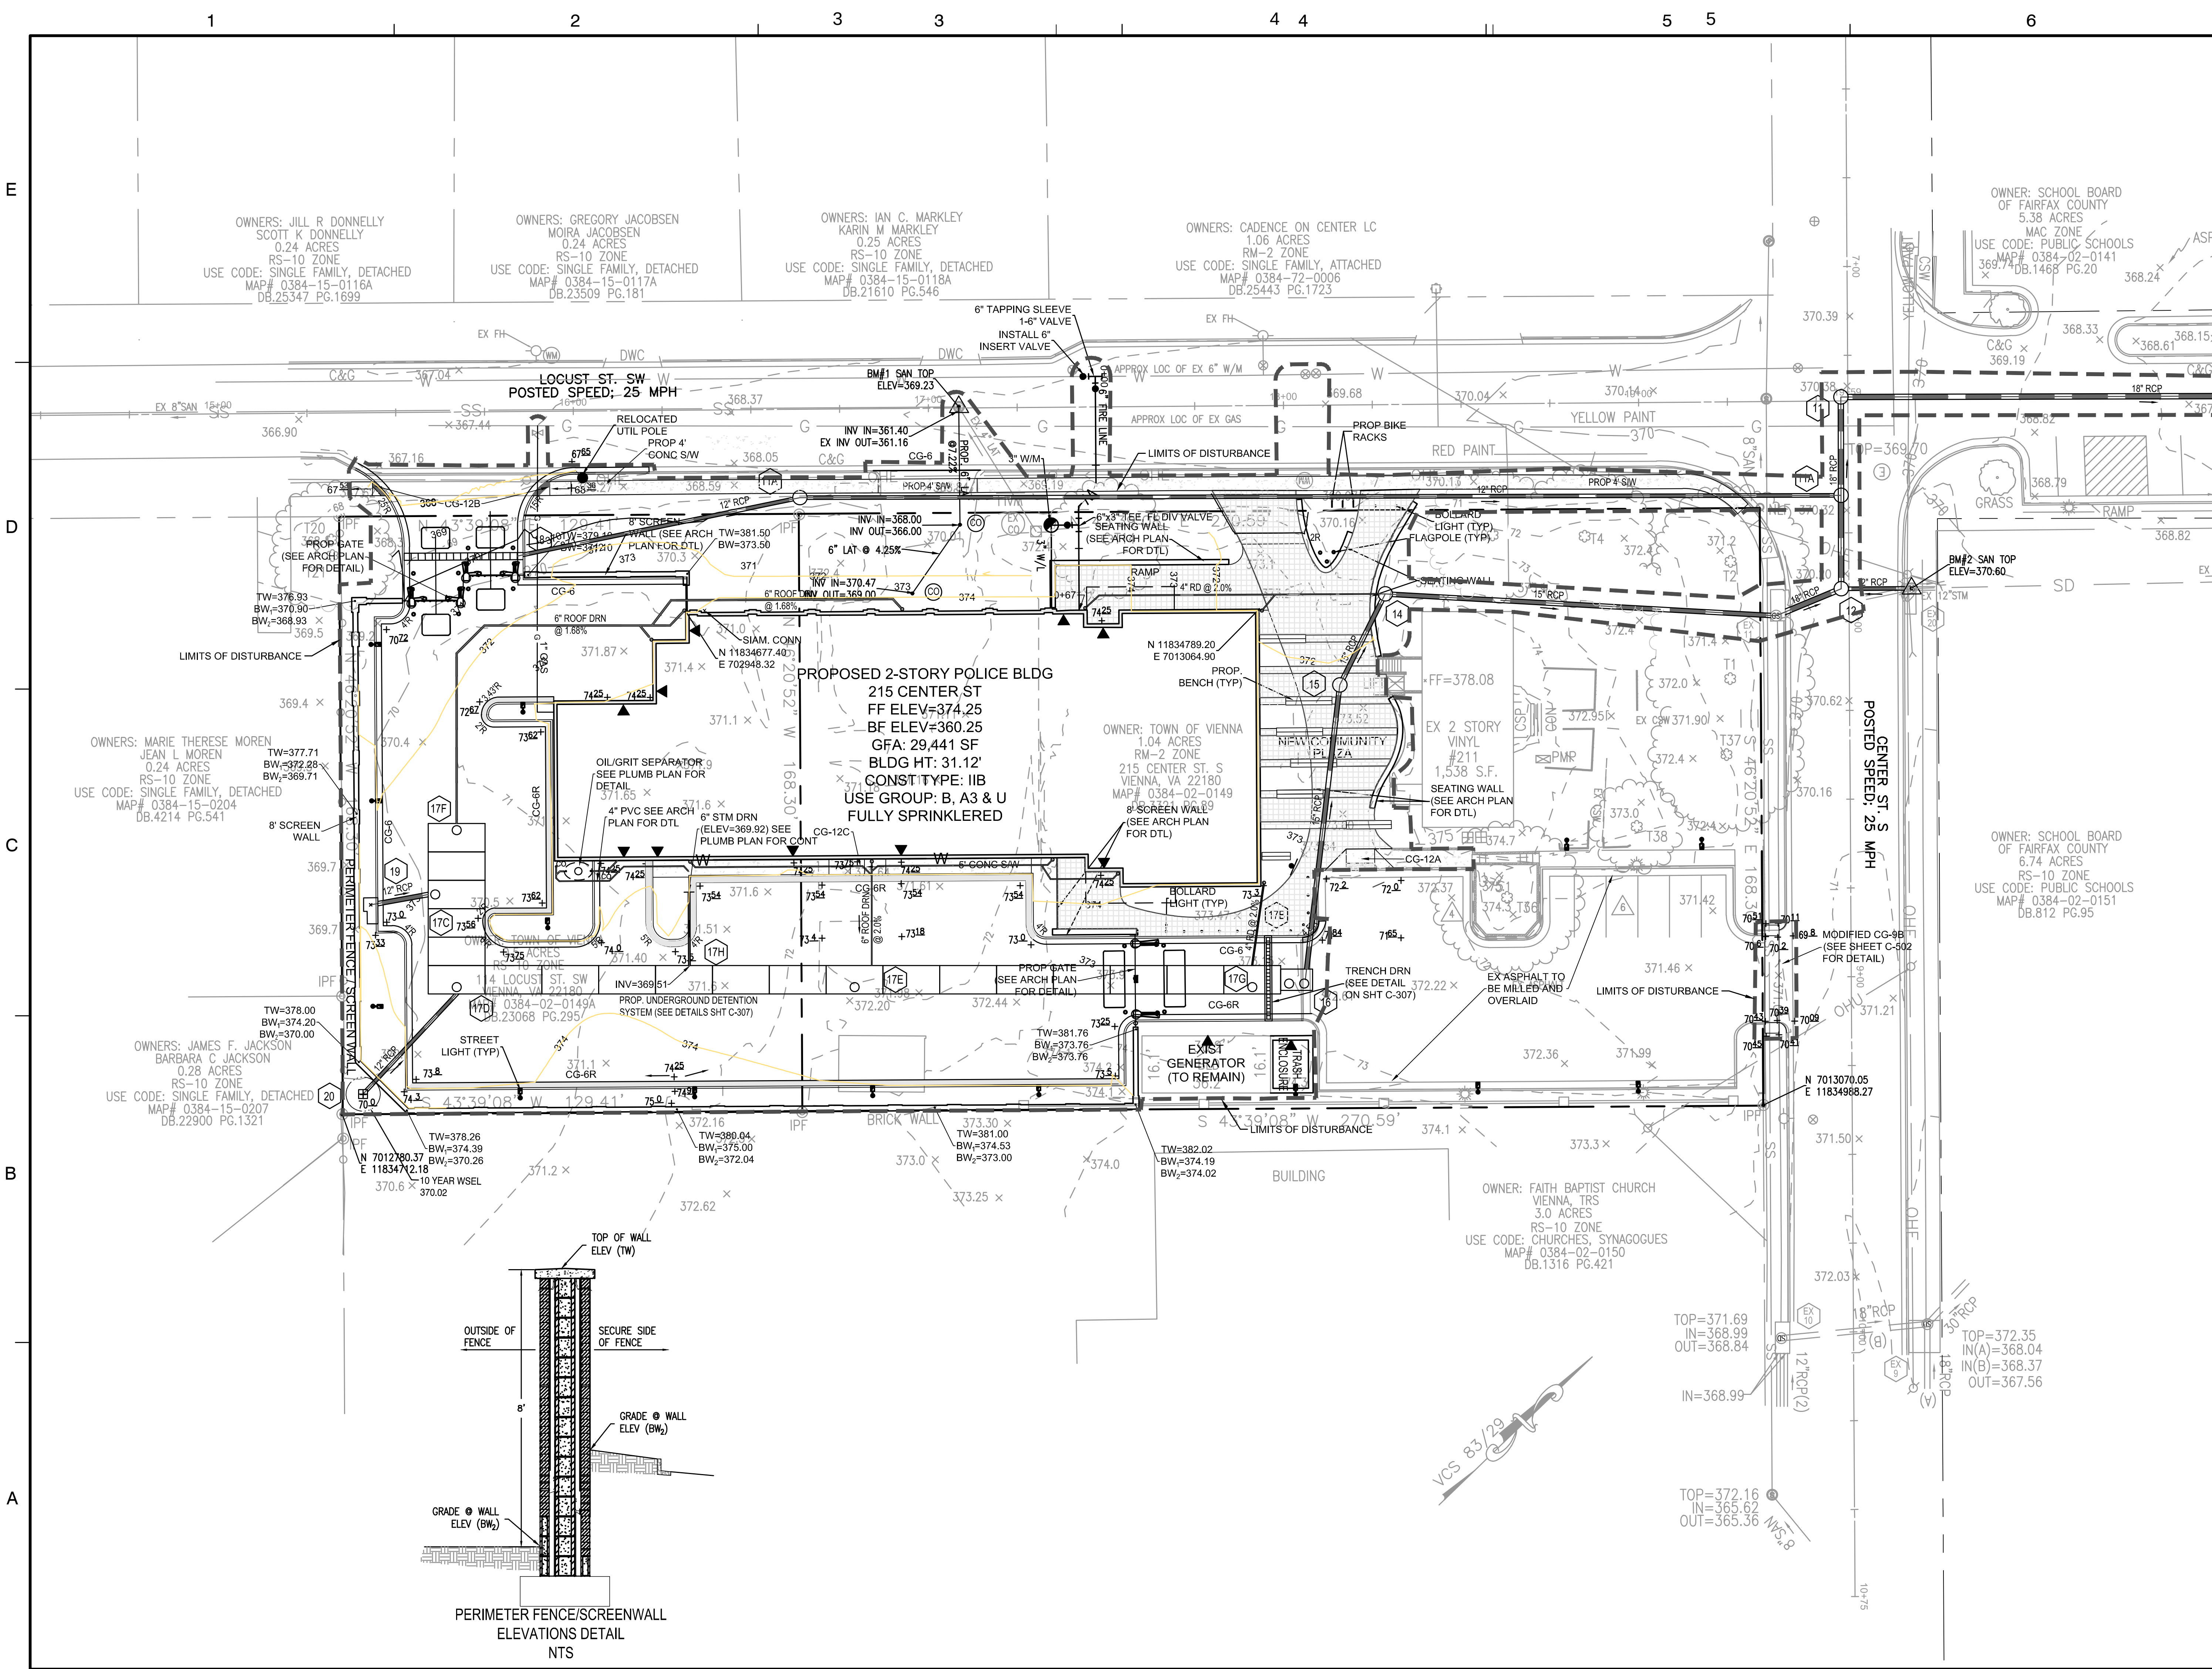

Dewberry Engineers Inc.
8401 ARLINGTON BLVD.
FAIRFAX, VA 22031
703.849.0100 (PHONE)
703.206.0805 (FAX)

Town of Vienna
Town of Vienna Police Station
215 Center Street South
Vienna, VA
PERMIT SUBMISSION

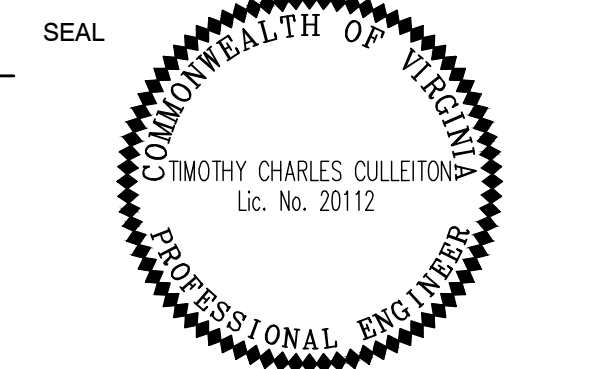

KEY PLAN

SCALE NORTH

SCALE IN FEET
1" = 20'
1 INCH

VCS-83

No.	DATE	BY	Description

REVISIONS

DRAWN BY _____ KM
APPROVED BY _____ TC
CHECKED BY _____ RW
DATE _____ FEBRUARY 26, 2020


TITLE

GRADING PLAN

PROJECT NO.

C-104


SHEET NO. C-104 OF

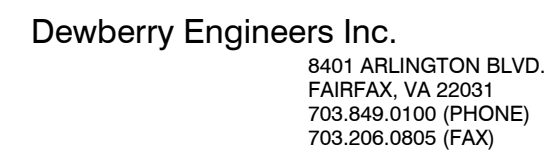

Town of Vienna

Town of Vienna Police Station

215 Center Street South
Vienna, VA

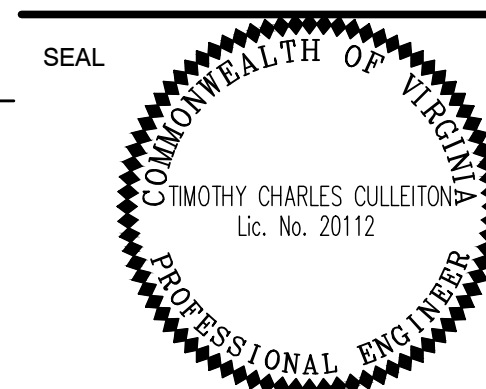

KEY PLAN

SCALE NORTH

SCALE IN FEET
1" = 20'



A horizontal scale bar divided into two equal segments. The left segment is black and the right segment is white. Below the bar is a bracket labeled "1 INCH".



No.	DATE	BY	Description

REVISION:

DRAWN BY _____ KM

APPROVED BY _____ TC

CHECKED BY _____ RW


DATE FEBRUARY 26, 2020


TITLE

UTILITY PLAN

PROJECT NO. _____


SHEET NO. C-105 OF

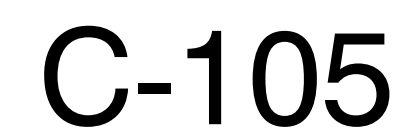

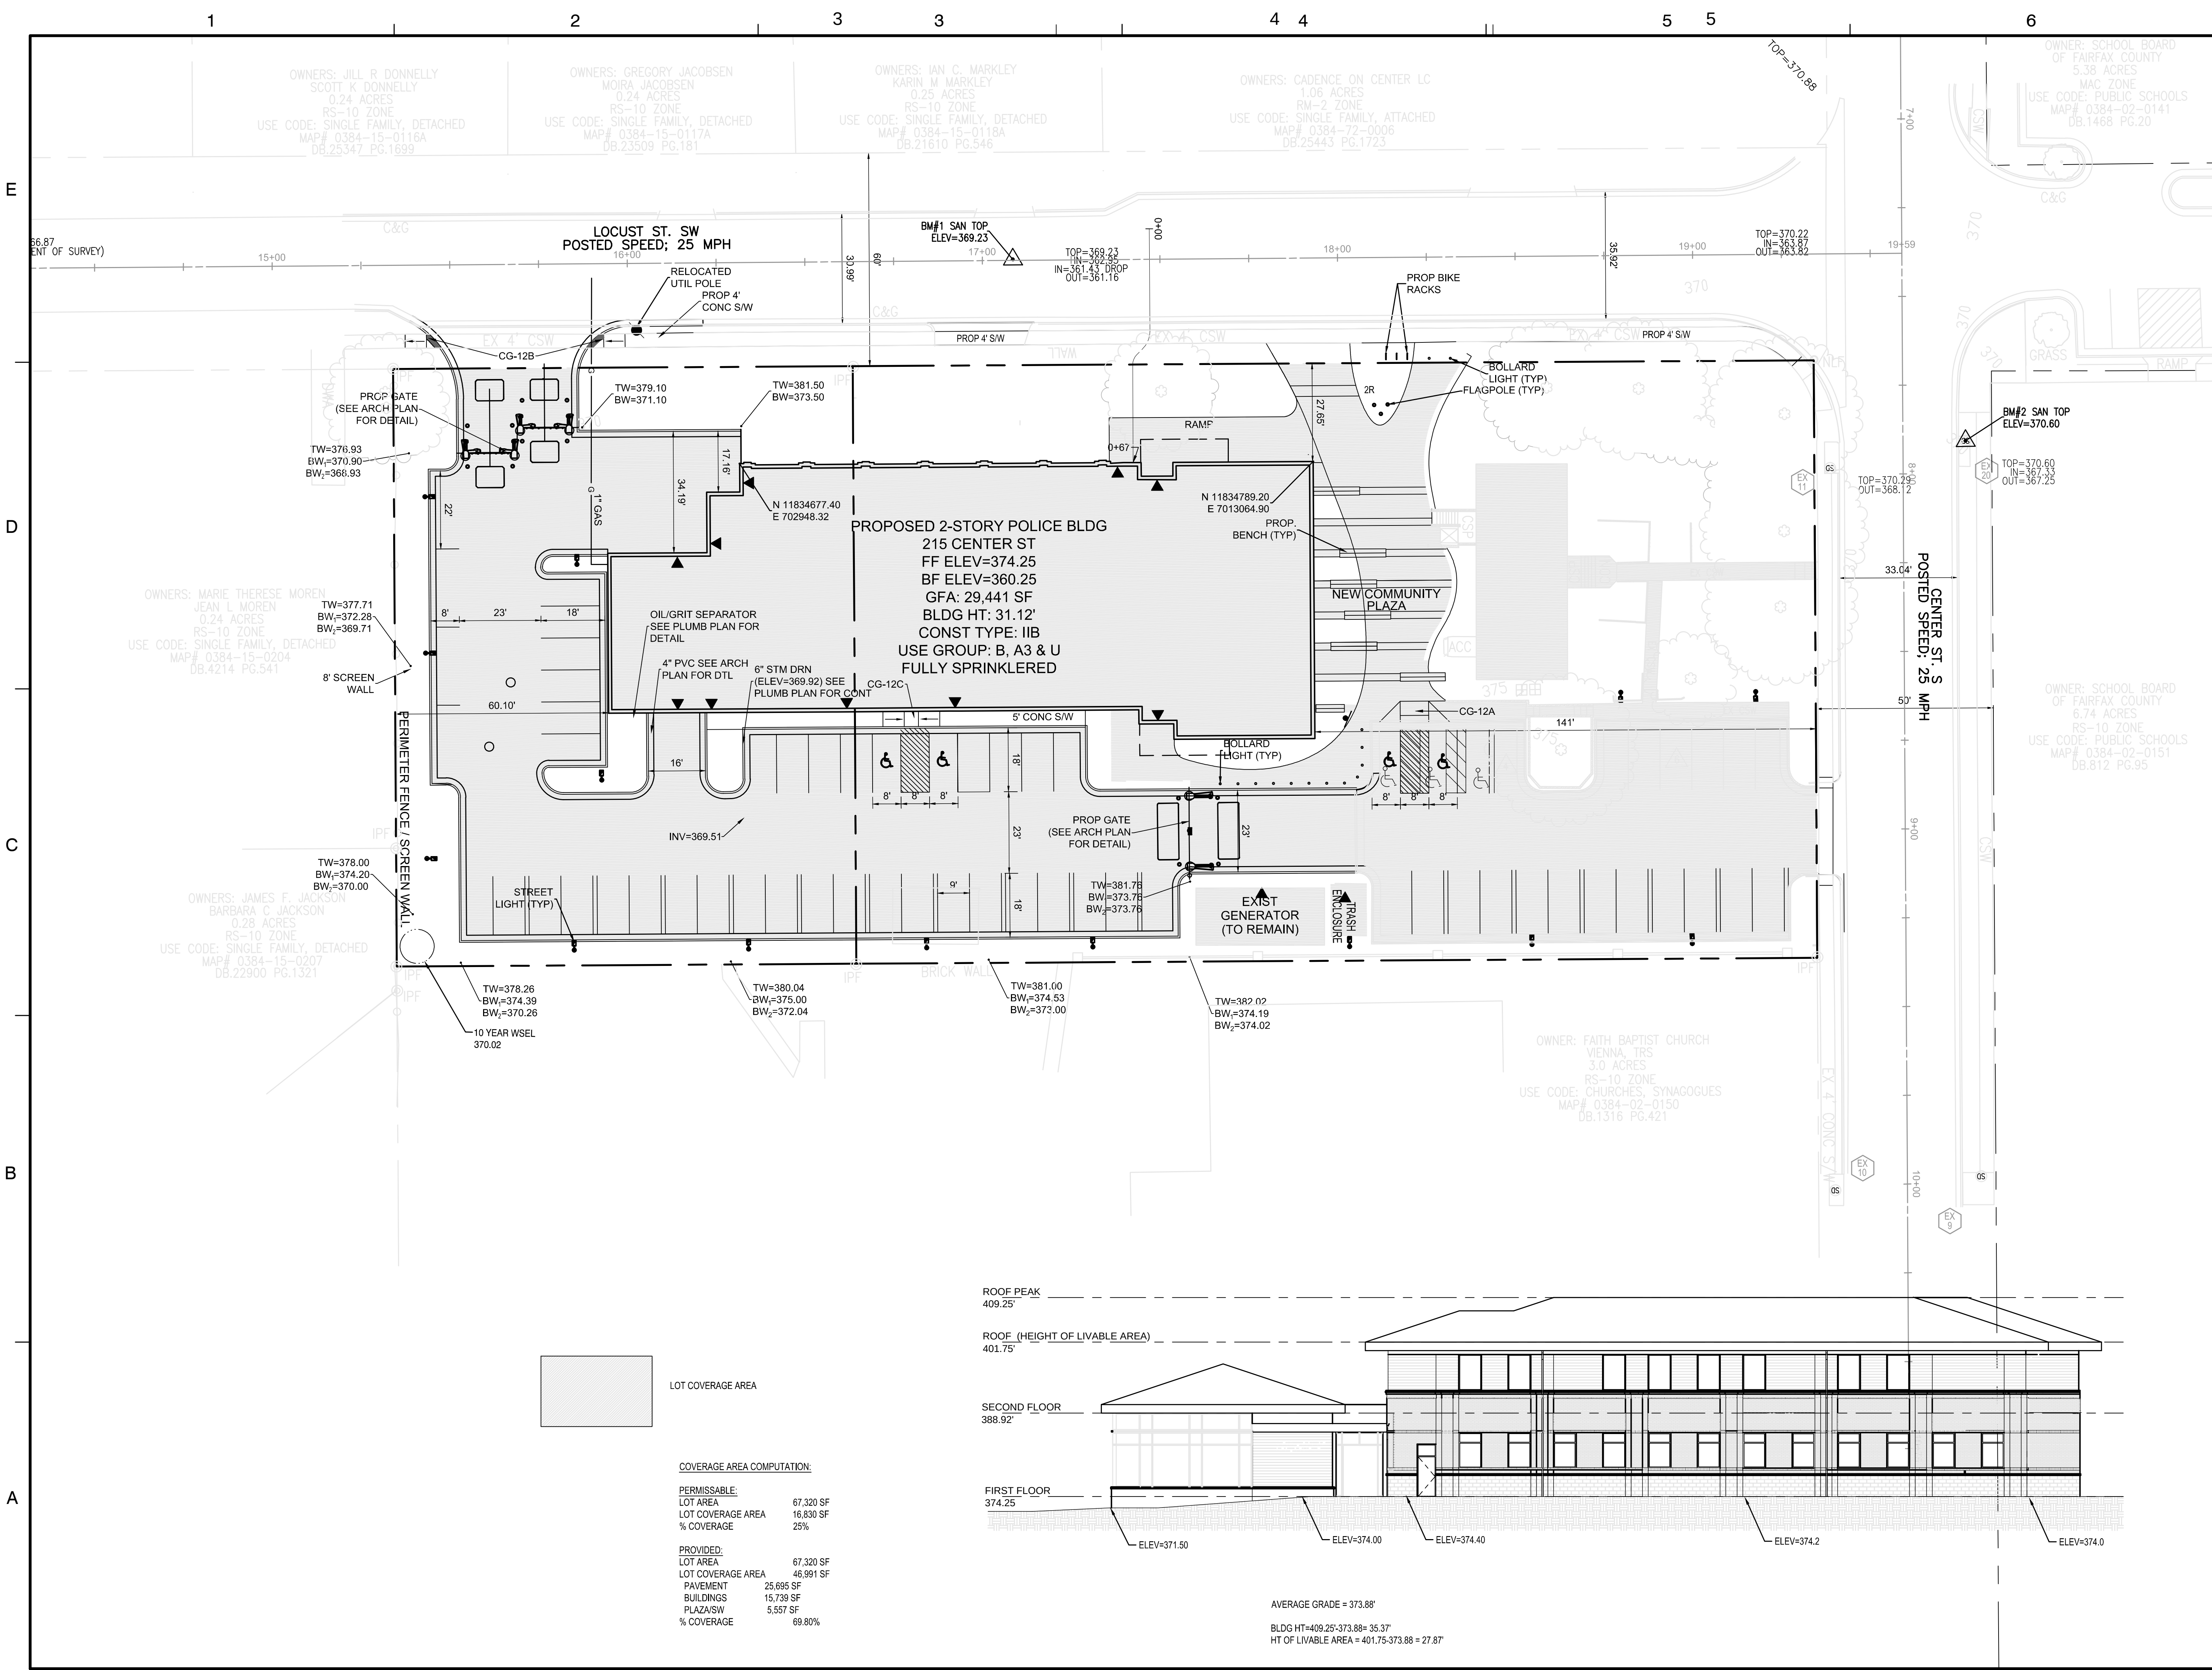

Dewberry Engineers Inc.
8401 ARLINGTON BLVD.
FAIRFAX, VA 22031
703.849.0100 (PHONE)
703.206.0805 (FAX)

Town of Vienna
Town of Vienna Police Station
215 Center Street South
Vienna, VA
PERMIT SUBMISSION

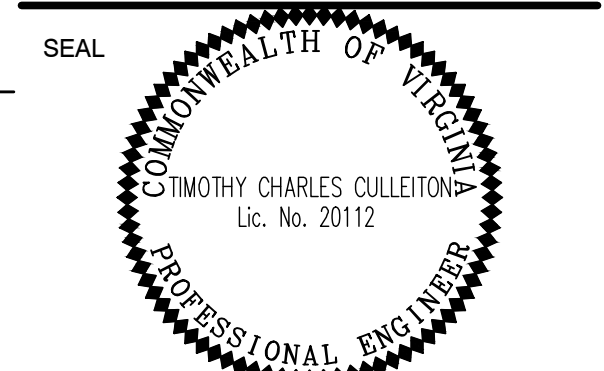

KEY PLAN

SCALE NORTH

SCALE IN FEET
1" = 20'
1 INCH

VCS-83

No.	DATE	BY	Description
REVISIONS			

DRAWN BY _____ KM
APPROVED BY _____ TC
CHECKED BY _____ RW
DATE _____ FEBRUARY 26, 2020

TITLE
LOT COVERAGE
CALCULATION

PROJECT NO. _____


C-105A

SHEET NO. C-105A OF




Dewberry Engineers Inc.
8401 ARLINGTON BLVD.
FAIRFAX, VA 22031
703.948.0150 (PHONE)
703.206.0805 (FAX)

Town of Vienna
Town of Vienna Police Station
215 Center Street South
Vienna, VA
PERMIT SUBMISSION

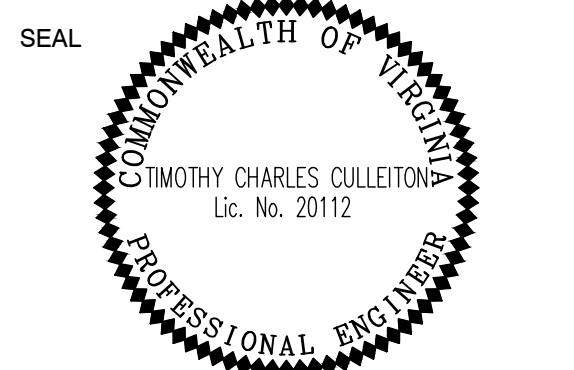

KEY PLAN

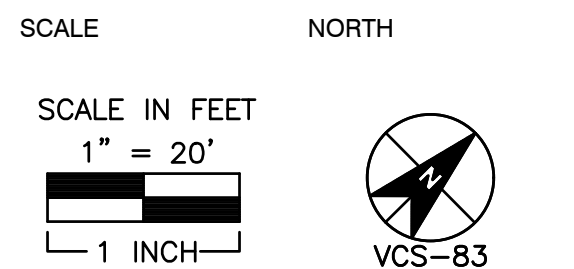


No.	DATE	BY	Description
REVISIONS			

DRAWN BY _____ KM
APPROVED BY _____ TC
CHECKED BY _____ RW
DATE _____ FEBRUARY 26, 2020


TITLE
LANDSCAPE PLAN

PROJECT NO.

C-106

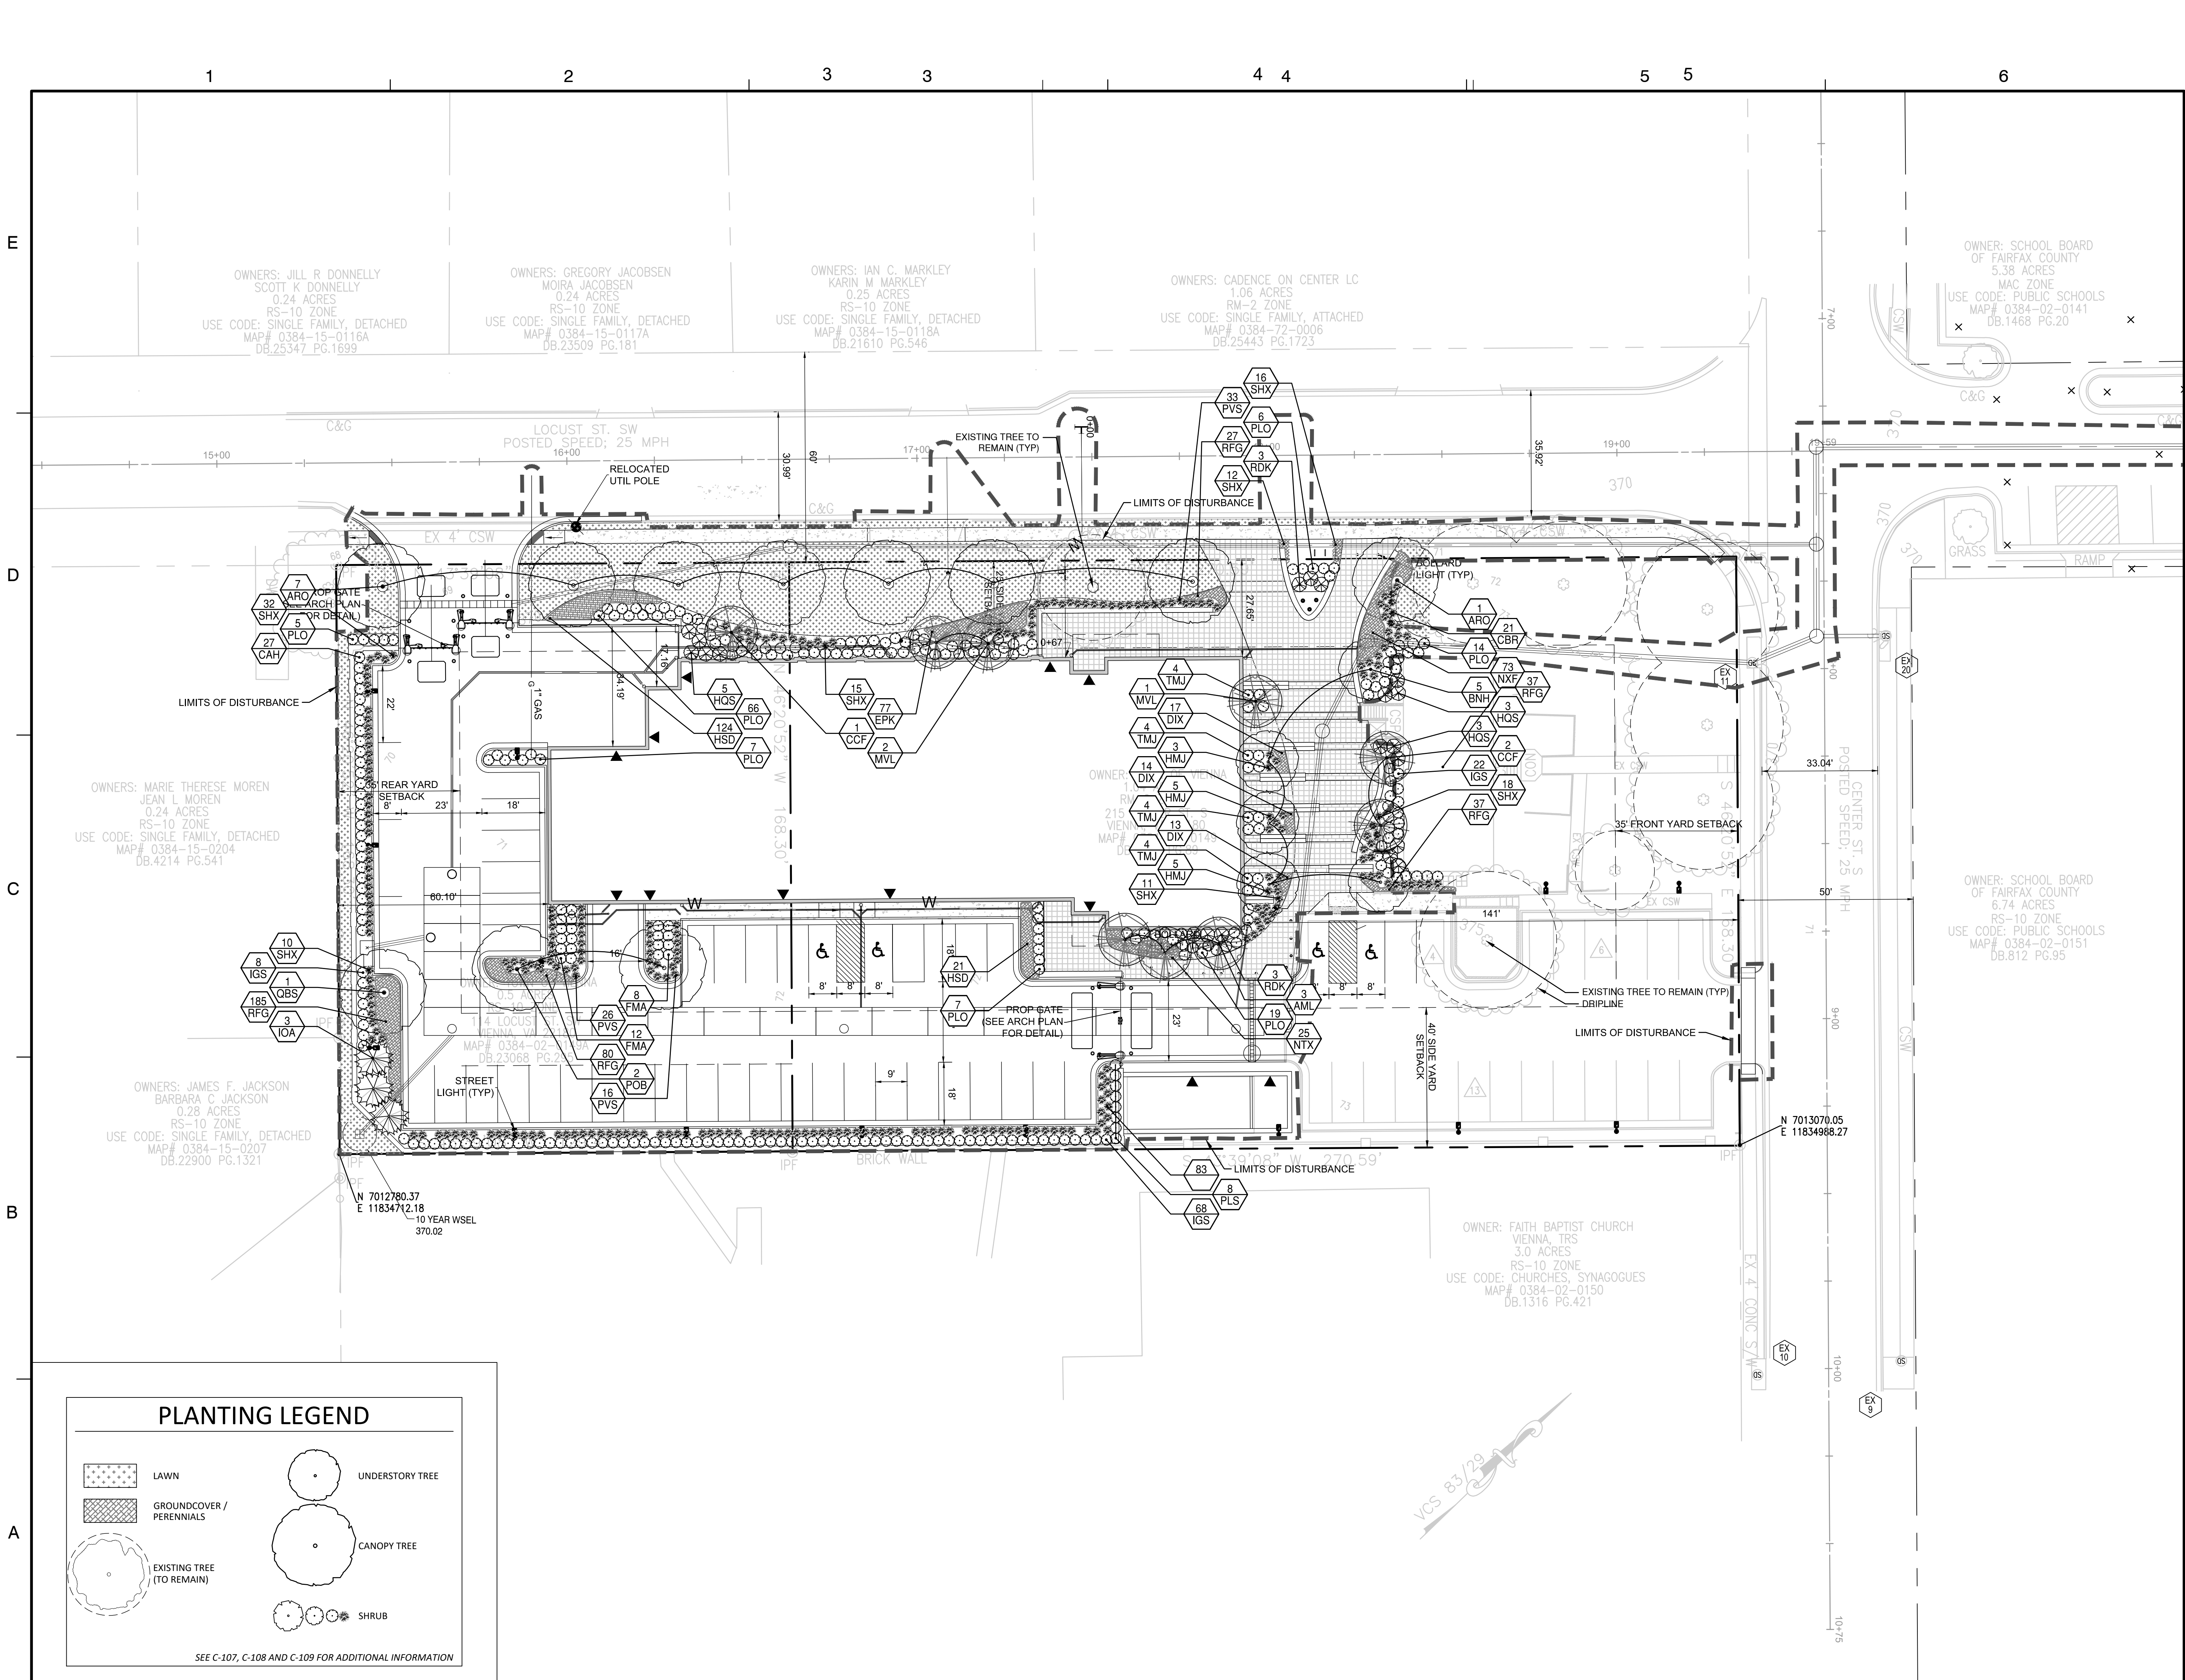


PLANTING LEGEND

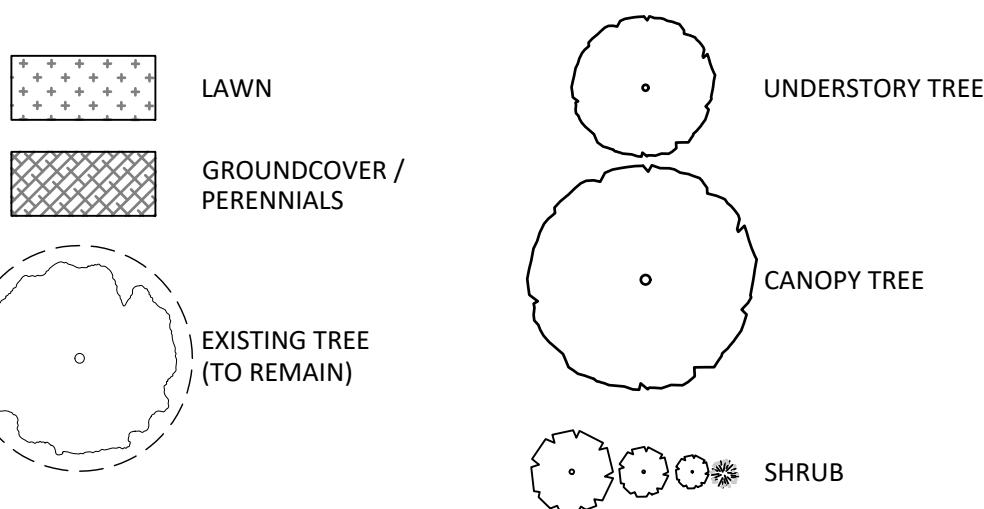

SEE C-107, C-108 AND C-109 FOR ADDITIONAL INFORMATION

E
D
C
B
A

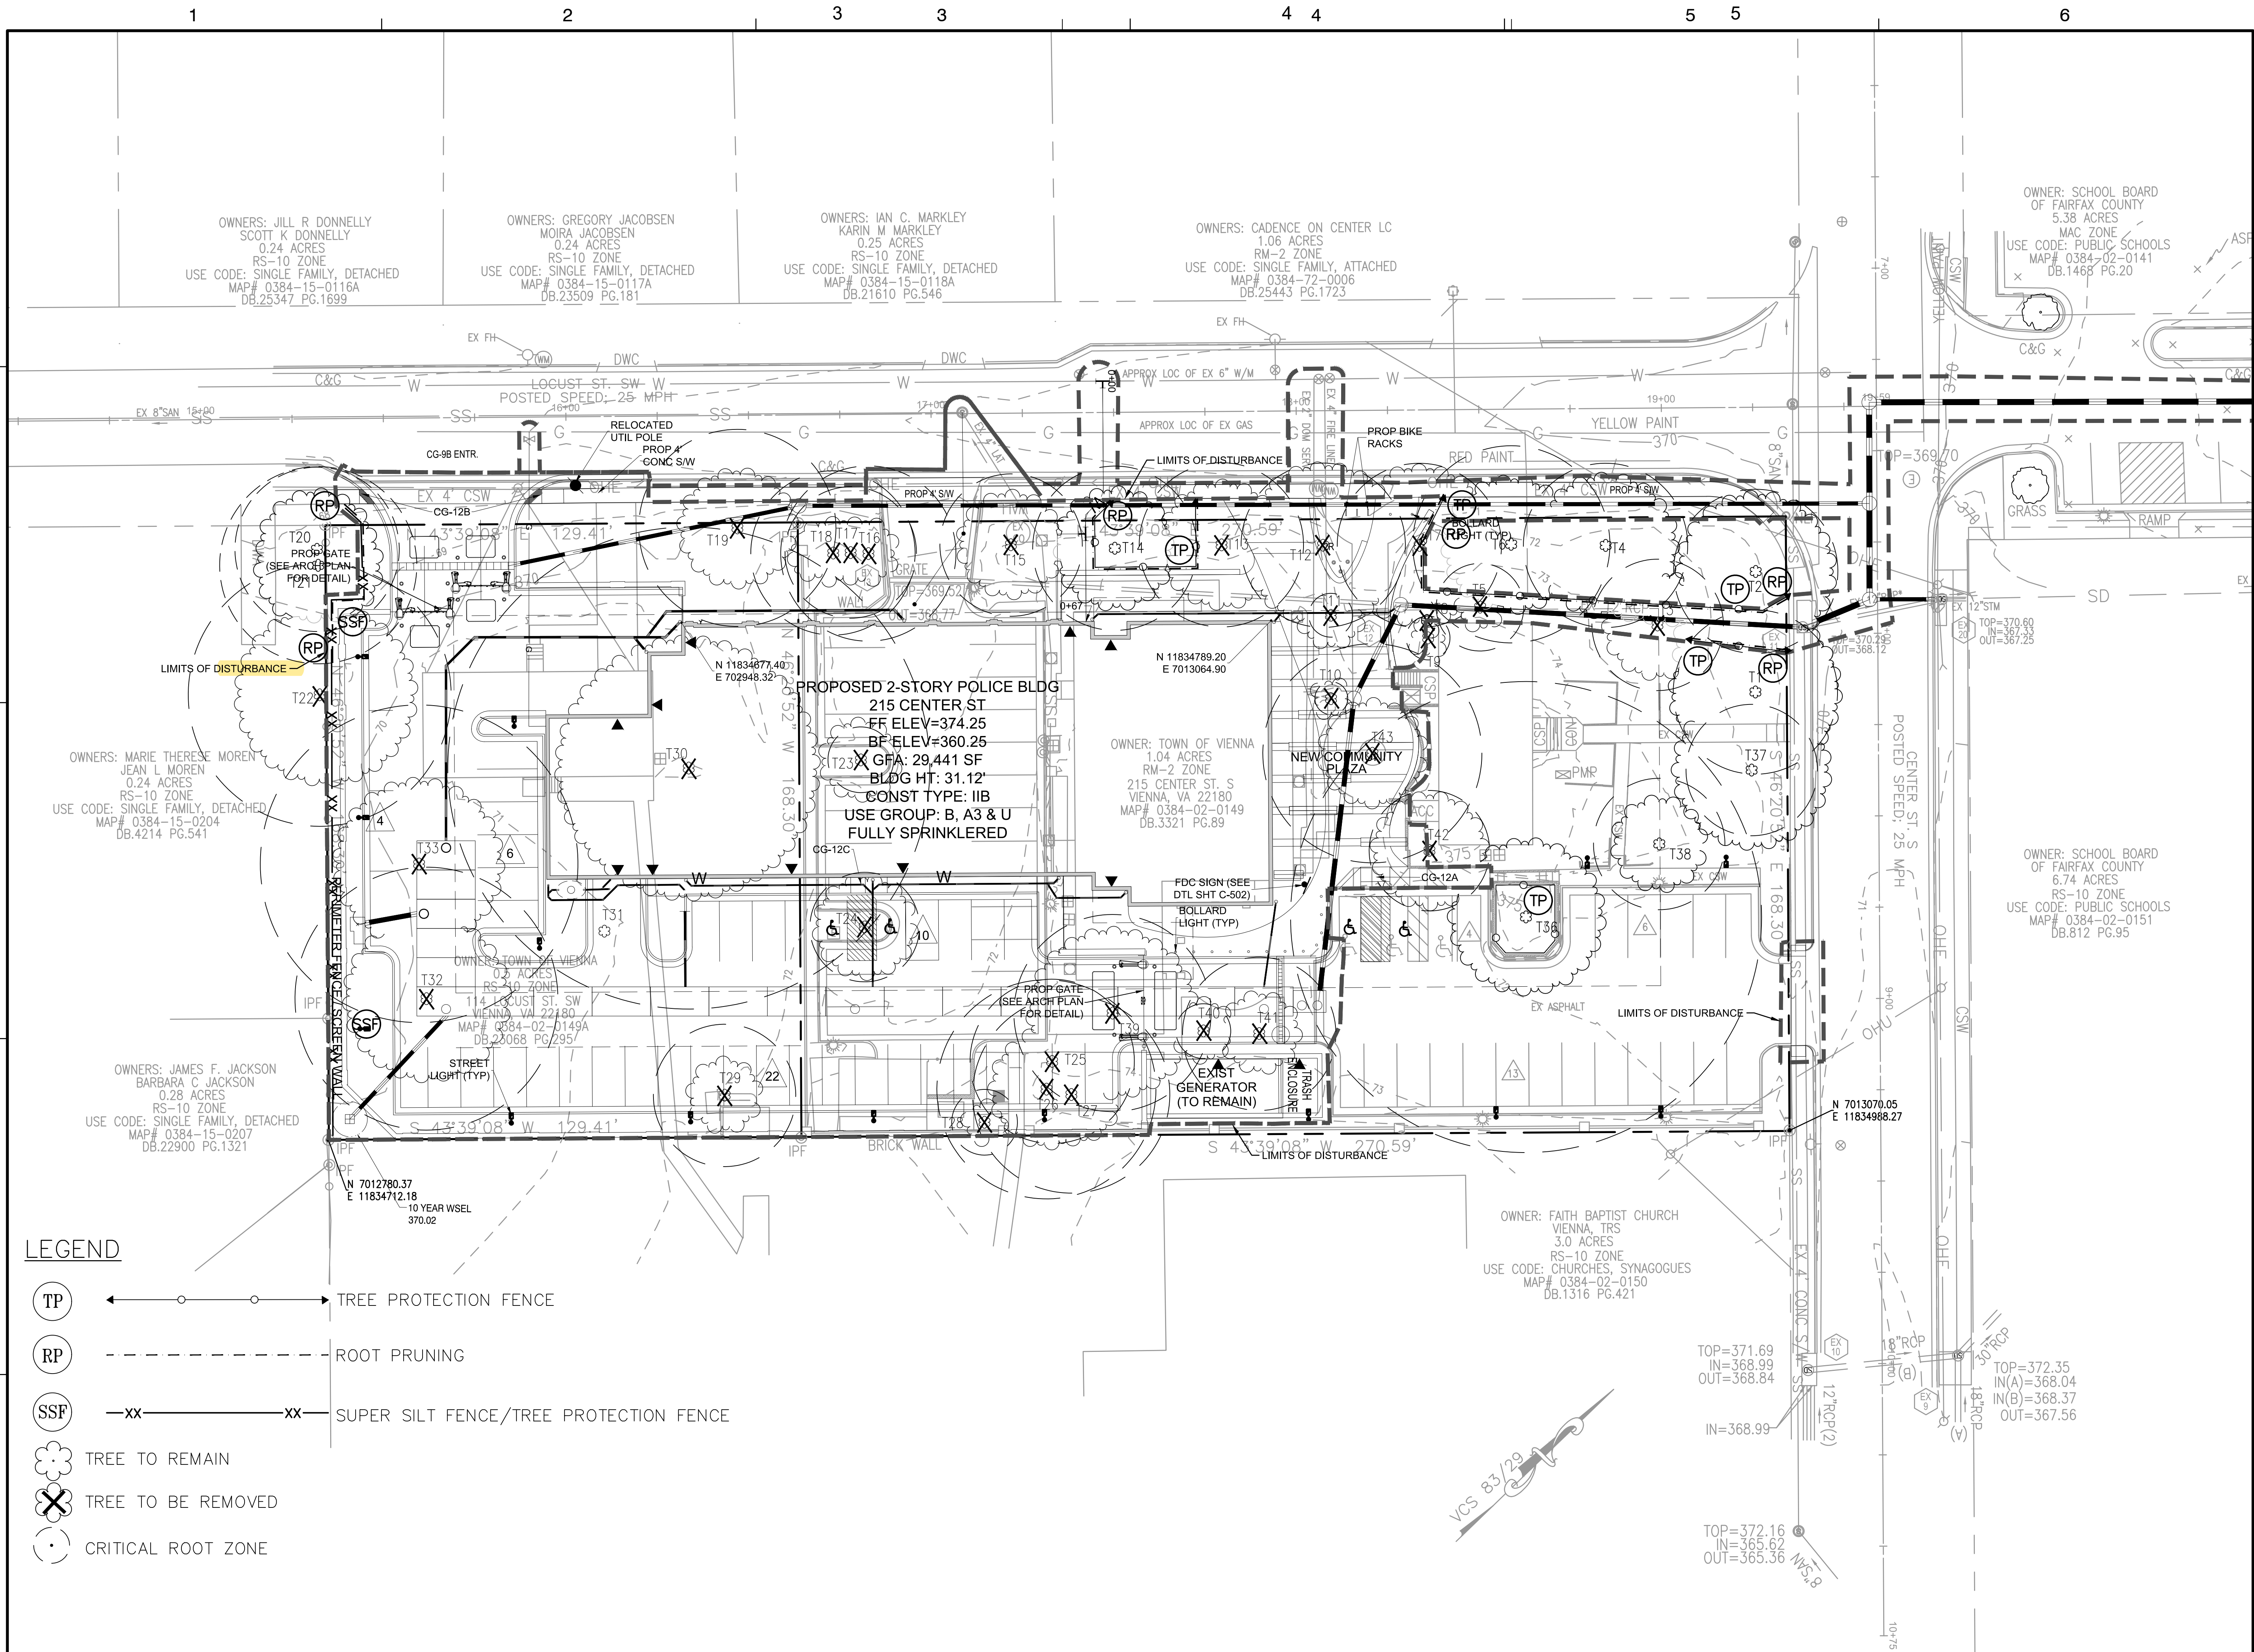


Dewberry Engineers Inc.
8401 ARLINGTON BLVD.
FAIRFAX, VA 22031
703.948.0100 (PHONE)
703.206.0805 (FAX)

Town of Vienna
Town of Vienna Police Station
215 Center Street South
Vienna, VA
PERMIT SUBMISSION



KEY PLAN

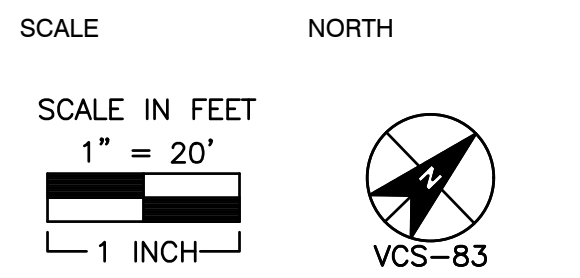

No.	DATE	BY	Description
REVISIONS			

DRAWN BY _____ KM
APPROVED BY _____ TC
CHECKED BY _____ RW
DATE _____ FEBRUARY 26, 2020

TITLE
**TREE
PRESERVATION
PLAN**

PROJECT NO.

PLANT SCHEDULE


QTY	KEY	LATIN NAME	COMMON NAME	SIZE	ROOT CONDITION	20-YEAR CCA PER TREE (SF)	TOTAL CCA PROVIDED (SF)
Trees							
3	AML	Amelanchier canadensis	Shadblow Serviceberry	2 - 2 1/2" cal.	B&B - 3 STEM	100	300
8	ARO	Acer rubrum 'October Glory'	October Glory Red Maple	2 - 2 1/2" cal.	B&B	300	2,400
5	BNH	Betula nigra "BNMTF"	Dura Heat River Birch	2 - 2 1/2" cal.	B&B - 3 STEM	200	1,000
3	CCF	Cercis canadensis 'Forest Pansy'	Forest Pansy Redbud	2 - 2 1/2" cal.	B&B	100	300
3	IOA	Ilex opaca	American Holly	8' ht.	B&B	200	600
3	MVL	Magnolia virginiana	Sweetbay Magnolia	2 - 2 1/2" cal.	B&B - 3 STEM	200	600
2	PAX	Platanus x acerifolia 'Morton Circle'	Exclamation London Planetree	2 - 2 1/2" cal.	B&B	300	600
1	QBS	Quercus bicolor	Swamp White Oak	2 - 2 1/2" cal.	B&B	300	300
28							6,100
Shrubs							
27	CAH	Clethra alnifolia 'Hummingbird'	Hummingbird Summersweet	3 gal.			
20	FMA	Fothergilla major 'Mt. Airy'	Mt. Airy Fothergilla	3 gal.			
11	HQS	Hydrangea quercifolia 'Snow Queen'	Oakleaf Hydrangea	5 gal.			
98	IGS	Ilex glabra 'Shamrock'	Shamrock Inkberry	3 gal.			
124	PLQ	Prunus laurocerasus 'Otto Luyken'	Otto Luyken Cherry Laurel	3 gal.			
8	PLS	Prunus laurocerasus 'Schipkaensis'	Schip Laurel	5 gal.			
6	RDK	Rosa x 'Radiko'	Double Knockout Rose	3 gal.			
16	TMJ	Taxus x media 'Hicksii'	Hicks Yew	3 gal.			
Perennials and Grasses							
21	CBR	Carex buchananii 'Red Rooster'	Red Rooster Carex	1 gal.	12" o.c.		
44	DIX	Dryopteris intermedia	Evergreen Woodfern	1 gal.	12" o.c.		
77	EPK	Echinacea purpurea 'Magnus'	Purple Coneflower	1 qt.	18" o.c.		
13	HMJ	Hakonechloa macra	Japanese Forest Grass	1 gal.	18" o.c.		
145	HSD	Hemerocallis 'Stella D'Oro'	Stell D'Oro Daylily	1 gal.	18" o.c.		
25	NTX	Nassella tenuissima	Mexican Feathergrass	1 gal.	24" o.c.		
73	NXF	Nepeta x faassenii 'Walker's Low'	Walker's Low Catmint	1 gal.	18" o.c.		
75	PVS	Panicum virgatum	Switchgrass	1 gal.	18" o.c.		
366	RFG	Rudbeckia fulgida 'Goldstrum'	Goldstrum Black-Eyed Susan	1 qt.	12" o.c.		
114	SHX	Sporobolus heterolepis	Prairie Dropseed	1 gal.	24" o.c.		

Turf 5,238 sf
Tall fescue blend

CROWN COVERAGE CALCULATIONS

	Acreage	sq. ft.
Gross Site Area	1.55	67,320
Crown Coverage Required (20%)*	0.31	13,464
Crown Coverage Provided		
Proposed	0.14	6,100
Existing	0.17	7,470
Total Crown Coverage Provided	0.31	13,570

*Property is split zoned. Crown coverage requirements are based on the more restrictive RS-16 zoning district (18-252.E.1).

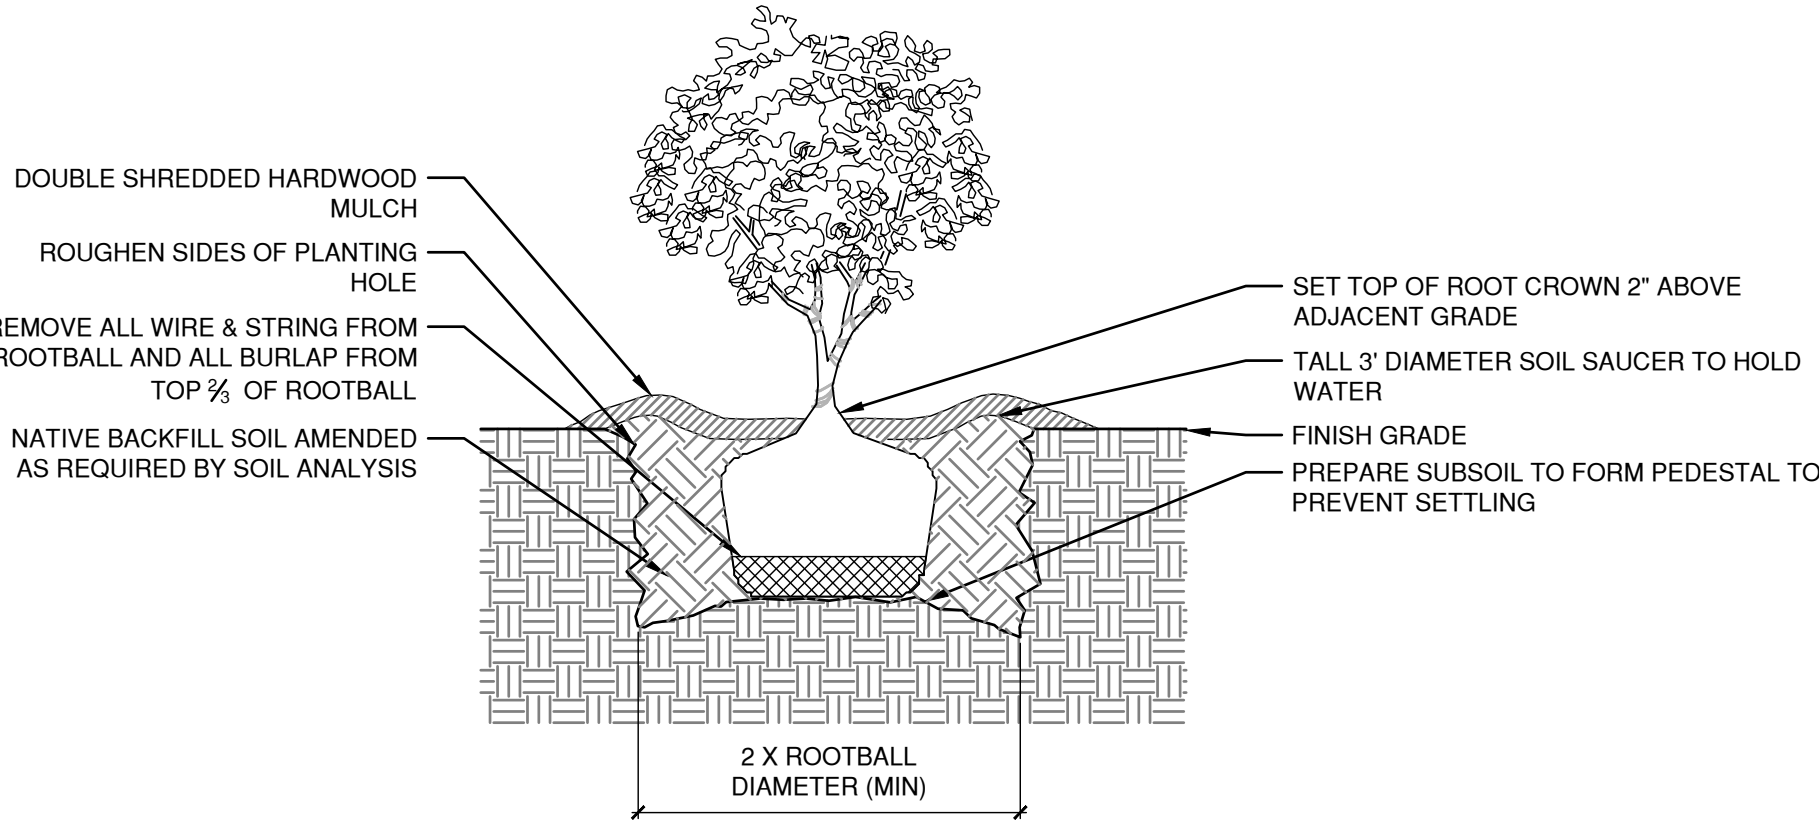


1 B&B SHRUB PLANTING

Scale: NTS


3 PERENNIAL PLANTING

Scale: NTS

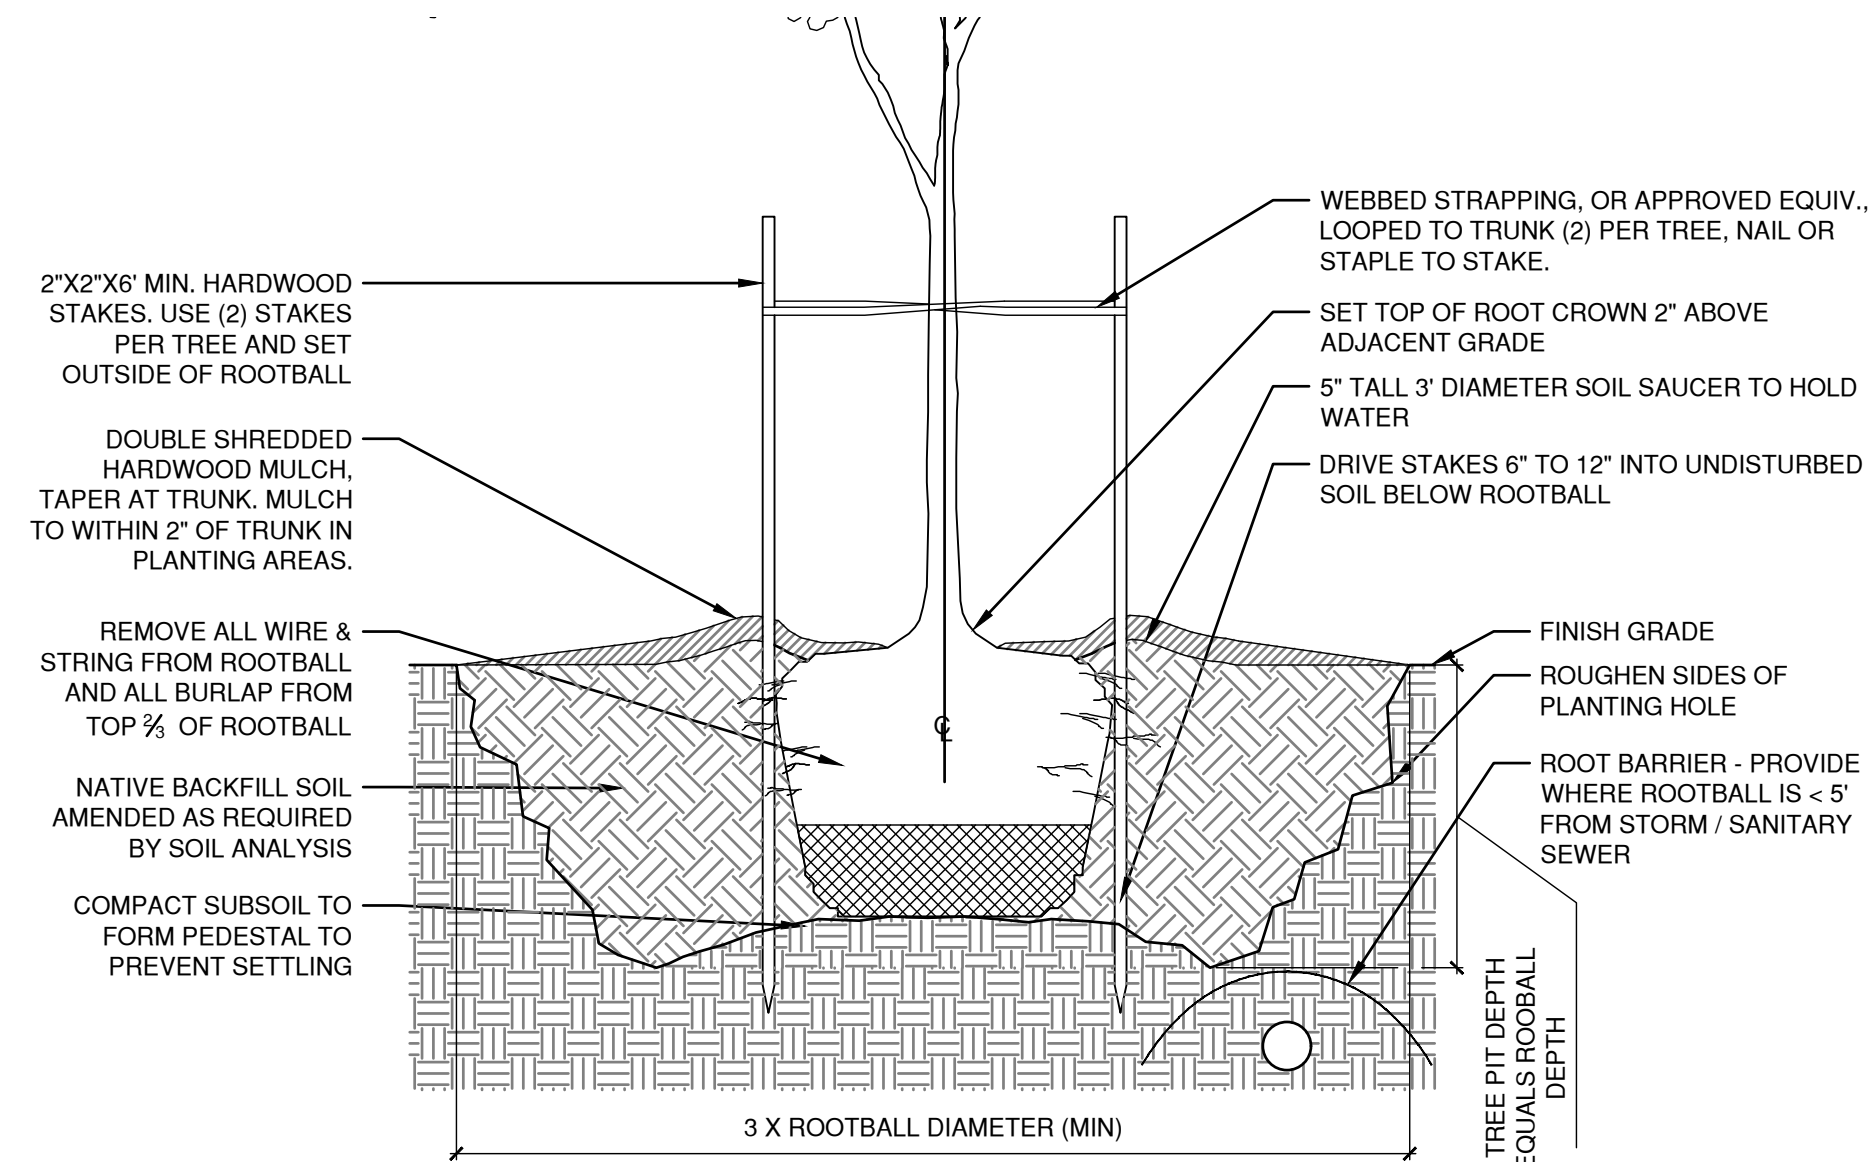


4 TREE PLANTING

Scale: NTS

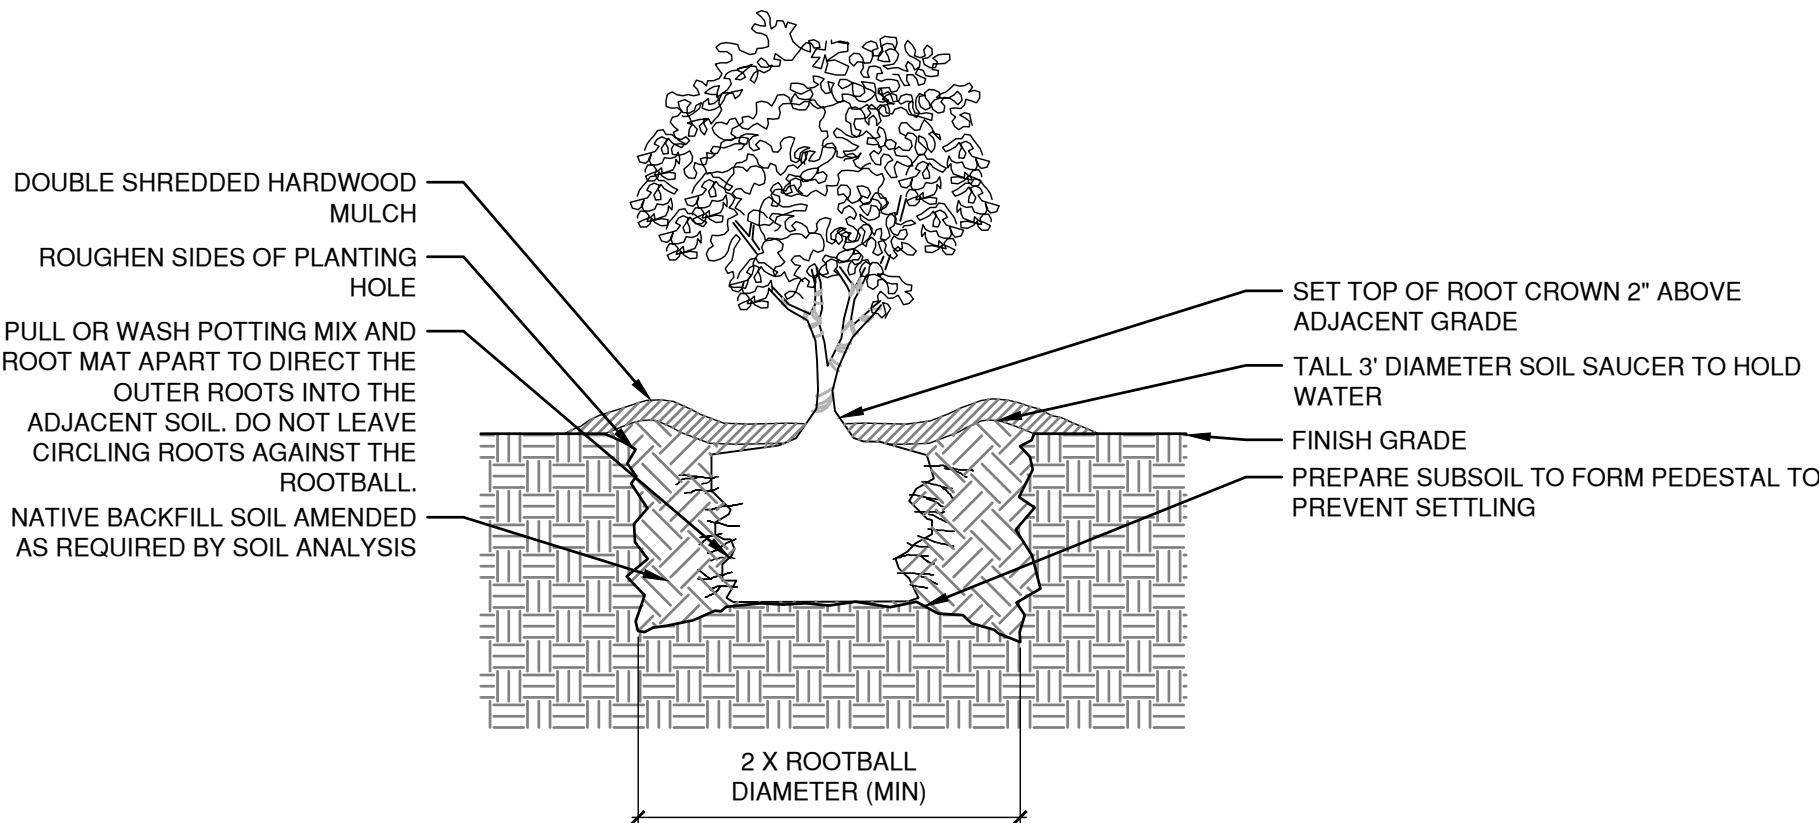

2 CONTAINER SHRUB PLANTING

Scale: NTS

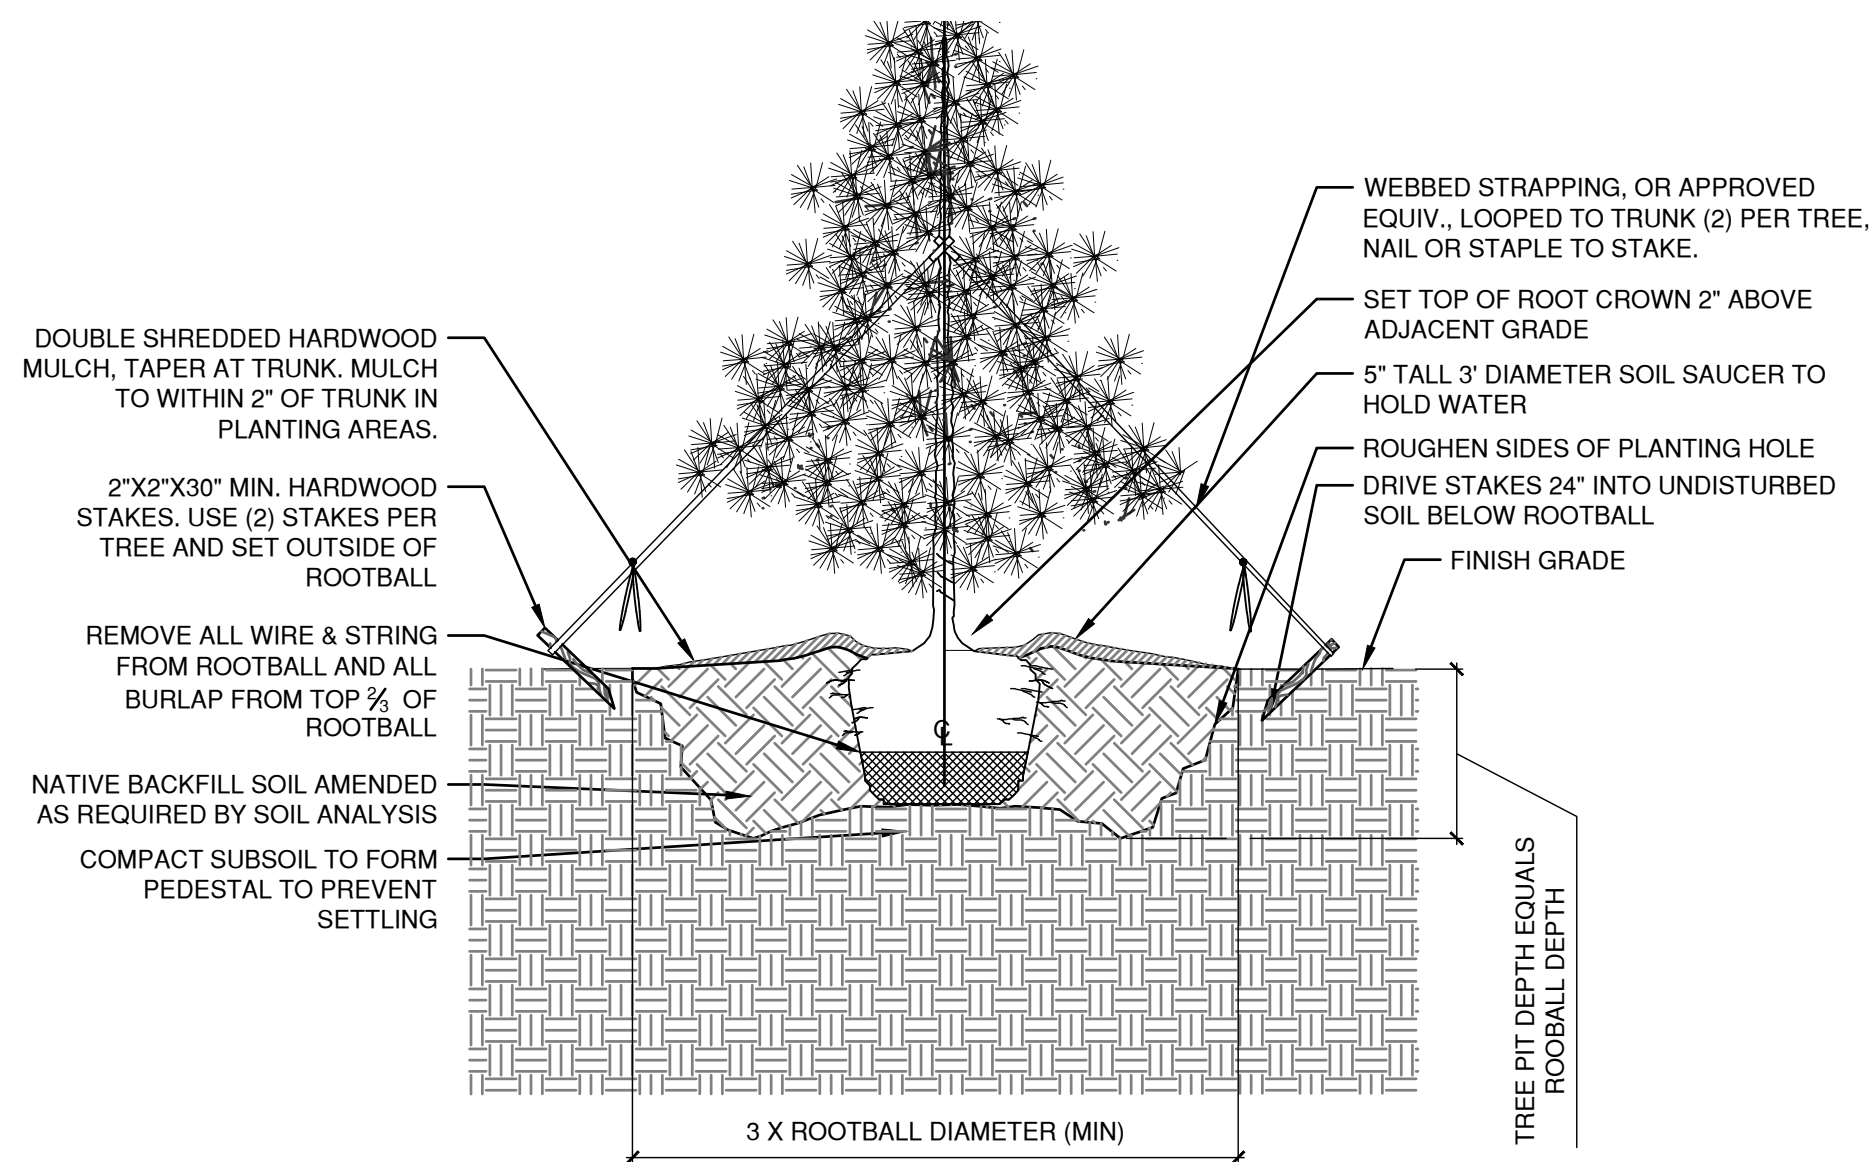


5 EVERGREEN TREE PLANTING

Scale: NTS




Dewberry Engineers Inc.
8401 ARLINGTON BLVD.
FAIRFAX, VA 22031
703.949.0100 (PHONE)
703.206.0805 (FAX)

Town of Vienna
Town of Vienna Police Station
215 Center Street South
Vienna, VA
PERMIT SUBMISSION

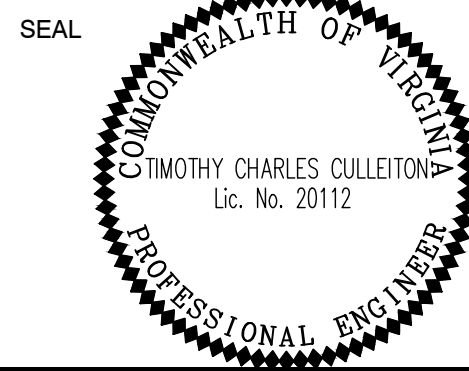

KEY PLAN

SCALE NORTH

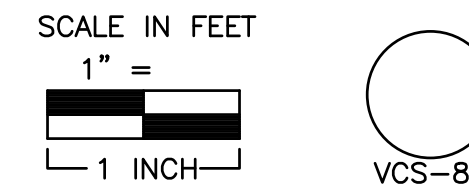

No.	DATE	BY	Description

REVISIONS

DRAWN BY _____ KM
APPROVED BY _____ TC
CHECKED BY _____ RW
DATE _____ FEBRUARY 26, 2020

TITLE
LANDSCAPE SCHEDULE & DETAILS

PROJECT NO.

C-108

Town of Vienna
of Vienna Police Station
215 Center Street South
Vienna, VA
PERMIT SUBMISSION



KEY PLAN

SCALE NORTH

SCALE IN FEET
1" = 20'



A horizontal scale bar divided into two equal segments. The left segment is black and the right segment is white. Below the bar, a bracket spans the entire length and is labeled "1 INCH".



No.	DATE	BY	Description

REVISIONS

DRAWN BY _____ KM
APPROVED BY _____ TC
CHECKED BY _____ RW
DATE _____ FEBRUARY 26, 2020

TITLE
LIGHTING PLAN

PROJECT NO.

C-110

1-year warranty

Lumens per Watt (Efficacy)	41
Color Accuracy Color Rendering Index (CRI)	83

**Dewberry®**

Dewberry Engineers Inc.

8401 ARLINGTON BLVD.
FAIRFAX, VA 22031
703.949.0100 (PHONE)
703.206.0805 (FAX)

Town of Vienna

Town of Vienna Police Station

215 Center Street South
Vienna, VA
PERMIT SUBMISSION

SEAL

KEY PLAN


SCALE

NORTH

No.	DATE	BY	Description
REVISIONS			
DRAWN BY		KM	
APPROVED BY		TC	
CHECKED BY		RW	
DATE		FEBRUARY 26, 2020	
TITLE			
SITE LIGHTING DETAILS			
PROJECT NO.			

C-111

E
D
C
B
A

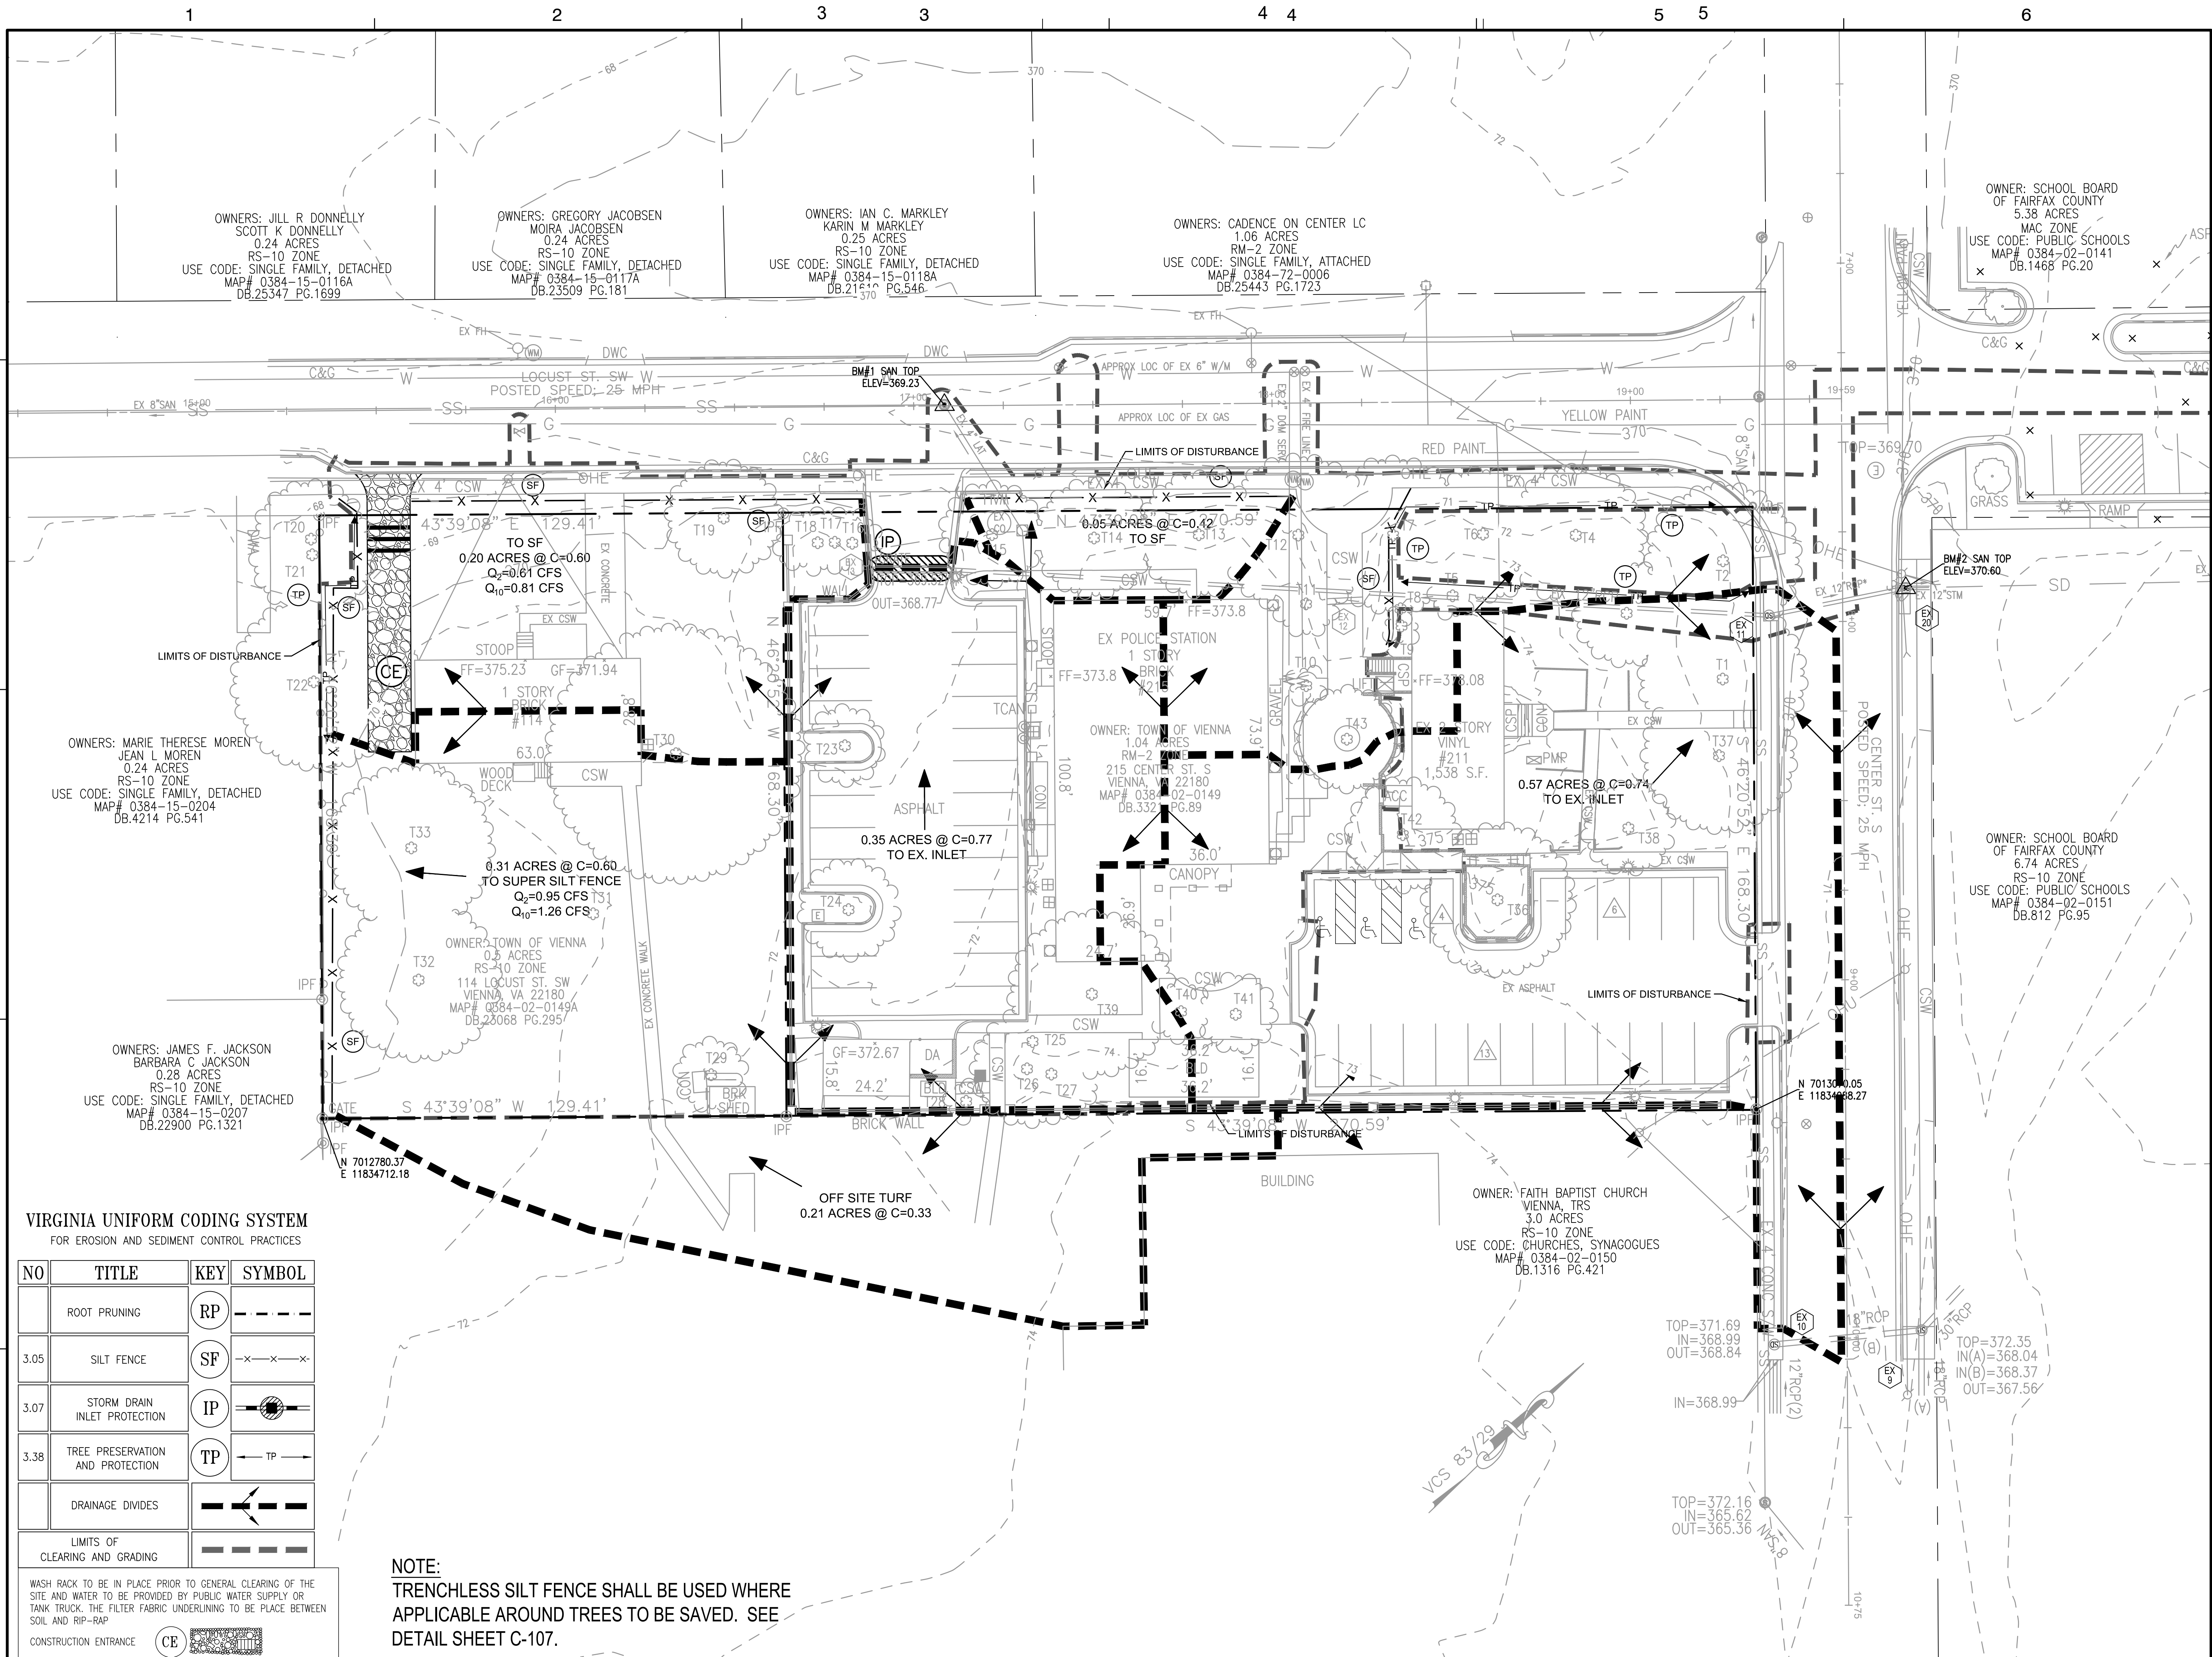

VIRGINIA UNIFORM CODING SYSTEM
FOR EROSION AND SEDIMENT CONTROL PRACTICES

NO	TITLE	KEY	SYMBOL
	ROOT PRUNING	RP	---
3.05	SILT FENCE	SF	-x-x-x-
3.07	STORM DRAIN INLET PROTECTION	IP	⊙
3.38	TREE PRESERVATION AND PROTECTION	TP	→ TP →
	DRAINAGE DIVIDES		--->
	LIMITS OF CLEARING AND GRADING		---

WASH RACK TO BE IN PLACE PRIOR TO GENERAL CLEARING OF THE SITE AND WATER TO BE PROVIDED BY PUBLIC WATER SUPPLY OR TANK TRUCK. THE FILTER FABRIC UNDERLINING TO BE PLACED BETWEEN SOIL AND RIP-RAP

CONSTRUCTION ENTRANCE


CE

NOTE:
TRENCHLESS SILT FENCE SHALL BE USED WHERE APPLICABLE AROUND TREES TO BE SAVED. SEE DETAIL SHEET C-107.



Dewberry Engineers Inc.
8401 ARLINGTON BLVD.
FAIRFAX, VA 22031
703.948.0100 (PHONE)
703.206.0805 (FAX)

Town of Vienna
Town of Vienna Police Station
215 Center Street South
Vienna, VA
PERMIT SUBMISSION

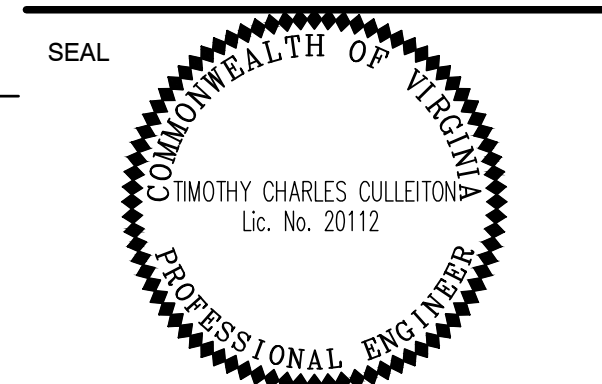

KEY PLAN

SCALE NORTH

SCALE IN FEET
1" = 20'
1 INCH

VCS-83

No.	DATE	BY	Description
REVISIONS			


DRAWN BY _____ KM
APPROVED BY _____ TC
CHECKED BY _____ RW
DATE _____ FEBRUARY 26, 2020

TITLE
EROSION AND
SEDIMENT
CONTROL PLAN -
PHASE I

PROJECT NO.

C-201

E
D
C
B
A

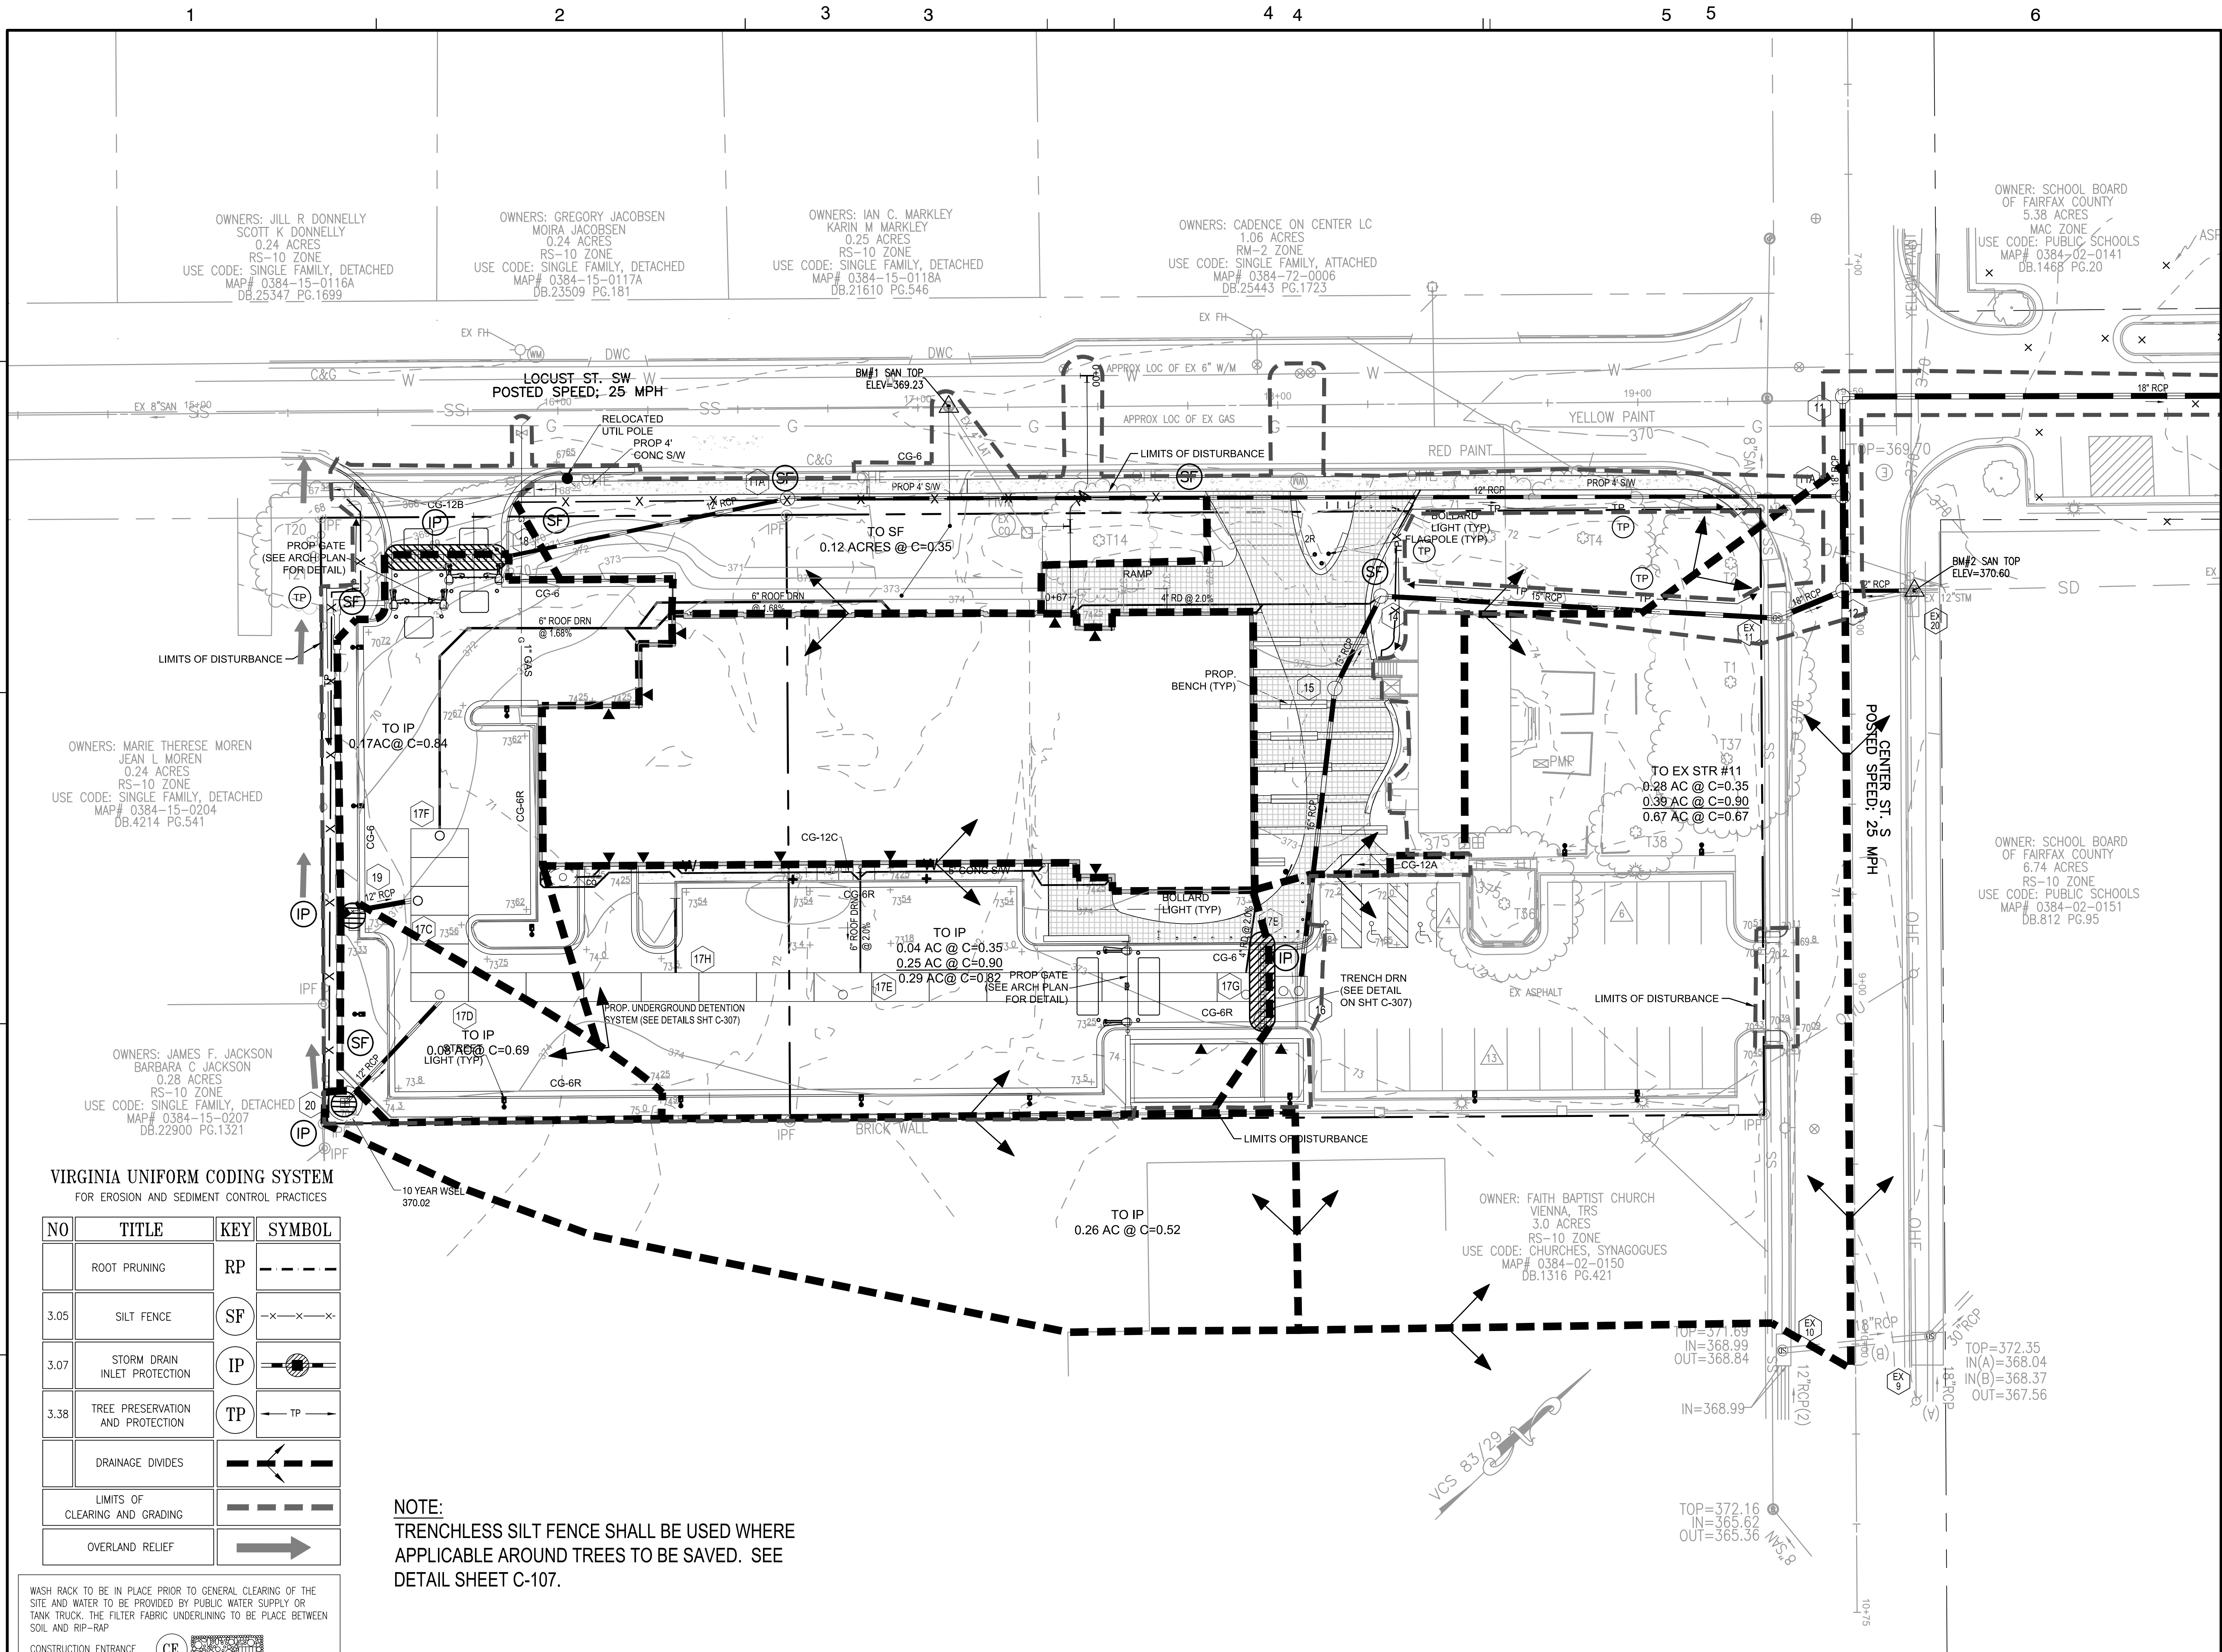


Dewberry Engineers Inc.
8401 ARLINGTON BLVD.
FAIRFAX, VA 22031
703.948.0100 (PHONE)
703.206.0805 (FAX)

Town of Vienna
Town of Vienna Police Station
215 Center Street South
Vienna, VA
PERMIT SUBMISSION



KEY PLAN

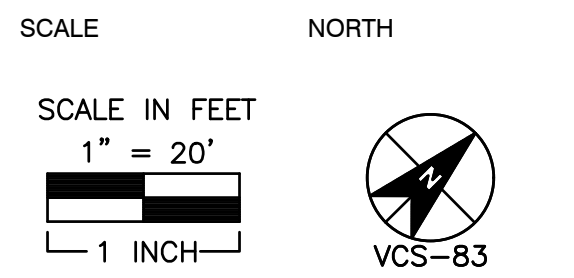

No.	DATE	BY	Description
REVISIONS			

DRAWN BY _____ KM
APPROVED BY _____ TC
CHECKED BY _____ RW
DATE _____ FEBRUARY 26, 2020

TITLE
**EROSION AND
SEDIMENT
CONTROL PLAN -
PHASE II**

PROJECT NO.

C-202

VIRGINIA UNIFORM CODING SYSTEM
FOR EROSION AND SEDIMENT CONTROL PRACTICES

NO	TITLE	KEY	SYMBOL
	ROOT PRUNING	RP	---
3.05	SILT FENCE	SF	-x-x-x-
3.07	STORM DRAIN INLET PROTECTION	IP	⊙
3.38	TREE PRESERVATION AND PROTECTION	TP	← TP →
	DRAINAGE DIVIDES		---
	LIMITS OF CLEARING AND GRADING		---
	OVERLAND RELIEF		→


NOTE:
TRENCHLESS SILT FENCE SHALL BE USED WHERE
APPLICABLE AROUND TREES TO BE SAVED. SEE
DETAIL SHEET C-107.

WASH RACK TO BE IN PLACE PRIOR TO GENERAL CLEARING OF THE
SITE AND WATER TO BE PROVIDED BY PUBLIC WATER SUPPLY OR
TANK TRUCK. THE FILTER FABRIC UNDERLINING TO BE PLACED BETWEEN
SOIL AND RIP-RAP

CONSTRUCTION ENTRANCE

CE

E
D
C
B
A

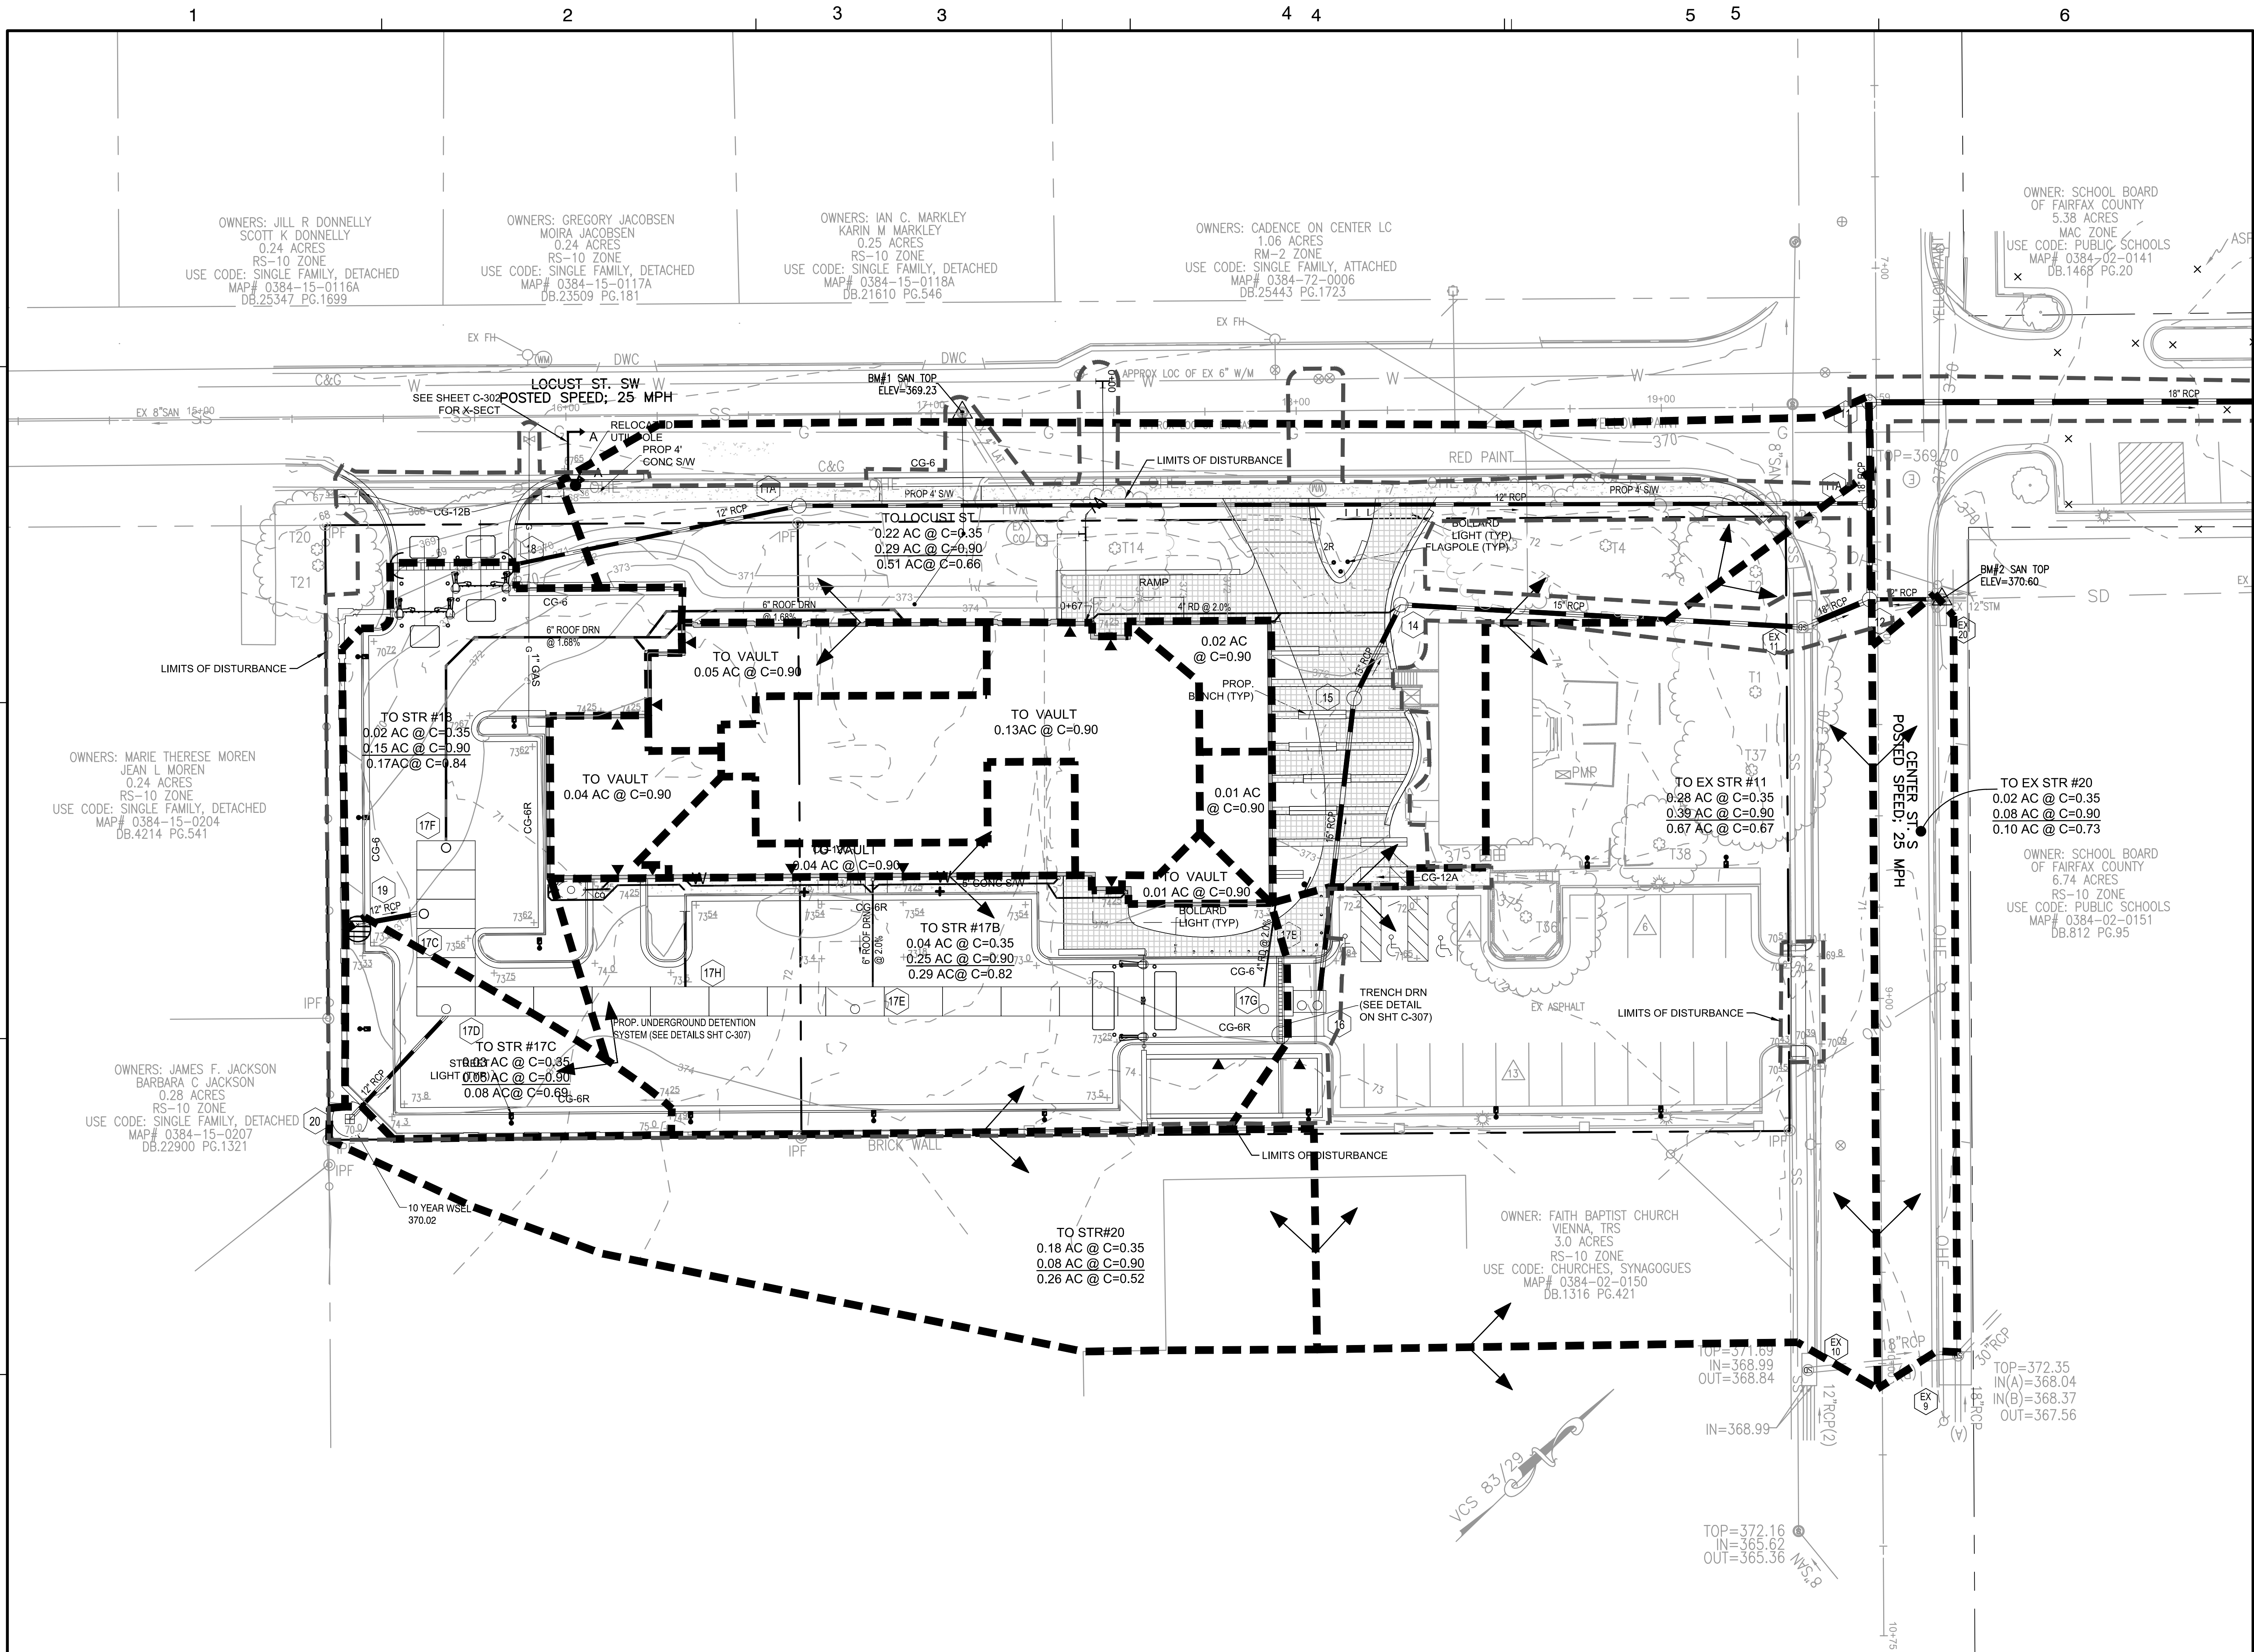


Dewberry Engineers Inc.
8401 ARLINGTON BLVD.
FAIRFAX, VA 22031
703.948.0100 (PHONE)
703.206.0805 (FAX)

Town of Vienna
Town of Vienna Police Station
215 Center Street South
Vienna, VA
PERMIT SUBMISSION



KEY PLAN

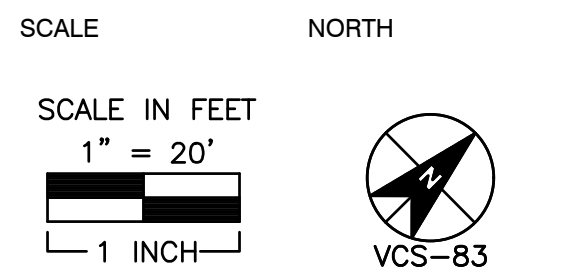

No.	DATE	BY	Description
REVISIONS			

DRAWN BY _____ KM
APPROVED BY _____ TC
CHECKED BY _____ RW
DATE _____ FEBRUARY 26, 2020

TITLE
**EROSION AND
SEDIMENT
CONTROL -
PHASE II DIVIDES**

PROJECT NO.

C-202A

STORM SEWER DESIGN COMPUTATIONS

STORM SEWER DESIGN COMPUTATIONS

OUTLET		TO	INC. DRAINAGE AREA	ACCUM. DRAINAGE AREA (A.C.)	C ^{COEFFICIENT}	INCREMENTAL CA	ACCUMULATED CA	TIME TO INLET (MIN)	"I" (IN/HR)	INCREMENTAL "Q" (CFS)	ACCUMULATED "Q" (CFS)	PIPE DIAMETER (IN.)	SLOPE (%)	"n"	MAXIMUM "Q" (CFS)	"V" VELOCITY (FPS)	LENGTH OF RUN (FT)	FLOW TIME (MIN)	UPPER INVERT	LOWER INVERT	FALL (FT)	LOSSES (FT)	REMARKS
FROM																							
	17B		0.29	0.29	0.82	0.24	0.24		6.78	1.61	1.61												Flows DIRECTLY INTO VAULT
19	17C		0.08	0.08	0.69	0.06	0.06		6.78	0.37	0.37	12	2.00		5.42	3.8	16		369.00	368.67			
20	17D		0.26	0.26	0.52	0.14	0.14		6.78	0.92	0.92	12	0.50		2.97	3.2	39		366.98	366.92			
ROOF	17E		0.05	0.05	0.90	0.05	0.05		6.78	0.31	0.31	6	2.00		0.92	4.0							
ROOF	17F		0.05	0.05	0.90	0.05	0.05		6.78	0.31	0.31	6	1.68		0.85	3.8							
ROOF	17G		0.01	0.01	0.90	0.01	0.01		6.78	0.06	0.06	4	2.00		0.31	3.8							
ROOF	17H		0.04	0.04	0.90	0.04	0.04		6.78	0.24	0.24												
ROOF	17J		0.13	0.13	0.90	0.12	0.12		6.78	0.79	0.79												
16	15	-	0.91	-	-	0.33		6.78	-	1.61	15	0.58			5.29	3.6	84		366.42	365.63	0.79		OUTFALL FROM SWM VAULT
15	14	-	0.91	-	-	0.33		6.78	-	1.61	15	0.55			5.15	3.5	29		365.83	365.67	0.16		
ROOF	14		0.02	0.02	0.90	0.02	0.02		6.78	0.12	0.12	4											
14	EX 11	-	0.93	-	-	0.35		6.78	-	1.73	15	0.55			5.15	4.0	110		365.57	364.96	0.61		
EX 11	12	0.67	1.60	0.67	0.45	0.80		6.78	3.04	4.78	18	0.55			8.38	4.8	20		364.71	364.60	0.11		
EX20	12	0.10	0.10	0.73	0.07	0.07		6.78	0.49	0.49	12	11.36			12.92	7.5	20		367.25	365.00	2.25		
12	11	-	1.60	-	-	0.80		6.78	-	4.78	18	0.55			8.38	4.8	54		364.50	364.20	0.30		
12	11A	-	1.60	-	-	1.60		6.78	-	4.78	18	0.55			8.38	4.8	26		364.50	364.35	0.15		
18	11B	0.17	0.17	0.84	0.14	0.14		6.78	0.97	0.97	12	0.68			3.16	3.4	80		367.10	366.56	0.54		
11B	11A	-	0.17	-	-	0.14		6.78	-	0.97	12	0.55			2.84	3.1	293		366.46	364.85	1.61		
11A	11	-	1.77	-	-	1.74		6.78	-	5.74	18	0.55			8.38	4.8	28		364.35	364.20	0.15		
11	10	-	1.60	-	-	0.80		6.78	-	5.74	18	0.55			8.38	4.8	155		364.10	363.25	0.85		
10	EX 33	-	1.60	-	-	0.80		6.78	-	5.74	18	0.50			7.99	3.9	55		363.15	362.87	0.28		
EX 36	EX 33	-									4.75												PER APP'D ES PLAN
EX 34	EX 33	-									1.71												PER APP'D ES PLAN
EX 33	EX 32										12.20	24	1.74		32.1	9.10	60.20		362.37	361.32	1.05		
EX 35	EX 32	0.08	0.08	0.52	0.042	0.042		6.78	0.28	0.28													PER APP'D ES PLAN
EX 32	EX 31	-		-							12.49	24	0.60		18.85	6.10	52.90		361.64	361.32	0.32		
EX31	EX 30											30	1.26		49.52	9.40	78.80		361.24	360.25	0.99		

STORMWATER INLET COMPUTATIONS

STORM WATER INLET COMPUTATIONS


NUMBER	TYPE	THROAT	STATION	SIDE OF STREET	DRAINAGE AREA	"C" COEFFICIENT	INCREMENTAL CA	"I"	INCREMENTAL Q	Q CARRY OVER	Q _T TOTAL FLOW	S _L LONGITUDINAL SLOPE	S _X ROAD CROSS SLOPE	T GUTTER SPREAD	W DEPRESSION WIDTH	WIT	$S_W = S_X + a / W$	S_W / S_X	E _O RATIO OF FLOW IN GUTTER TO LOCAL DEPRESSION	$S_W = a / (12W)$	$S_X / (FIFT) = S_X / S_{E_O}$	LT OR P EFFECTIVE LENGTH	L/LT	D	E OR H	Q INTERCEPTED	DH	QB CARRY OVER	T MAX ALLOWED SPREAD @ SAG	REMARKS
19	DI-3B	6			0.08	0.69	0.06	6.78	0.37	0.00	0.37	0.021	0.02	4.01	2.0	0.50	0.353	17.67	0.99	2.0	0.083	0.10	6.61	0.91	0.99	0.37	0.01	-		
20	DI-1				0.26	0.52	0.14	6.78	0.92	0.00	0.92	n/a	n/a	n/a	n/a	n/a	n/a	n/a	n/a	n/a	n/a	n/a	0.160	1.000	0.92	0.00				
17E	TRENCH				0.29	0.82	0.24	6.78	1.61	0.00	1.61	n/a	n/a	n/a	n/a	n/a	n/a	n/a	n/a	n/a	n/a	n/a	0.08	1.00	1.61	0.00			TRENCH DRAIN	
18	TRENCH				0.17	0.84	0.14	6.78	0.97	0.00	0.97	n/a	n/a	n/a	n/a	n/a	n/a	n/a	n/a	n/a	n/a	n/a	0.06	1	0.97	0			TRENCH DRAIN	

OPEN INSTRUCTIONS FOR HGL COMPS


HYDRAULIC GRADE LINE COMPUTATIONS

Inlet Str.	Outlet Water Surf Elevation (ft)	Do (in)	Qo (cfs)	Lo (ft)	Sfo (%)	Hf (ft)	JUNCTION LOSS											Frsl H (ft)	Inlet Water Surf Elevation (ft)	Opening Elev. (ft)	
							Vo (fps)	Ho (ft)	Qi (cfs)	Vi (fps)	QVi	Vf ² 2g	Hi (ft)	Angle (deg)	Ha (ft)	Ht (ft)	1.3Ht (ft)				0.5Ht (ft)
(1)	(2)	(3)	(4)	(5)	(6)	(7)	(8)	(9)	(10)	(11)	(12)	(13)	(14)	(15)	(16)	(17)	(18)	(19)	(20)	(21)	
10	364.07	18	5.74	55.00	0.30	0.16	3.90	0.06	5.74	4.80	27.55	0.36	0.13	23	0.07	0.25		0.13	0.29	364.36	366.94
11	364.45	18	5.74	155.00	0.30	0.46	4.80	0.09	5.74	4.80	27.55	0.36	0.13	90	0.25	0.47		0.23	0.70	365.15	370.00
12	365.40	18	5.74	54.00	0.30	0.16	4.80	0.09	5.74	4.80	27.55	0.36	0.13	68	0.21	0.43		0.21	0.38	365.78	370.01
EX11	366.80	18	5.74	200.80	0.30	0.06	4.80	0.09	2.70	4.00	10.80	0.25	0.09	26	0.06	0.23	0.30	0.15	0.21	366.01	370.22
14	366.01	15	2.70	110.00	0.17	0.19	4.00	0.06	1.61	3.50	5.64	0.19	0.07	67	0.11	0.24		0.12	0.31	366.32	372.27
		12							0.97	3.10	3.01	0.15		1	0.00						
		4							0.12	3.00	0.36	0.14		37	0.05						
18	366.62	12	0.97	243.00	0.07	0.18	3.10	0.04	0.00	0.00	0.00	0.00	0.00	0	0.00	0.04	0.05	0.02	0.20	366.82	367.66
15	366.67	15	1.61	29.00	0.06	0.02	3.50	0.05	1.61	3.60	5.80	0.20	0.07	20	0.03	0.15		0.08	0.09	366.76	373.76
16	366.76	15	1.61	84.00	0.06	0.05	3.60	0.05	0.00	0.00	0.00	0.00	0.00	0	0.00	0.05	0.07	0.03	0.08	366.85	372.97
19	369.47	12	0.37	16.00	0.01	0.00	3.80	0.06	0.00	0.00	0.00	0.00	0.00	0	0.00	0.06	0.07	0.04	0.04	369.51	373.32
20	367.72	12	0.92	39.00	0.07	0.03	3.20	0.04	0.00	0.00	0.00	0.00	0.00	0	0.00	0.04	0.05	0.03	0.05	367.77	370.00


STORM 17D-20

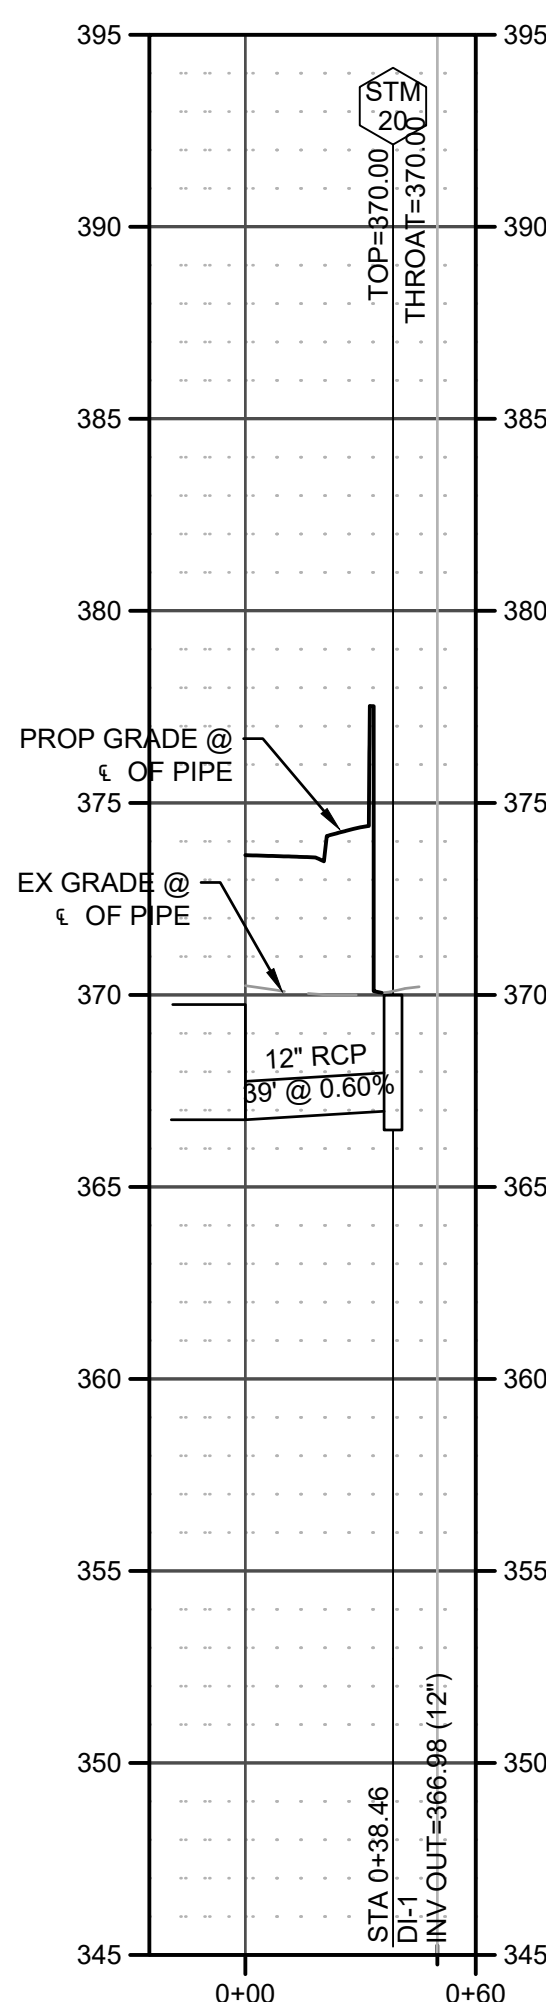




STORM19-17C

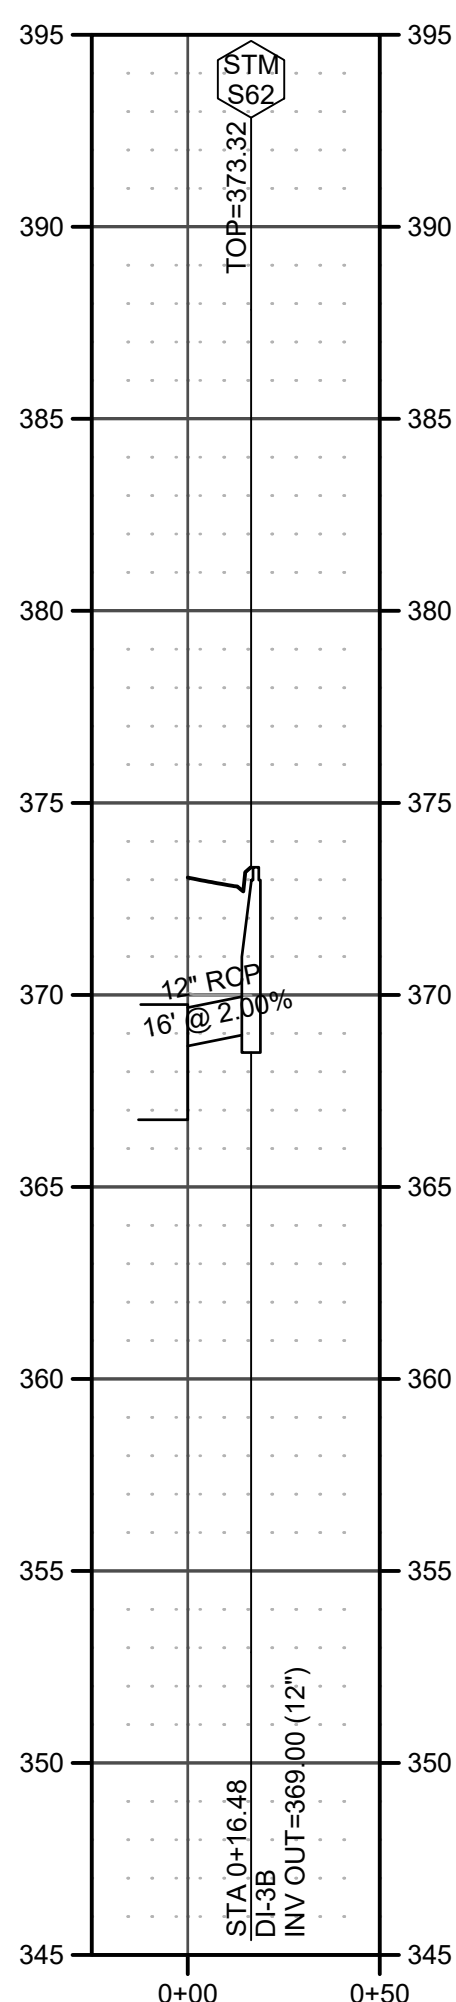

STORM EX20-12

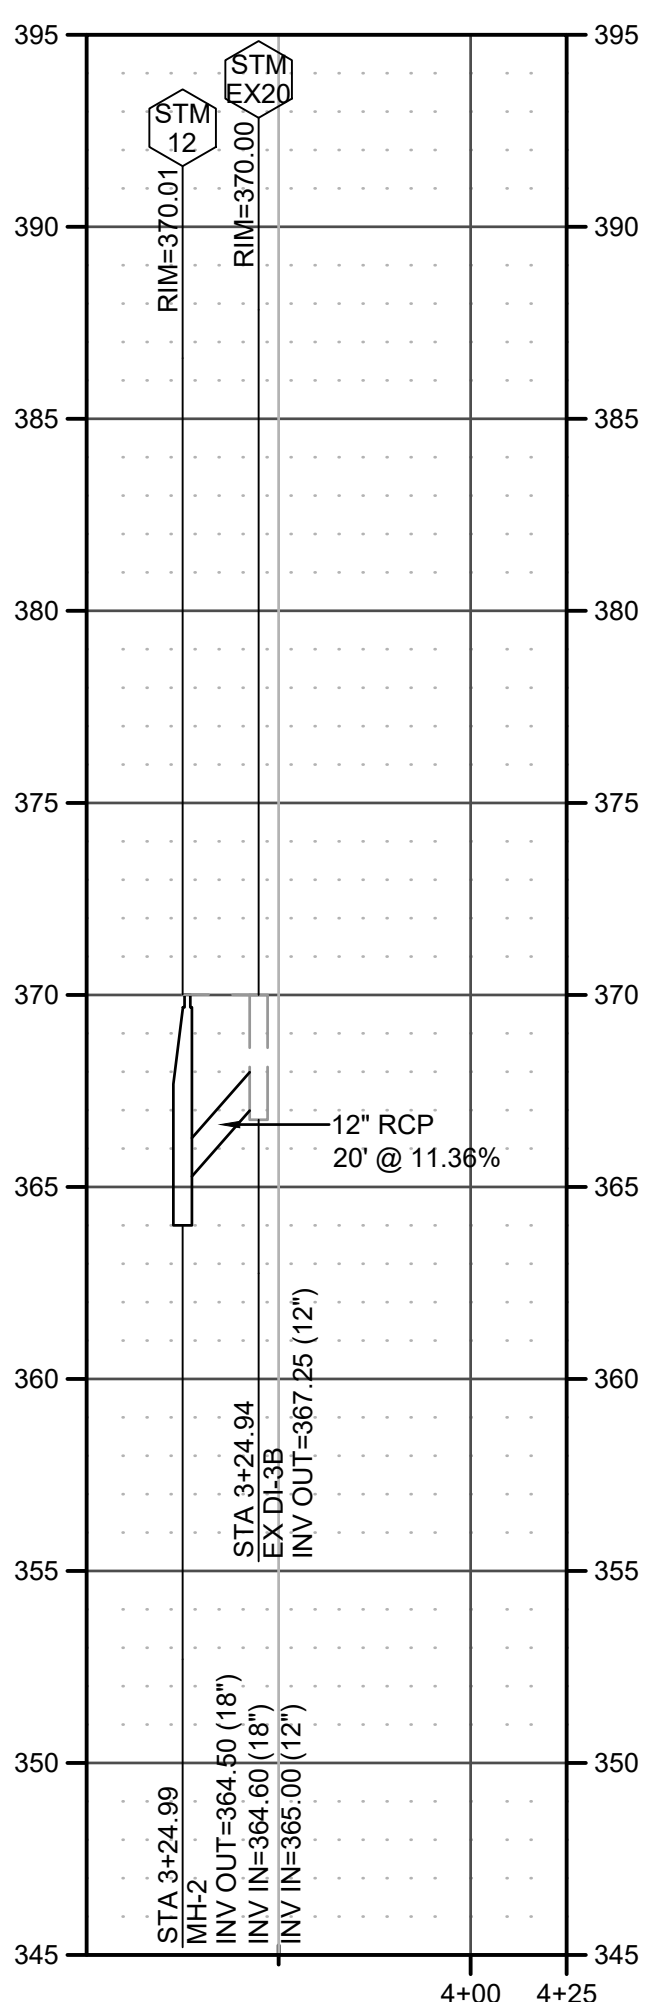

FIRE LINE

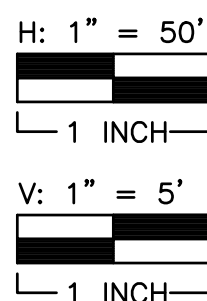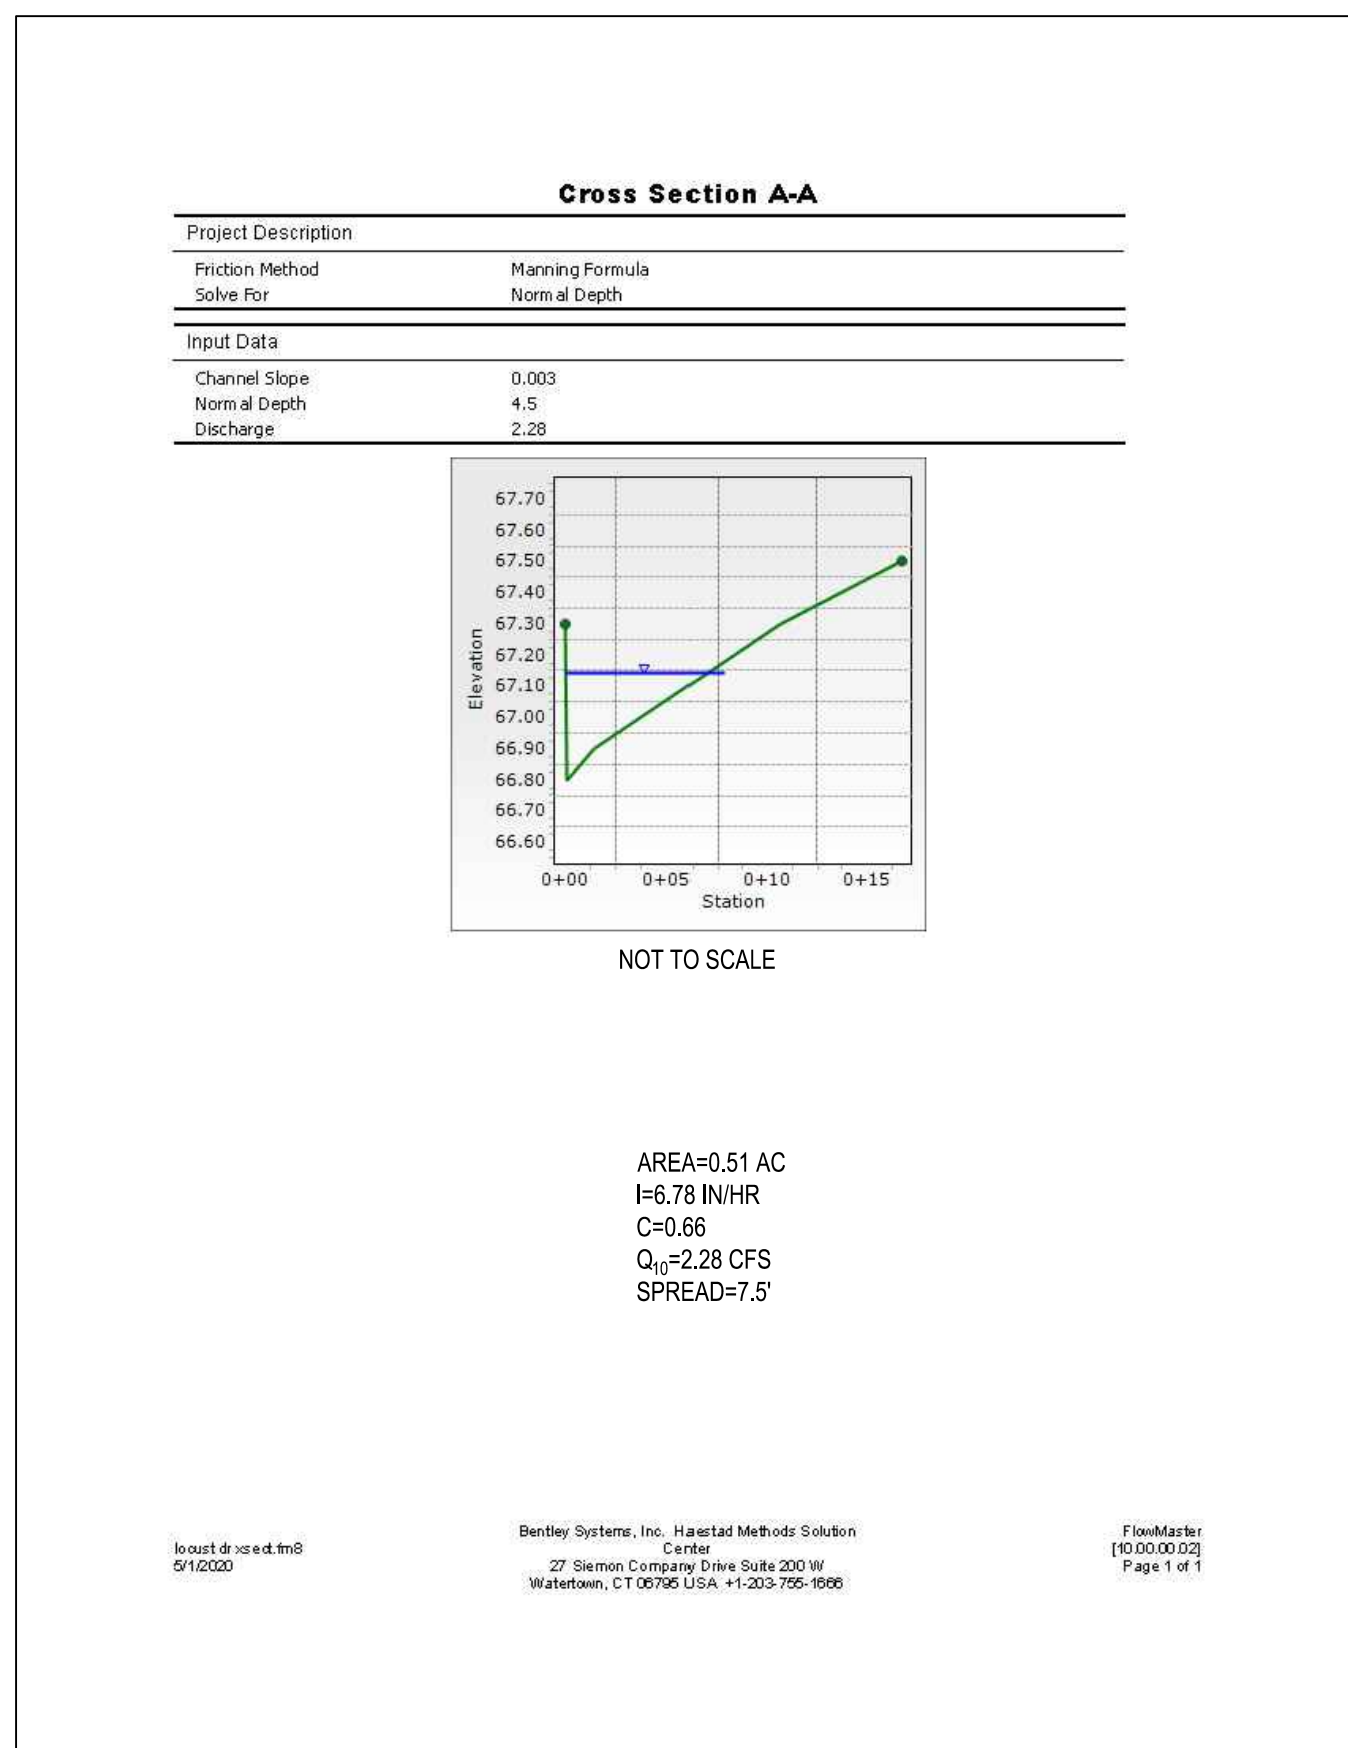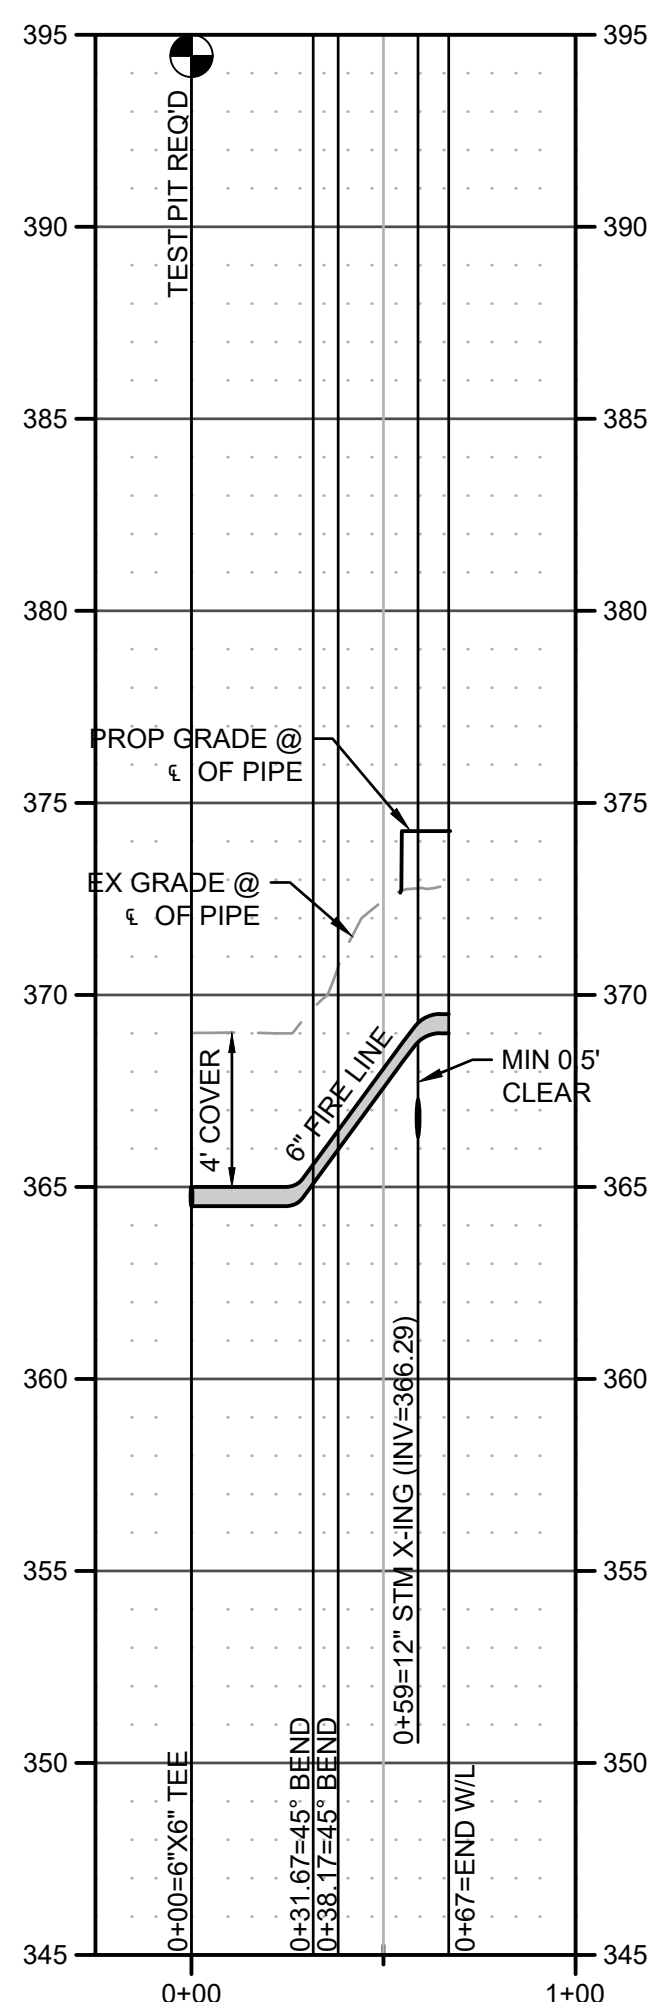

Dewberry Engineers Inc.
8401 ARLINGTON BLVD
FAIRFAX, VA 22031
703.849.0100 (PHONE)
703.206.0805 (FAX)


Town of Vienna

Town of Vienna Police Station

215 Center Street South
Vienna, VA

PERMIT SUBMISSION

SEA

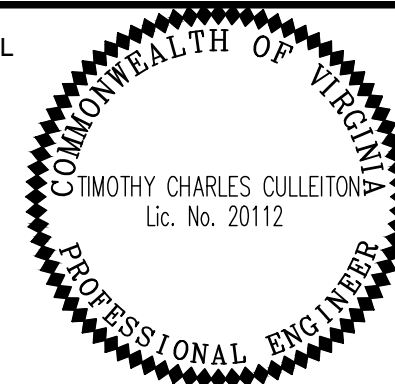

KEY PLAN

SCALE NORTH

SCALE IN FEET

1" = 20'



1 INCH



No.	DATE	BY	Description

DRAWN BY _____ KM

APPROVED BY _____ TC

CHECKED BY _____ RW

DATE FEBRUARY 26, 2020

TITEL

STORM & WATER PROFILES

PROJECT NO. _____

C-302

STORMWATER MANAGEMENT (SWM) PLAN & ADEQUATE OUTFALL NARRATIVE

TOWN OF VIENNA POLICE STATION IS DEFINED BY 1.40 ACRES OF DISTURBED AREA. THE SWM PLAN PROVIDED HEREIN PROVIDES WATER QUALITY AND WATER QUANTITY FOR THIS AREA IN ACCORDANCE WITH SECTION 23–17 OF THE TOWN CODE. THE UNDERGROUND STORMWATER MANAGEMENT FACILITY VAULT PROPOSED IN THIS SITE PLAN WILL BE PRIVATELY OWNED AND MAINTAINED.

HYDROLOGY WAS DEVELOPED USING NRCS METHODOLOGIES AND HEC–1. THE NOAA–C RAINFALL DISTRIBUTION DEVELOPED FROM NOAA ATLAS 14 RAINFALL DATA WAS USED TO GENERATE PROJECT HYDROGRAPHS. THE TIME STEP USED IN ALL HEC–1 MODELS PROVIDED IN THIS PLAN IS 1 MINUTE. FOR THE PURPOSE OF THIS PLAN ALL SOILS ARE ASSUME HYDROLOGIC SOIL GROUP (HSG) TYPE D.

I. WATER QUALITY CONTROL REQUIREMENTS

BECAUSE THE SITE AREA INCLUDES NEW DEVELOPMENT ON PRIOR DEVELOPED LAND, THE VIRGINIA RUNOFF REDUCTION METHOD (VRRM) REDEVELOPMENT WORKSHEET WAS USED TO DEMONSTRATE WATER QUALITY COMPLIANCE.

AS CALCULATED BY THE VRRM WORKSHEET (SEE THIS SHEET) THE TOTAL PROJECT LOAD REDUCTION REQUIRED FOR PHOSPHORUS IS 1.15 LB/YR. THIS REDUCTION WILL BE MET BY PURCHASING NUTRIENT CREDITS THROUGH "ECO-CAP" (SEE LETTER OF NUTRIENT CREDIT AVAILABILITY THIS SHEET). THIS PROJECT IS LOCATED IN HUC CODE 02070008. NO ONSITE WATER QUALITY FACILITIES ARE PROPOSED WITH THIS PROJECT.'

II. WATER QUANTITY CONTROL REQUIREMENTS

THERE ARE 2 MAJOR POINTS OF OUTFALL (LABELED AS OUTFALL #1 AND OUTFALL #2) WHERE CONCENTRATED FLOW LEAVES THE PROJECT SITE. NEITHER OUTFALL DISCHARGES DIRECTLY INTO A FLOODPLAIN. THE RECEIVING DRAINAGE SYSTEMS FOR BOTH OUTFALLS ARE MANMADE AND LOCATED ENTIRELY IN THE PINY BRANCH WATERSHED. THERE ARE NO KNOWN NATURAL DRAINAGE SYSTEMS DOWNSTREAM OF THESE OUTFALL IN THEIR RESPECTIVE EXTENTS OF REVIEW. ALL RECEIVING DRAINAGE SYSTEMS ARE CLOSED CONDUITS AND/OR MANMADE DITCHES AND SWALES.

CHANNEL PROTECTION AND FLOOD PROTECTION

AS BOTH OUTFALLS DRAIN INTO MANMADE (NOT NATURAL) SYSTEMS, CHANNEL PROTECTION AND FLOOD PROTECTION WILL BE MET FOR THIS PROJECT BY ENSURING THAT THE POST–DEVELOPMENT PEAK DISCHARGES TO EACH OUTFALL FOR THE 2– AND 10–YR 24–HOUR STORM EVENTS ARE RELEASE AT A RATE THAT IS LESS THAN THE CORRESPONDING PRE–DEVELOPMENT PEAK DISCHARGE. THIS WILL BE ACCOMPLISHED BY INSTALLING AN UNDERGROUND STORMWATER DETENTION SYSTEM IN THE PARKING LOT BEHIND THE PROPOSED POLICE STATION (38°53'58"N, 77°15'48"W) . THE DETENTION SYSTEM WILL CONSIST OF TWENTY (20) STORMCAPTURE MODULES BY OLDCASTLE INFRASTRUCTURE. THE INTERNAL DIMENSIONS OF EACH MODULE WILL BE 15' LONG X 7' WIDE X 3' HIGH. THE DETENTION SYSTEM WILL OUTFALL INTO A FLOW CONTROL STRUCTURE (STR–16), WHICH WILL CONTAIN A WEIR WALL WITH 3" DIAMETER ORIFICE AT ITS BASE (SEE PLANS FOR DETAILS). THE TOTAL DRAINAGE AREA TO THE DETENTION SYSTEM WILL BE 0.91 AC. A SUMMARY OF THE PRE– AND POST–DEVELOPED PEAK DISCHARGES TO EACH OUTFALL CAN BE FOUND IN THE DETENTION SUMMARY TABLES ON THIS SHEET.

ADEQUACY CONCLUSION

IT IS THE OPINION OF THE ENGINEER THAT ALL WATER QUANTITY REQUIREMENTS OF SECTION 23–17 OF THE TOWN CODE HAVE BEEN MET AND THAT ALL OUTFALLS PROPOSED WITH THIS PLAN ARE ADEQUATE FOR CHANNEL AND FLOOD PROTECTION.

MAINTENANCE OF PROPOSED SWM DETENTION SYSTEM

THE UNDERGROUND SWM DETENTION VAULT PROPOSED WITH THIS PLAN IS TO BE PRIVATELY OWNED AND MAINTAINED.

INSPECTIONS

REGULAR INSPECTIONS ARE CRITICAL TO SCHEDULE SEDIMENT REMOVAL OPERATIONS, AND RELIEVE ANY ORIFICE CLOGGING. FREQUENT INSPECTIONS ARE ESPECIALLY NEEDED FOR UNDERGROUND VAULTS, SINCE THEY ARE OUT OF SIGHT AND CAN BE EASILY FORGOTTEN. MAINTENANCE INSPECTIONS SHOULD BE CONDUCTED WITHIN 24 HOURS FOLLOWING A STORM THAT EXCEEDS 1/2 INCH OF RAINFALL, TO EVALUATE THE CONDITION AND PERFORMANCE OF THE VAULT. INSPECTIONS SHOULD INCLUDE CHECKING FOR THE FOLLOWING:

- CHECK TO SEE IF SEDIMENT ACCUMULATION HAS EXCEEDED 6 INCHES. IF SO, SCHEDULE A CLEANOUT.
- INSPECT FOR SIGNS OF CLOGGING OF THE INLET OR OUTLET STRUCTURES AND DOWNSTREAM STORM SEWER.
- INSPECT WHETHER THE CONTRIBUTING DRAINAGE AREA TO THE VAULT IS STABLE AND NOT A SOURCE OF SEDIMENT.
- CHECK CONCRETE STRUCTURES AND OUTLETS FOR ANY EVIDENCE OF SPALLING, JOINT FAILURE, LEAKAGE, CORROSION, ETC.

THE RESULTS OF THE INSPECTION WILL THEN DETERMINE THE LEVEL OF MAINTENANCE REQUIRED.

ROUTINE MAINTENANCE TASKS

A CLEANUP SHOULD BE SCHEDULED AT LEAST ONCE A YEAR TO REMOVE TRASH AND FLOATABLES THAT ACCUMULATE IN THE VAULT. SEDIMENT CLEANOUTS ARE RECOMMENDED EVERY 2 TO 3 YEARS OR AS NEEDED.

NUTRIENT CREDIT AVAILABILITY CONFIRMATION



February 25, 2020

Scott Clarke, P.E.
Dewberry
8401 Arlington Boulevard
Fairfax, VA 22031

Virginia Oaks Nutrient Bank - Credit Availability

Project Reference: Town of Vienna Police Station, Fairfax County

This letter is to confirm the availability of Nutrient Credits sufficient to meet your project requirements at the Virginia Oaks Nutrient Bank located in Prince William County, Virginia 8 Digit Hydrologic Unit Code (HUC) 02070010. The nutrient reductions resulting from this activity will generate nonpoint source Nutrient "Credits" which are transferable to those entities requiring nutrient reductions in accordance with the Chesapeake Bay Watershed Nutrient Credit Exchange Program (VA Code § 62. 1–44. 19:14) and the Virginia Stormwater Credit Program (VA Code § 62. 1–44. 15:35).

The Virginia Oaks Nutrient Bank currently has **68.69** pounds of phosphorus Credits available to transfer and will be able to meet your removal requirement of **1.25** Credits.

Feel free to contact me if you require further assistance.

Casey J. Jensen

Casey J. Jensen
President
Eco-Cap, LLC

Credit Sales Coordinator
On behalf of Conservation Plus and the Virginia Oaks Nutrient Bank

Phone: (804) 836-6636 Email: ecocapva@gmail.com Website: ecocapva.us

WATER QUALITY CALCULATIONS – VRRM SPREADSHEET

DEQ Virginia Runoff Reduction Method Re-Development Compliance Spreadsheet - Version 3.0

2011 BMP Standards and Specifications

2013 Draft BMP Standards and Specifications

Project Name: TOWN OF VIENNA POLICE STATION

Date: 2/25/2020

CLEAR ALL (Ctrl+Shift+R)

data input cells

constant values

calculation cells

final results

Linear Development Project? No

Site Information

Post-Development Project (Treatment Volume and Loads)

Enter Total Disturbed Area (acres) → 1.40

Maximum reduction required: 20%

The site's net increase in impervious cover (acres) is: 0.46

Post-Development TP Load Reduction for Site (lb/yr): 1.15

Check: 2011 Stds & Specs

Linear project? No

Land cover areas entered correctly? ✓

Total disturbed area entered? ✓

Pre-Development Land Cover (acres)

Forest/Open Space (acres) ~ undisturbed forest/open space: 0.00

Managed Turf (acres) ~ disturbed, graded for yards or other turf to be: 0.66

Impervious Cover (acres): 0.74

Totals: 1.40

Post-Development Land Cover (acres)

Forest/Open Space (acres) ~ undisturbed, protected forest/open space or reforested: 0.00

Managed Turf (acres) ~ disturbed, graded for yards or other turf to be: 0.20

Impervious Cover (acres): 1.20

Area Check: OK

Constants

Annual Rainfall (inches): 43

Target Rainfall Event (inches): 1.00

Total Phosphorus (TP) EMC (mg/L): 0.26

Total Nitrogen (TN) EMC (mg/L): 1.86

Target TP Load (lb/acre/yr): 0.41

Pj (unitless correction factor): 0.90

Runoff Coefficients (Rv)

Forest/Open Space: 0.02

Managed Turf: 0.15

Impervious Cover: 0.95

Land Cover Summary -- PRE-REDEVELOPMENT

Pre-Development

Treatment Volume and Nutrient Load

Pre-ReDevelopment Treatment Volume (acre-ft): 0.0723

Pre-ReDevelopment Treatment Volume (cubic feet): 3,151

Pre-ReDevelopment TP Load (lb/yr): 1.98

Pre-ReDevelopment TP Load per acre (lb/acre/yr): 1.41

Baseline TP Load (lb/yr) (0.41 lbs/acre/yr applied to pre-redevelopment area excluding pervious land and proposed for new impervious cover): 0.39

Land Cover Summary -- POST DEVELOPMENT

Post ReDev. & New Impervious

Treatment Volume and Nutrient Load

Final Post-Development Treatment Volume (acre-ft): 0.0992

Final Post-Development Treatment Volume (cubic feet): 4,320

Final Post-Development TP Load (lb/yr): 2.71

Final Post-Development TP Load per acre (lb/acre/yr): 1.94

TP Load Reduction Required for Redeveloped Area (lb/yr): 0.34

TP Load Reduction Required for New Impervious Area (lb/yr): 0.81

Post-Development Requirement for Site Area

TP Load Reduction Required (lb/yr): 1.15

Nitrogen Loads (Informational Purposes Only)

Pre-ReDevelopment TN Load (lb/yr): 14.16

Final Post-Development TN Load (Post-ReDevelopment & New Impervious) (lb/yr): 19.42

OUTFALL #1 DETENTION SUMMARY

HEC–1	NODE	2–YEAR	10–YEAR
PRE–1		3.29 cfs	5.41 cfs (PRE–DEV)
POST–1		2.73 cfs	4.43 cfs (POST–DEV)

OUTFALL #2 DETENTION SUMMARY

HEC–1	NODE	2–YEAR	10–YEAR
PRE–2		3.14 cfs	5.66 cfs (PRE–DEV)
POST–2		1.82 cfs	3.08 cfs (POST–DEV)




Dewberry Engineers Inc.
8401 ARLINGTON BLVD.
FAIRFAX, VA 22031
703.948.0100 (PHONE)
703.206.0805 (FAX)

Town of Vienna


Town of Vienna Police Station

215 Center Street South
Vienna, VA

PERMIT SUBMISSION

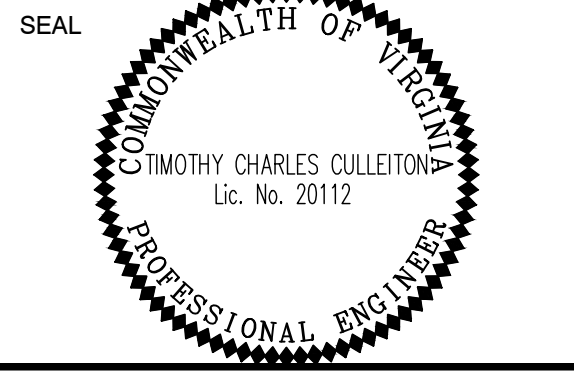

KEY PLAN

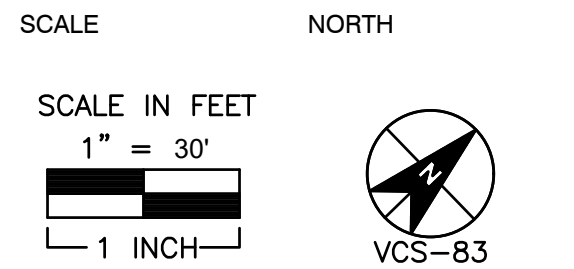

No.	DATE	BY	Description

REVISIONS

DRAWN BY _____ KM

APPROVED BY _____ TC

CHECKED BY _____ RW

DATE _____ FEBRUARY 26, 2020



TITLE

SWM/OUTFALL NARRATIVES

THIS SHEET FOR STORMWATER MANAGEMENT CALCULATIONS ONLY

PROJECT NO.

C-303

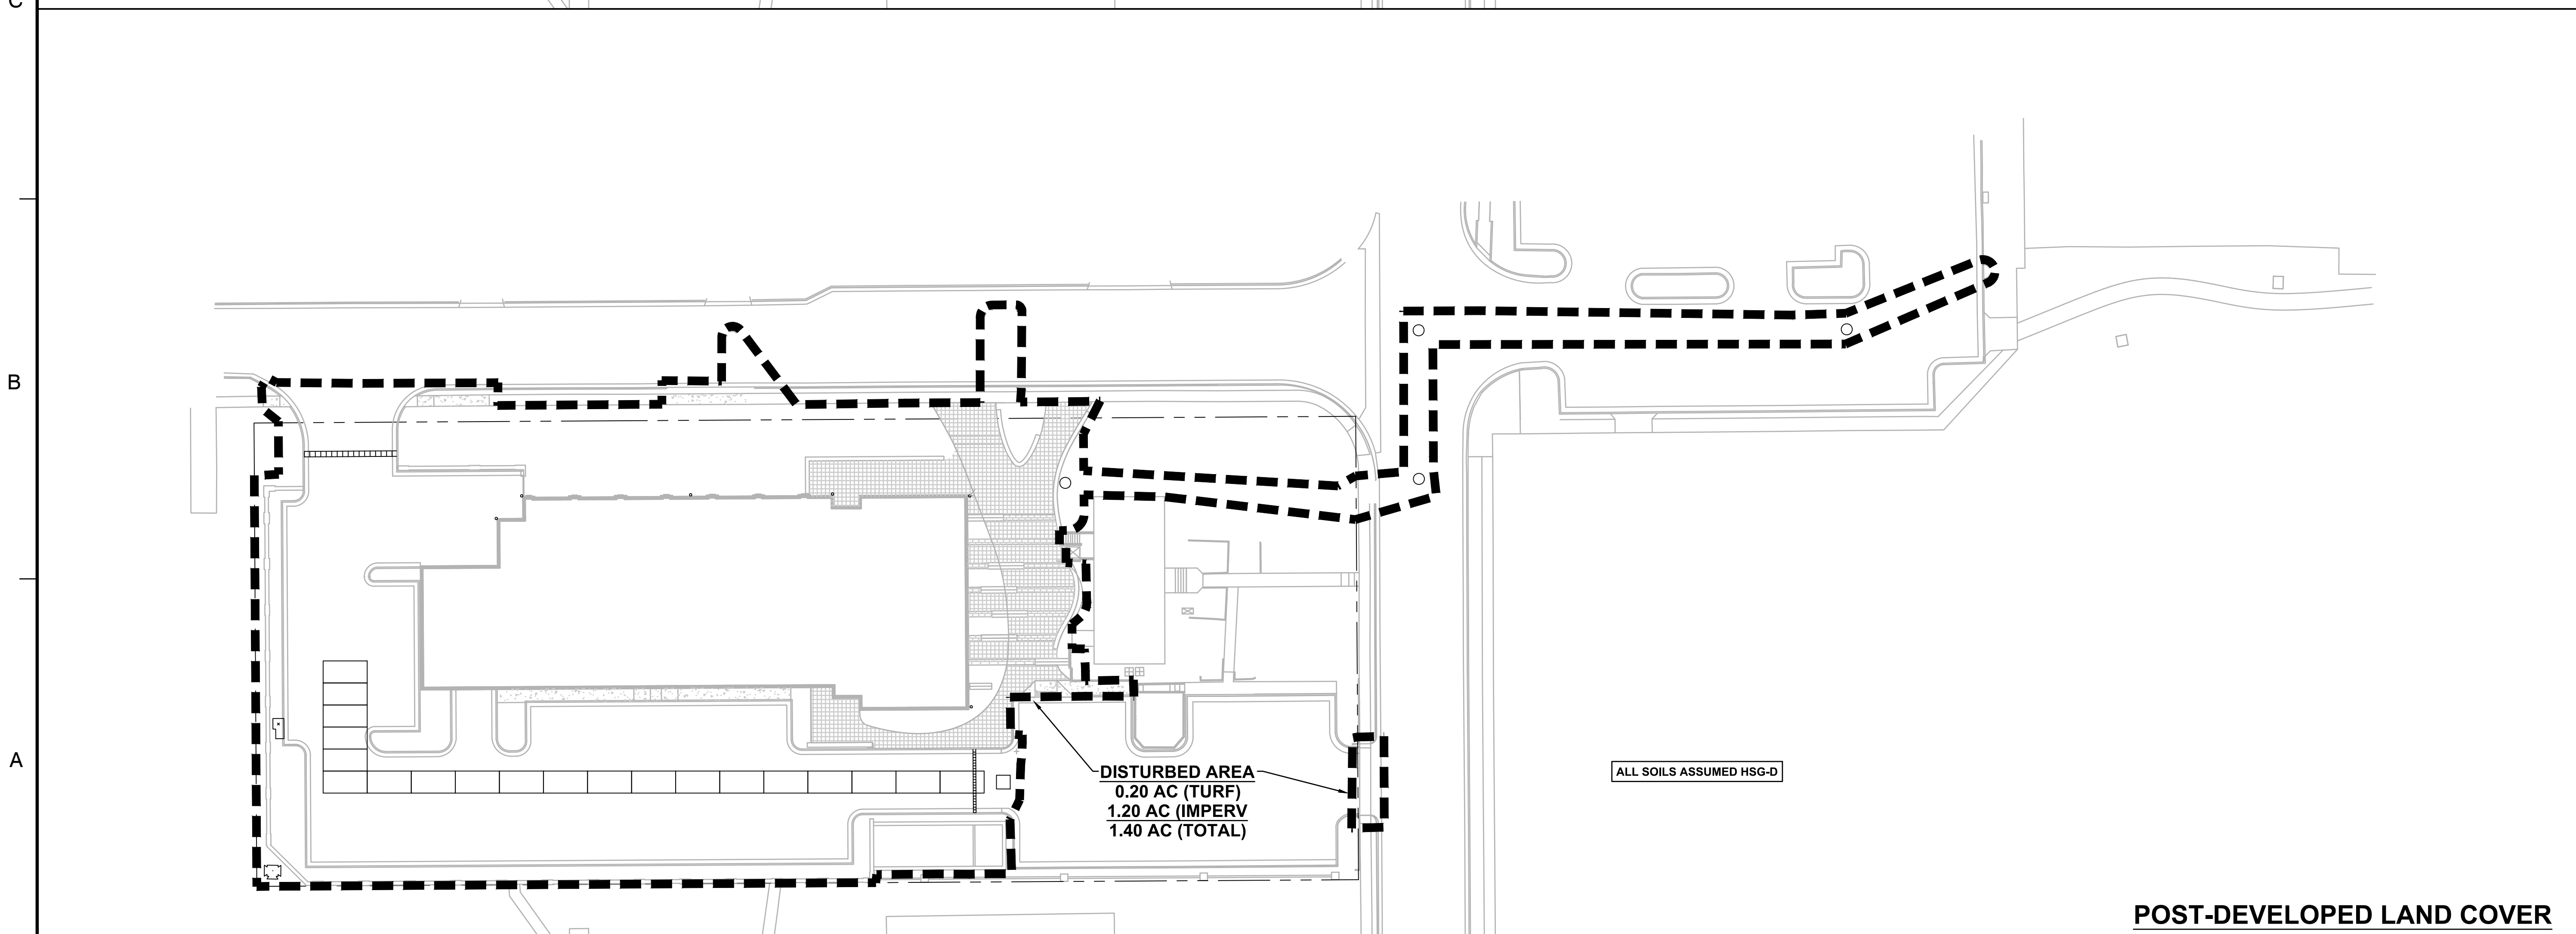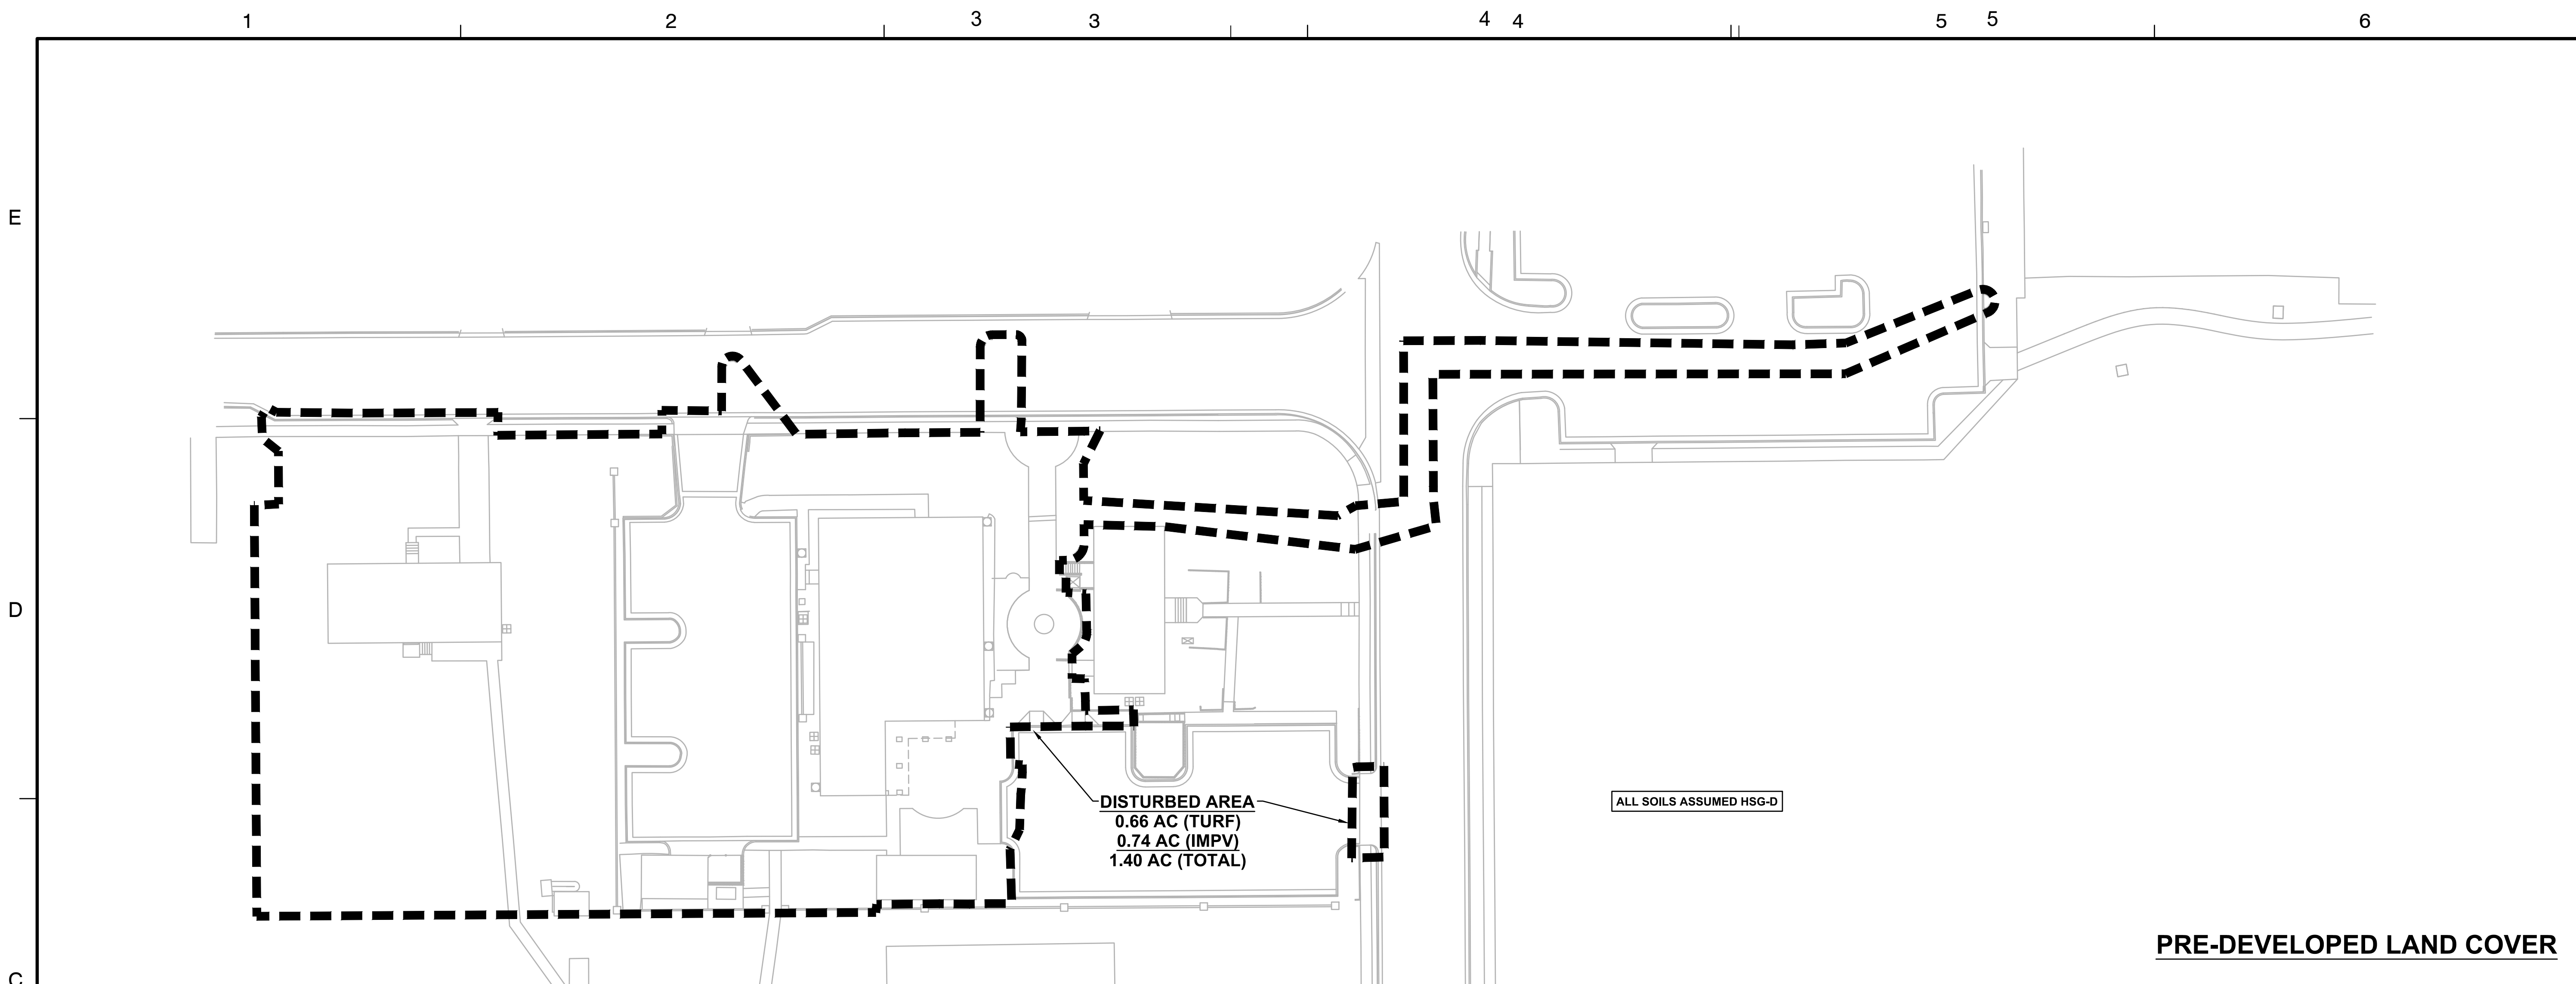


Dewberry Engineers Inc.
8401 ARLINGTON BLVD.
FAIRFAX, VA 22031
703.849.0100 (PHONE)
703.206.0805 (FAX)

Town of Vienna

Town of Vienna Police Station

215 Center Street South
Vienna, VA

PERMIT SUBMISSION

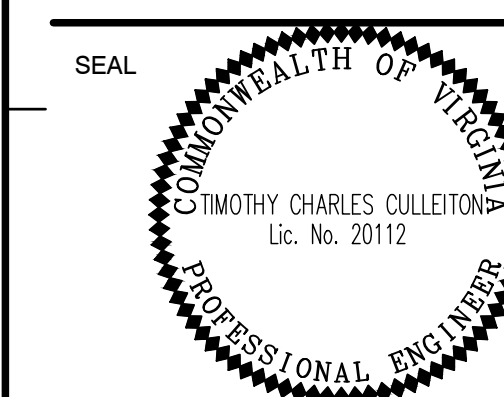

KEY PLAN

SCALE NORTH

SCALE IN FEET
1" = 30'



A horizontal scale bar divided into two equal segments. The left segment is black and the right segment is white. Below the bar, a bracket spans the entire length and is labeled "1 INCH".



No.	DATE	BY	Description

No.	DATE	BY	Description
REVISIONS			

DRAWN BY _____ KM

APPROVED BY _____ TO _____

CHECKED BY _____ RW

DATE FEBRUARY 26, 202

TITLE _____

PRE- AND POST-DEVELOPMENT LAND COVER

THIS SHEET FOR STORMWATER
MANAGEMENT CALCULATIONS ONLY

PROJECT NO. _____

C-304

E

D

C

B

A

GENERAL NOTES:

THE STORM CAPTURE™ SYSTEM BY OLDCASTLE PRECAST IS PART OF THE STORMWATER MANAGEMENT SYSTEM FOR THE RESPECTIVE SITE, AS PREPARED BY THE PROJECT DESIGN ENGINEER. IT IS THE RESPONSIBILITY OF THE DESIGN ENGINEER TO DETERMINE DESIGN FLOW RATES, PRE-TREATMENT AND POST-TREATMENT REQUIREMENTS, STORAGE VOLUME, AND ENSURE THE FINAL DESIGN MEETS ALL CONVEYANCE AND STORAGE REQUIREMENTS. SYSTEM DESIGN AND TYPE, SOIL ANALYSIS, LOADING REQUIREMENTS, COVER HEIGHT AND MODULE SIZE DETERMINE THE FOUNDATION TYPE AND REQUIREMENTS AS STATED HEREIN. ANY VARIATIONS FOUND DURING CONSTRUCTION FROM THE SITE AND SYSTEM ANALYSIS MUST BE REPORTED TO THE PROJECT DESIGN ENGINEER. THE PROJECT DESIGN ENGINEER IS RESPONSIBLE FOR OBTAINING A GEOTECHNICAL ENGINEERING REPORT VERIFYING THE BEARING CAPACITY STATED IN DESIGN NOTES.

DESIGN NOTES:

- DESIGN LOADINGS:
 - ASHTO HS-20-44 W/ IMPACT.
 - DEPTH OF COVER = 6" - 5'-0".
 - ASSUMED WATER TABLE = BELOW BOTTOM.
 - EQUIVALENT FLUID PRESSURE = 45 PSF.
 - LATERAL LIVE LOAD SURCHARGE = 80 PSF.
 - NO LATERAL SURCHARGE FROM ADJACENT STRUCTURES.
- CONCRETE 28 DAY COMPRESSIVE STRENGTH SHALL BE 6,000 PSI.
- STEEL REINFORCEMENT: REBAR, ASTM A-615, GRADE 60.
- CEMENT: ASTM C-150 SPECIFICATION.
- STORM CAPTURE MODULE TYPE = DETENTION.
- REQUIRED BASE LAYER DEPTH = 2" SAND BEDDING LAYER.
- REQUIRED NATIVE ALLOWABLE SOIL BEARING PRESSURE = 3,000 PSF.
- REFERENCE STANDARDS:
 - ASTM C 690.
 - ASTM C 891.
 - ASTM C 913.
- LESS THAN 4" OR GREATER THAN 5' OF COVER REQUIRES CUSTOM STRUCTURAL DESIGN AND MAY REQUIRE THICKER SUBGRADE.

INSTALLATION NOTES:

- THE STORM CAPTURE™ MODULE SYSTEM IS TO BE INSTALLED IN ACCORDANCE WITH ASTM C891. INSTALLATION OF UNDERGROUND PRECAST UTILITY STRUCTURES, PROJECT PLAN AND SPECIFICATIONS MUST BE FOLLOWED ALONG WITH ANY APPLICABLE REGULATIONS.
- PLAN LINE, GRADE AND ELEVATIONS MUST BE FOLLOWED.
 - WHERE SPECIFIED, AN 8 OZ. NON-WOVEN GEOTEXTILE FABRIC MUST BE USED AS A SEPARATION LAYER AROUND THE STORM CAPTURE SYSTEM.
 - PENETRATIONS IN THE GEOTEXTILE MAY ONLY BE MADE WITH SMOOTH WALL PIPES. MAKE PENETRATIONS FOR ALL OUTLETS BEFORE MAKING PENETRATIONS FOR ANY INLETS.
 - ALL SUBGRADE MATERIALS IF SPECIFIED, MUST BE CLEAN, DURABLE CRUSHED AGGREGATE COMPACTED OR ROLLED TO ACHIEVE 95% STANDARD PROCTOR DENSITY. OLDCASTLE RECOMMENDS SIZE 5/8" OR 1" (PER ASTM C93).
 - DESIGNATED EMBEDDED LIFTERS MUST BE USED. USE PROPER RIGGING TO ASSURE ALL LIFTERS ARE EQUALLY ENGAGED WITH A MINIMUM 60 DEGREE ANGLE ON SLINGS AS NOTED AND IN ACCORDANCE WITH OLDCASTLE LIFTING PROCEDURES.
 - MODULES MUST BE PLACED AS CLOSE TOGETHER AS POSSIBLE, AND GAPS SHALL NOT BE GREATER THAN 3/4". ALL EXTERIOR SYSTEM JOINTS SHALL BE COVERED WITH A MIN. 8" JOINT WRAP ON SIDES AND TOP (CS-212 CONSEAL OR EQUIVALENT). IN A CLAMSHELL DESIGN INSTALL ONE ROW CS-102 CONSEAL (OR EQUIVALENT) BETWEEN PRECAST PIECES.
 - AUTHORIZATION SHOULD BE GIVEN BY THE PROJECT ENGINEER OR DESIGNATED PERSON PRIOR TO PLACEMENT ON BACKFILL FOR THE SYSTEM. CARE SHOULD BE TAKEN DURING PLACEMENT OF BACKFILL NOT TO DISPLACE MODULES OR JOINT WRAP. BACKFILL SHALL BE COMPACTED TO 95% STANDARD PROCTOR DENSITY OR AS SPECIFIED, AND SHOULD NOT BE COMPACTED WITHIN 8" OF MODULE.
 - CONSTRUCTION EQUIPMENT EXCEEDING DESIGN LOADING SHALL NOT BE ALLOWED ON STRUCTURE.
 - TERMINALDUCTS TO BE KNOCKED OUT AT SPECIFIED LOCATIONS IN FIELD BY OTHERS. SEE SITE LAYOUT FOR LOCATIONS.

INLETS AND RISERS:

ALL PIPE INLETS SHALL EXTEND INSIDE MODULE A MINIMUM OF 4". PLACE A NON-SHRINK, NON-METALIC GROUT, MIN. 3,000 PSI IN ANNULAR SPACE TO ELIMINATE ALL VOIDS.

2

3

3

4


4

5

5

6

STORMCAPTURE™

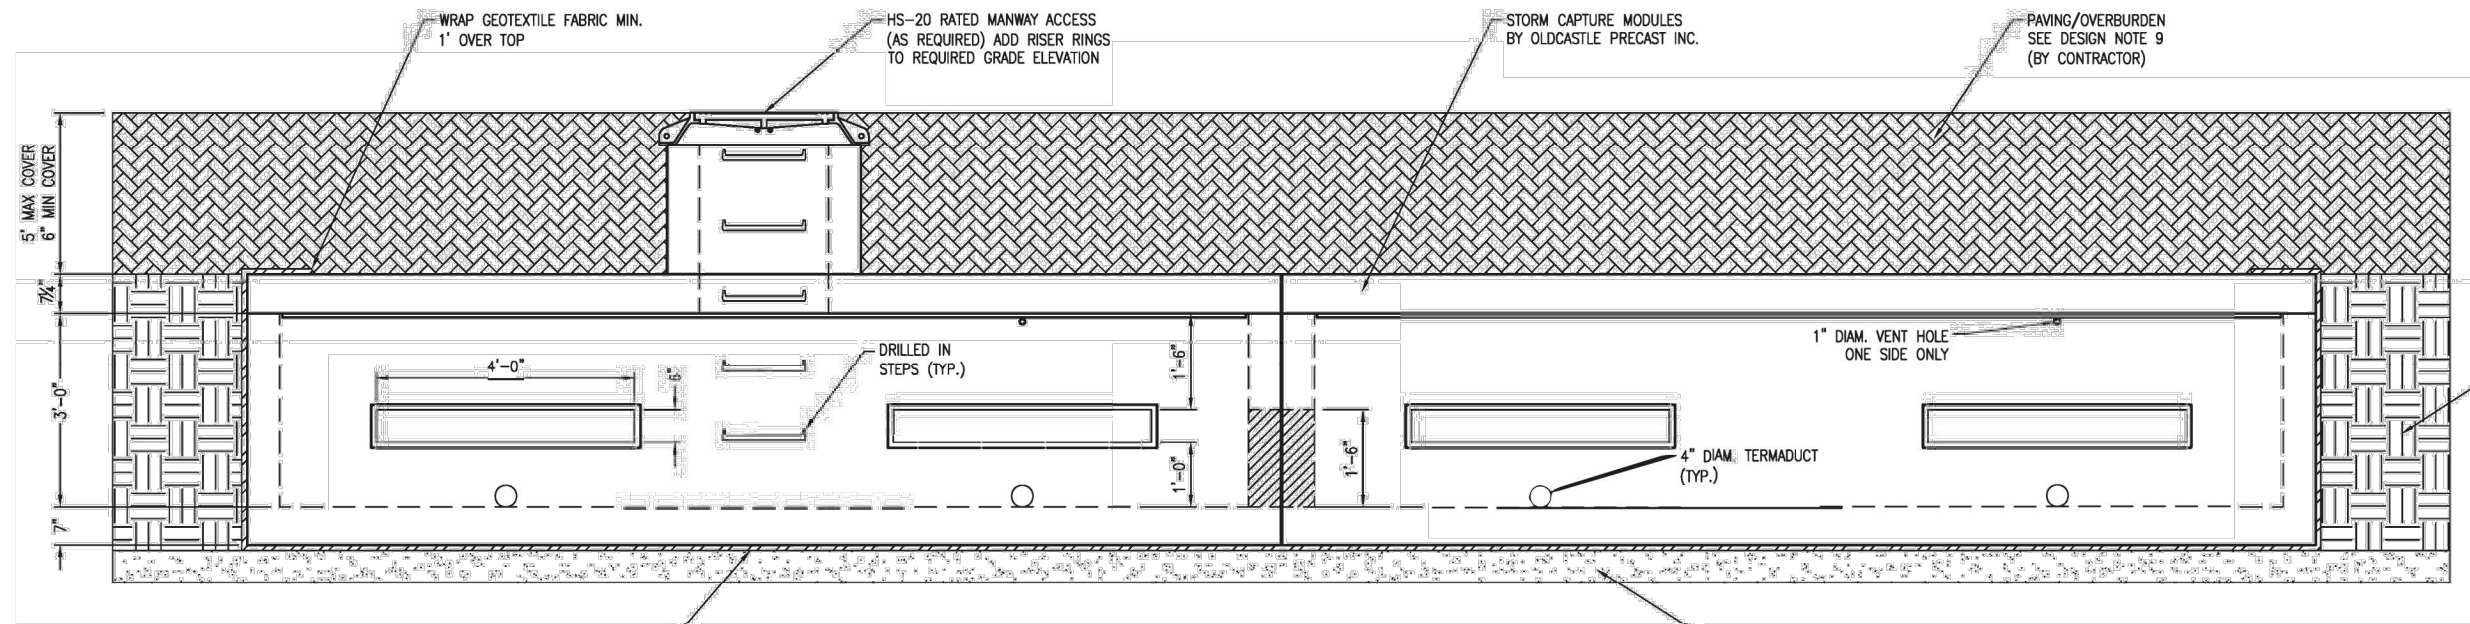


TYPICAL ELEVATION
SCALE: N.T.S.

NOTE: TERMINALDUCT INSERTS TO BE KNOCKED OUT AT SPECIFIED LOCATIONS ONLY (BY OTHERS).


- PRELIMINARY -
NOT FOR CONSTRUCTION




STORMCAPTURE™

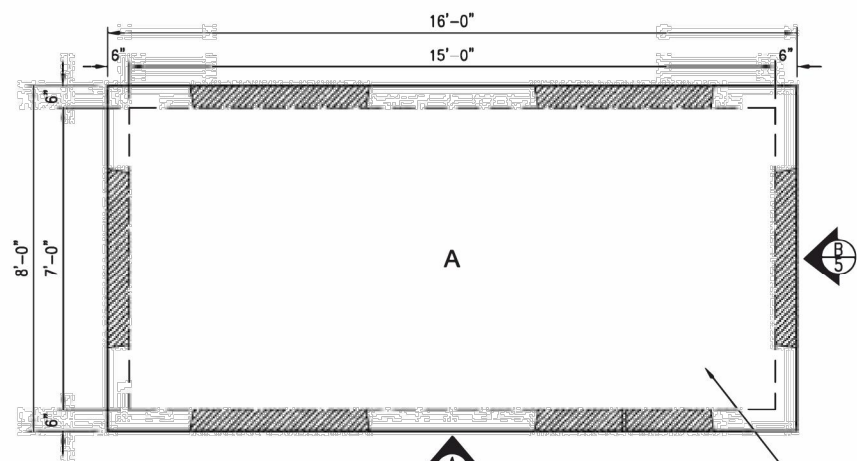


STORM CAPTURE PLAN VIEW
SCALE: N.T.S.

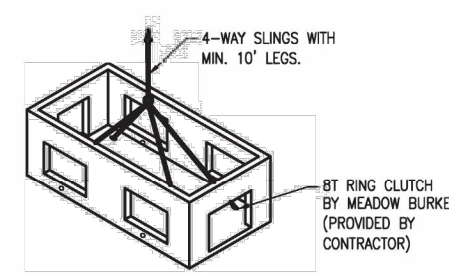


BOTTOM MODULE LIFTING DETAIL
N.T.S.

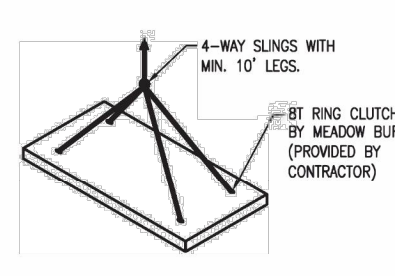

TOP SLAB LIFTING DETAIL
N.T.S.

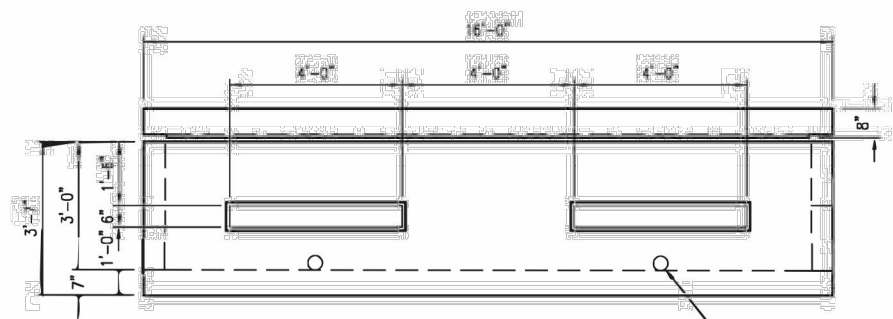


VIEW A
SCALE: N.T.S.

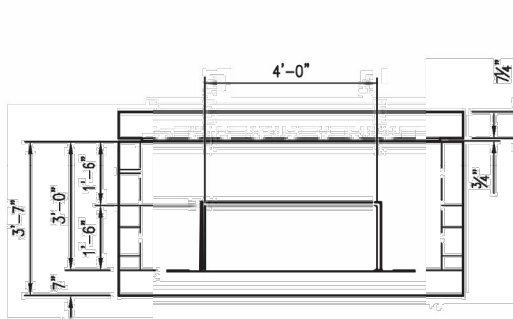

VIEW B
SCALE: N.T.S.

- PRELIMINARY -
NOT FOR CONSTRUCTION

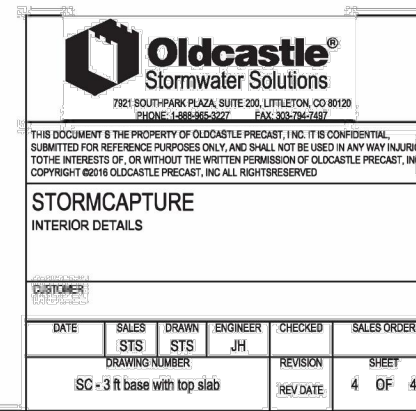

STORMCAPTURE™


NOTE:

- SEE GRADING AND UTILITY PLAN FOR EVALUATING PROPOSED COVER OVER STORMCAPTURE MODULES.

SCHEMATIC LAYOUT - PROPOSED STORMCAPTURE DETENTION SYSTEM
SCALE: 1"=10'

Trench Drain Structures

20170324TED03

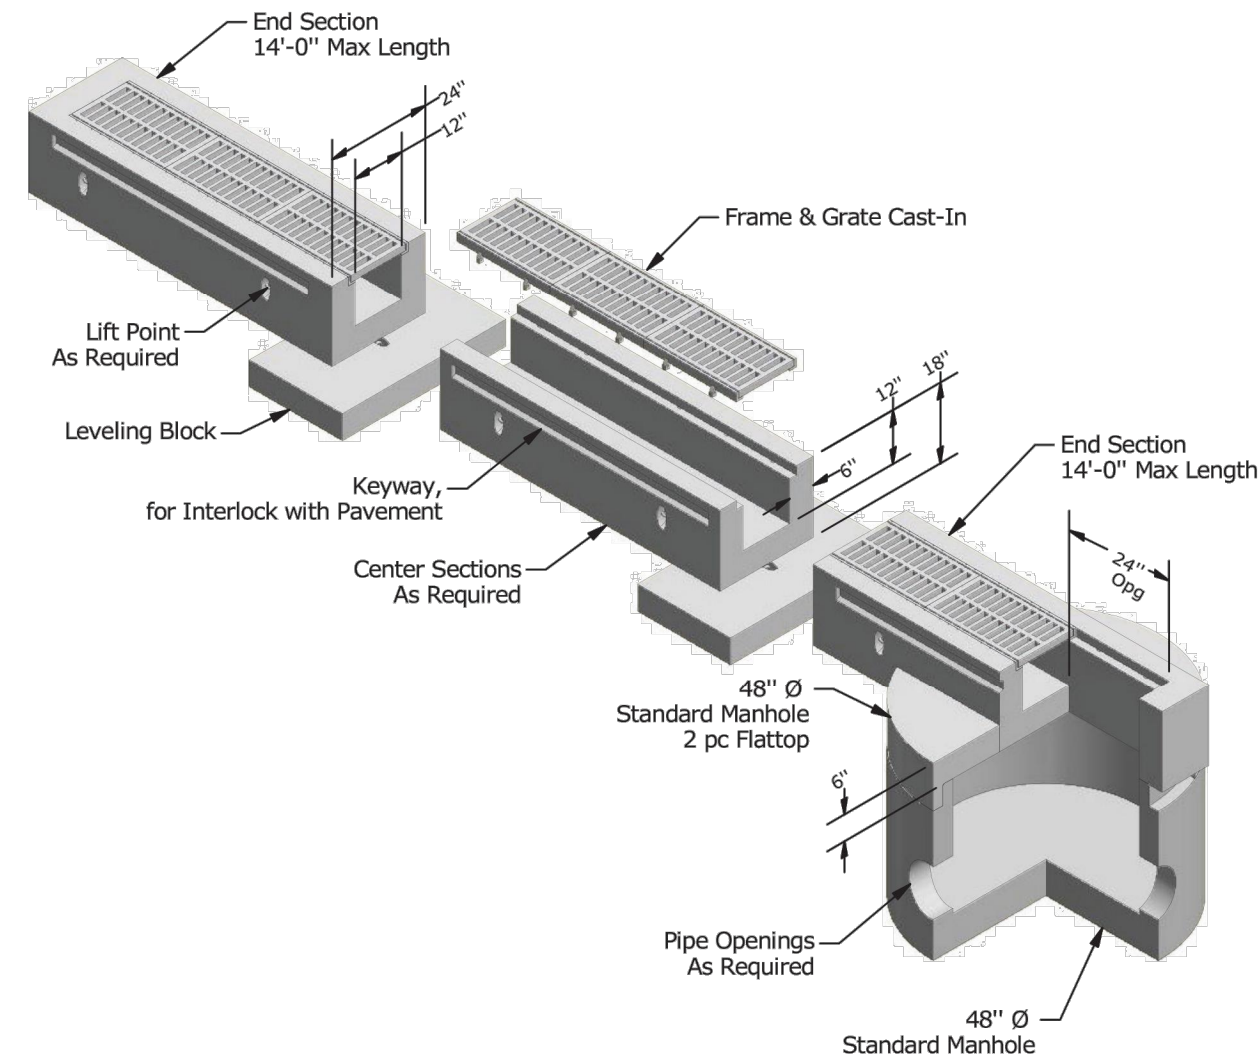

Isometric View

- Notes
- Concrete compressive strength 4,000 psi minimum.
 - Steel reinforcing design to conform to the requirements of ASTM C706 or A615, grade 60 rebar or WWP conforming to the requirements of ASTM A185, grade 65 or both.
 - Manhole sections conform to ASTM C478.
 - Designed for HS-20 loading, 30% impact.
 - See joint details for joint options.
 - Steps may be provided, see step detail sheet.


Precast 12" x 12" Trench Drain Manhole Assembly

DATE
03-21-17



Dewberry Engineers Inc.
8401 ARLINGTON BLVD.
FAIRFAX, VA 22031
703.949.0100 (PHONE)
703.206.0805 (FAX)

Town of Vienna
Town of Vienna Police Station
215 Center Street South
Vienna, VA
PERMIT SUBMISSION

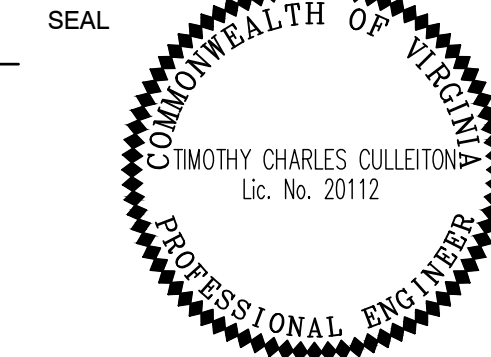

KEY PLAN

SCALE
AS SHOWN
NORTH

No.	DATE	BY	Description

REVISIONS


DRAWN BY _____ KM
APPROVED BY _____ TC
CHECKED BY _____ RW
DATE _____ FEBRUARY 26, 2020

TITLE

STORMWATER
MANAGEMENT
DETAILS

PROJECT NO.

C-307

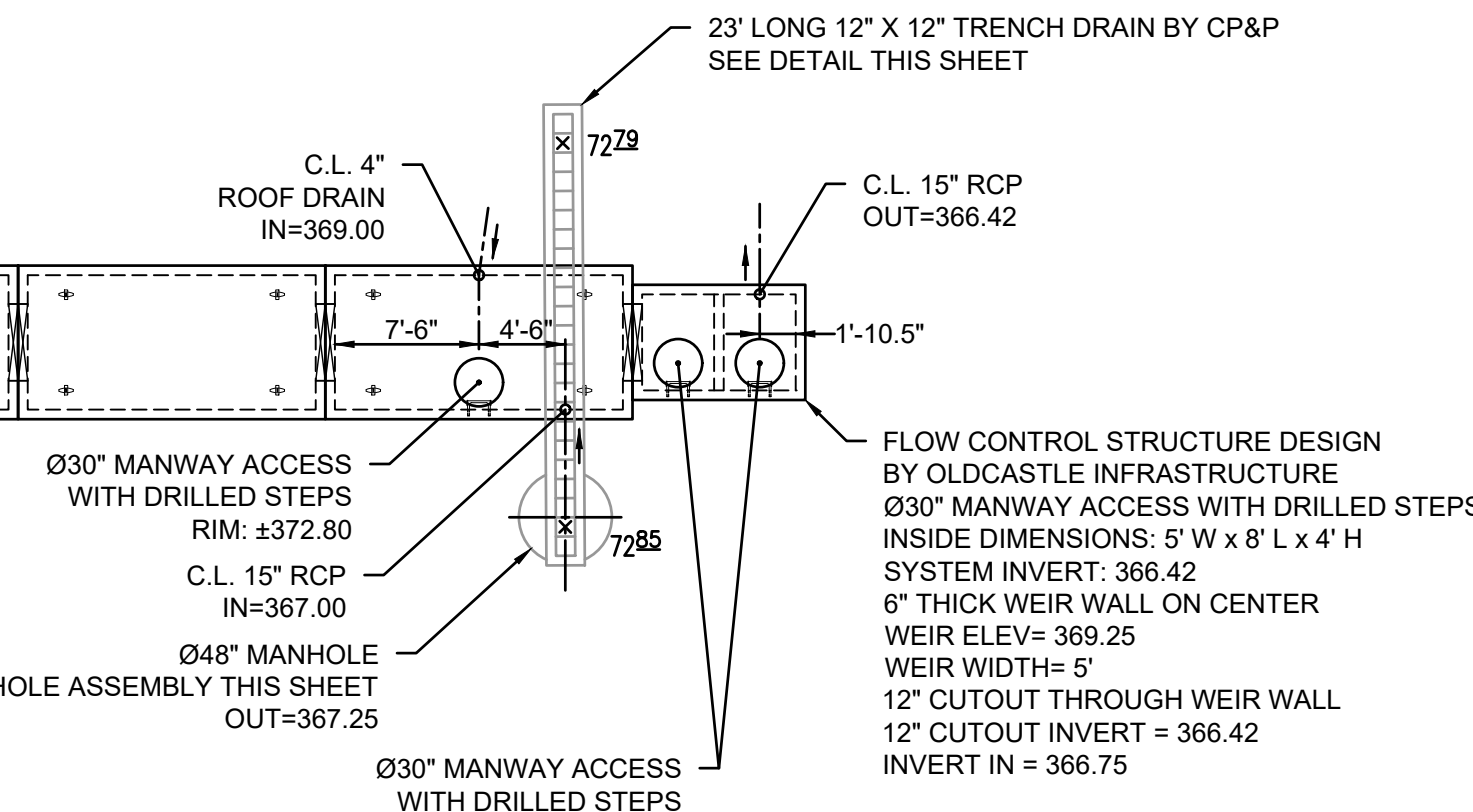




Dewberry Engineers Inc.
8401 ARLINGTON BLVD
FAIRFAX, VA 22031
703.849.0100 (PHONE)
703.206.0805 (FAX)

Town of Vienna

Town of Vienna Police Station

215 Center Street South
Vienna, VA

PERMIT SUBMISSION

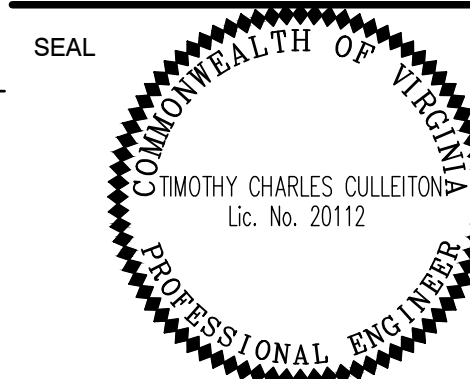

KEY PLAN

SCALE NORTH
AS SHOWN

[illegible]

REVISIONS

DRAWN BY _____ KM

APPROVED BY _____ TC

CHECKED BY _____ RW


DATE FEBRUARY 26, 2020

TITLE

STORMWATER MANAGEMENT DETAILS

PROJECT NO. _____

C-308

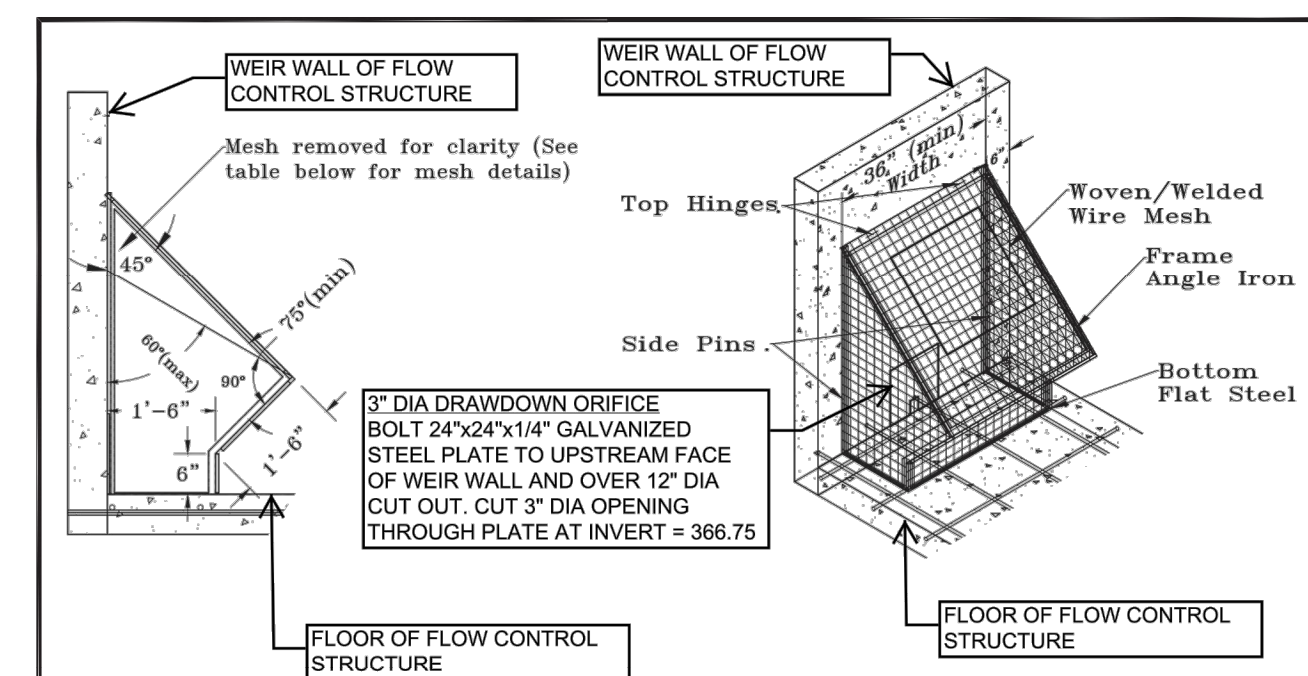


Trash Rack - Riser


Mesh Details					Min. Mesh Opening Size
Component → Trash Rack Width	Frame Angle Iron	Bottom Flat Steel	Woven/Welded Wire Mesh	Steel Rod for Grate	
up to 36"	1½"X1½"X¼"	1½"X¼"	¼"		
between 36"–60"	2"X2"X¼"	2"X¼"	⅝"		
60" and larger	3"X3"X¾"	3"X¾"		⅝"	

Trash Rack General Notes: - 3' minimum trash rack width is required where available. - Trash racks/mounting components to be Hot-dip galvanized. - All mounting hardware to be stainless steel. - Trash threads to be coated in anti-size. - Minimum $\frac{1}{2}'' \times 3''$ mounting bolts to be used for trash rack. - Trash racks to be mounted using top hinge or side pin connection as per details shown in Plate 458-6. - All hinge/pinned trash racks to have locking mechanism. Mechanism to be installed on the upper half to minimize potential to become inaccessable due to submergence. - All water/sewerage trash racks to have: - Mesh opening size to be $\frac{1}{2}''$ of the diameter/width of orifice being protected, but not smaller than minimum mesh opening size provided in table above.	Additional Notes: - Trash Racks 60" and wider: - Large trash racks may be painted with dark anti-corrosive paint, in lieu of galvanizing. - Additional structural reinforcements to be added to trash rack frame as deemed necessary to support all anticipated loads. - A 3' x 3' (min) access door with locking mechanism to be installed on front face. Trash Racks mounted on Headwalls: - In cases of space restriction on headwalls, use 2 min width of trash rack. - Add wire mesh on the back of trash rack to the top of headwall as shown in Plate 458-6.
--	---


	LOW FLOW/BMP DRAWDOWN DEVICE	PLATE NO.	
		1 OF 2	

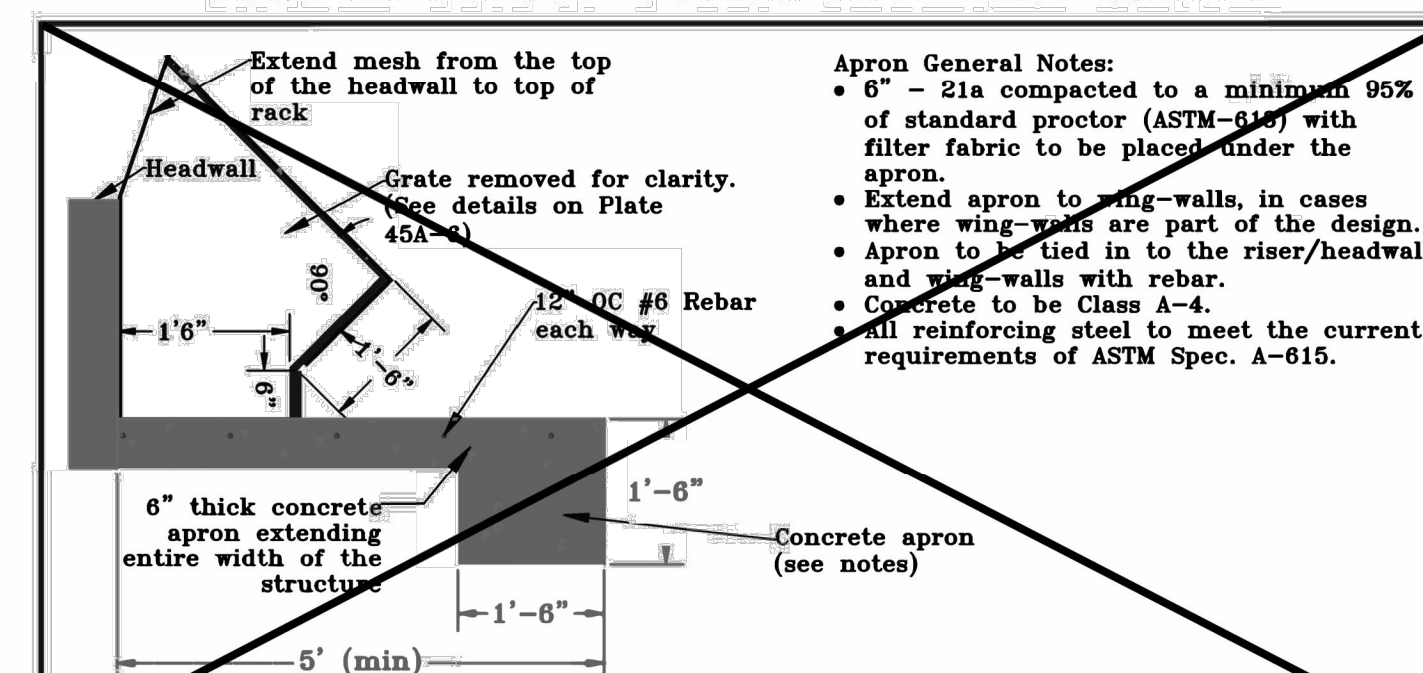

~~Trash Rack on Headwall~~

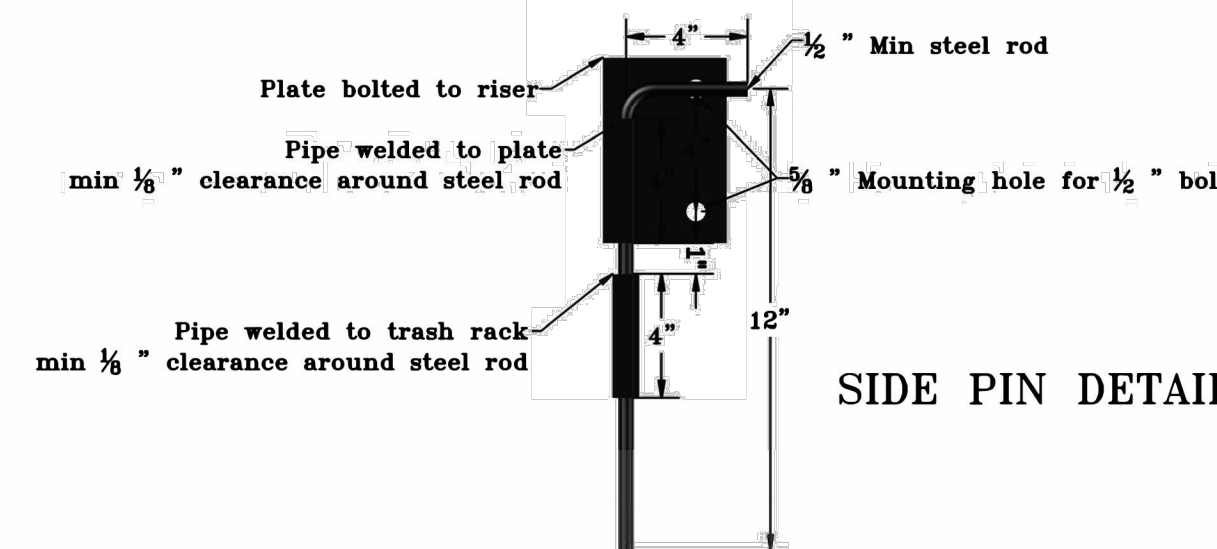

SIDE PIN DETAIL

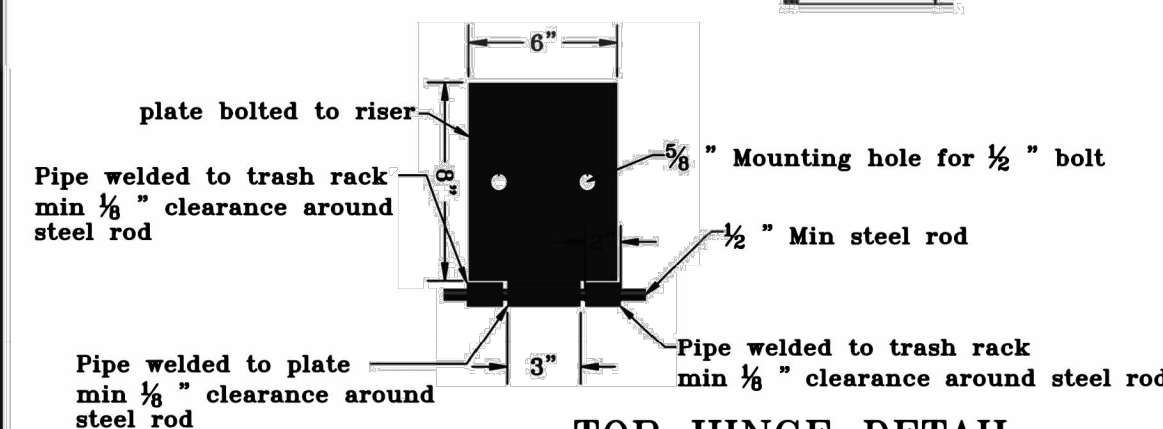

TOP HINGE DETAIL

LOW FLOW/BMP DRAWDOWN DEVICE (MOUNTING DETAILS)	PLATE NO.	
	2 OF 2	




Dewberry Engineers Inc.
8401 ARLINGTON BLVD
FAIRFAX, VA 22031
703.849.0100 (PHONE)
703.206.0805 (FAX)

Town of Vienna

Town of Vienna Police Station

215 Center Street South
Vienna, VA

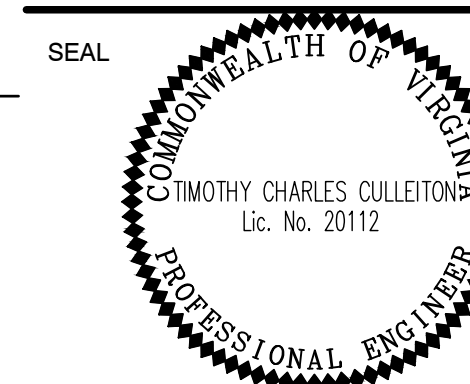Vienna, VA
PERMIT SUBMISSION

KEY PLAN

SCALE NORTH

AS NOTED

No.	DATE	BY	Description

DRAWN BY _____ KM

APPROVED BY _____ TO _____

— CHECKED BY _____ RW _____





DATE FEBRUARY 26, 202

TITEL

CONSTRUCTION DETAILS

PROJECT NO. _____

C-501

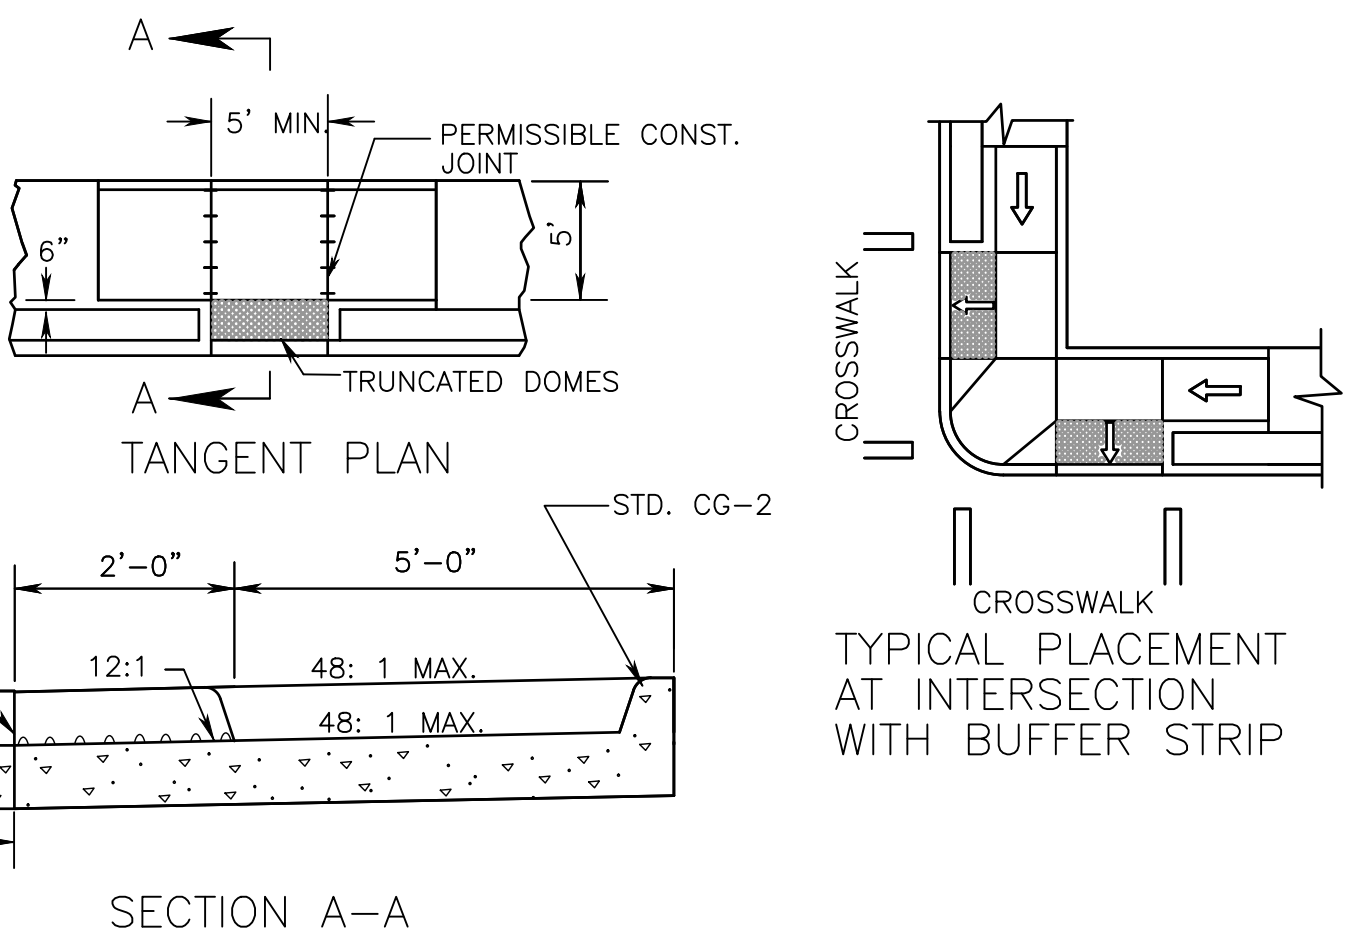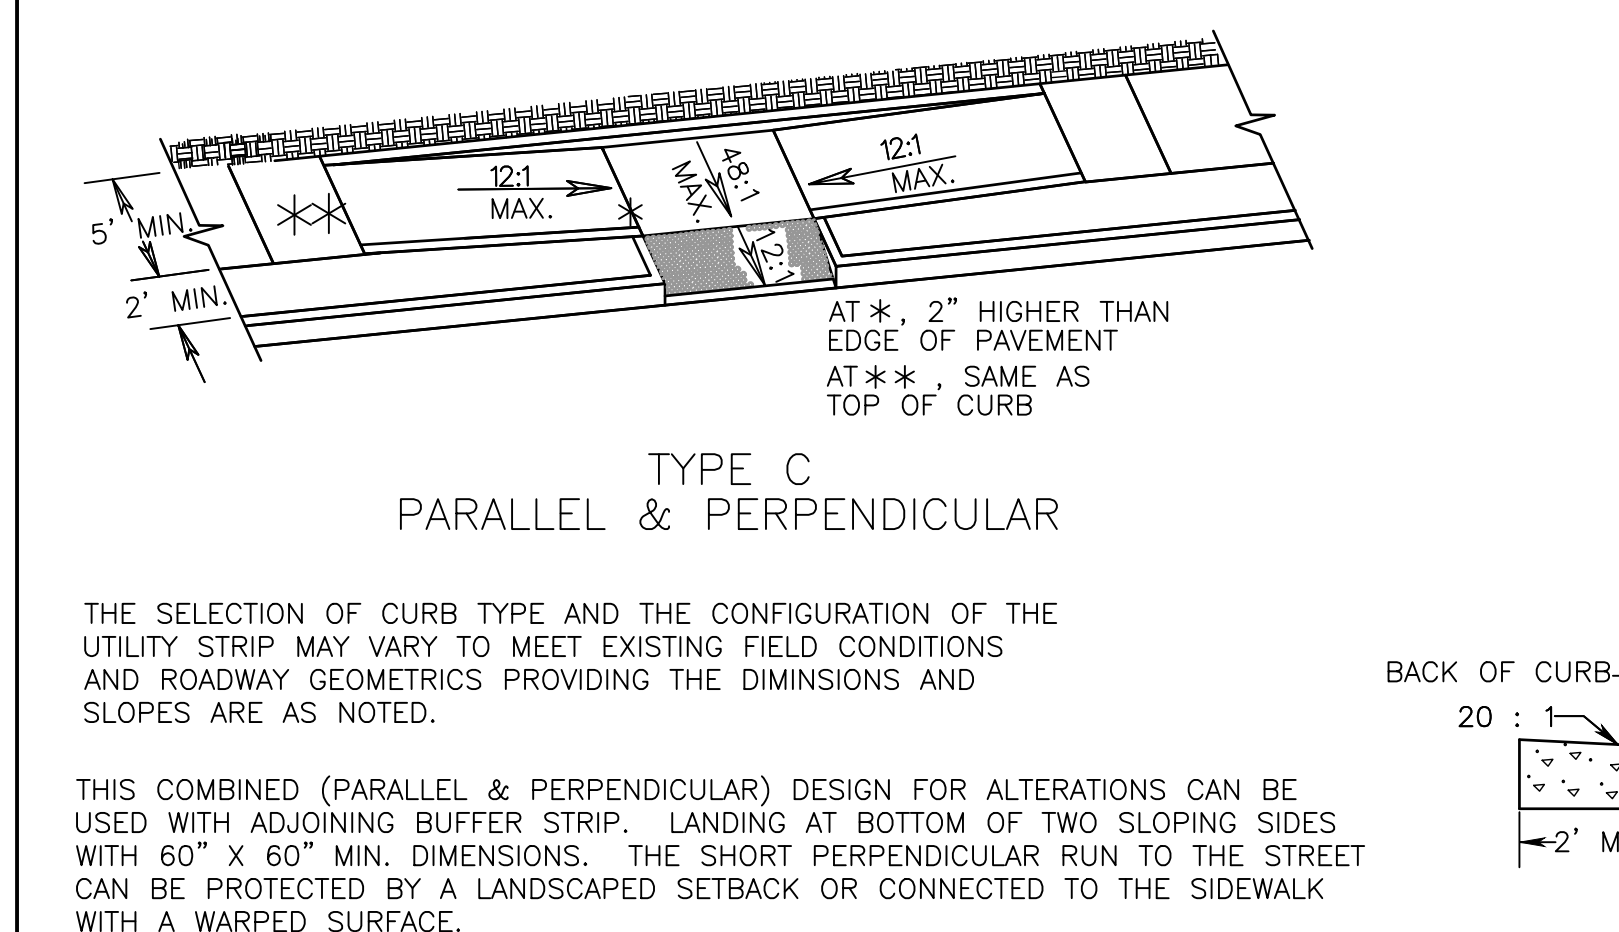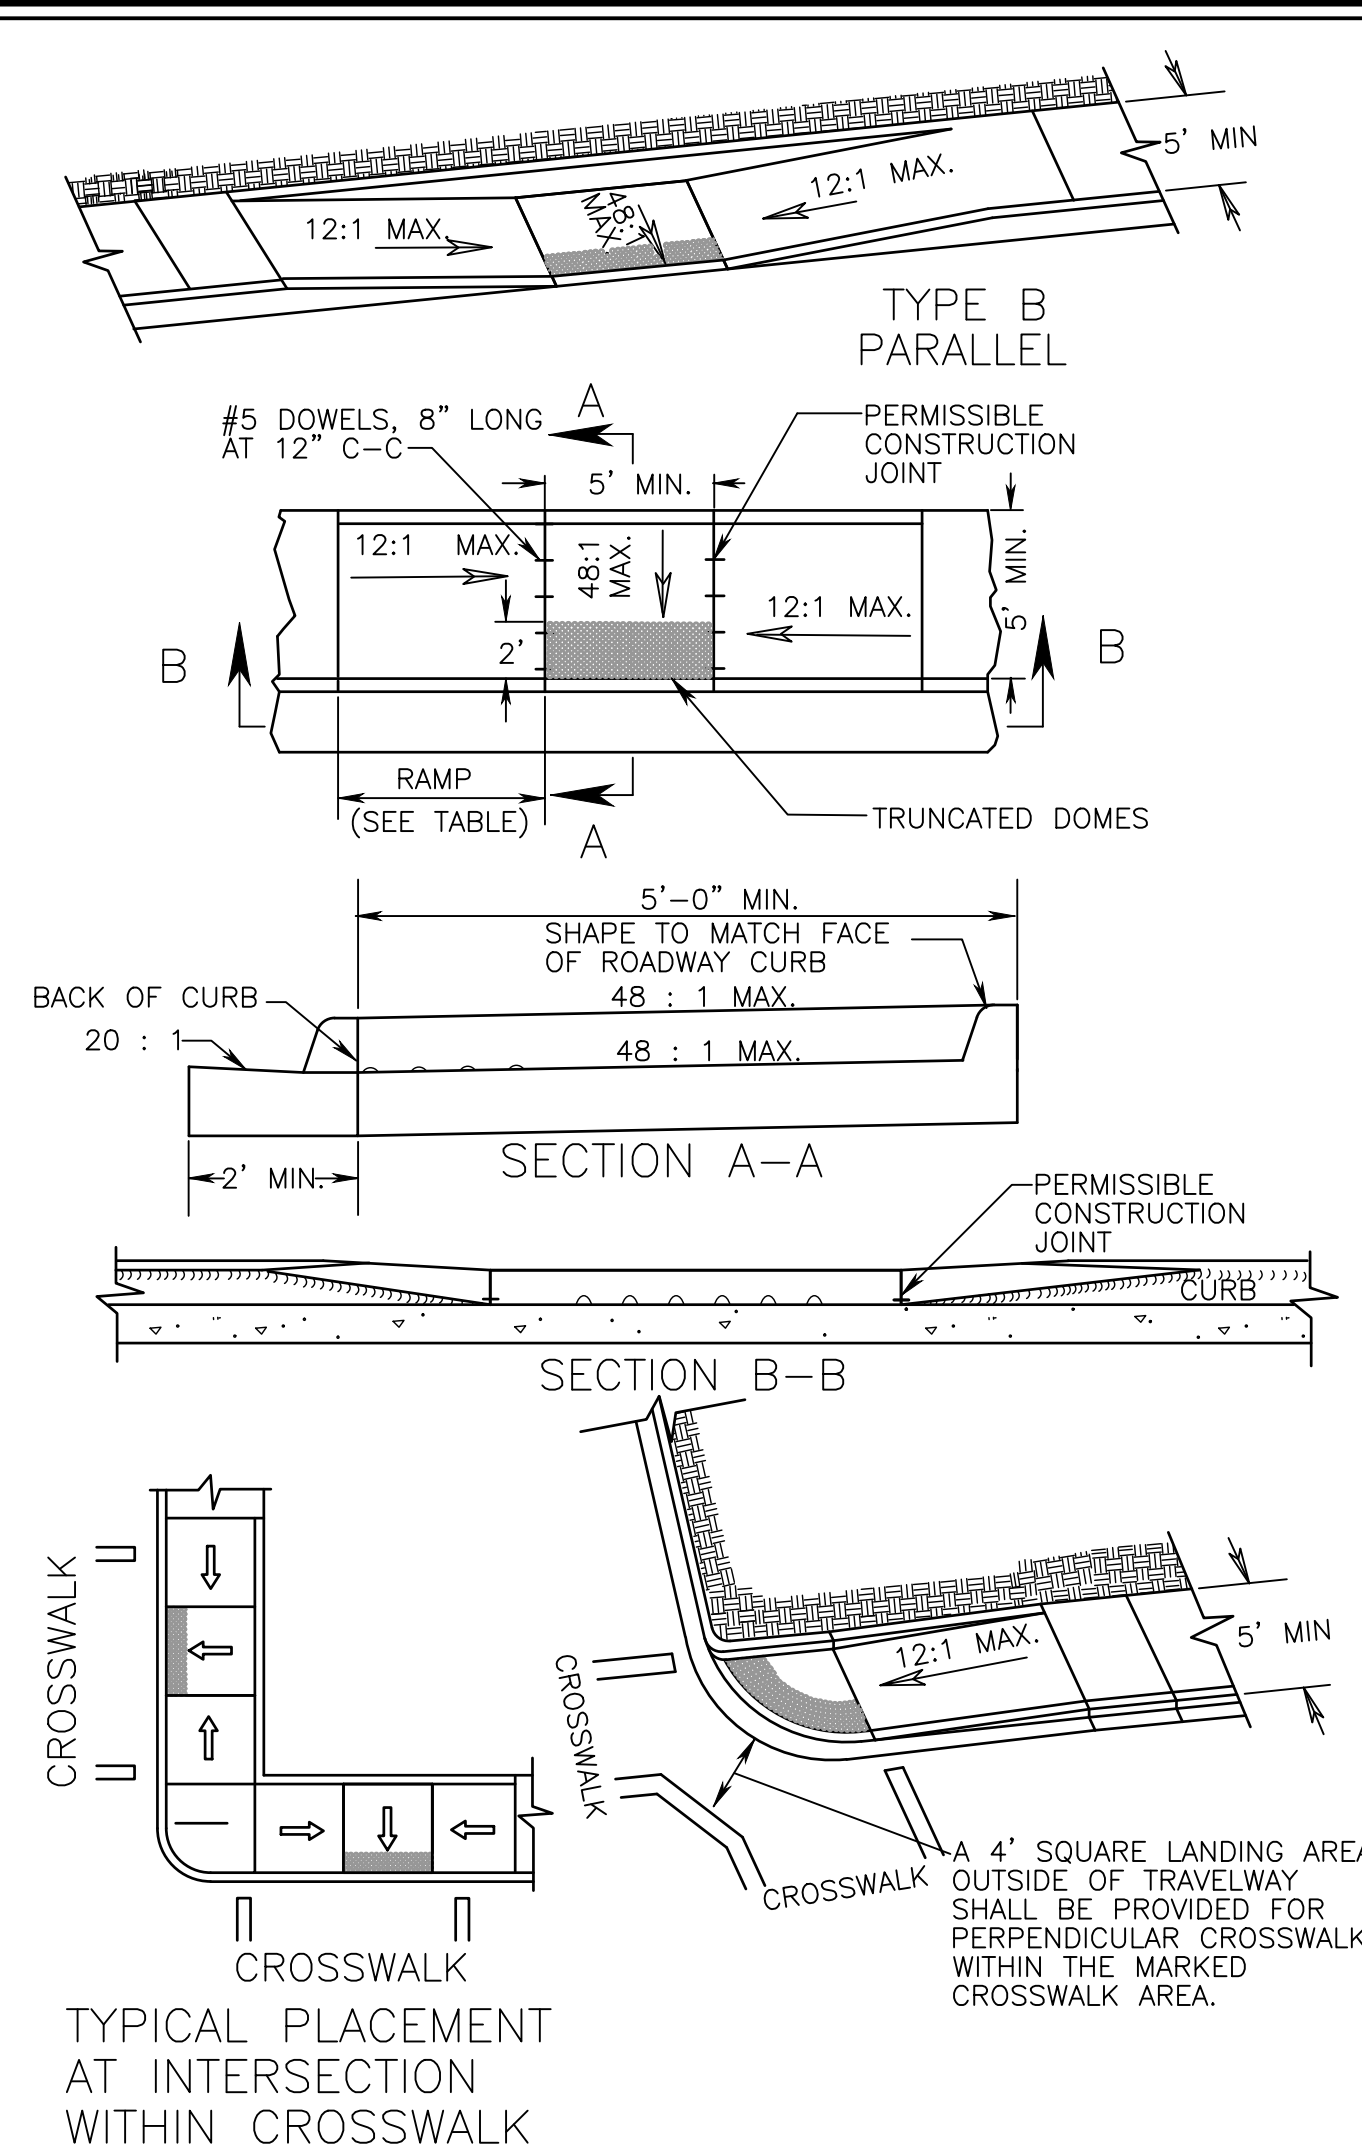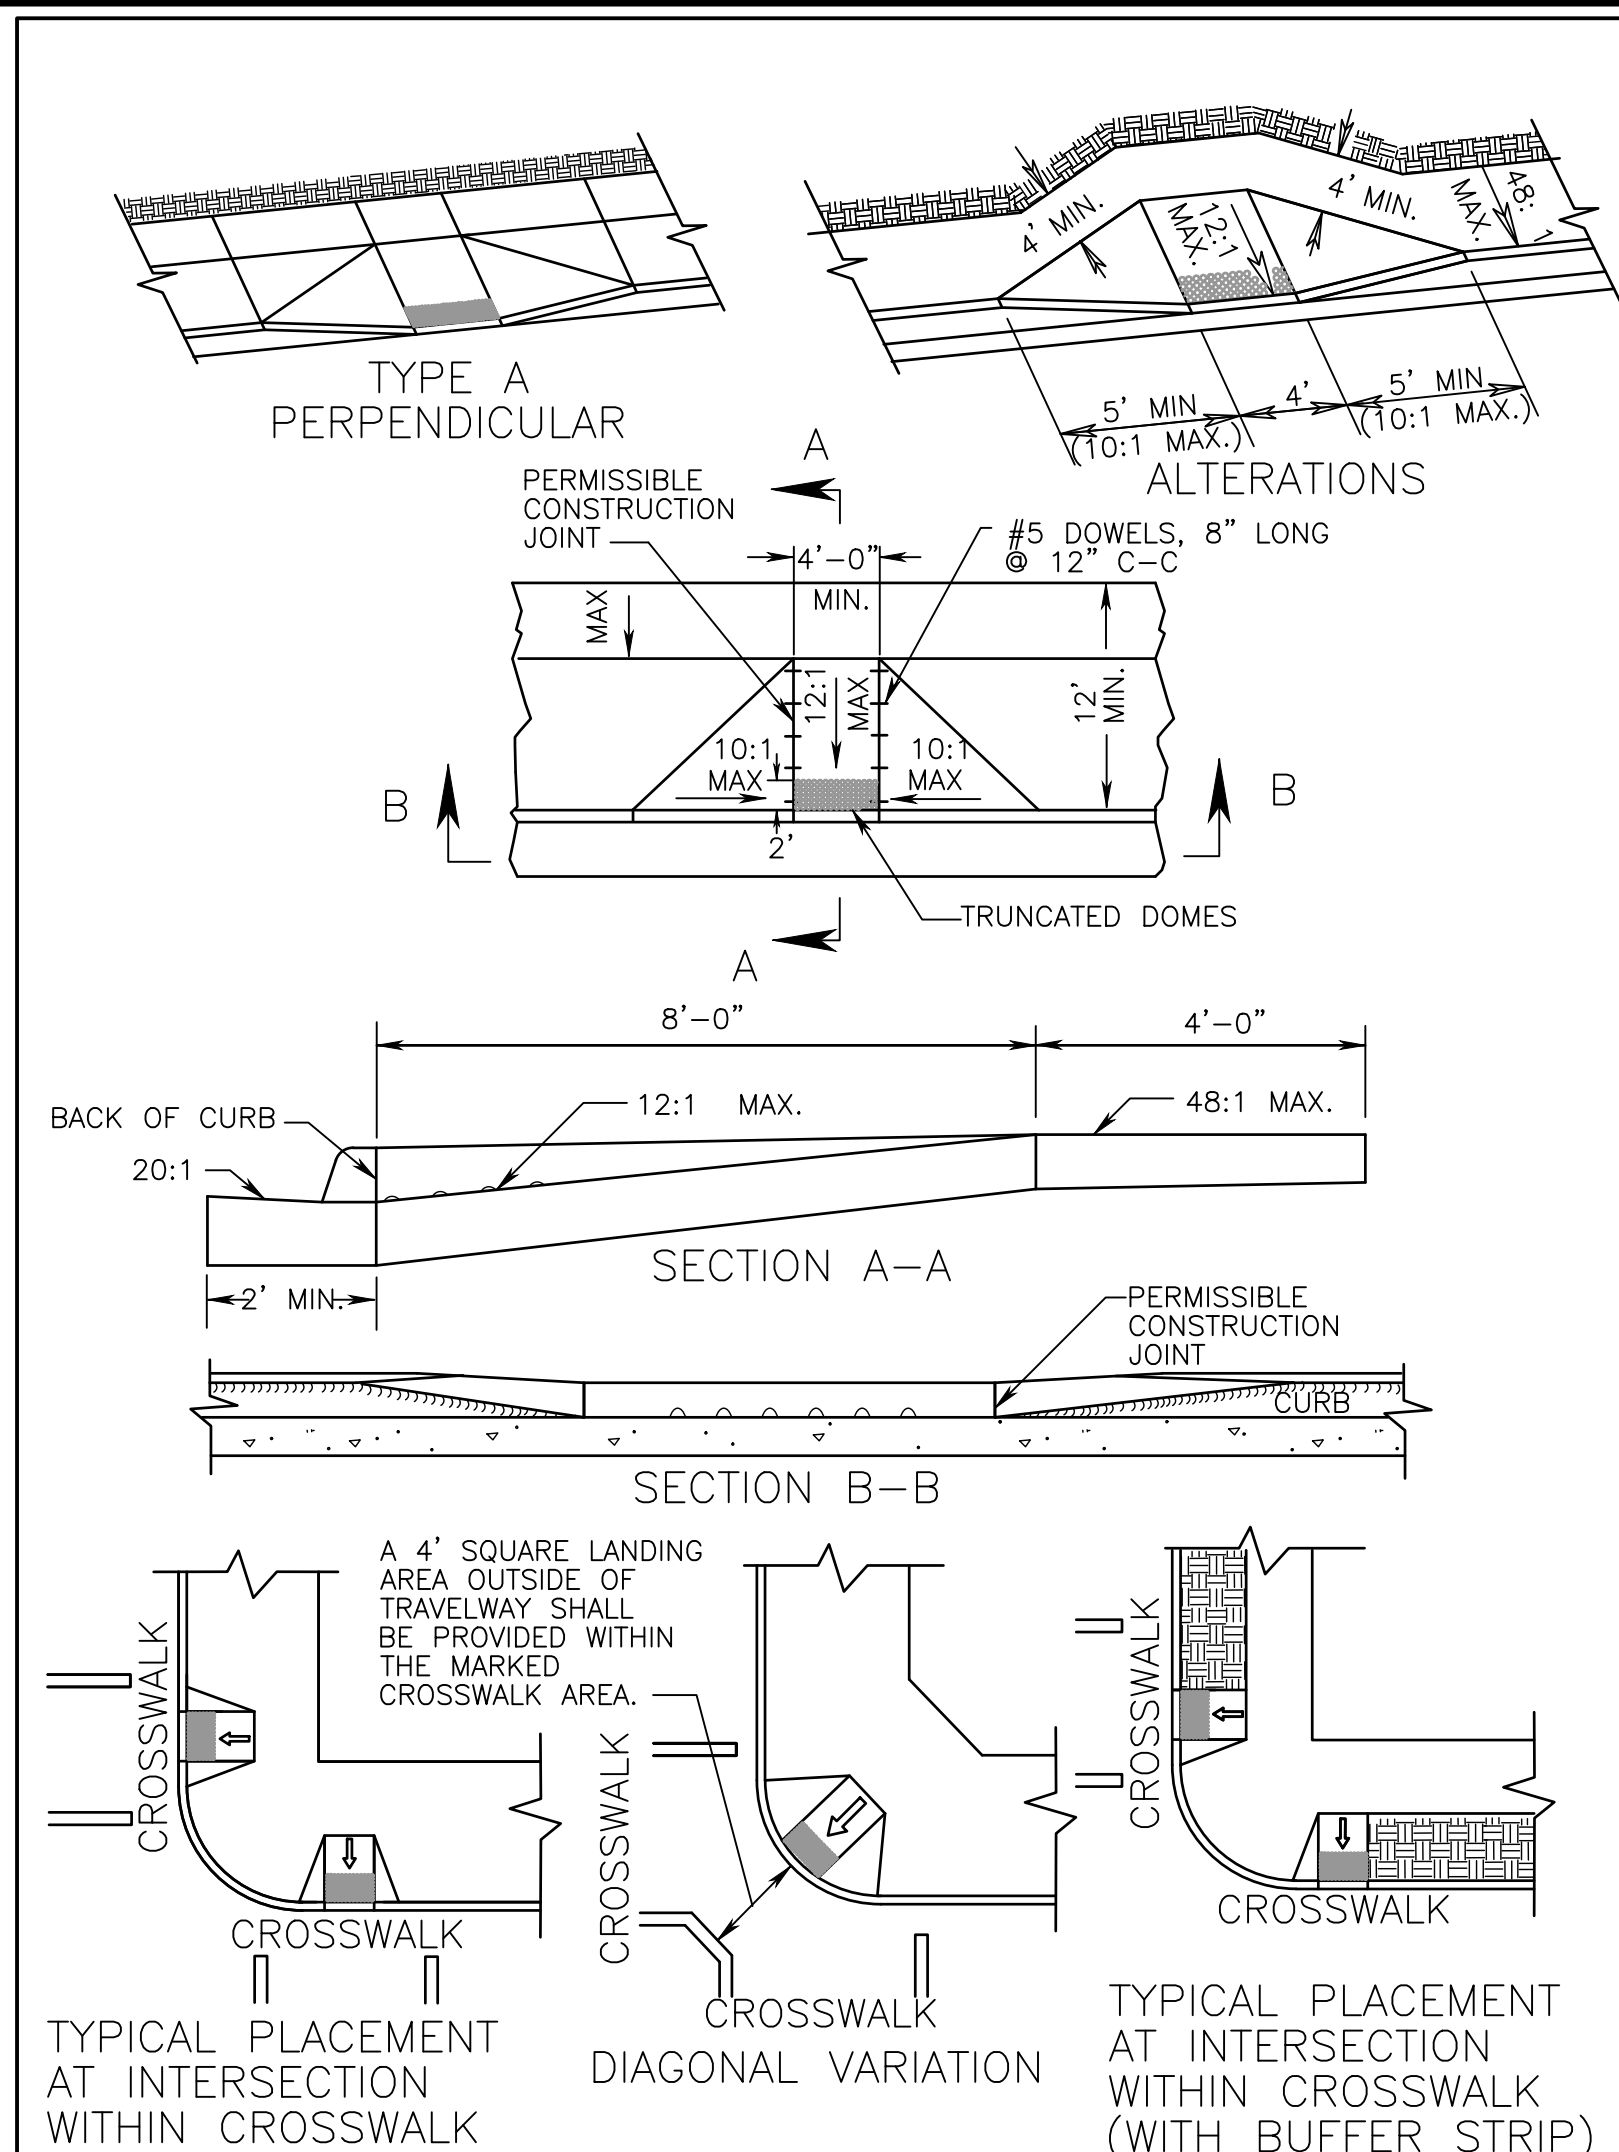

TYPE B PARALLEL APPLICATION		
ROADWAY GRADE IN PERCENT	MINIMUM RAMP LENGTH IN FEET	
	4" CURB	6" CURB
0	4	6
1	5	7
2	5	8
3	6	9
4	8	12
5	10	15
6	14	15

NOTE:
THE REQUIRED LENGTH OF A PARALLEL RAMP IS LIMITED TO 15 FEET, REGARDLESS OF THE SLOPE.


TYPE C PARALLEL & PERPENDICULAR APPLICATION		
ROADWAY GRADE IN PERCENT	MINIMUM RAMP LENGTH IN FEET	
	4" CURB	6" CURB
0	2	4
1	2	5
2	3	5
3	3	6
4	4	8
5	5	10
6	7	14
7	13	15
8	15	15

NOTES:

1. THE DETECTABLE WARNING SHALL BE PROVIDED BY TRUNCATED DOMES.
2. DETECTABLE WARNING TO BE CLASS A-3 CONCRETE (CLASS A-4 IF PRECAST) WITH SLIP RESISTANT INTEGRAL SURFACE COVERING THE FULL WIDTH OF THE RAMP FLOOR BY 2' IN LENGTH IN THE DIRECTION OF PEDESTRIAN TRAVEL. OTHER TYPES OF MATERIAL WITH THE TRUNCATED DOMES DETECTABLE WARNING MAY BE USED WITH THE APPROVAL OF THE ENGINEER.
3. SLOPING SIDES OF CURB RAMP MAY BE POURED MONOLITHICALLY WITH RAMP FLOOR OR BY USING PERMISSIBLE CONSTRUCTION JOINT WITH REQUIRED BARS.
4. IF RAMP FLOOR IS PRECAST, HOLES MUST BE PROVIDED FOR DOWEL BARS SO THAT ADJOINING FLARED SIDES CAN BE CAST IN PLACE AFTER PLACEMENT OF PRECAST RAMP FLOOR. PRECAST CONCRETE SHALL BE CLASS A-4.
5. REQUIRED BARS ARE TO BE NO. 5 X 8" PLACED 1' CENTER TO CENTER ALONG BOTH SIDES OF THE RAMP FLOOR, MID-DEPTH OF RAMP FLOOR. MINIMUM CONCRETE COVER 1 1/2".
6. CURB / CURB AND GUTTER SLOPE TRANSITIONS ADJACENT TO CURB RAMPS ARE INCLUDED IN PAYMENT FOR CURB / CURB AND GUTTER.
7. CURB RAMPS ARE TO BE LOCATED AS SHOWN ON THE PLANS OR AS DIRECTED BY THE ENGINEER. THEY ARE TO BE PROVIDED AT INTERSECTIONS WHEREVER AN ACCESSIBLE ROUTE WITHIN THE RIGHT OF WAY OF A HIGHWAY FACILITY CROSSES A CURB REGARDLESS OF WHETHER SIDEWALK IS EXISTING, PROPOSED, OR NONEXISTENT. THEY MUST BE LOCATED WITHIN PEDESTRIAN CROSSWALKS AS SHOWN ON PLANS OR AS DIRECTED BY THE ENGINEER, AND SHOULD NOT BE LOCATED BEHIND VEHICLE STOP LINES. EXISTING LIGHT POLES, FIRE HYDRANTS, DROP INLETS, ETC. ACCESSIBLE ROUTES PROVIDE A CONTINUOUS UNOBSTRUCTED, STABLE, FIRM AND SLIP RESISTANT PATH CONNECTING ALL ACCESSIBLE ELEMENTS OF A FACILITY THAT CAN BE APPROACHED, ENTERED AND USED BY PEDESTRIANS.
8. RAMPS MAY BE PLACED ON RADIAL OR TANGENTIAL SECTIONS PROVIDED THAT THE CURB OPENING IS PLACED WITHIN THE LIMITS OF THE CROSSWALK AND THAT THE SLOPE AT THE CONNECTION OF THE CURB OPENING IS PERPENDICULAR TO THE CURB.
9. TYPICAL CONCRETE SIDEWALK IS 4" THICK. WHEN THE ENTRANCE RADII CANNOT ACCOMMODATE THE TURNING REQUIREMENTS OF ANTICIPATED HEAVY TRUCK TRAFFIC THE CONCRETE SIDEWALK DEPTH SHOULD BE INCREASED TO 7".
10. WHEN CURB RAMPS ARE USED IN CONJUNCTION WITH A SHARED USE PATH, THE MINIMUM WIDTH SHALL BE THE WIDTH OF THE SHARED USE PATH.

DESIGN FEATURES RELATING TO CONSTRUCTION
OR TO REGULATION AND CONTROL OF TRAFFIC
MAY BE SUBJECT TO CHANGE AS DEEMED
NECESSARY BY THE DEPARTMENT

REV. 7/05
SPECIAL DESIGN SECTION
DRAWING NO. A 59

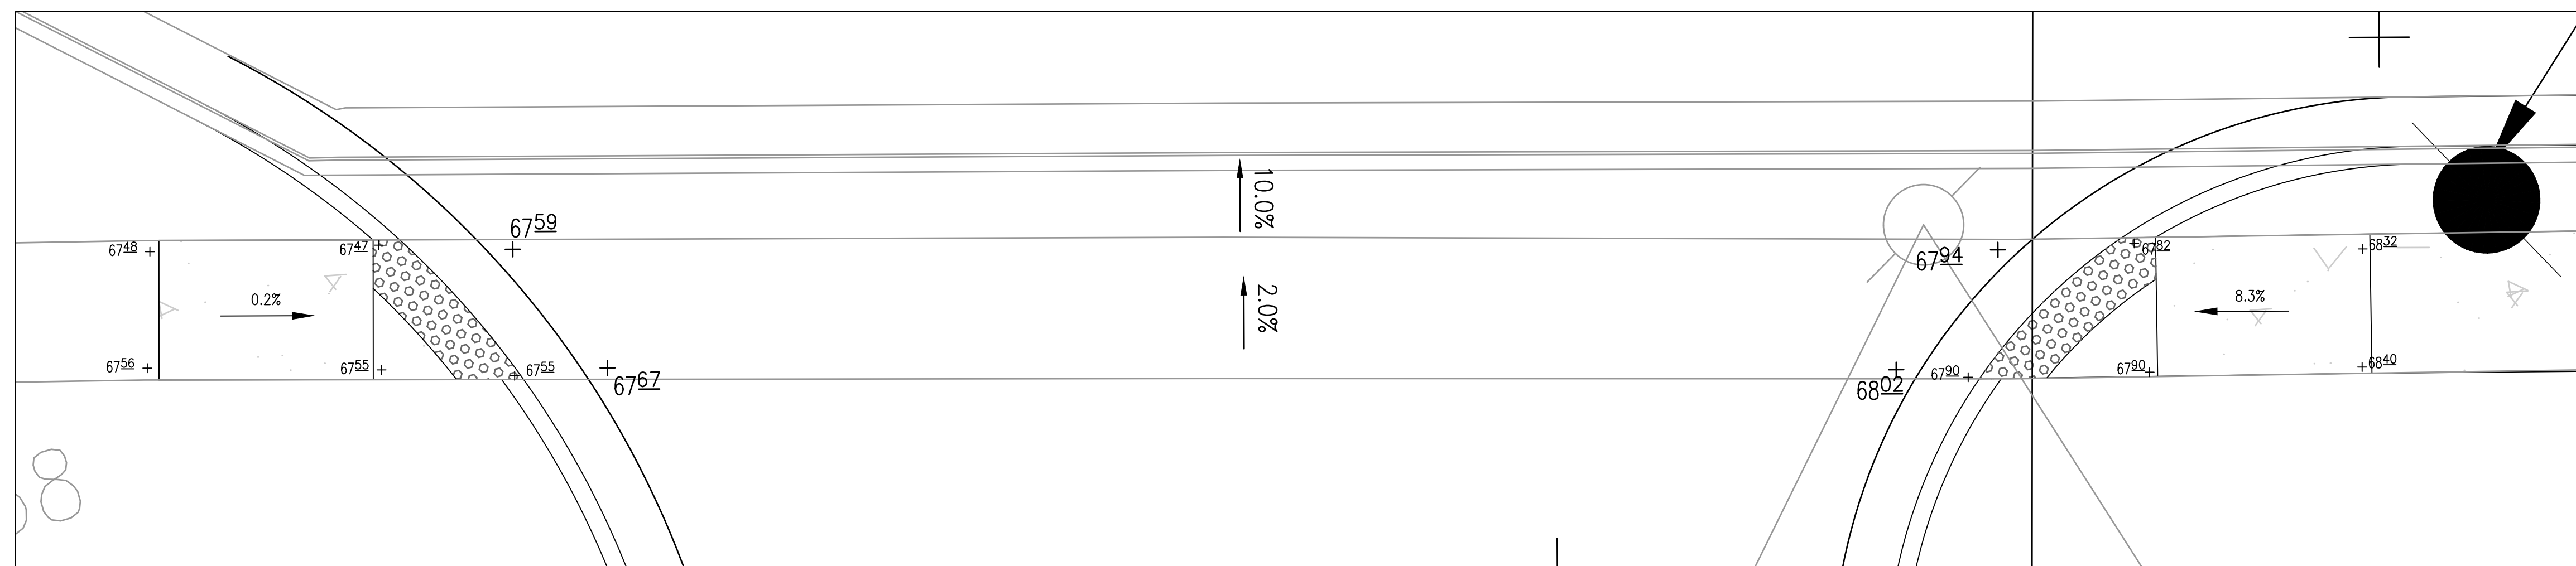

CG-12 RAMP ELEVATIONS - LOCUST STREET

