



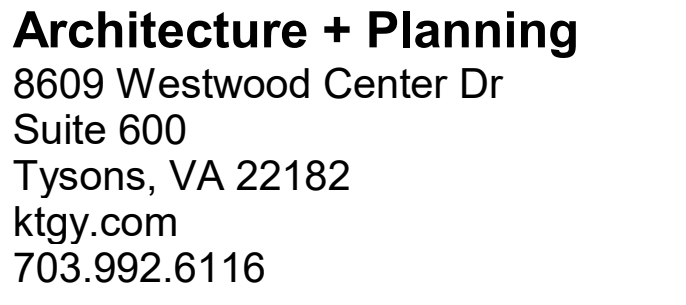

Developer

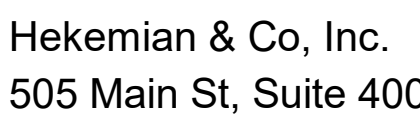

COMMONWEALTH OF VIRGINIA
 BENJAMIN
 KASDAN
 Lic. No. 0401048390
 ARCHITECT

444 MAPLE AVENUE

VIENNA, VIRGINIA

[illegible]


It is the client's responsibility prior to or during construction to notify the architect in writing of any perceived errors or omissions in the plans and specifications of which a contractor thoroughly knowledgeable with the building codes and methods of construction should reasonably be aware. Written instructions addressing such perceived errors or omissions shall be received from the architect prior to the client or clients subcontractors proceeding with the work. The client will be responsible for any defects in construction if these procedures are not followed.

PERMIT SET

MAY 8, 2020

4TH FLOOR PLAN

A2-400

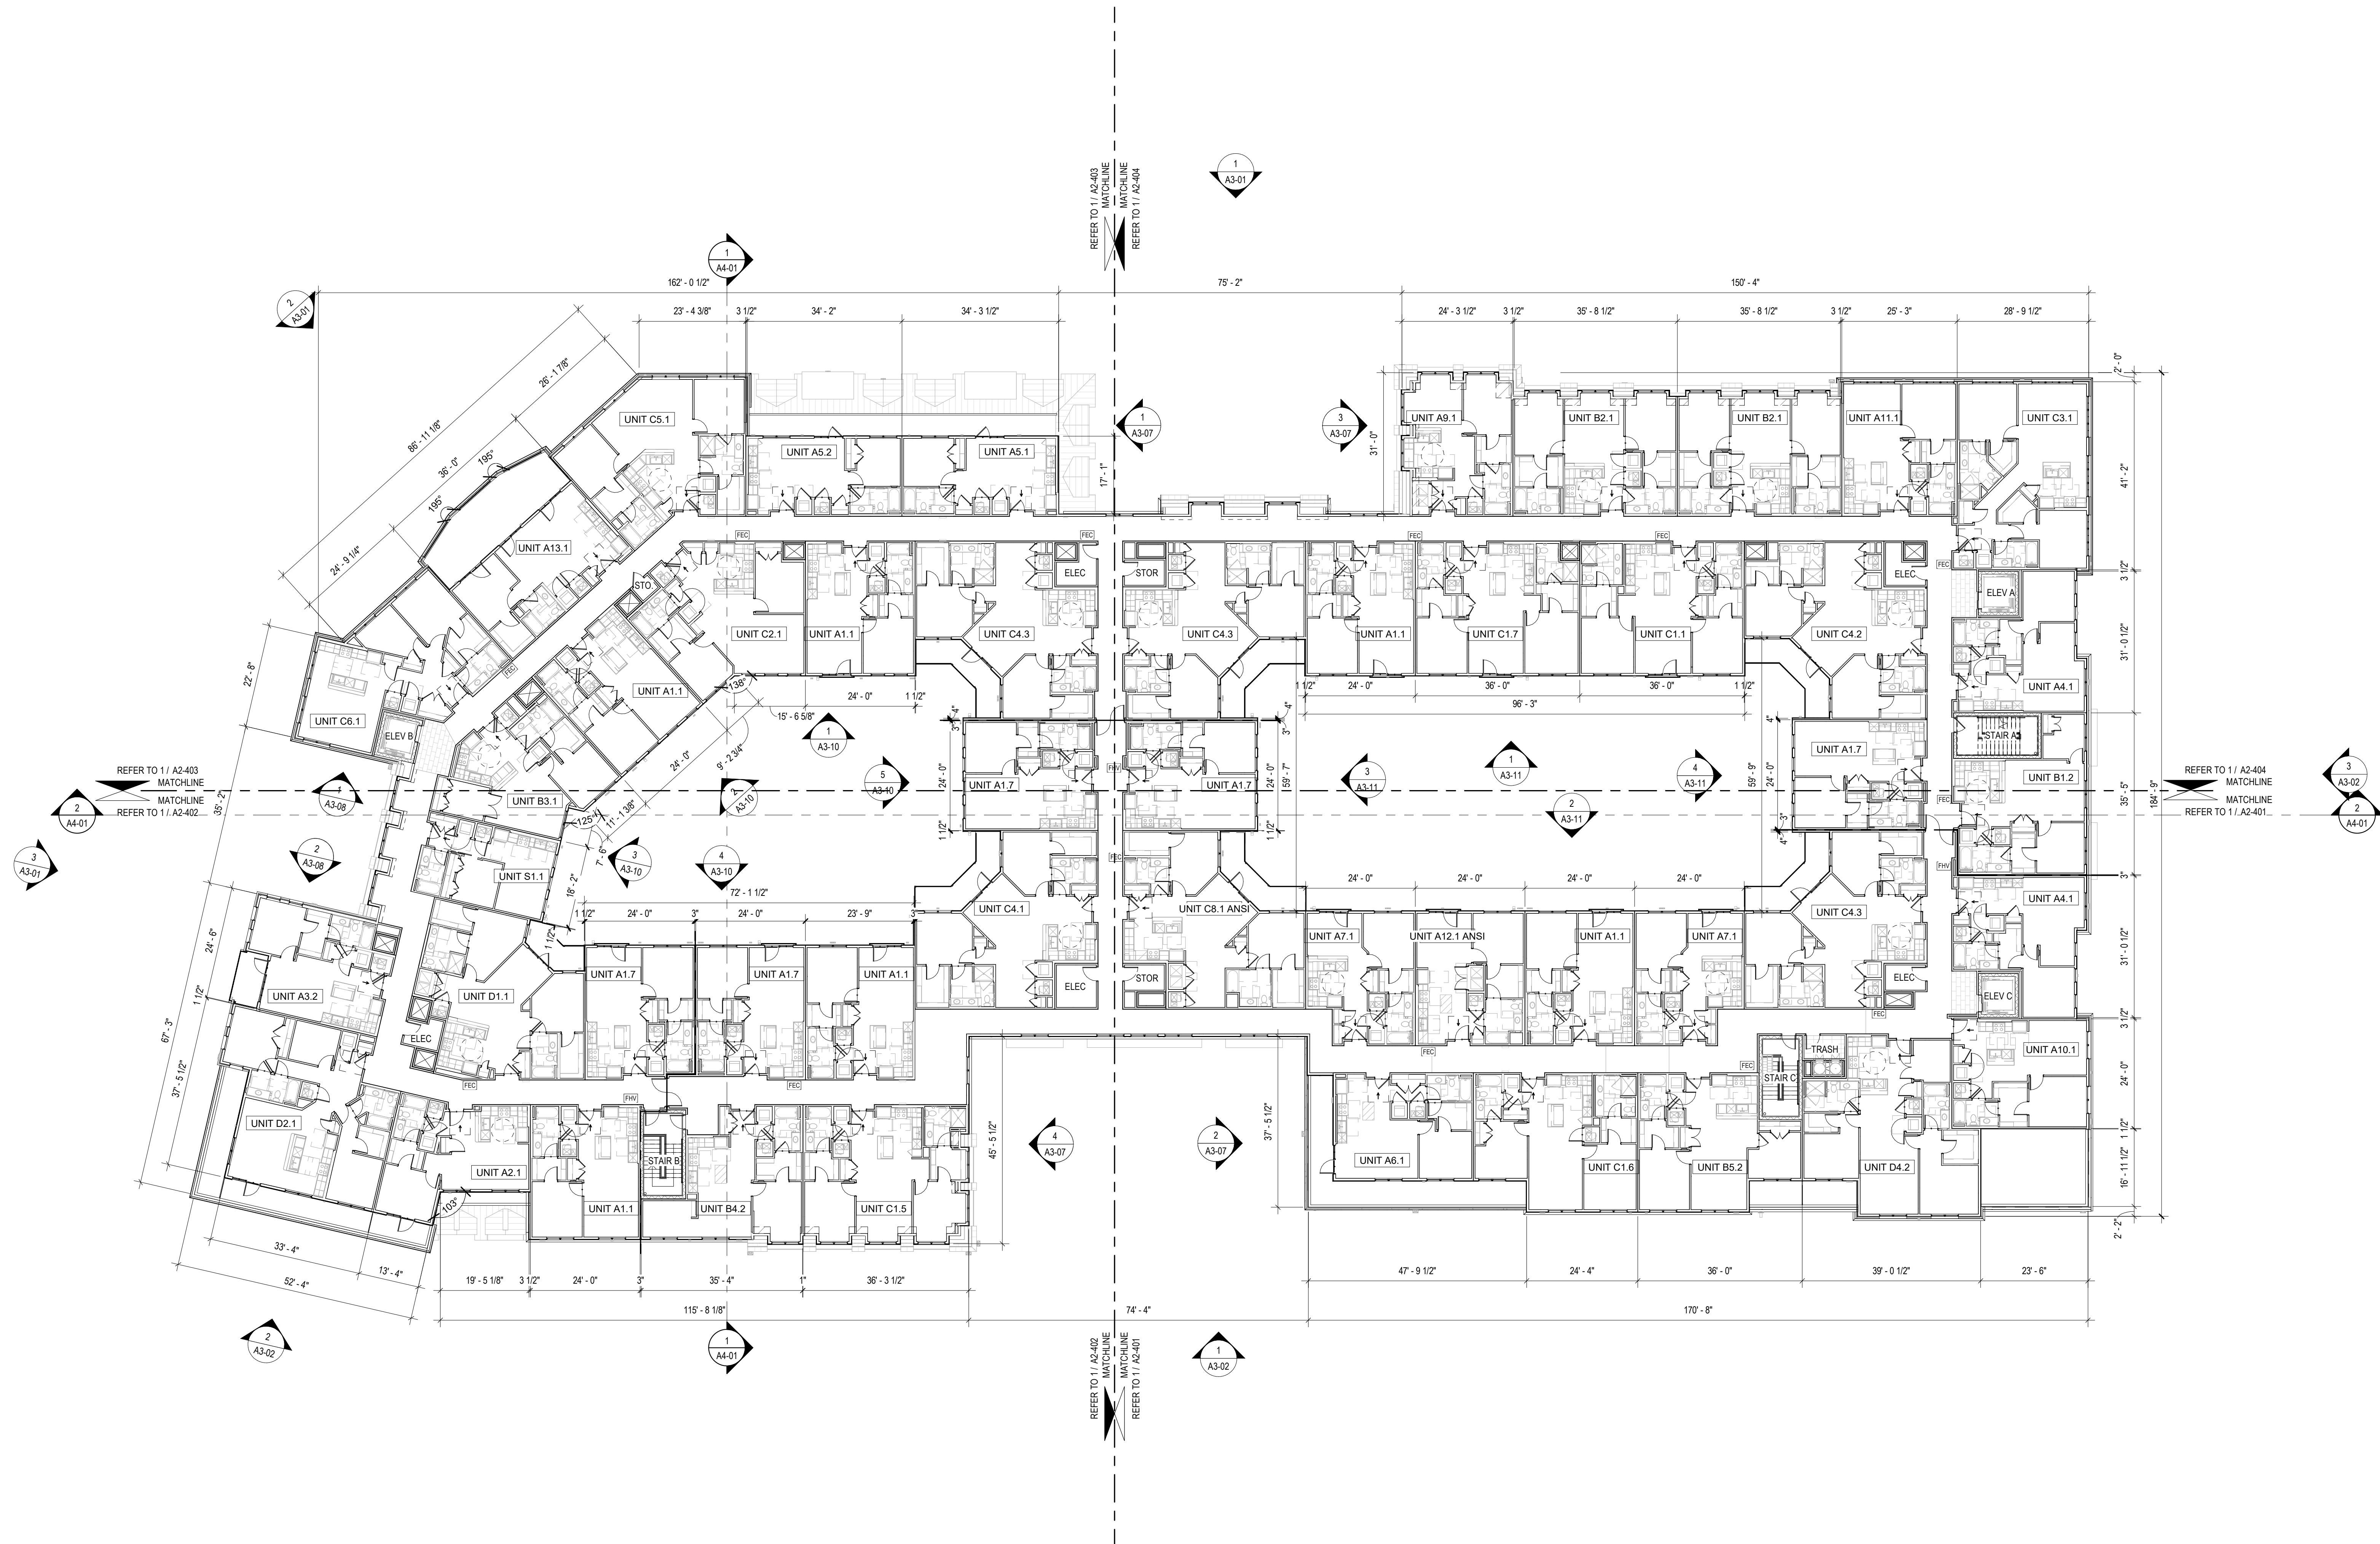

FOURTH FLOOR

SCALE:
1/16" = 1'-0"

1

