



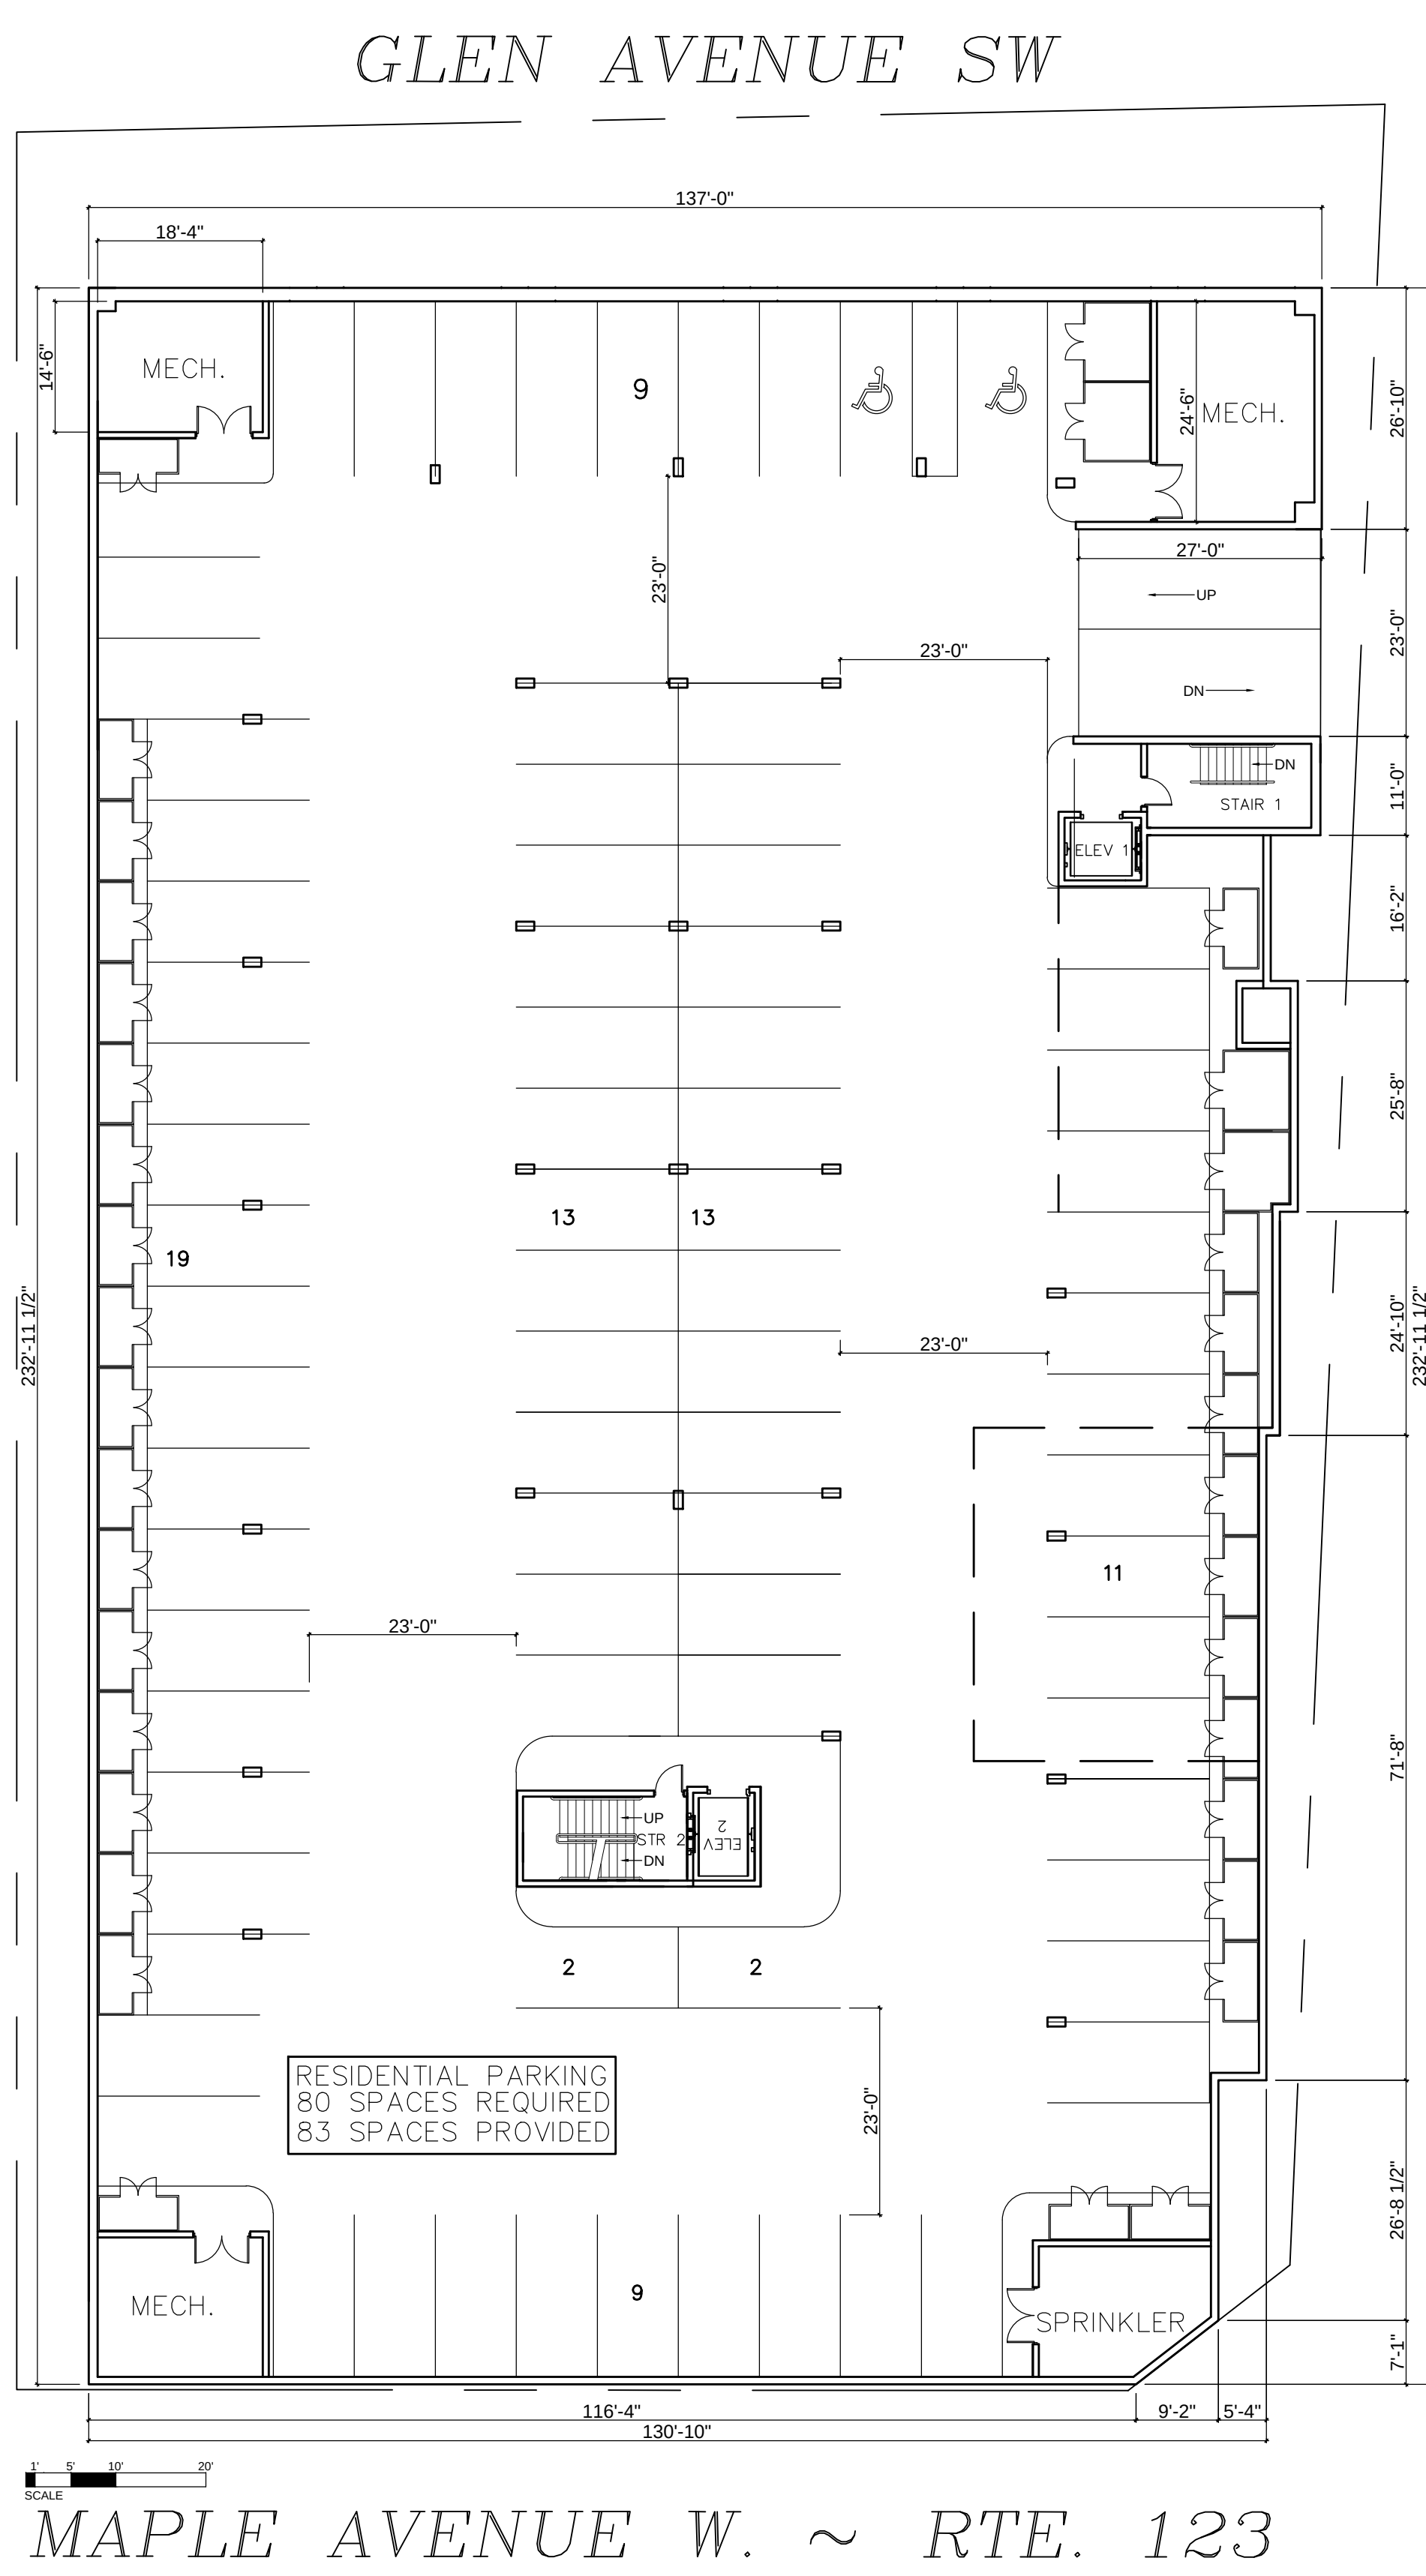

MAPLE AVENUE W. ~ RTE. 123

WADE HAMPTON DR. S.W.

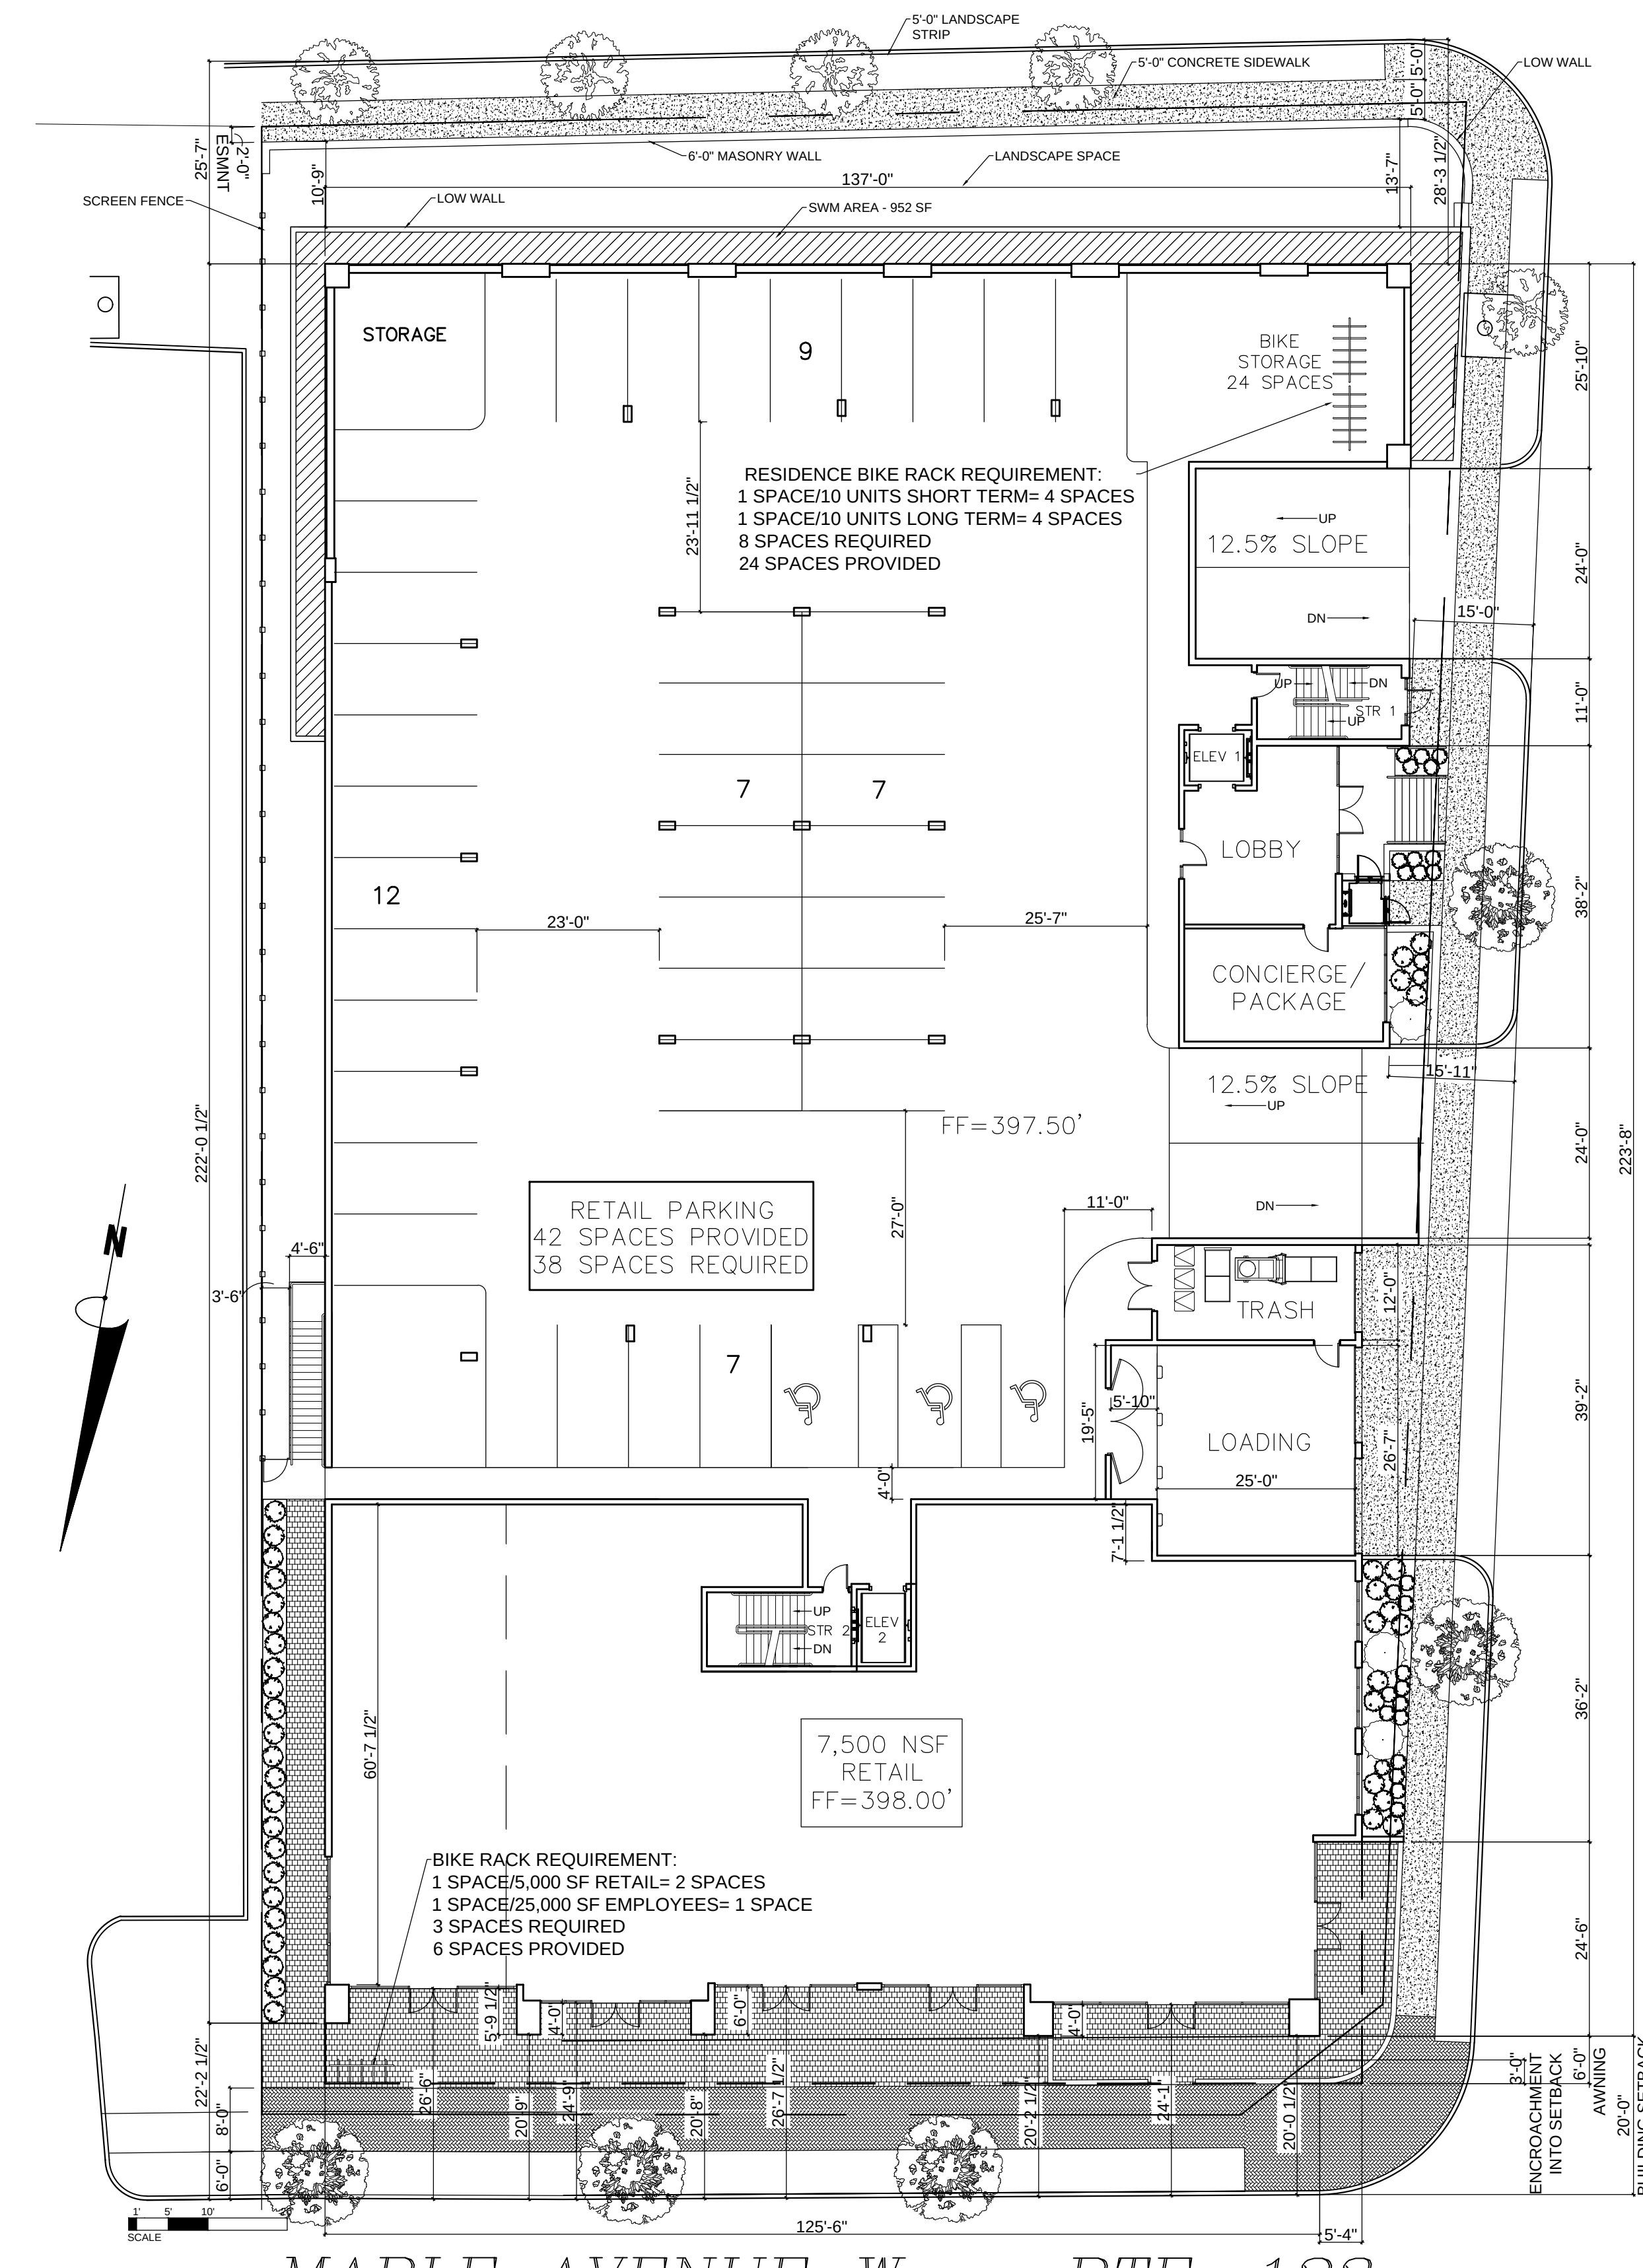

MAPLE AVENUE W. ~ RTE. 123

WADE HAMPTON DR. S.W.

PARKING TABULATION:	
RETAIL -	7,500 SF @ 1 SPACE/200 SF..... 38 SPACES REQUIRED
RESIDENTIAL -	40 UNITS @ 2 SPACES/UNIT..... 80 SPACES REQUIRED
TOTAL SPACE REQUIRED.....	118 SPACES REQUIRED
LOWER LEVEL PARKING.....	83 SPACES PROVIDED
GROUND LEVEL PARKING.....	42 SPACES PROVIDED
TOTAL SPACES PROVIDED.....	125 SPACES PROVIDED

NOTE: LANDSCAPING SHOWN IS FOR
DIAGRAMMATICAL PURPOSES ONLY AND
DOES NOT REFLECT FINAL LANDSCAPE PLAN

KYLLO + PATTANA

ARCHITECTURE / INTERIORS

340 Mill Street, NE, Suite F
Vienna, VA 22180
Phone: 703.242.6603
Fax: 703.242.6604
Web: kylopatana.com

DATE: 4-2-19


JOB NUMBER: X

SCALE: X

DRAWN BY: X

CHECK BY: X


REVISIONS:

 

BELOW GRADE PARKING &
GROUND LEVEL PLANS

380 MAPLE AVENUE MAC REZONING
OPTION 2 DESIGN

380 MILL STREET, VIENNA, VIRGINIA 22180

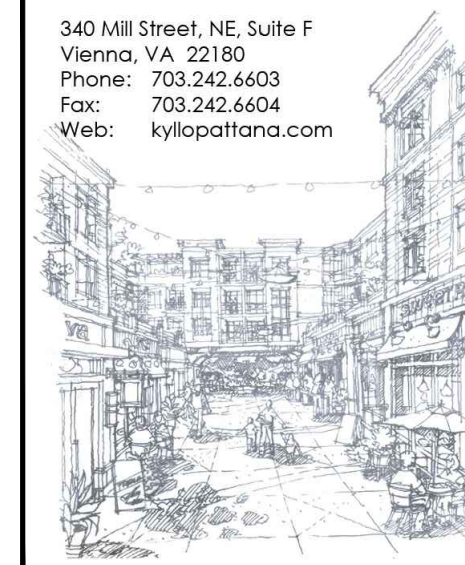

DATE: 4-2-19

JOB NUMBER: X

SCALE: X

DRAWN BY: X

CHECK BY: X

REVISIONS:

Copyright- No part of this drawing may be reproduced, stored in a retrieval system or transmitted in any form or by any means, mechanical, electrical, photocopying, recording or otherwise without the prior written permission of Kylo Pattana, LLC



SECOND & THIRD FLOOR RESIDENTIAL PLANS


3380 MAPLE AVENUE MAC REZONING

OPTION 2 DESIGN

OPTION 2 DESIGN
3380 MAPLE AVENUE WEST, VIENNA, VIRGINIA 22180

A2

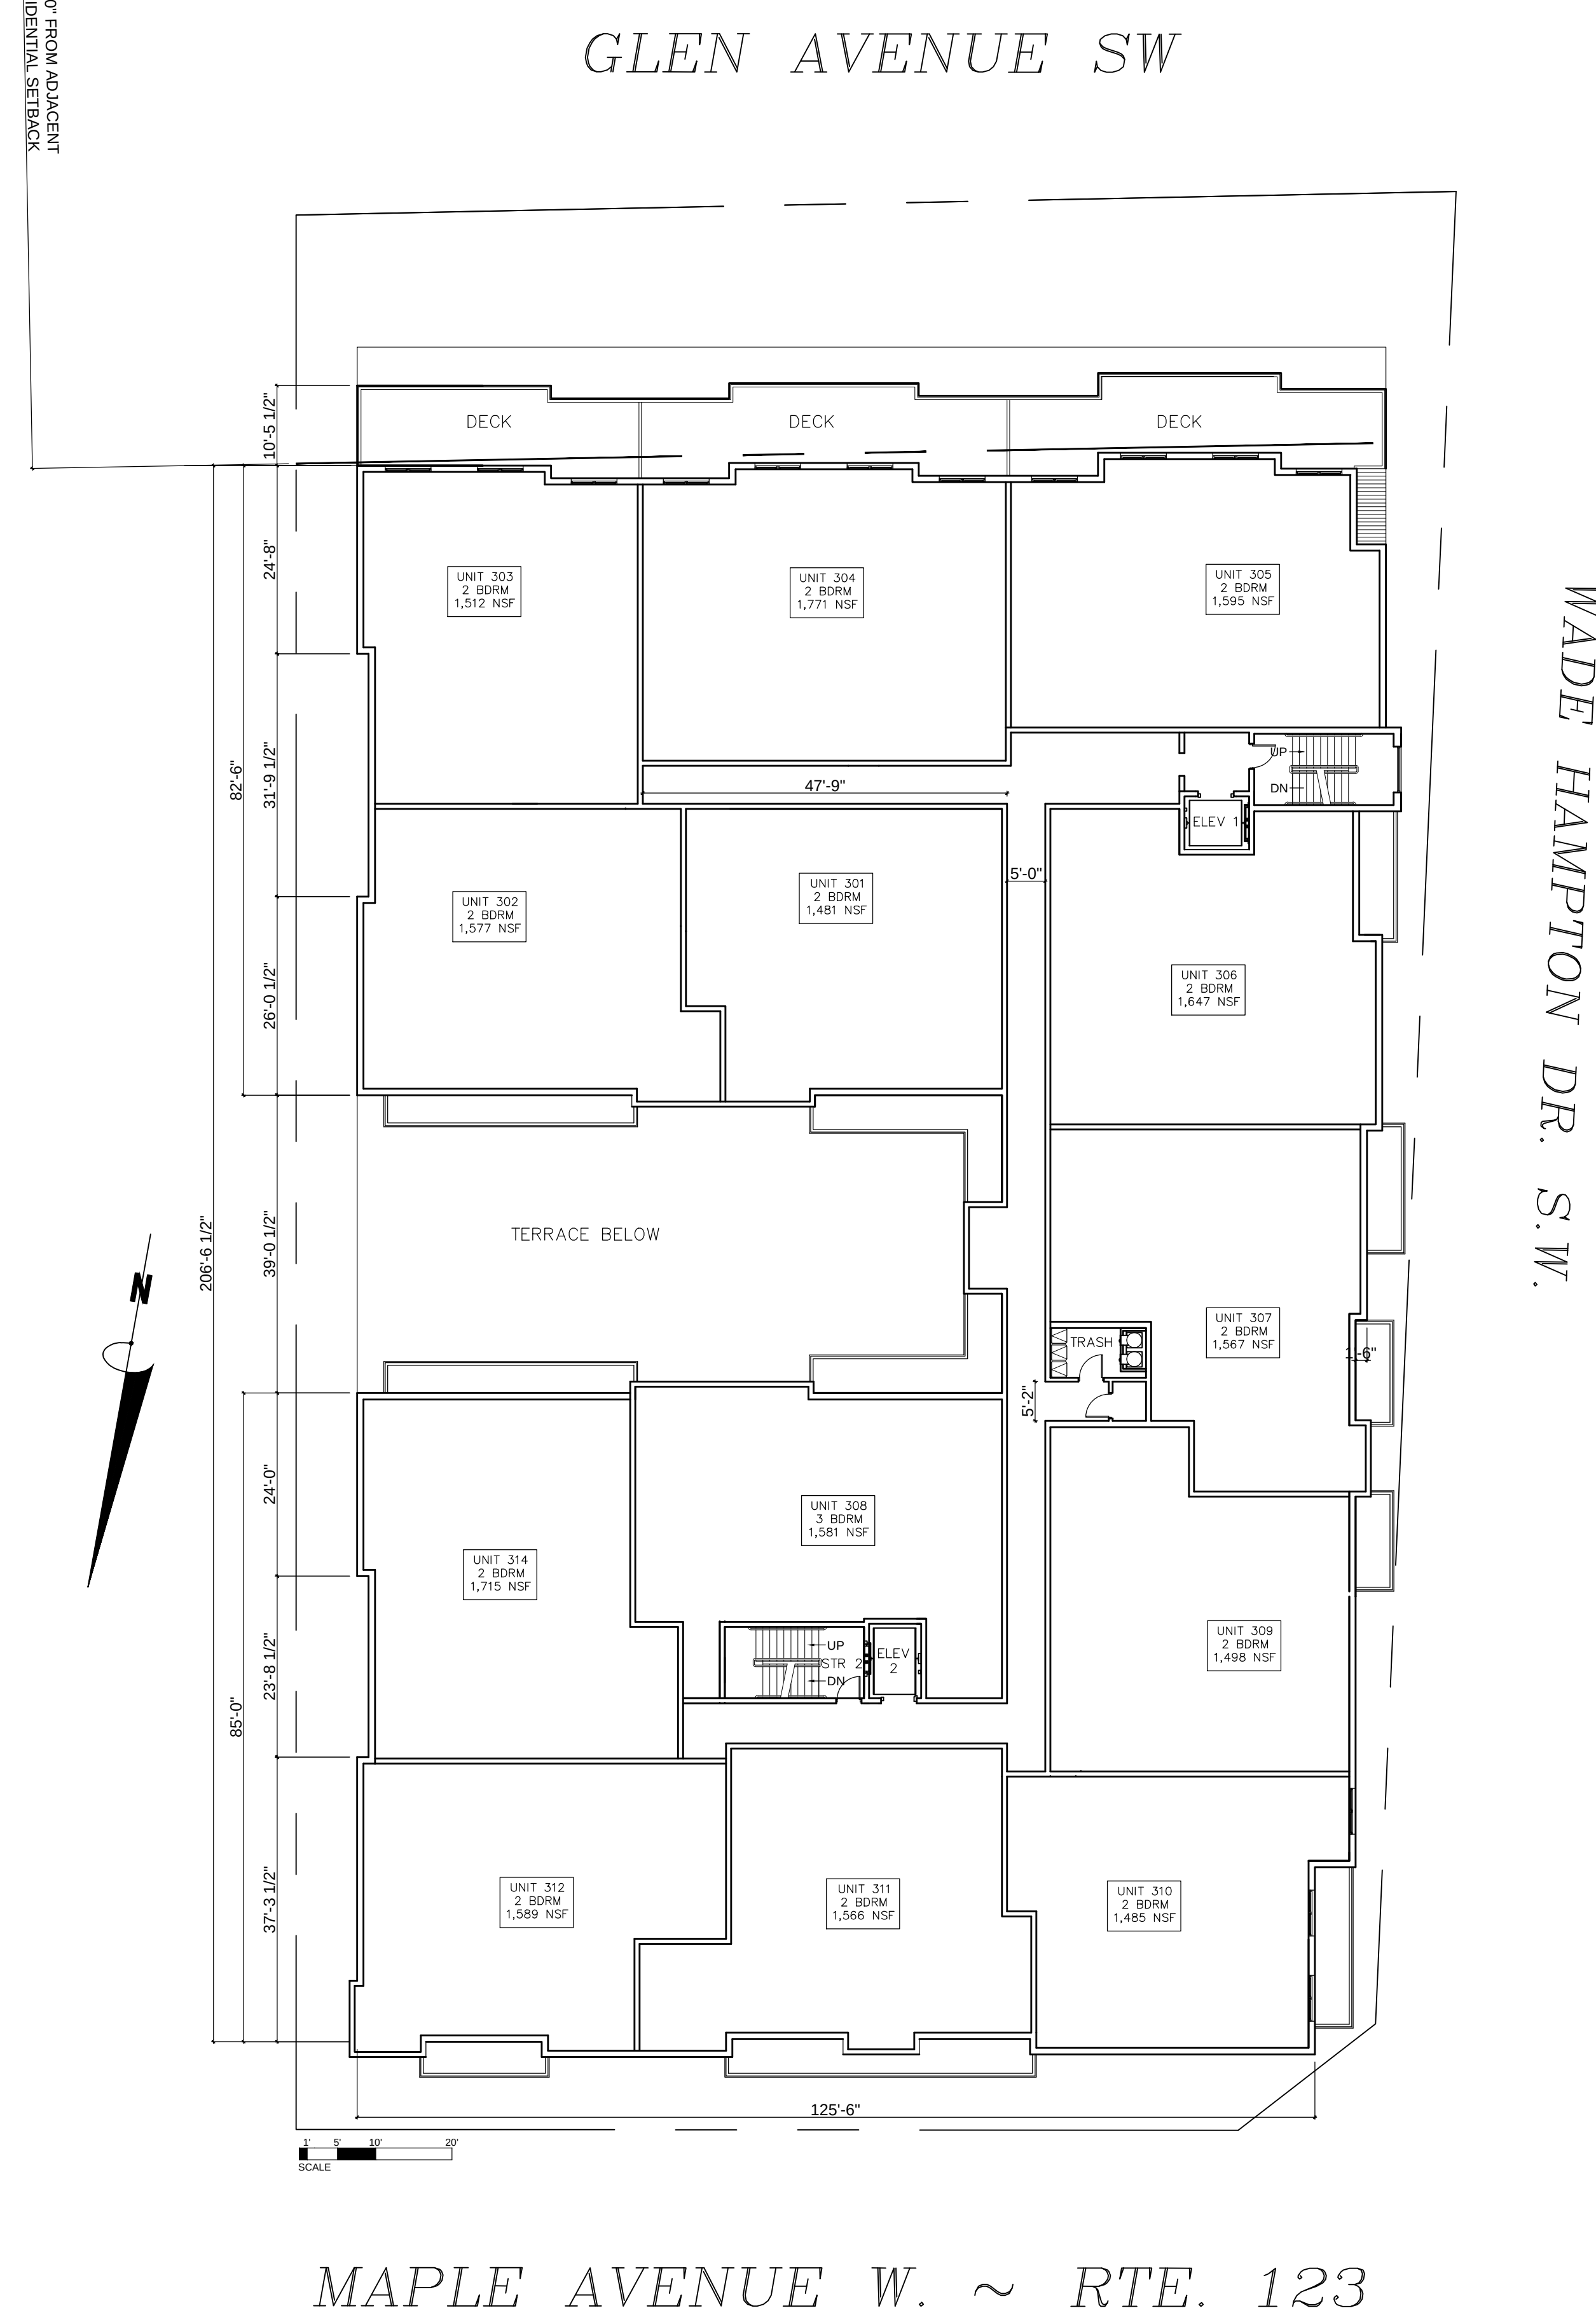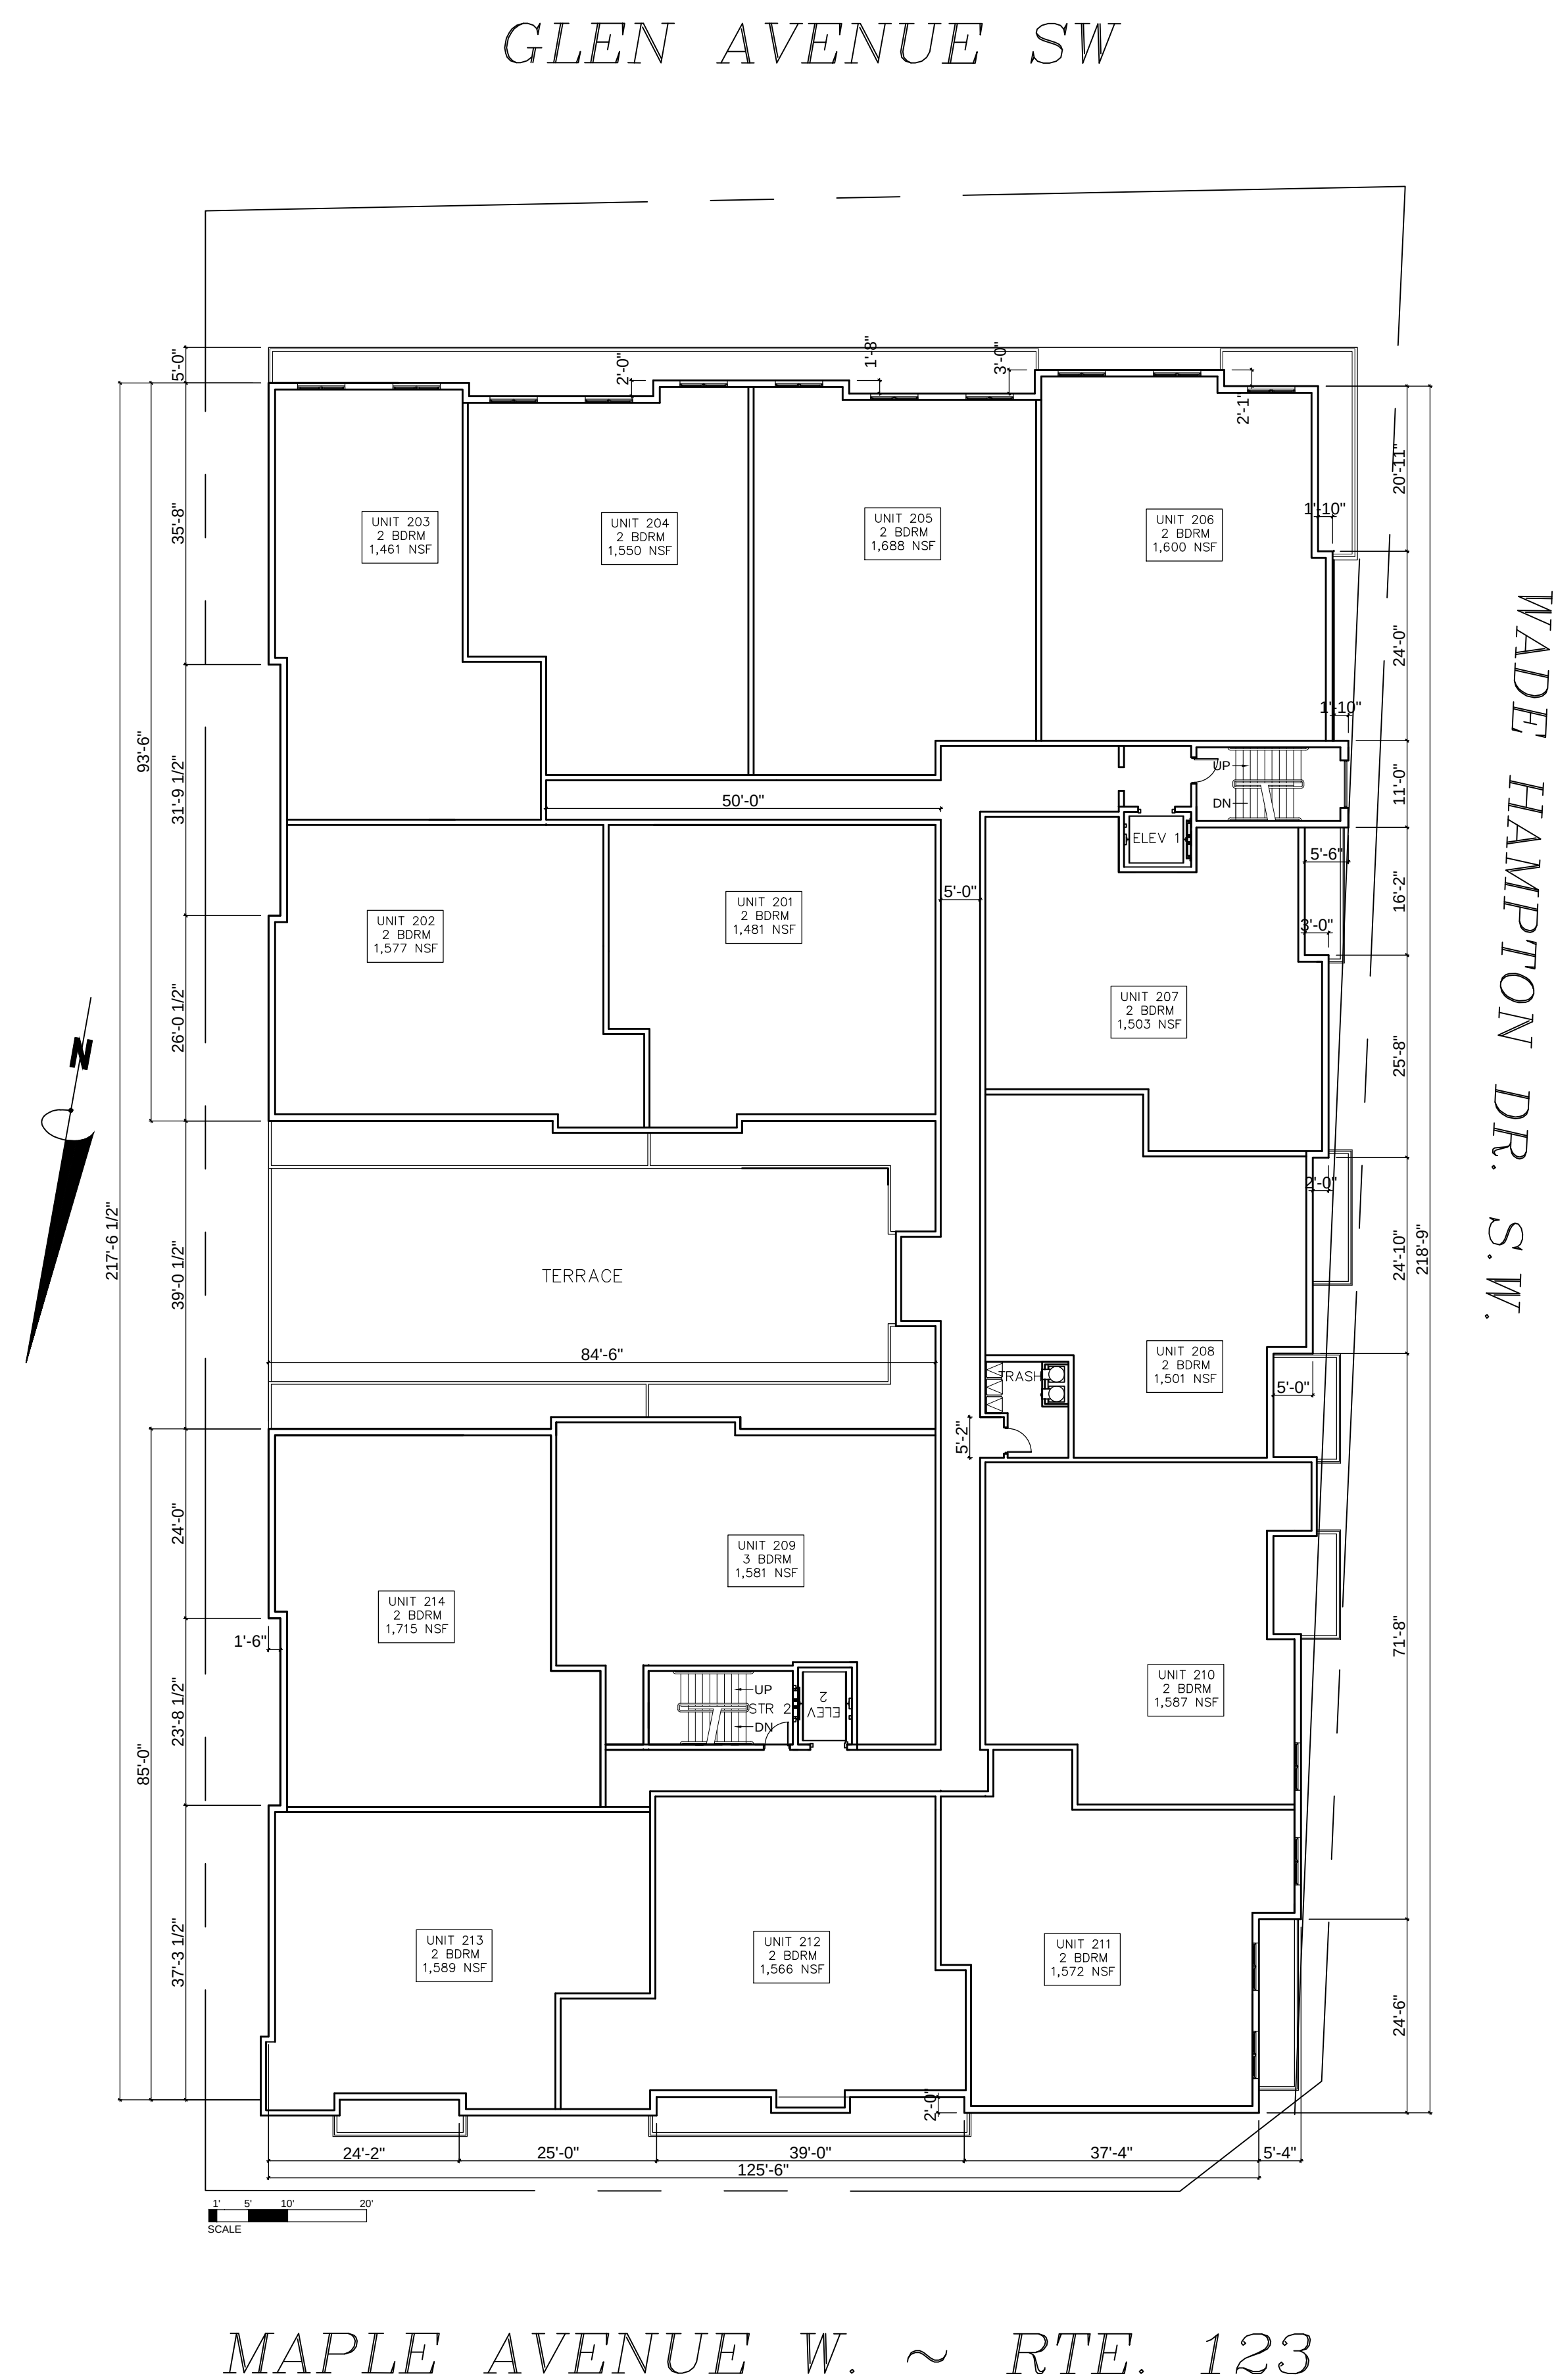

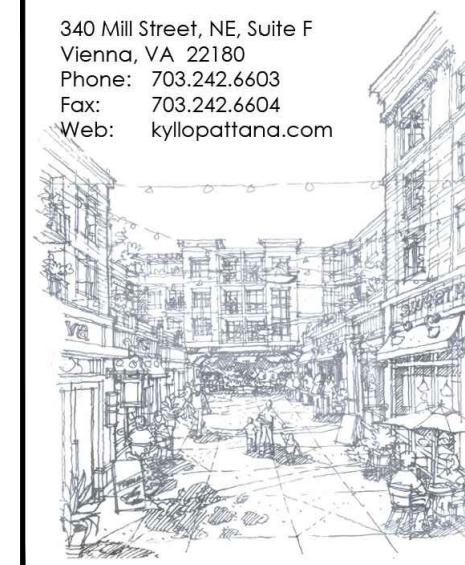

DATE: 4-2-19

JOB NUMBER: >

SCALE: >

DRAWN BY: X

CHECK BY: X



REVISIONS


Copyright- No part of this drawing may be reproduced, stored in a retrieval system or transmitted in any form or by any means, mechanical, electrical, photocopying, recording or otherwise without the prior written permission of Kylo Pattana, LLC

FOURTH FLOOR RESIDENTIAL PLAN & ROOF PLAN

380 MAPLE AVENUE MAC REZONING
OPTION 2 DESIGN
380 MAPLE AVENUE WEST, VIENNA, VIRGINIA 22180

A3

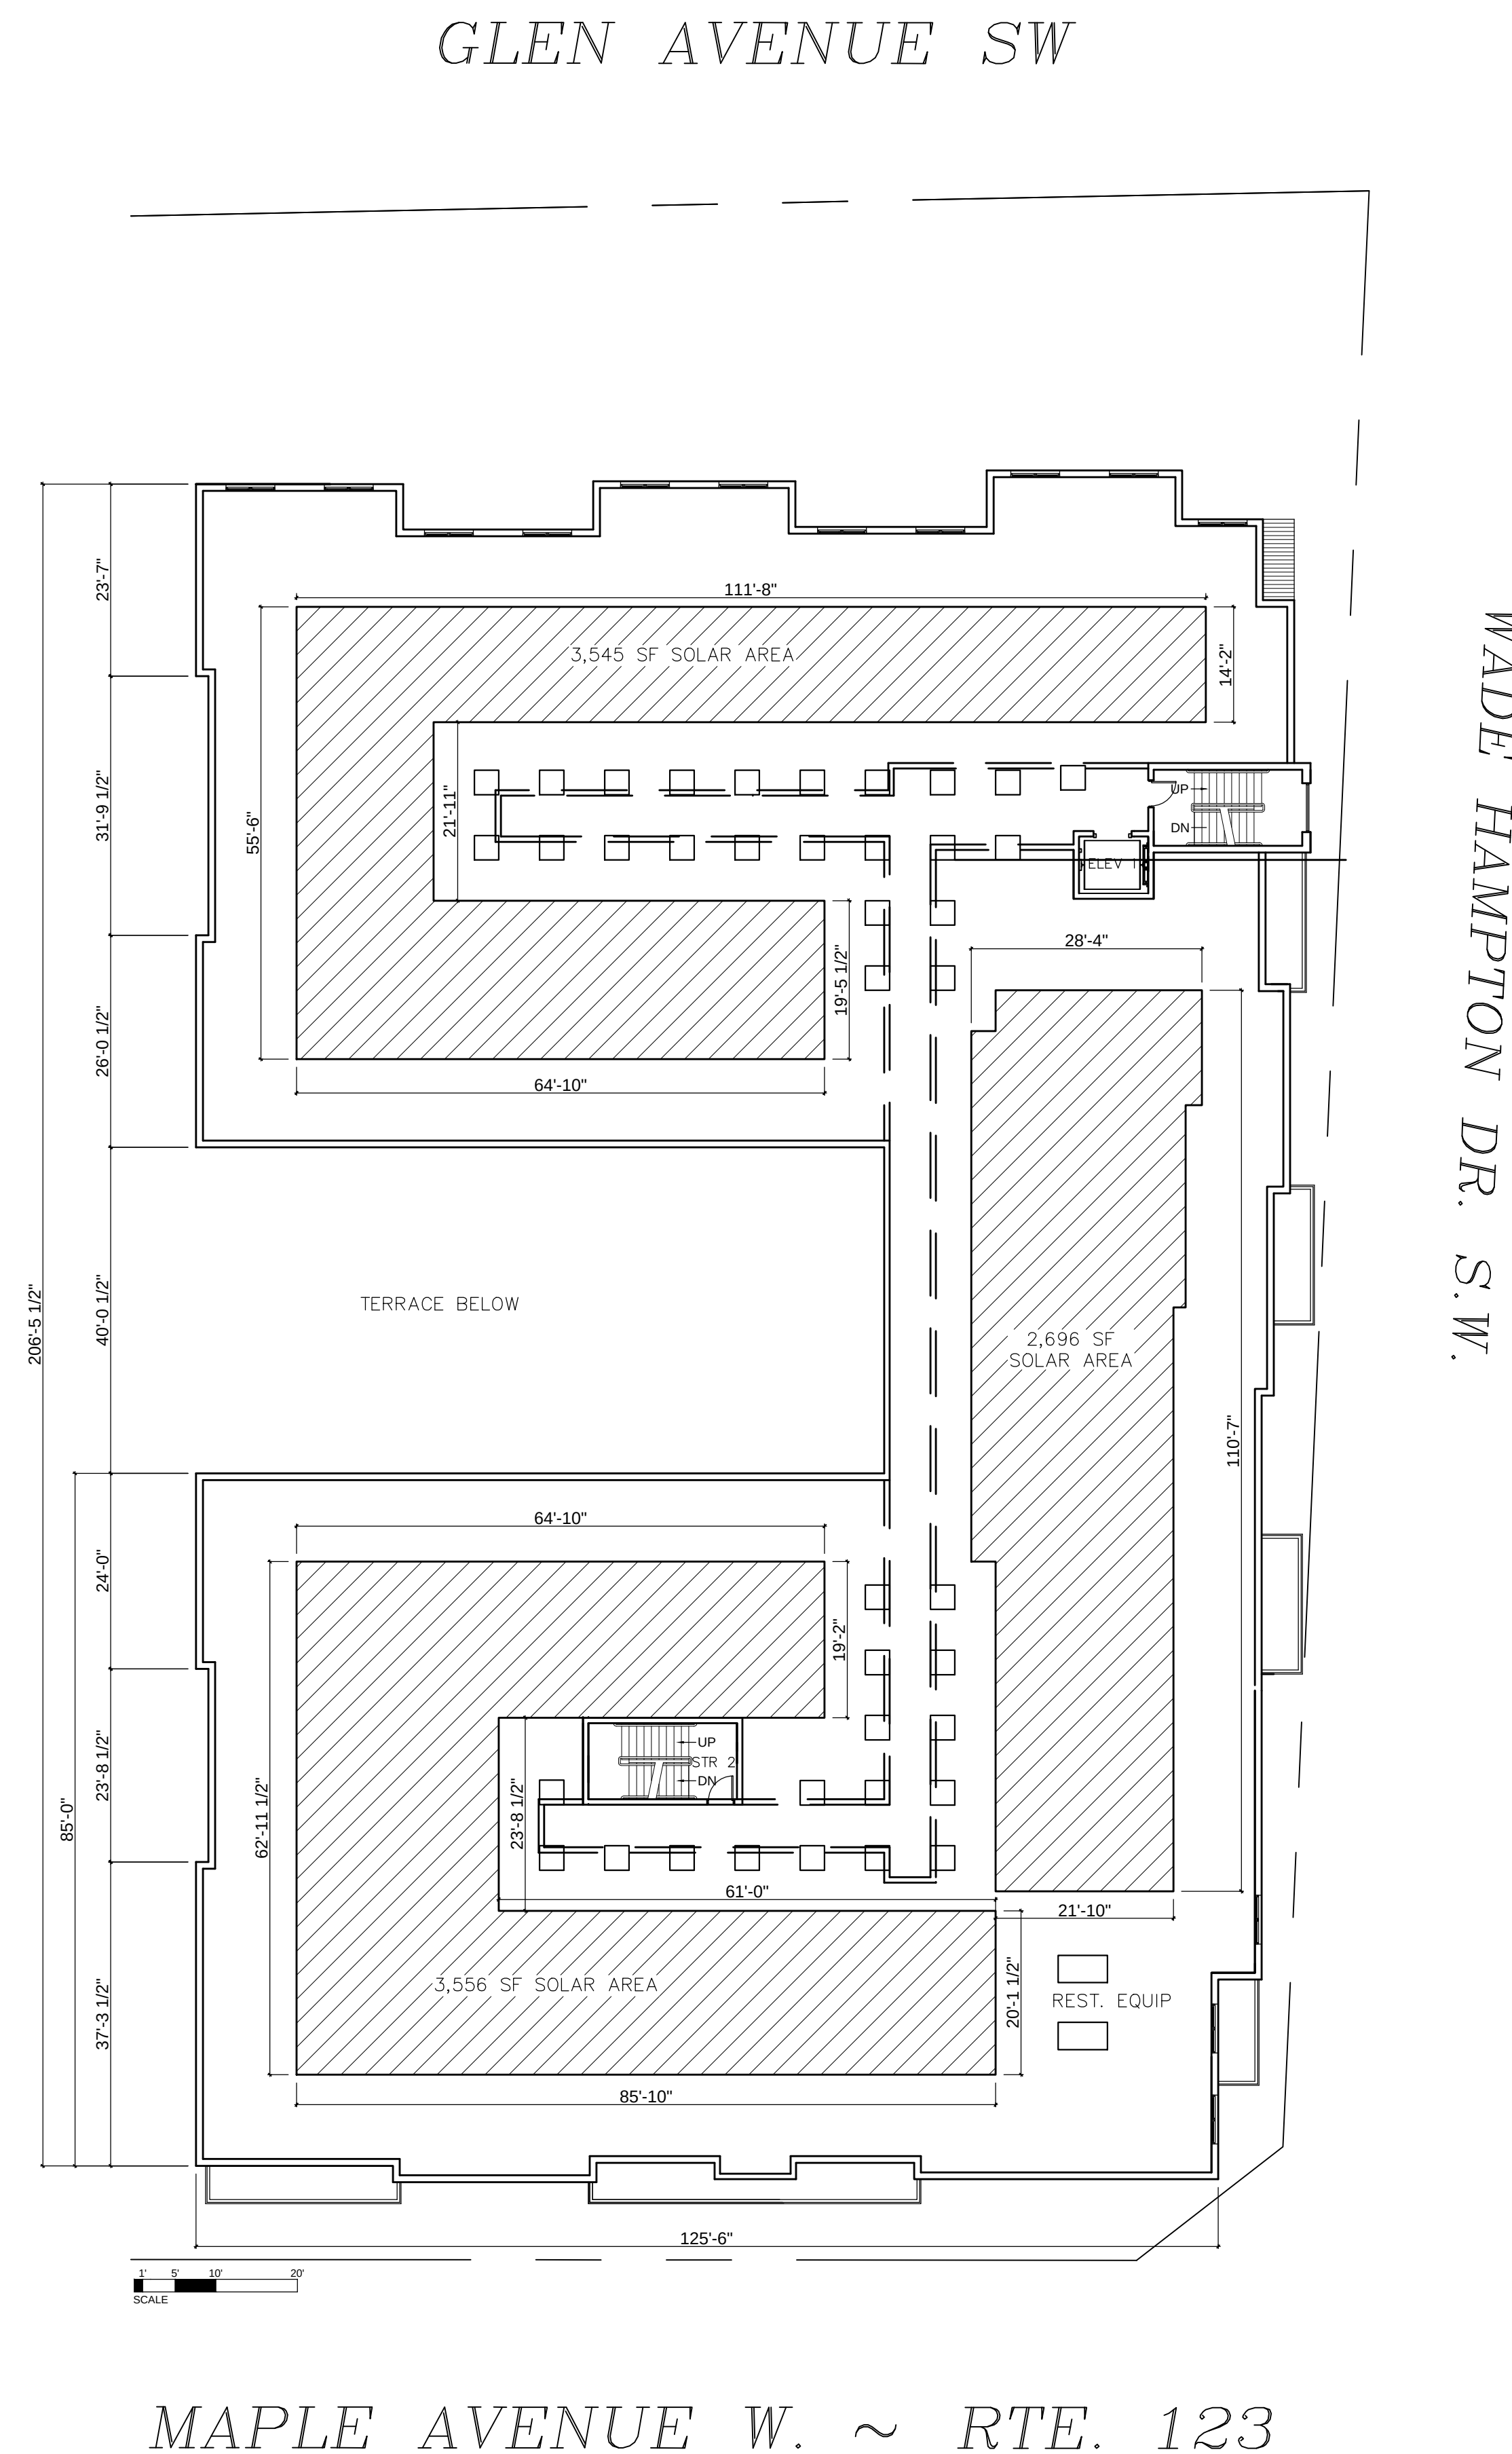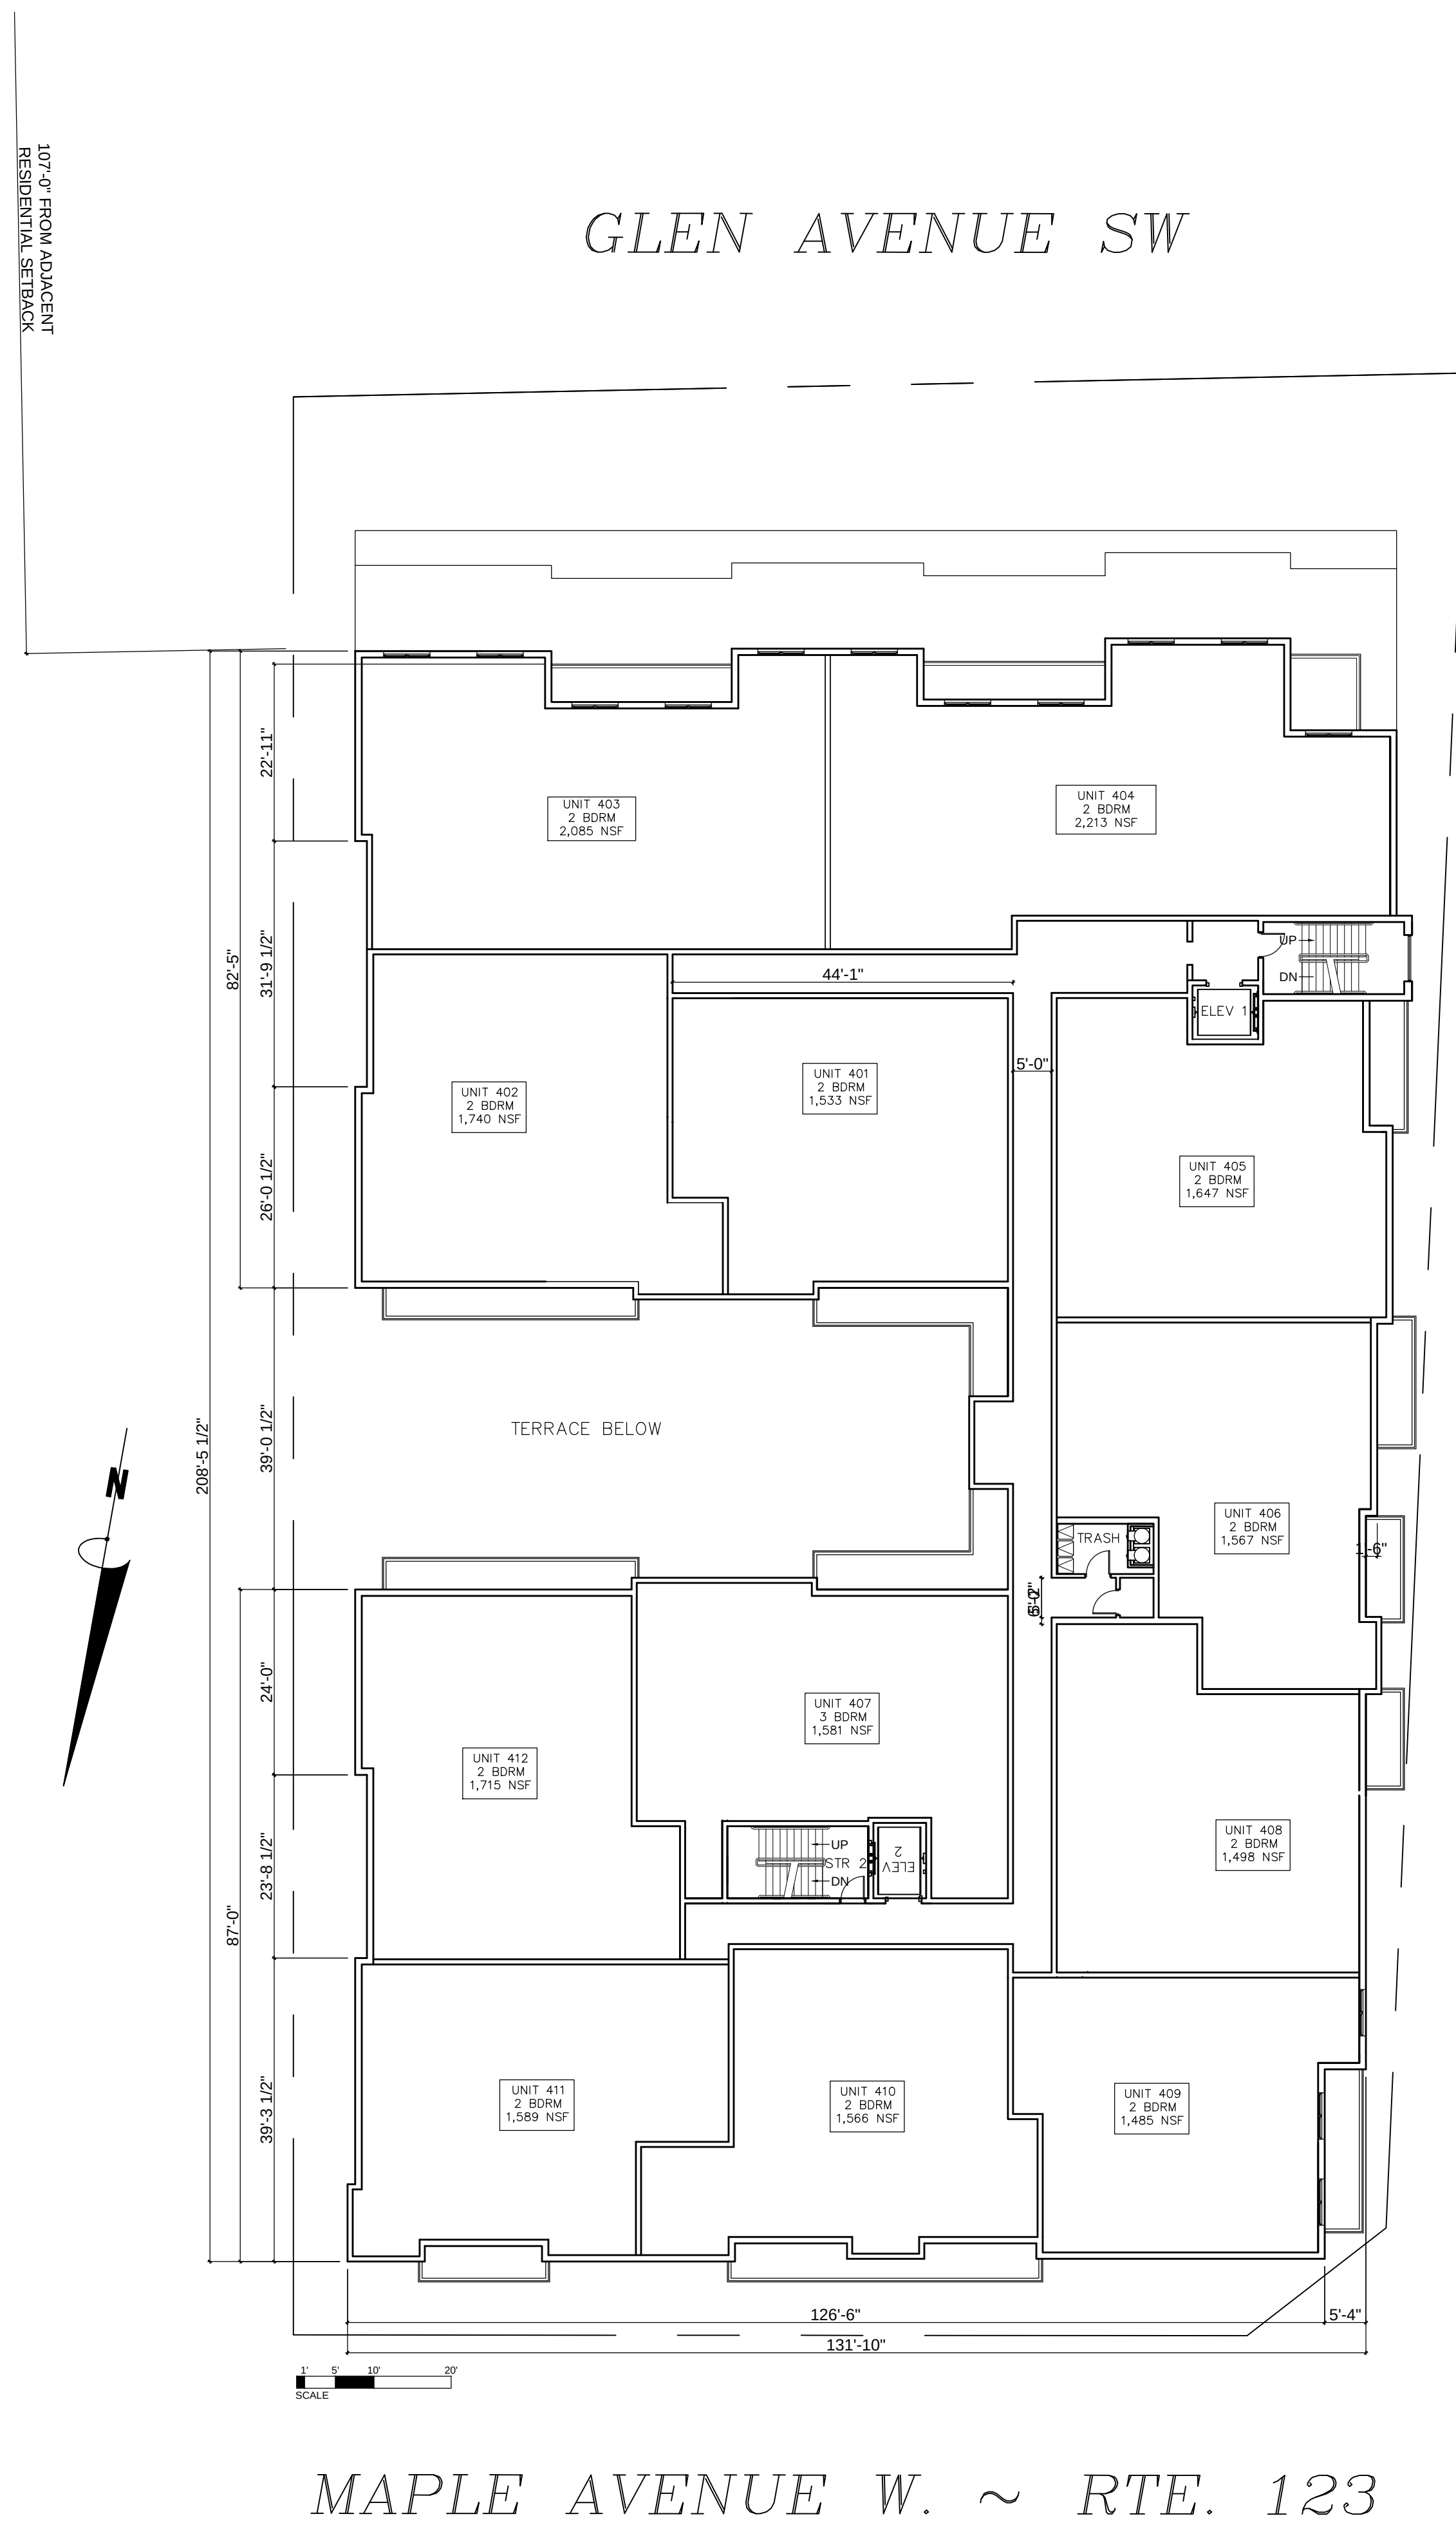

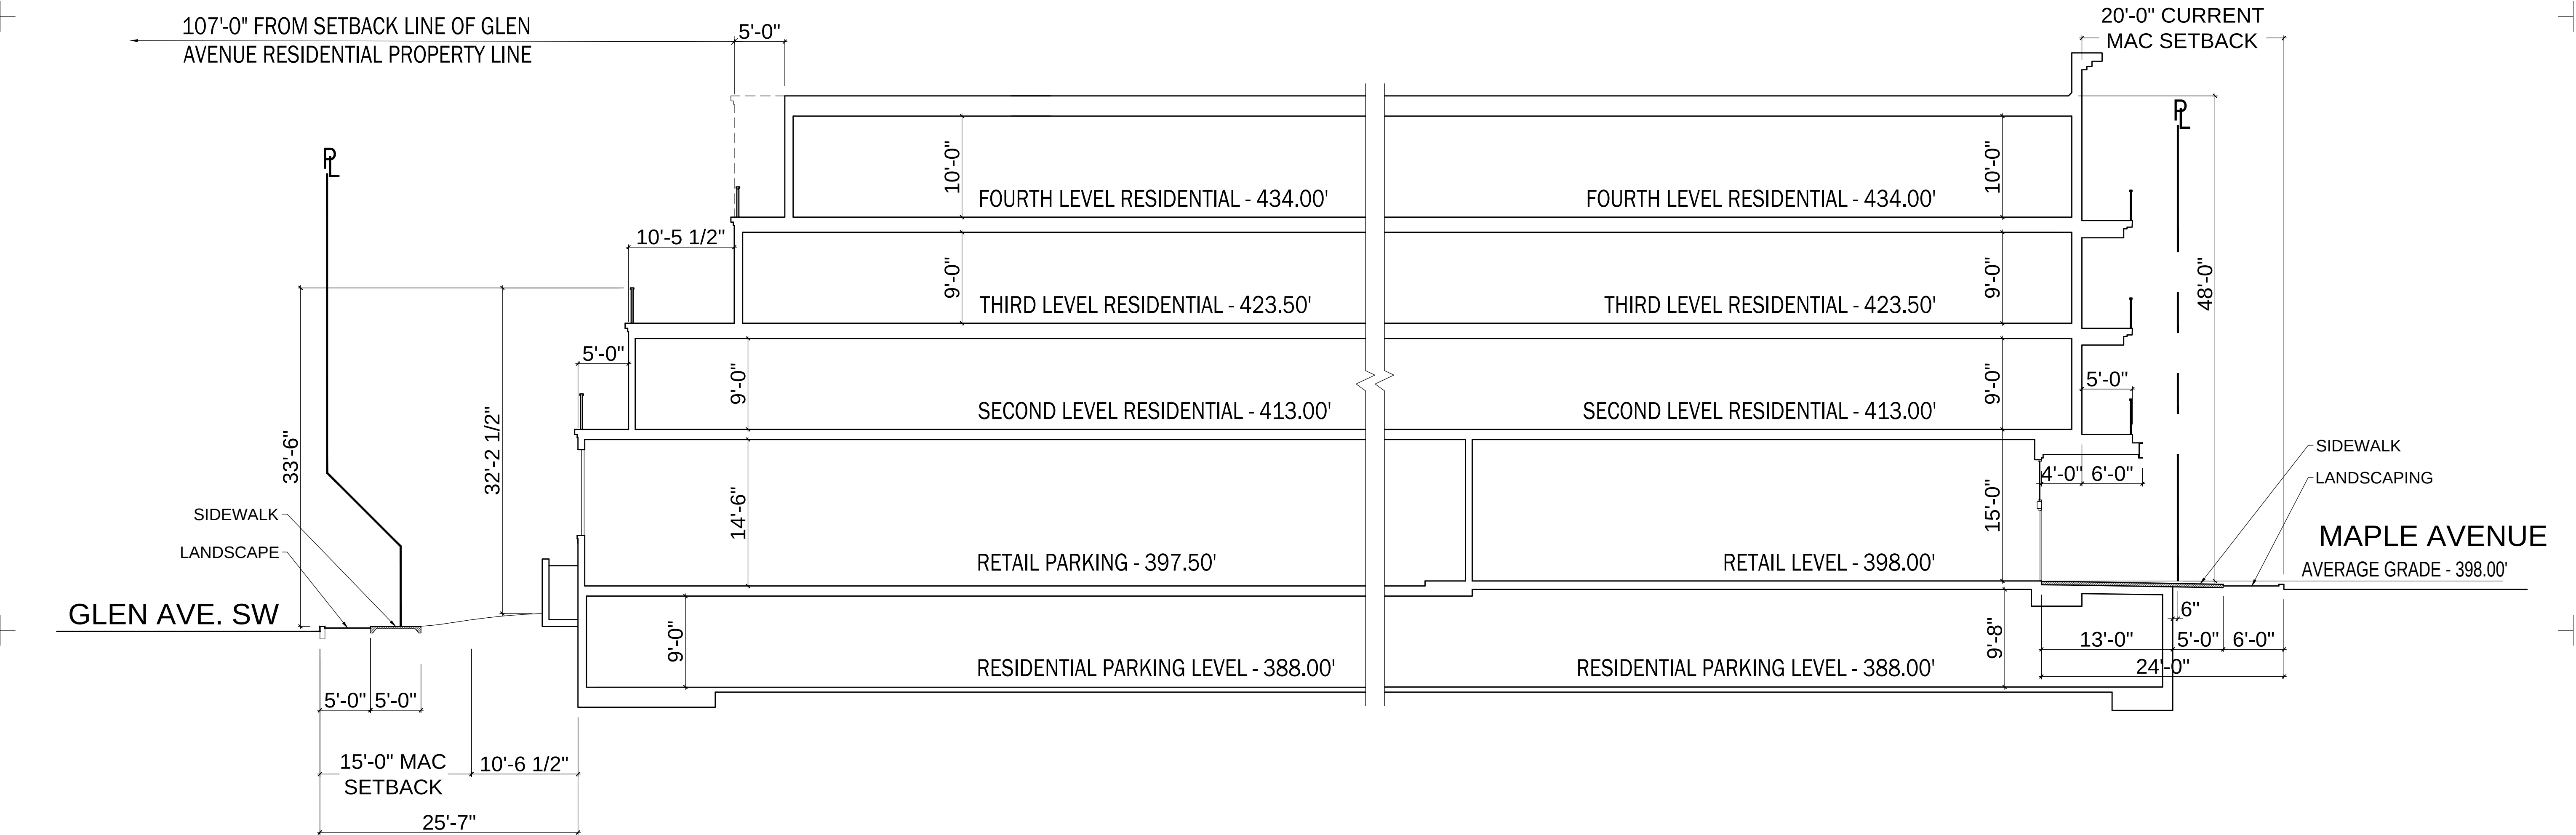


KYLLO + PATTANA
ARCHITECTURE / INTERIORS
340 Mill Street, NE, Suite F
Vienna, VA 22180
Phone: 703.242.6603
Fax: 703.242.6604
Web: kylopattana.com

DATE:	4-2-19
JOB NUMBER:	X
SCALE:	X
DRAWN BY:	X
CHECK BY:	X
REVISIONS:	


Copyright- No part of this drawing may be reproduced, stored in a retrieval system or transmitted in any form or by any means, mechanical, electrical, photocopying, recording or otherwise without the prior written permission of Kylo Pattana, LLC

BUILDING SECTION

380 MAPLE AVENUE MAC REZONING
OPTION 2 DESIGN
380 MAPLE AVENUE WEST, VIENNA, VIRGINIA 22180

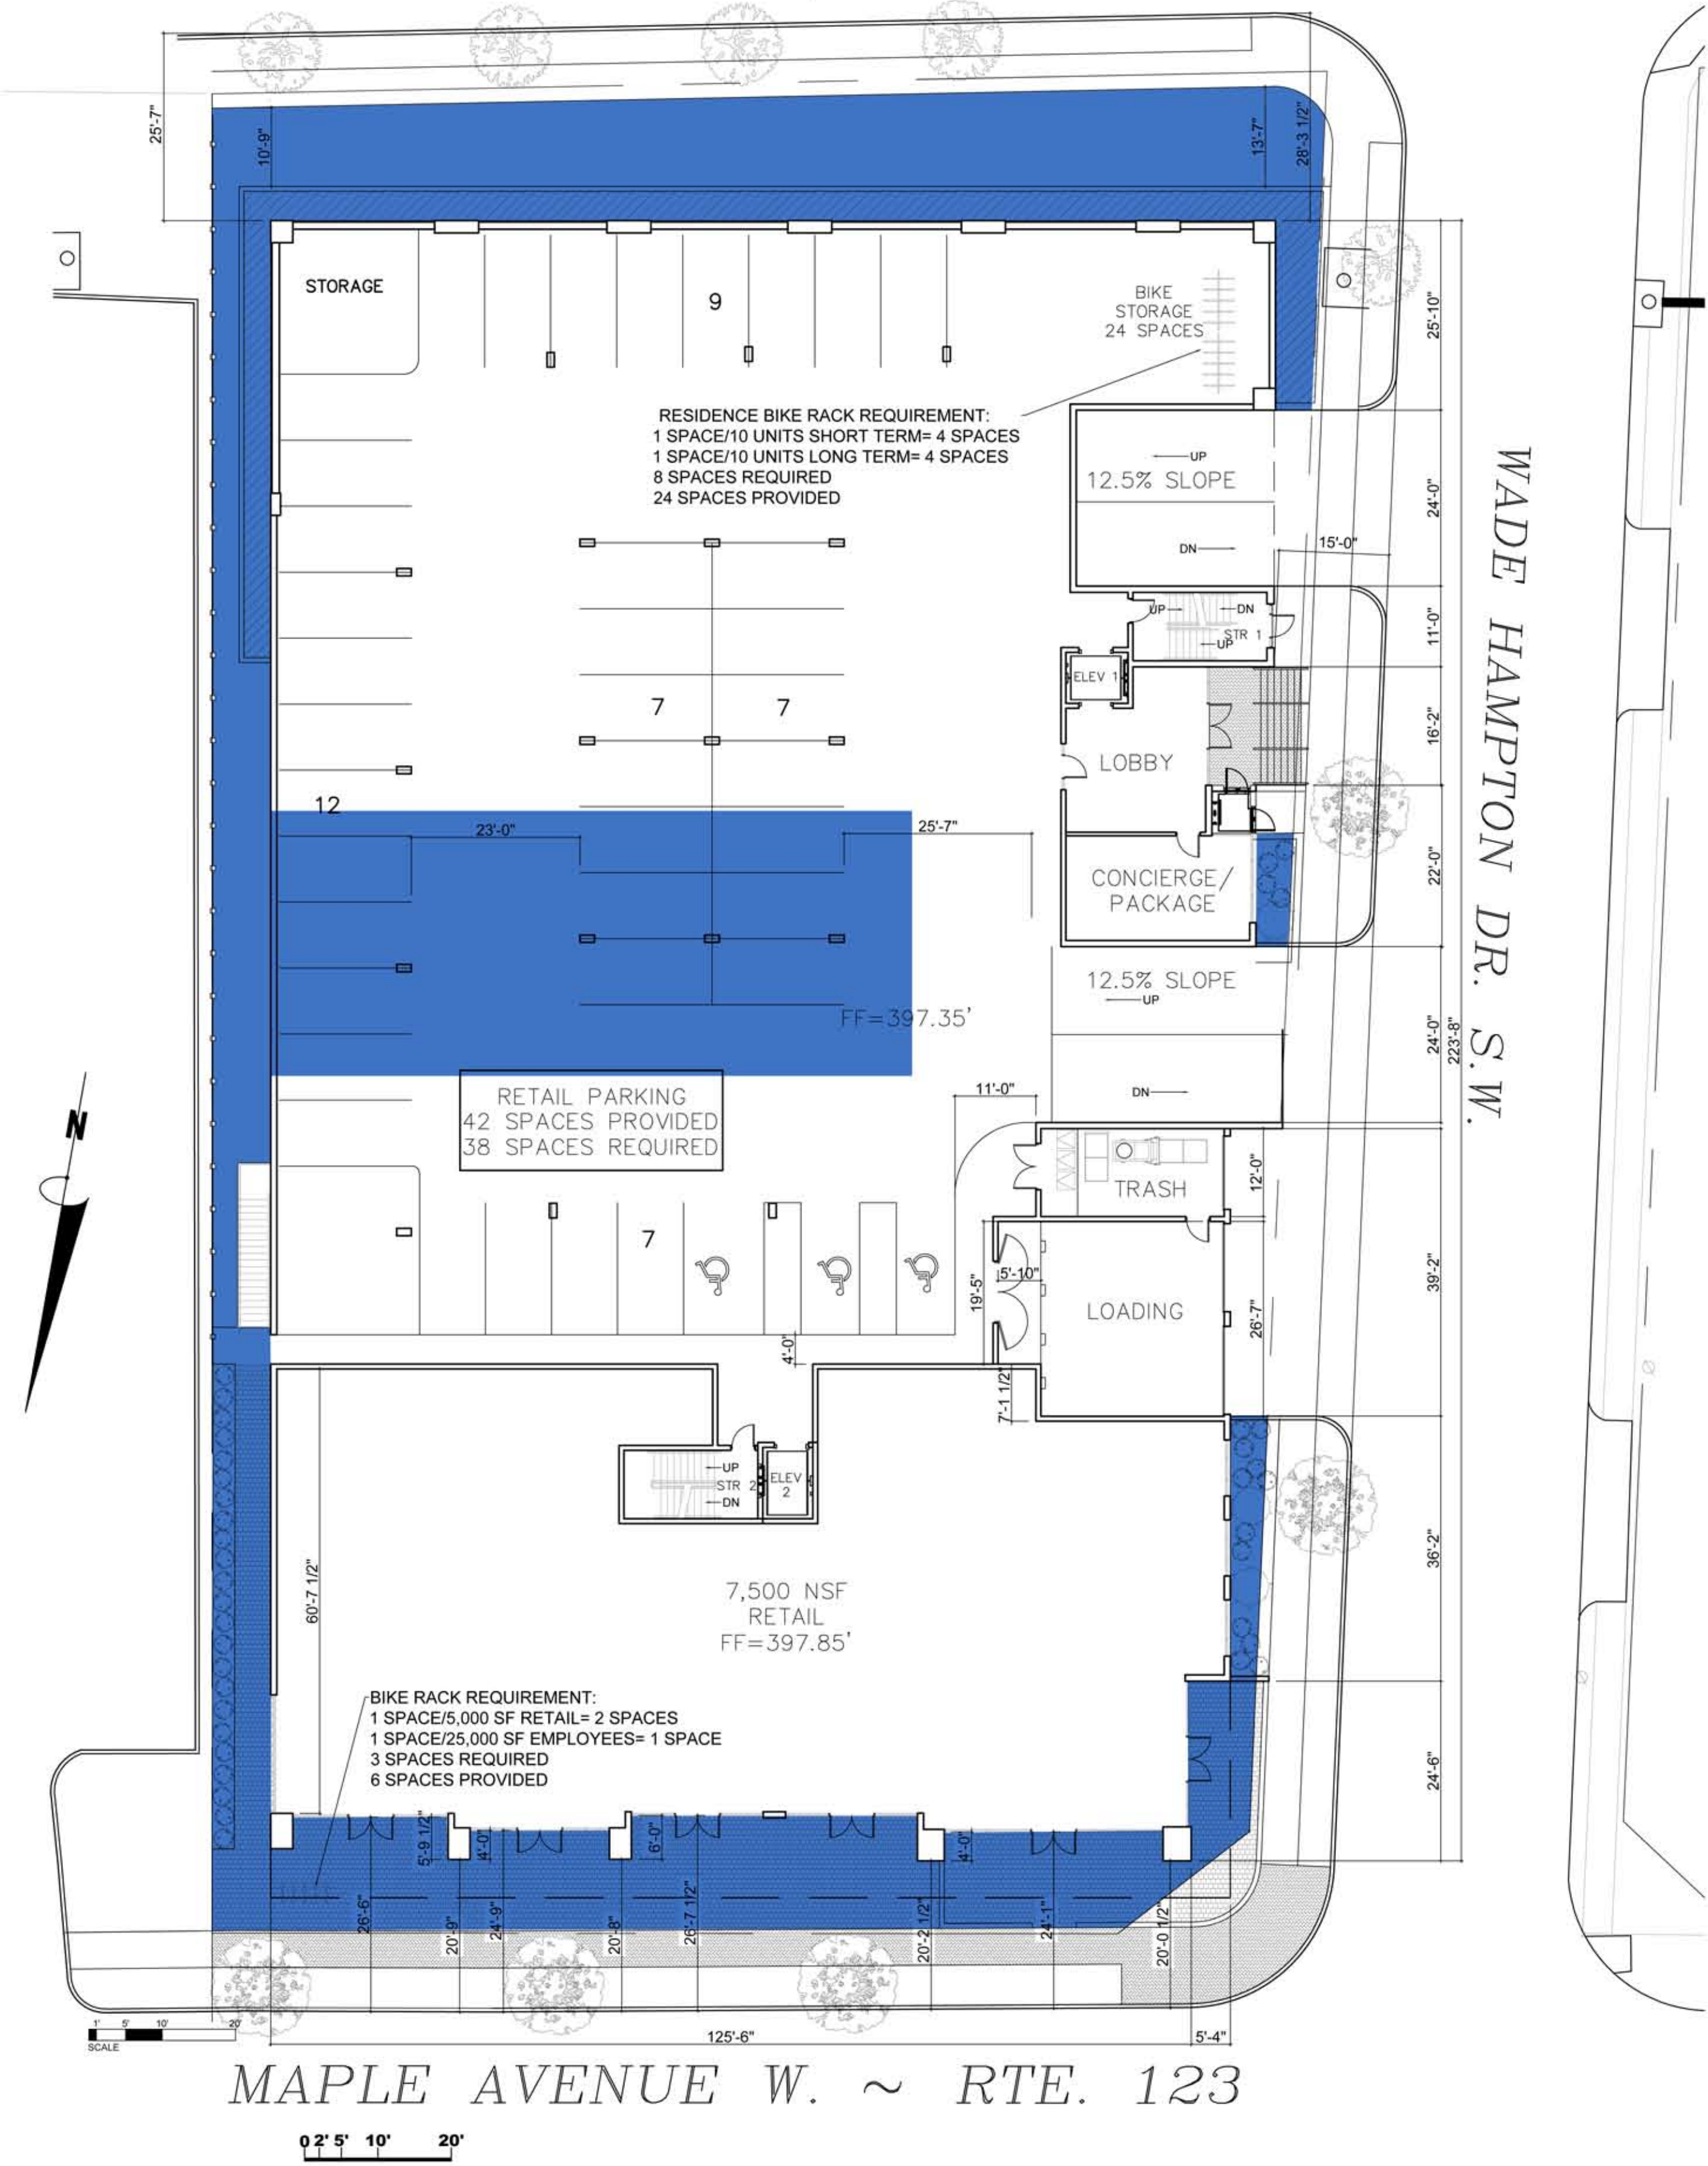

OPEN SPACE CALCULATIONS	
SITE AREA:	36,842 SF
OPEN SPACE REQUIRED:	5,527 SF (15%)
OPEN SPACE PROVIDED	9,010 SF (24.46%)

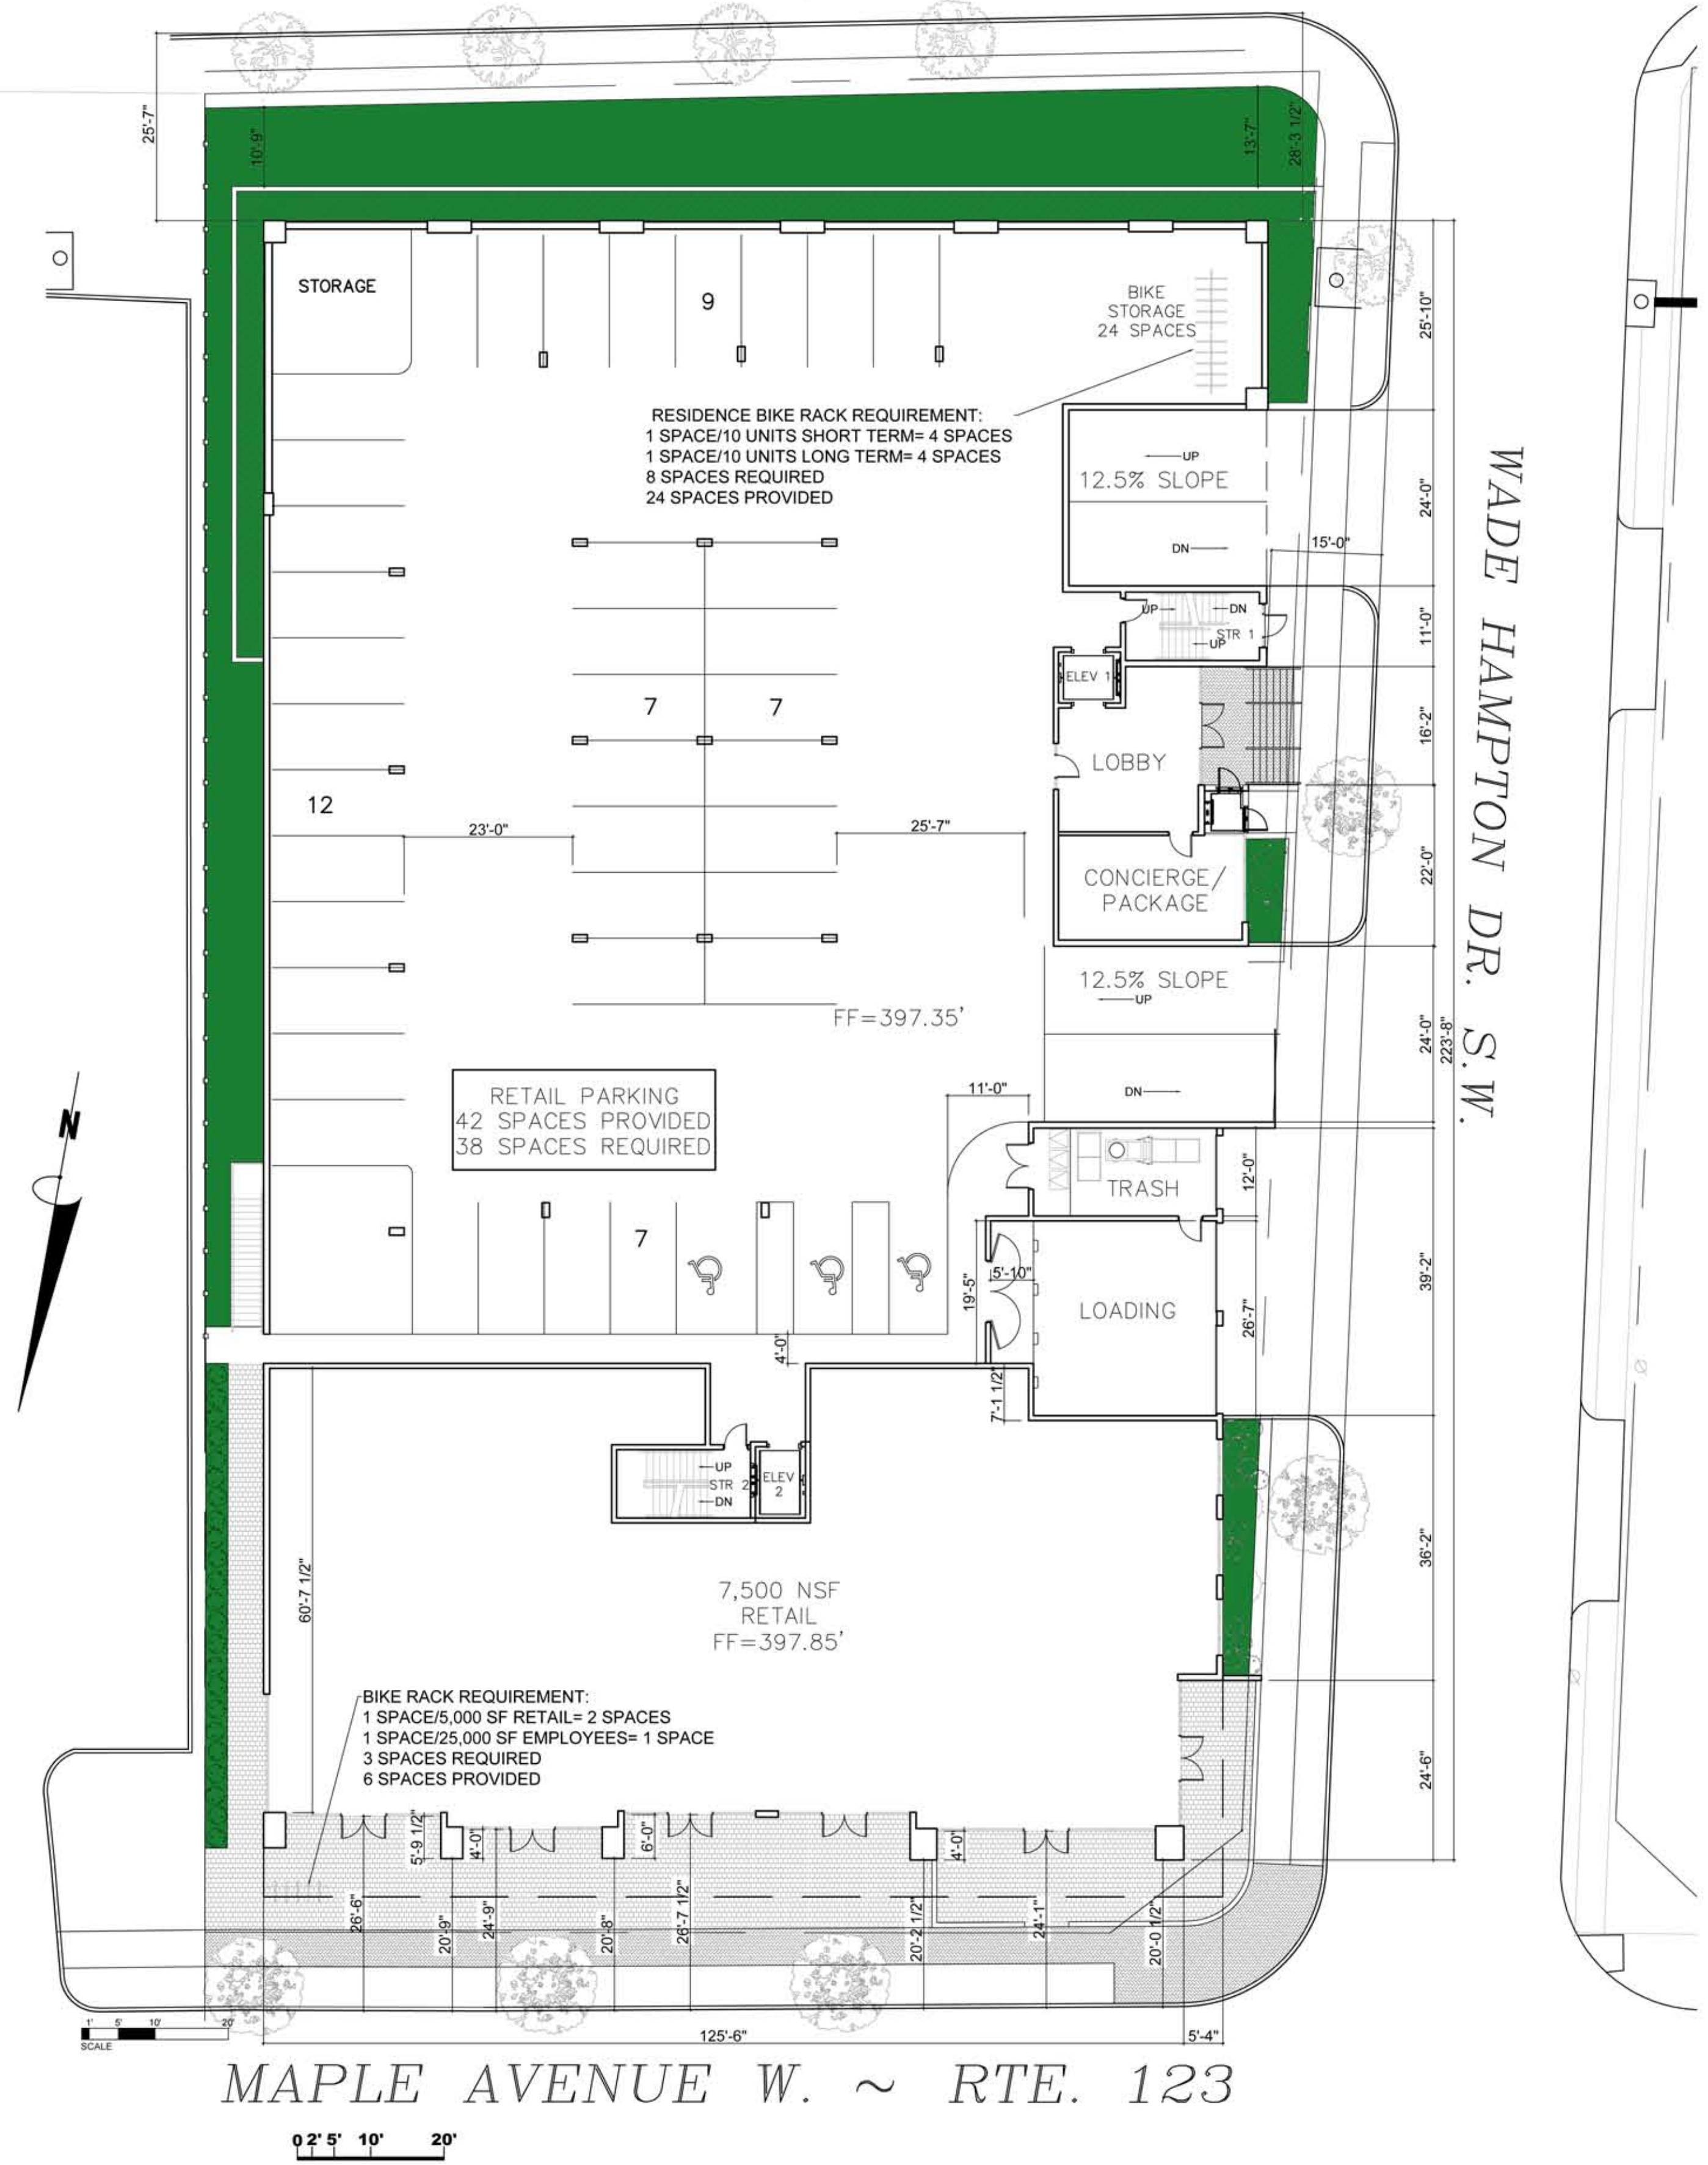

PERVIOUS AREA CALCULATIONS	
SITE AREA:	36,842 SF
PERVIOUS AREA REQUIRED:	7,368 SF (20%)
10% PERVIOUS AREA REDUCTION PER INCENTIVE PROVISION	3,685 SF (10%)
PERVIOUS AREA PROVIDED	4,273.67 SF (11.16%)

KYLLO + PATTANA
ARCHITECTURE / INTERIORS

340 Mill Street, NE, Suite F
Vienna, VA 22180
Phone: 703.242.6603
Fax: 703.242.6604
Web: kylopatana.com

DATE:	4-2-19
JOB NUMBER:	X
SCALE:	X
DRAWN BY:	X
CHECK BY:	X
REVISIONS:	

**OPEN SPACE & PERVIOUS AREA
CALCULATIONS PLANS**

**380 MAPLE AVENUE MAC REZONING
OPTION 2 DESIGN**

340 MILL STREET, VIENNA, VIRGINIA 22180

A5



1/A6
NTS MAPLE AVENUE WEST RENDERED ELEVATION



2/A6
NTS WADE HAMPTON DRIVE RENDERED ELEVATION



3/A6
NTS GLEN AVENUE RENDERED ELEVATION



4/A6
NTS TYSONS CORNER RENDERED ELEVATION

KYLLO + PATTANA
ARCHITECTURE / INTERIORS
340 Mill Street, NE, Suite F
Vienna, VA 22180
Phone: 703.242.6603
Fax: 703.242.6604
Web: kylopatana.com

DATE: 4-2-19

JOB NUMBER: X

SCALE: X

DRAWN BY: X

CHECK BY: X

REVISIONS:

Copyright- No part of this drawing may be reproduced, stored in a retrieval system or transmitted in any form or by any means, mechanical, electrical, photocopying, recording or otherwise without the prior written permission of Kylo Pattana, LLC

RENDERED BUILDING ELEVATIONS

380 MAPLE AVENUE MAC REZONING
OPTION 2 DESIGN
380 MAPLE AVENUE WEST, VIENNA, VIRGINIA 22180



1/A7 NORTHEAST PERSPECTIVE



2/A7 NORTHWEST PERSPECTIVE - MAPLE AVENUE WEST & WADE HAMPTON DRIVE



3/A7 SOUTHWEST PERSPECTIVE - WADE HAMPTON DRIVE & GLEN AVENUE



4/A7 SOUTHEAST PERSPECTIVE

KYLLO + PATTANA
ARCHITECTURE / INTERIORS

340 Mill Street, NE, Suite F
Vienna, VA 22180
Phone: 703.242.6603
Fax: 703.242.6604
Web: kylopatana.com



DATE: 4-2-19

JOB NUMBER: X

SCALE: X

DRAWN BY: X

CHECK BY: X

REVISIONS:

Copyright- No part of this drawing may be reproduced, stored in a retrieval system or transmitted in any form or by any means, mechanical, electrical, photocopying, recording or otherwise without the prior written permission of Kylo Pattana, LLC

BUILDING PERSPECTIVES

380 MAPLE AVENUE MAC REZONING
OPTION 2 DESIGN
380 MAPLE AVENUE WEST, VIENNA, VIRGINIA 22180

A7