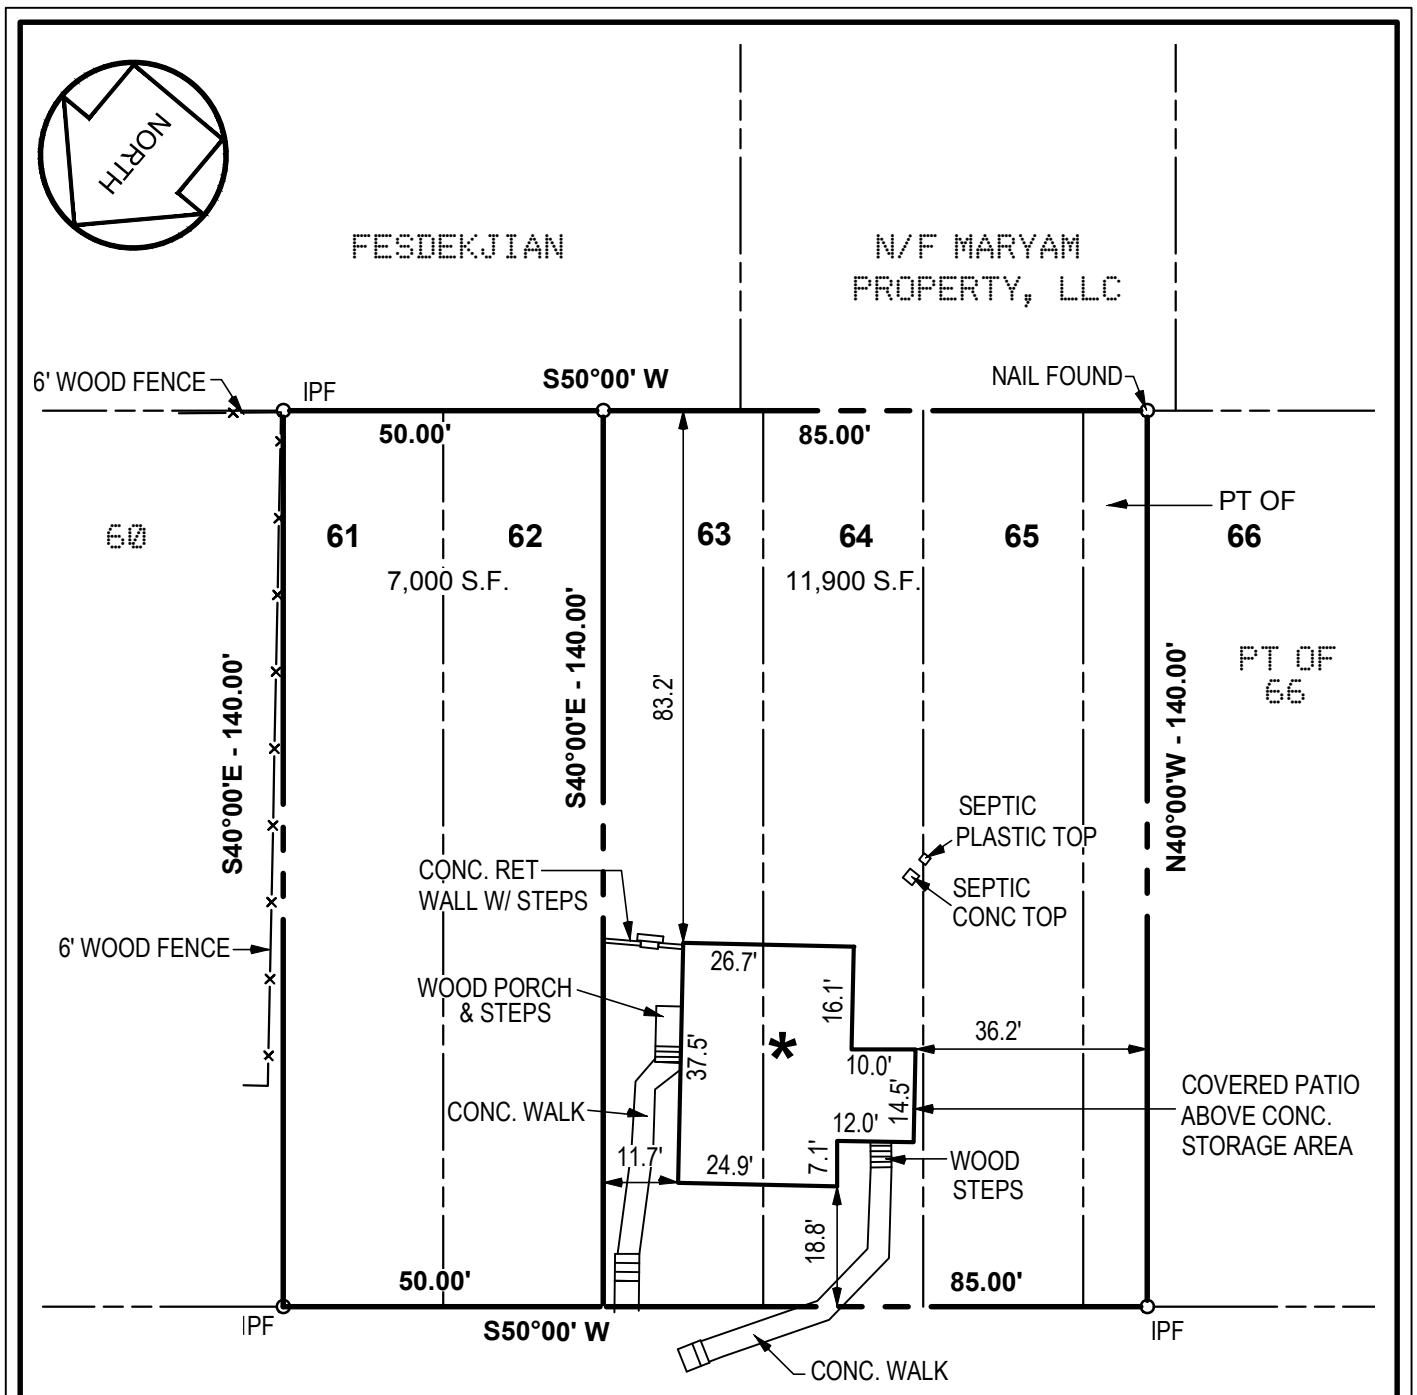

WILMAR PLACE NW

(50' R/W)

* 1 STORY FRAME WITH BASEMENT
# 130

I.P.F. - IRON PIPE FOUND

THIS IS NOT A BOUNDARY SURVEY. LOCATION OF DRIVEWAY & FENCES, IF SHOWN, ARE APPROXIMATE. THIS SURVEY DOES NOT DETERMINE THE OWNERSHIP OF FENCES.

THIS PLAT IS NOT TO BE USED FOR CONSTRUCTION PURPOSES.

NO TITLE REPORT FURNISHED.

HOUSE LOCATION SURVEY

LOTS 61 THRU 65 & PART OF 66

WILMAR PLACE

TOWN OF VIENNA, VIRGINIA

SCALE : 1" = 30' DATE : 07-18-2012

I HEREBY CERTIFY THAT THE LOCATIONS OF ALL EXISTING IMPROVEMENTS ON THIS PROPERTY HAVE BEEN CAREFULLY ESTABLISHED BY A TRANSIT TAPE SURVEY

COMMONWEALTH OF VIRGINIA
HAROLD A. LOGAN
CERTIFICATES 1111 & 191
CERTIFIED LAND SURVEYOR

HAROLD A. LOGAN ASSOCIATES P.C.
LAND SURVEYING-SITE PLANNING-SUBDIVISION DESIGN
9114 INDUSTRY DRIVE
MANASSAS PARK, VA. 20111
703-330-1988 FAX 703-690-8132

TAX MAP # 38-4 ((3)) 61 & 63

HLS 2576

\\D2s0pvh1\Projects\2576\[HLS] 2576.dwg July 18, 2012 - 10:51am