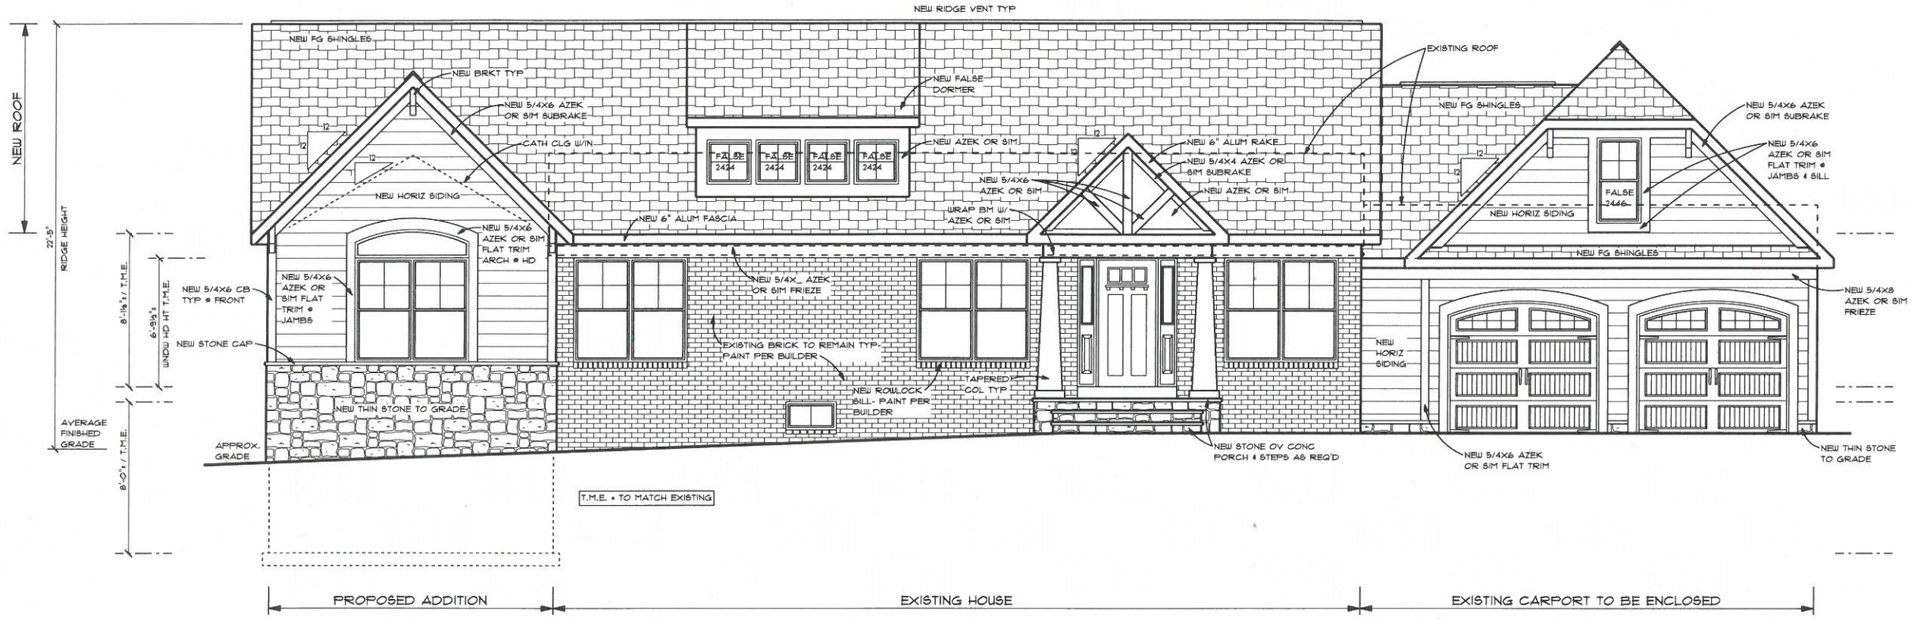

Proposed Front Elevation

SCALE: 1/8" = 1'-0"

PROFESSIONAL CERTIFICATION

STATE OF MARYLAND
RONALD KENT JOHNSTON
10019
ARCHITECT

I CERTIFY THAT THESE DOCUMENTS WERE PREPARED OR APPROVED BY ME, AND THAT I AM A DULY LICENSED ARCHITECT UNDER THE LAWS OF THE STATE OF MARYLAND.

LICENSE NUMBER 10019

EXPIRATION DATE 07-14-2018

RONALD JOHNSTON AND ASSOCIATES, ARCHITECTS
11407 BARLEY FIELD WAY
MARRIOTTSVILLE, MD 21104 • 410-442-3667

Proposed Additions and Alterations to

505 Princess Ct SW

Vienna, VA 22180

REVISIONS

DATE 06-21-2018

SHEET NO. A-1

© 2018

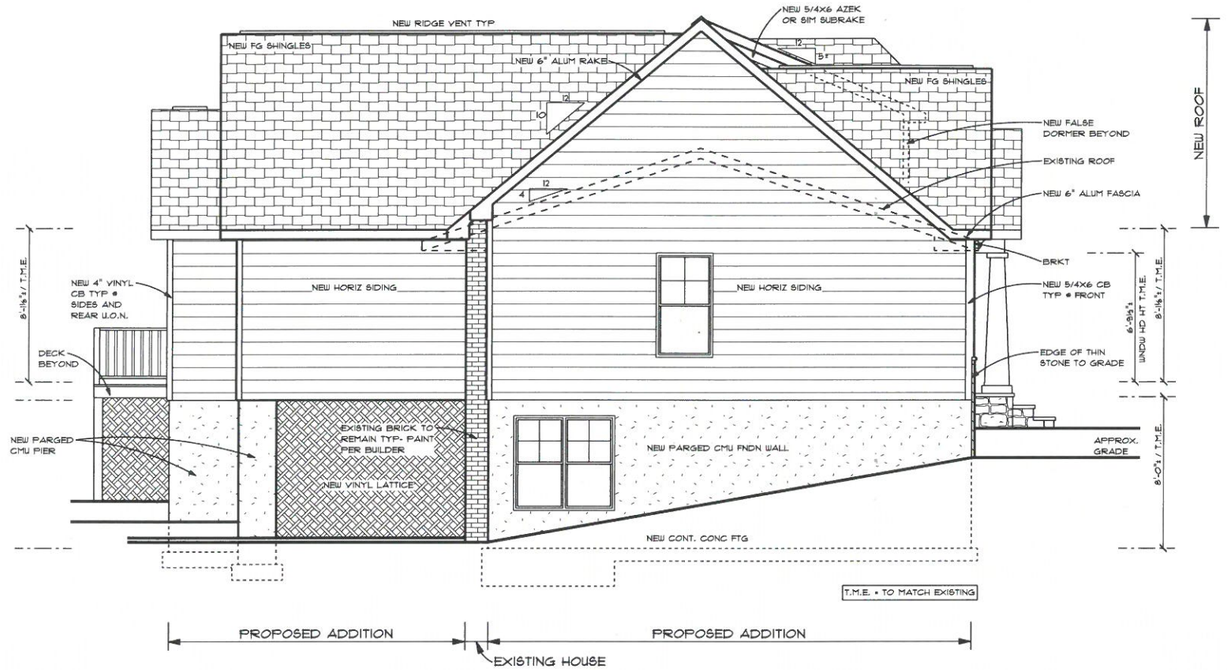

Proposed Left Elevation

SCALE: 1/8" = 1'-0"

PROFESSIONAL CERTIFICATION

STATE OF MARYLAND
RONALD KENT JOHNSTON
10019
ARCHITECT

I CERTIFY THAT THESE DOCUMENTS WERE PREPARED OR APPROVED BY ME, AND THAT I AM A DULY LICENSED ARCHITECT UNDER THE LAWS OF THE STATE OF MARYLAND.

LICENSE NUMBER 10019

EXPIRATION DATE 07-14-2018

RONALD JOHNSTON AND ASSOCIATES, ARCHITECTS
11407 BARLEY FIELD WAY
MARRIOTTSVILLE, MD 21104 • 410-442-3667

Proposed Additions and Alterations to

505 Princess Ct SW

Vienna, VA 22180

REVISIONS

DATE 06-21-2018

SHEET NO. A-2

© 2018

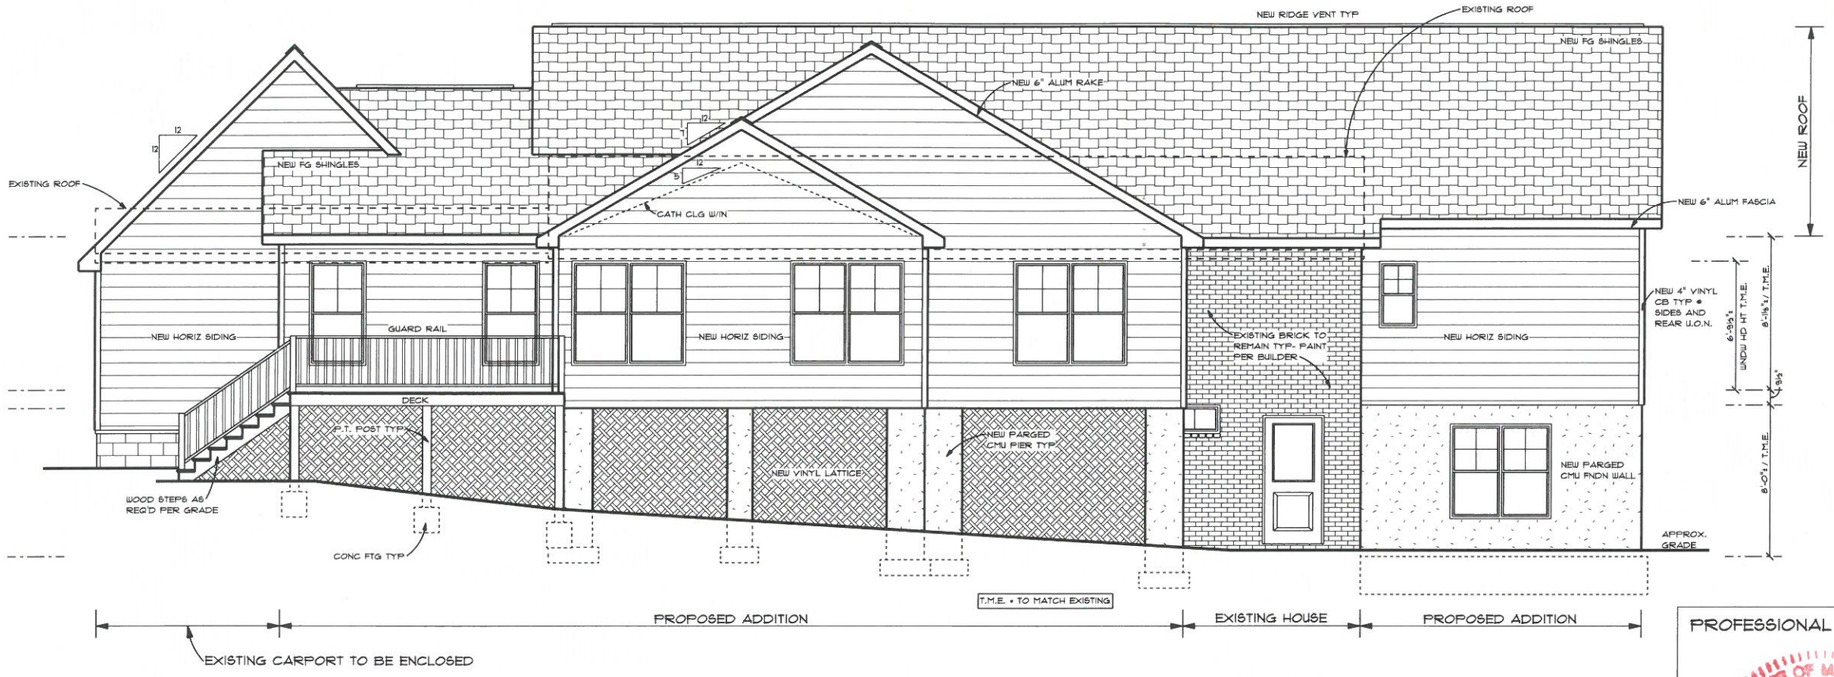

Proposed Rear Elevation

SCALE: 1/8" = 1'-0"

PROFESSIONAL CERTIFICATION

STATE OF MARYLAND
RONALD KENT JOHNSTON
10019
ARCHITECT

I CERTIFY THAT THESE DOCUMENTS WERE PREPARED OR APPROVED BY ME, AND THAT I AM A DULY LICENSED ARCHITECT UNDER THE LAWS OF THE STATE OF MARYLAND.

LICENSE NUMBER 10019

EXPIRATION DATE 07-14-2018

RONALD JOHNSTON AND ASSOCIATES, ARCHITECTS
11407 BARLEY FIELD WAY
MARRIOTTSVILLE, MD 21104 • 410-442-3667

Proposed Additions and Alterations to

505 Princess Ct SW

Vienna, VA 22180

REVISIONS

DATE 06-21-2018

SHEET NO. A-3

© 2018

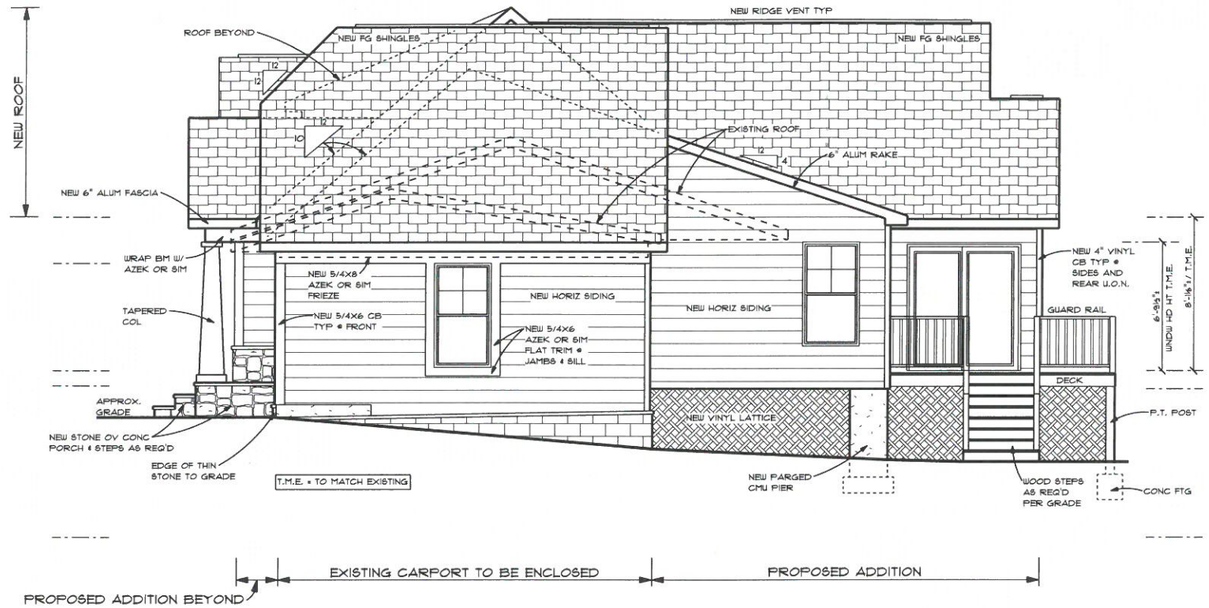

Proposed Right Elevation

SCALE: 1/8" = 1'-0"

RONALD JOHNSTON AND ASSOCIATES, ARCHITECTS
11407 BARLEY FIELD WAY
MARRIOTTSVILLE, MD 21104 • 410.442.3667

Proposed Additions and Alterations to

505 Princess Ct SW

Vienna, VA 22180

PROFESSIONAL CERTIFICATION

STATE OF MARYLAND
RONALD KENT JOHNSTON
10019
ARCHITECT

I CERTIFY THAT THESE DOCUMENTS WERE PREPARED OR APPROVED BY ME, AND THAT I AM A DULY LICENSED ARCHITECT UNDER THE LAWS OF THE STATE OF MARYLAND.

LICENSE NUMBER 10019

EXPIRATION DATE 07-14-2018

REVISIONS

DATE 06-21-2018

SHEET NO. A-4

© 2018

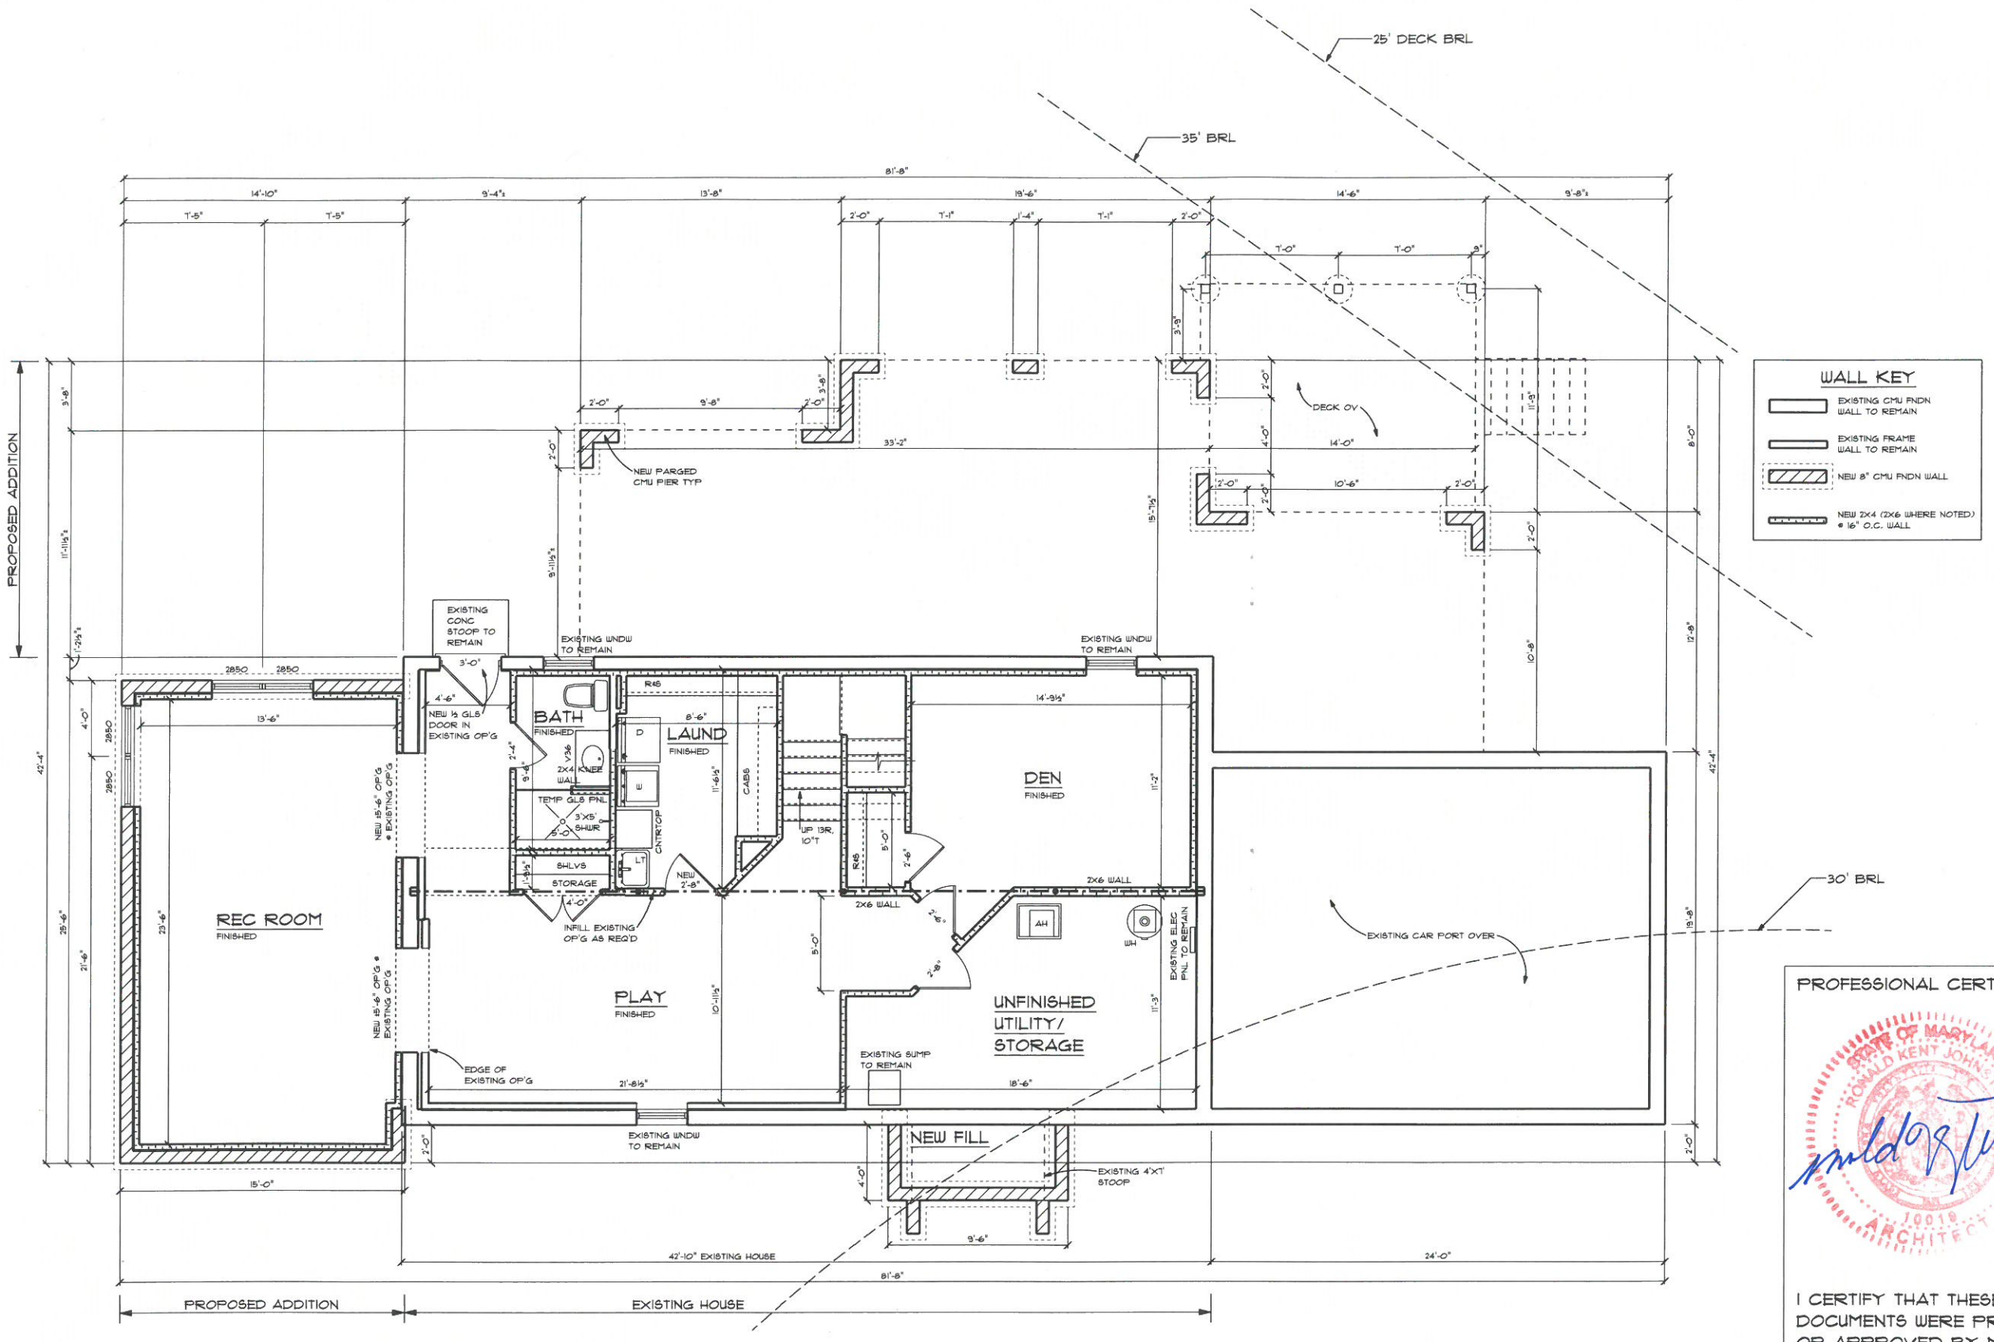

Proposed Foundation Plan

SCALE: 1/8" = 1'-0"

PROFESSIONAL CERTIFICATION

STATE OF MARYLAND · RONALD KENT JOHNSTON · 10019 · ARCHITECT

I CERTIFY THAT THESE DOCUMENTS WERE PREPARED OR APPROVED BY ME, AND THAT I AM A DULY LICENSED ARCHITECT UNDER THE LAWS OF THE STATE OF MARYLAND.

LICENSE NUMBER 10019

EXPIRATION DATE 07-14-2018

RONALD JOHNSTON AND ASSOCIATES, ARCHITECTS

11407 BARLEY FIELD WAY
MARRIOTTSVILLE, MD 21104 • 410-442-3667

Proposed Additions and Alterations to

505 Princess Ct SW

Vienna, VA 22180

REVISIONS

DATE 06-21-2018

SHEET NO. A-5

© 2018

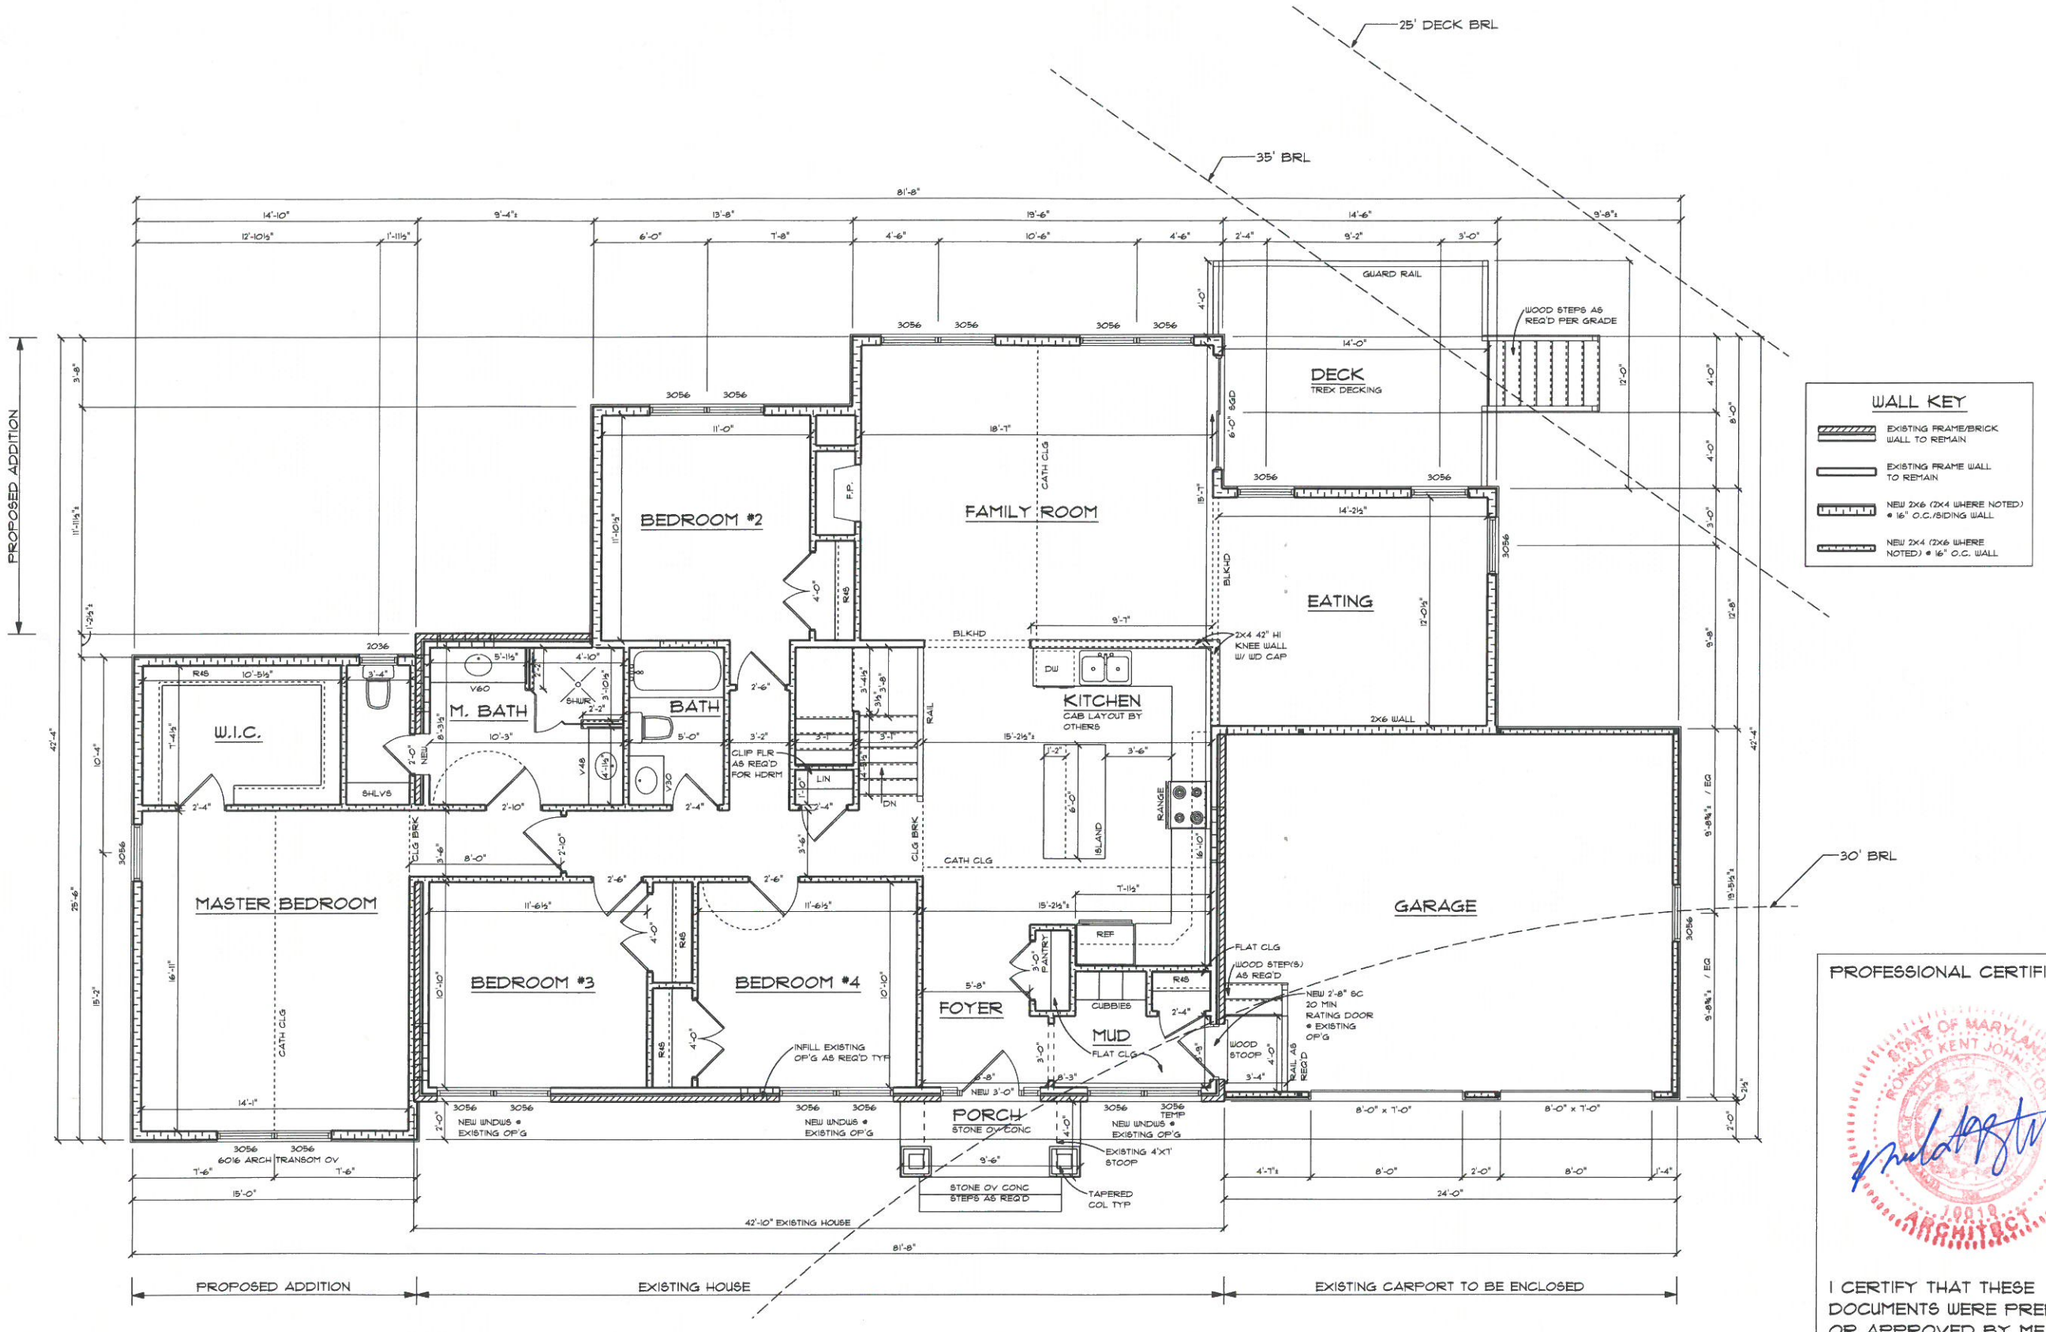

Proposed First Floor Plan

SCALE: 1/8" = 1'-0"

PROFESSIONAL CERTIFICATION

STATE OF MARYLAND · RONALD KENT JOHNSTON · 10019 · ARCHITECT

I CERTIFY THAT THESE DOCUMENTS WERE PREPARED OR APPROVED BY ME, AND THAT I AM A DULY LICENSED ARCHITECT UNDER THE LAWS OF THE STATE OF MARYLAND.

LICENSE NUMBER 10019

EXPIRATION DATE 07-14-2018

RONALD JOHNSTON AND ASSOCIATES, ARCHITECTS

11407 BARLEY FIELD WAY
MARRIOTTSVILLE, MD 21104 • 410.442.3667

Proposed Additions and Alterations to

505 Princess Ct SW

Vienna, VA 22180

REVISIONS

DATE 06-21-2018

SHEET NO. A-6

© 2018

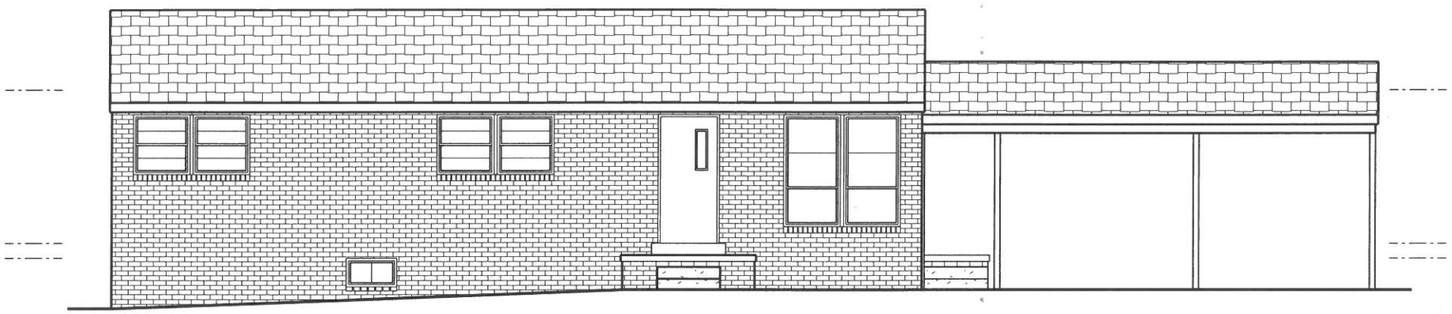

Existing Front Elevation

SCALE: 1/8" = 1'-0"

PROFESSIONAL CERTIFICATION

I CERTIFY THAT THESE DOCUMENTS WERE PREPARED OR APPROVED BY ME, AND THAT I AM A DULY LICENSED ARCHITECT UNDER THE LAWS OF THE STATE OF MARYLAND.

LICENSE NUMBER 10019

EXPIRATION DATE 07-14-2018

RONALD JOHNSTON AND ASSOCIATES, ARCHITECTS

11407 BARLEY FIELD WAY
MARRIOTTSVILLE, MD 21104 • 410.442.3667

Proposed Additions and Alterations to

505 Princess Ct SW

Vienna, VA 22180

REVISIONS

DATE 06-21-2018

SHEET NO. A-7

© 2018