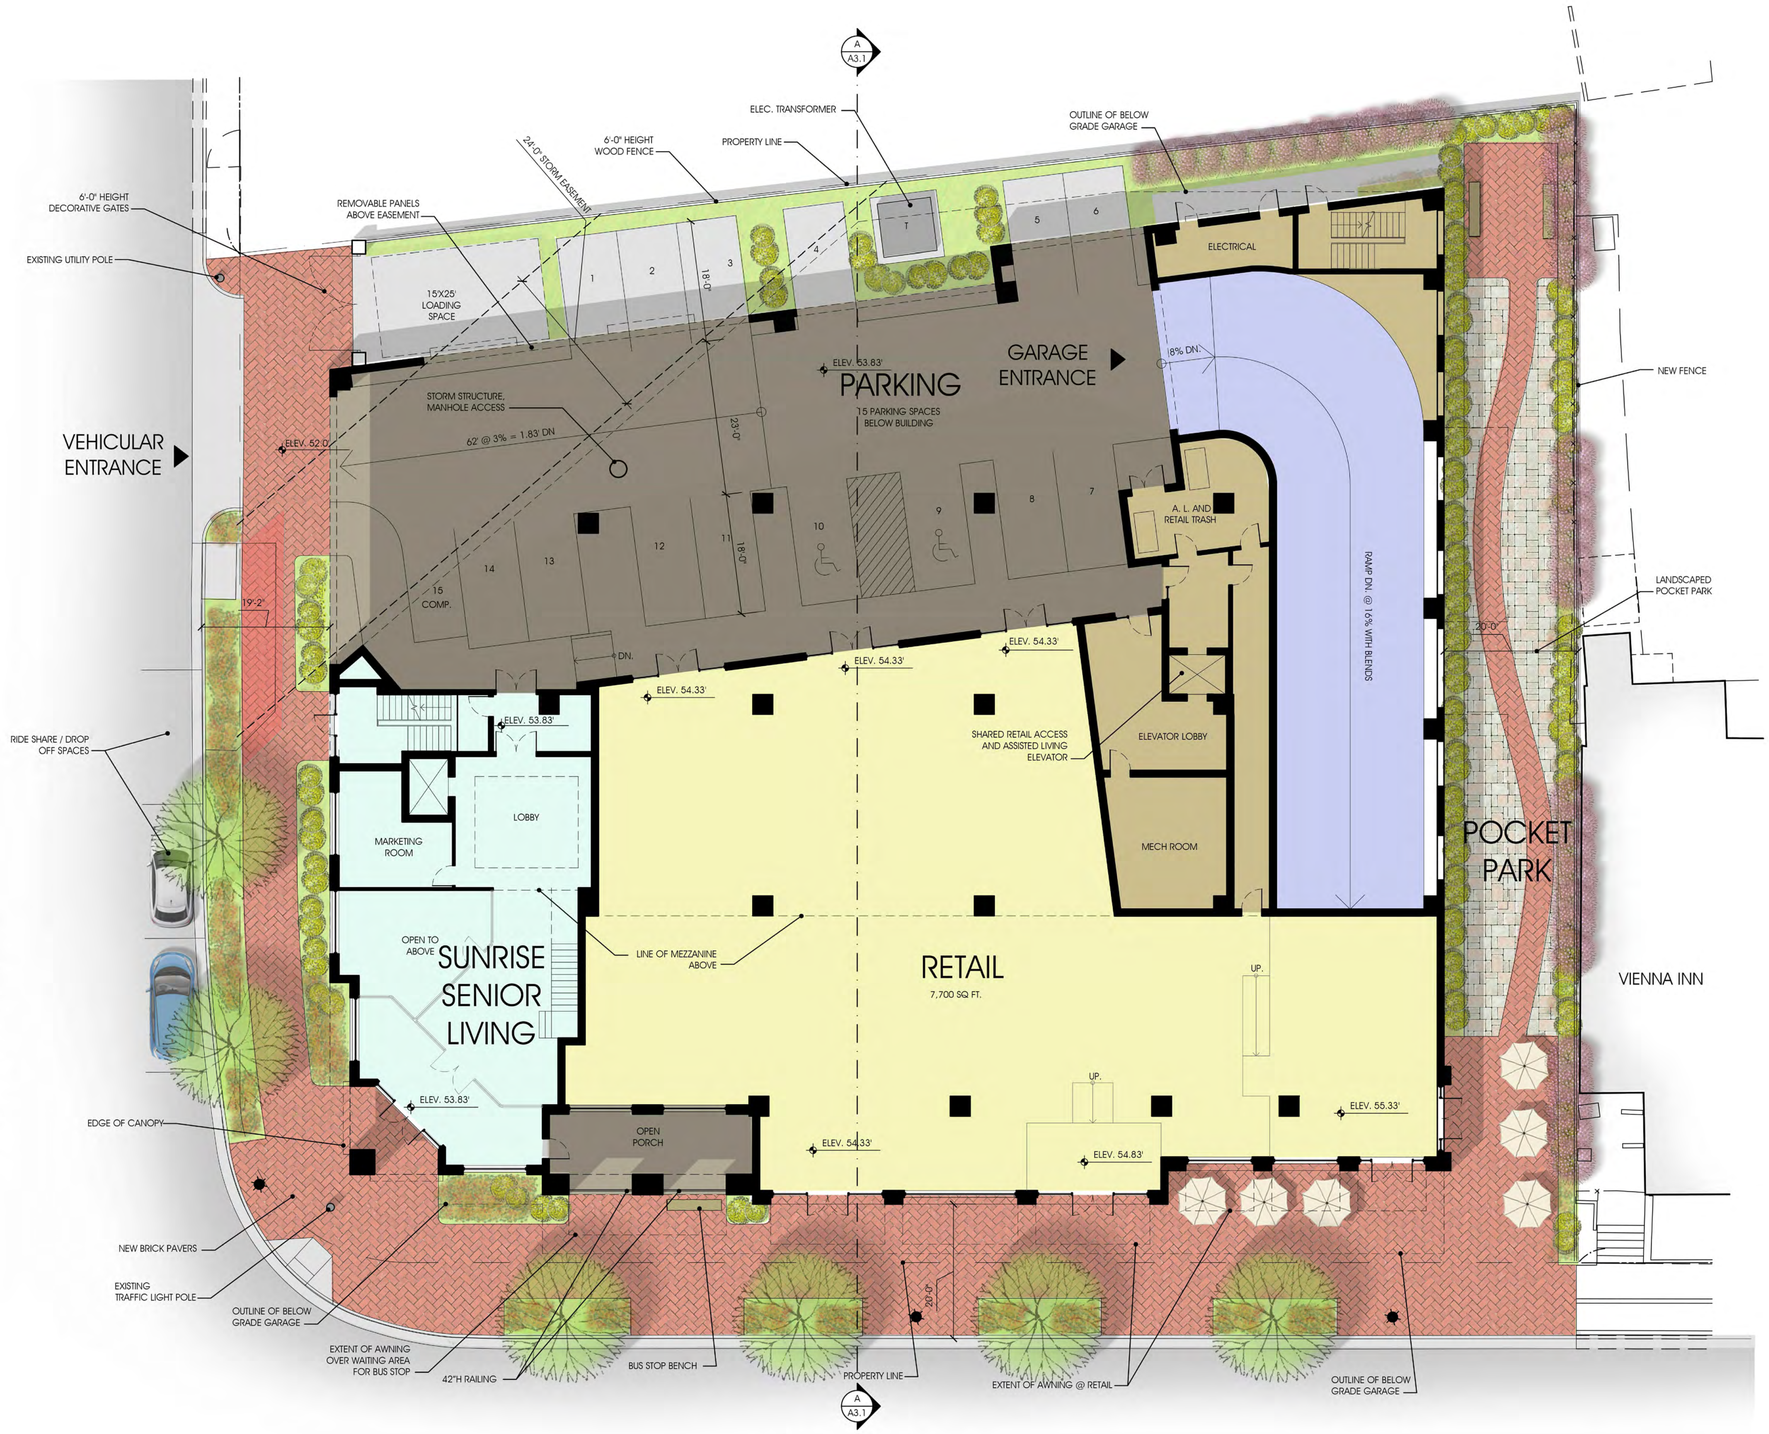


GROUND FLOOR PLAN
3/32" = 1'-0"

COMMONWEALTH OF VIRGINIA
JOHN W. RUST
Lic. No. 003940
ARCHITECT

RUST | ORLING
ARCHITECTURE

1215 CAMERON STREET
ALEXANDRIA, VA
22314

T - 703.836.3205
F - 703.548.4779
admin@rustorling.com
www.rustorling.com

SUNRISE OF VIENNA

100 -102 Maple Avenue East
Vienna, Virginia

18012

REVISIONS


DATE	DESCRIPTION

BAR SUBMISSION PLAN
02.08.19

ARCHITECTURAL SITE PLAN/ GROUND FLOOR PLAN

SHEET NO.


A1.1

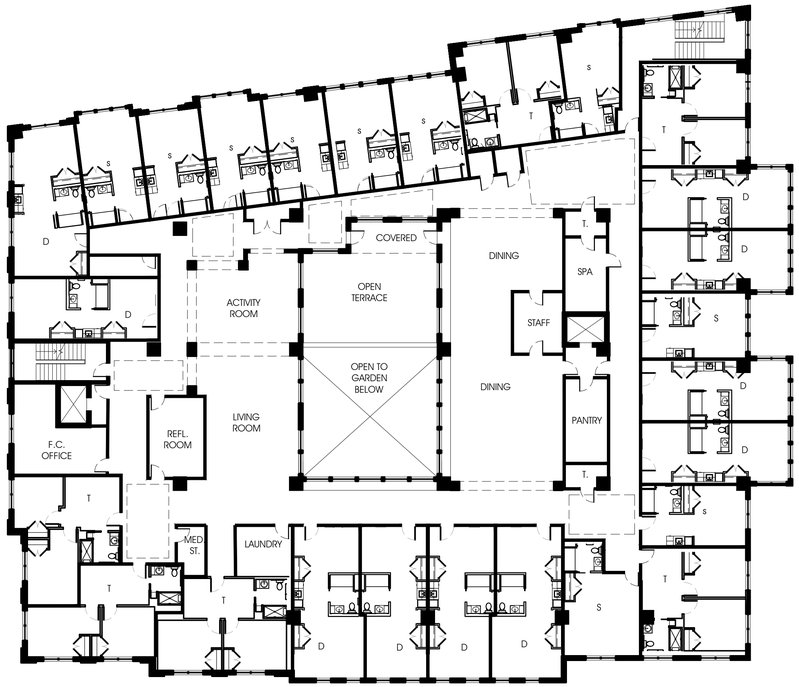

D

3RD FLOOR PLAN


1/16"=1'-0"

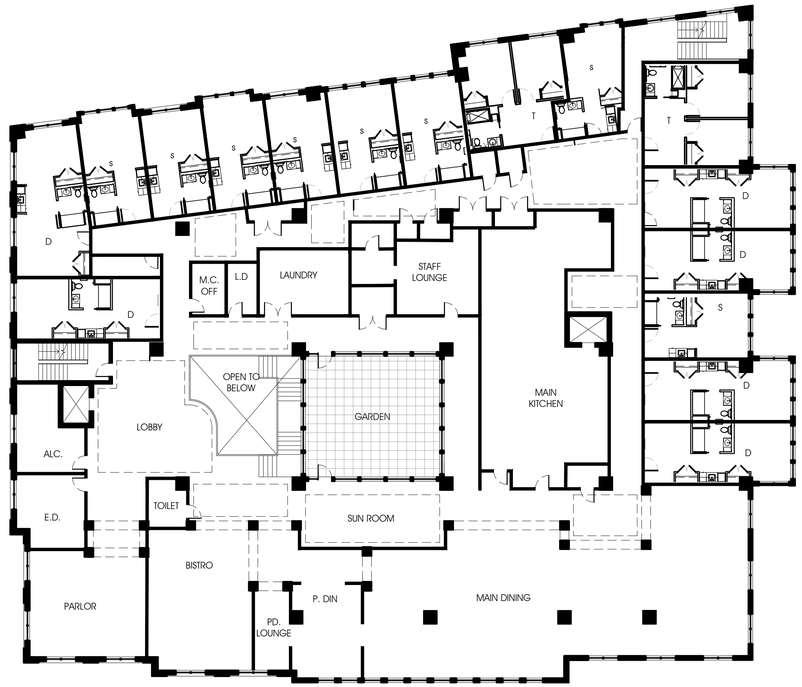

C

2ND FLOOR PLAN


1/16"=1'-0"

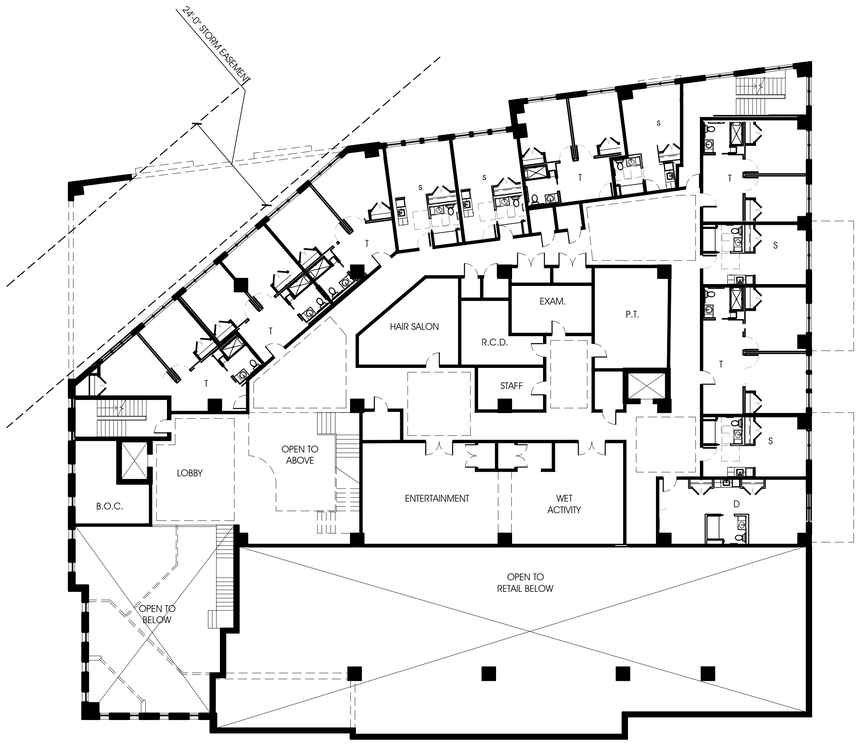

B

MEZZANINE FLOOR PLAN

1/16"=1'-0"

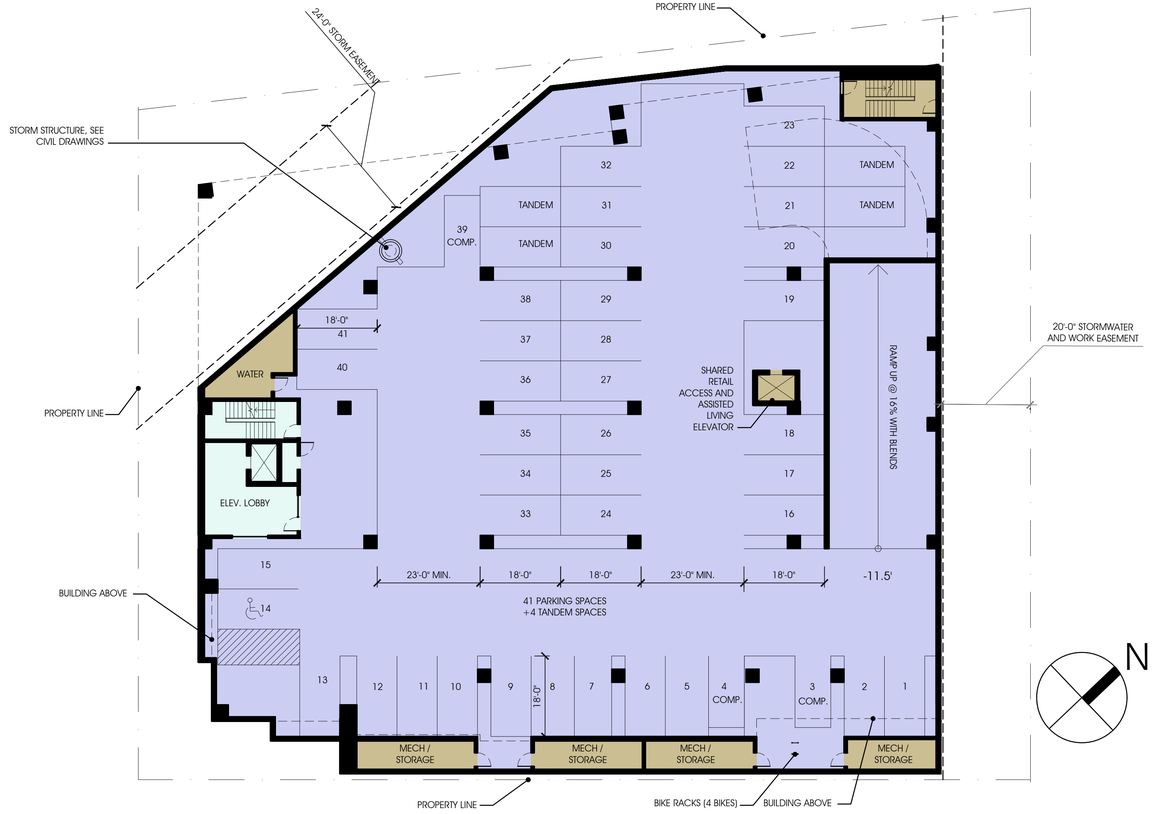

A

GARAGE FLOOR PLAN

1/16"=1'-0"

JOHN W. RUST
Lic. No. 003940
COMMONWEALTH OF VIRGINIA
ARCHITECT

RUST | ORLING
ARCHITECTURE

1215 CAMERON STREET
ALEXANDRIA, VA
22314

T - 703.836.3205
F - 703.548.4779
admin@rustorling.com
www.rustorling.com

SUNRISE OF VIENNA

100 -102 Maple Avenue East
Vienna, Virginia

18012

REVISIONS


DATE	DESCRIPTION

BAR SUBMISSION PLAN
02.08.19

FLOOR PLANS

SHEET NO.


A1.2

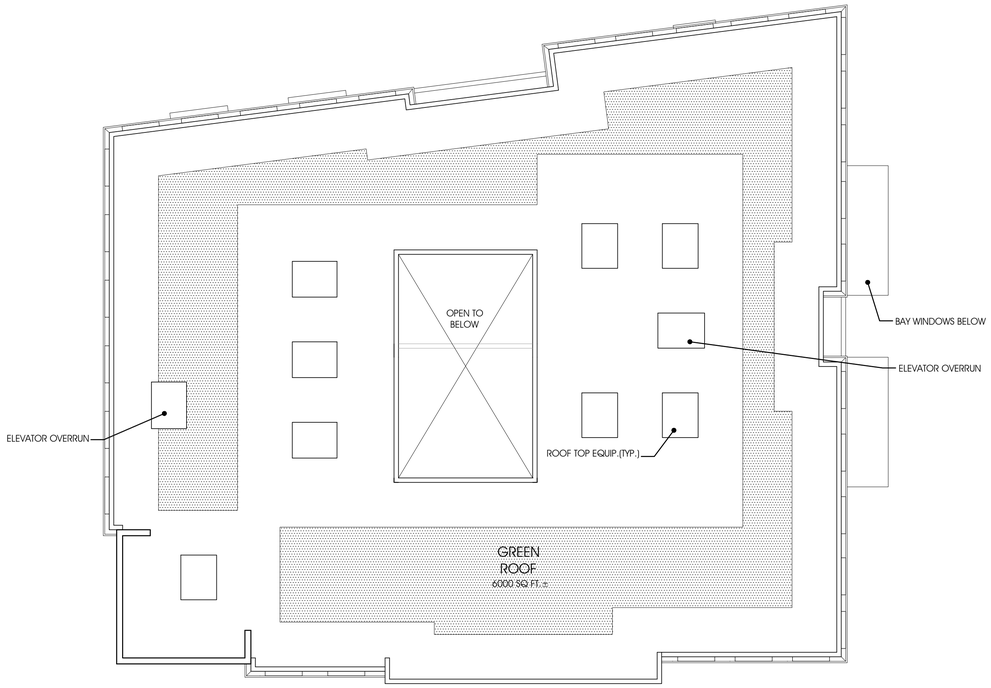

B

ROOF FLOOR PLAN

1/16"=1'-0"

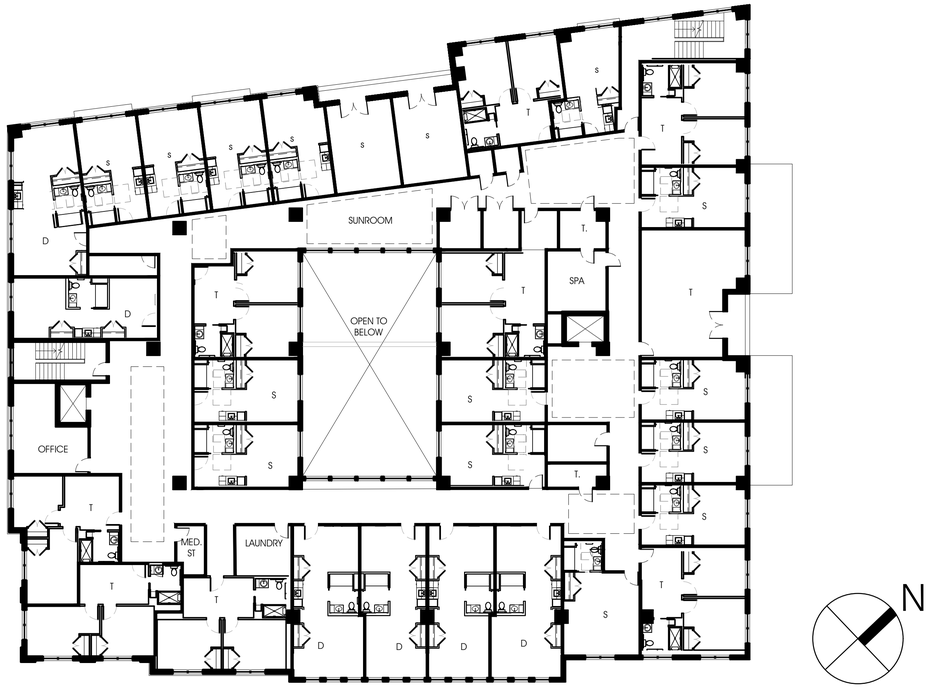

A

4TH FLOOR PLAN

1/16"=1'-0"

COMMONWEALTH OF VIRGINIA
JOHN W. RUST
Reg. No. 003940
ARCHITECT

RUST | ORLING
ARCHITECTURE

1215 CAMERON STREET
ALEXANDRIA, VA
22314

T - 703.836.3205
F - 703.548.4779
admin@rustorling.com
www.rustorling.com

SUNRISE OF VIENNA
100 -102 Maple Avenue East
Vienna, Virginia

18012

REVISIONS

DATE	DESCRIPTION

BAR SUBMISSION
PLAN
02.08.19

FLOOR PLANS

SHEET NO.

A1.3



B

CENTER STREET ELEVATION

1/8"=1'-0"



A

MAPLE AVENUE ELEVATION

1/8"=1'-0"

COMMONWEALTH OF VIRGINIA
JOHN P. RUST
Reg. No. 003940
ARCHITECT

RUST | ORLING
ARCHITECTURE

1215 CAMERON STREET
ALEXANDRIA, VA
22314

T - 703.836.3205
F - 703.548.4779
admin@rustorling.com
www.rustorling.com

SUNRISE OF VIENNA

100 -102 Maple Avenue East
Vienna, Virginia

18012

REVISIONS

DATE	DESCRIPTION

BAR SUBMISSION
PLAN
02.08.19

EXTERIOR
ELEVATIONS

SHEET NO.

A2.1



B

NORTH-WEST ELEVATION
1/8"=1'-0"



A

NORTH-EAST ELEVATION
1/8"=1'-0"

COMMONWEALTH OF VIRGINIA
JOHN V. RUST
Reg. No. 003940
ARCHITECT

RUST | ORLING
ARCHITECTURE

1215 CAMERON STREET
ALEXANDRIA, VA
22314

T - 703.836.3205
F - 703.548.4779
admin@rustorling.com
www.rustorling.com

SUNRISE OF VIENNA

100 -102 Maple Avenue East
Vienna, Virginia

18012

REVISIONS


DATE	DESCRIPTION

BAR SUBMISSION
PLAN
02.08.19

EXTERIOR
ELEVATIONS

SHEET NO.

A2.2

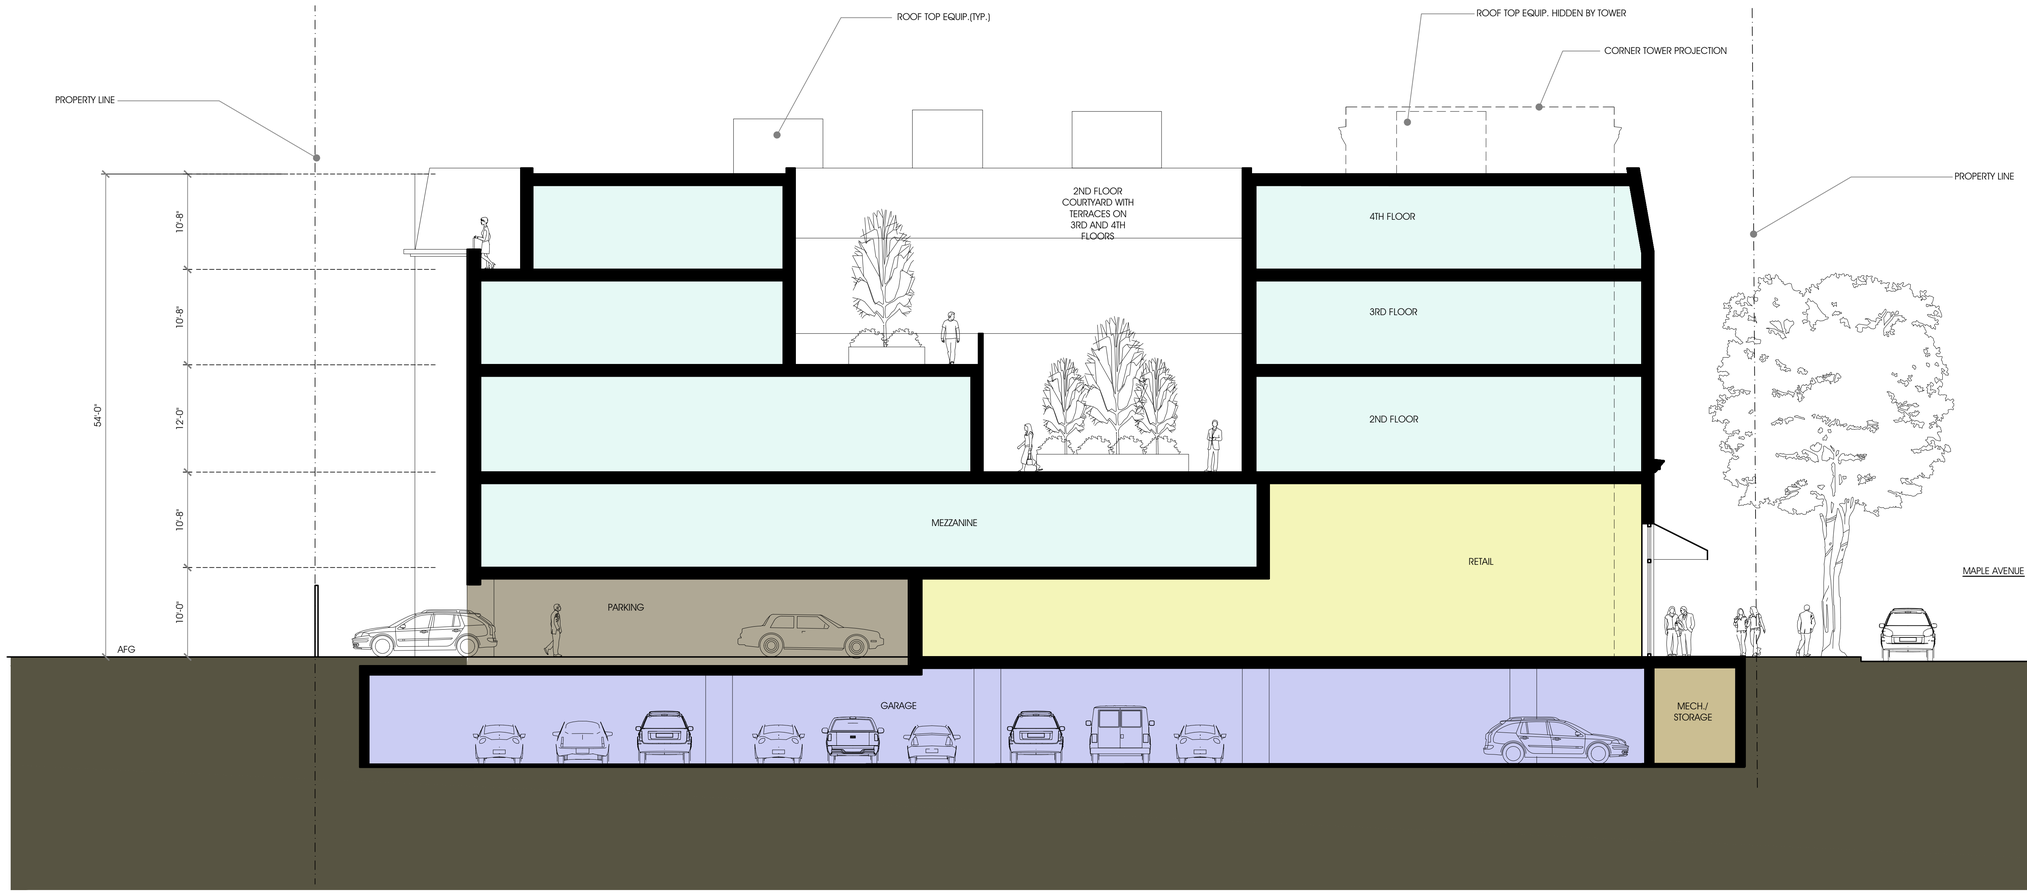

A

BUILDING SECTION
1/8"=1'-0"

JOHN W. RUST
Lic. No. 003940

RUST | ORLING
ARCHITECTURE

1215 CAMERON STREET
ALEXANDRIA, VA
22314

T - 703.836.3205
F - 703.548.4779
admin@rustorling.com
www.rustorling.com

SUNRISE OF VIENNA

100 -102 Maple Avenue East
Vienna, Virginia

18012

REVISIONS


DATE	DESCRIPTION

BAR SUBMISSION PLAN
02.08.19

SECTION

SHEET NO.


A3.1

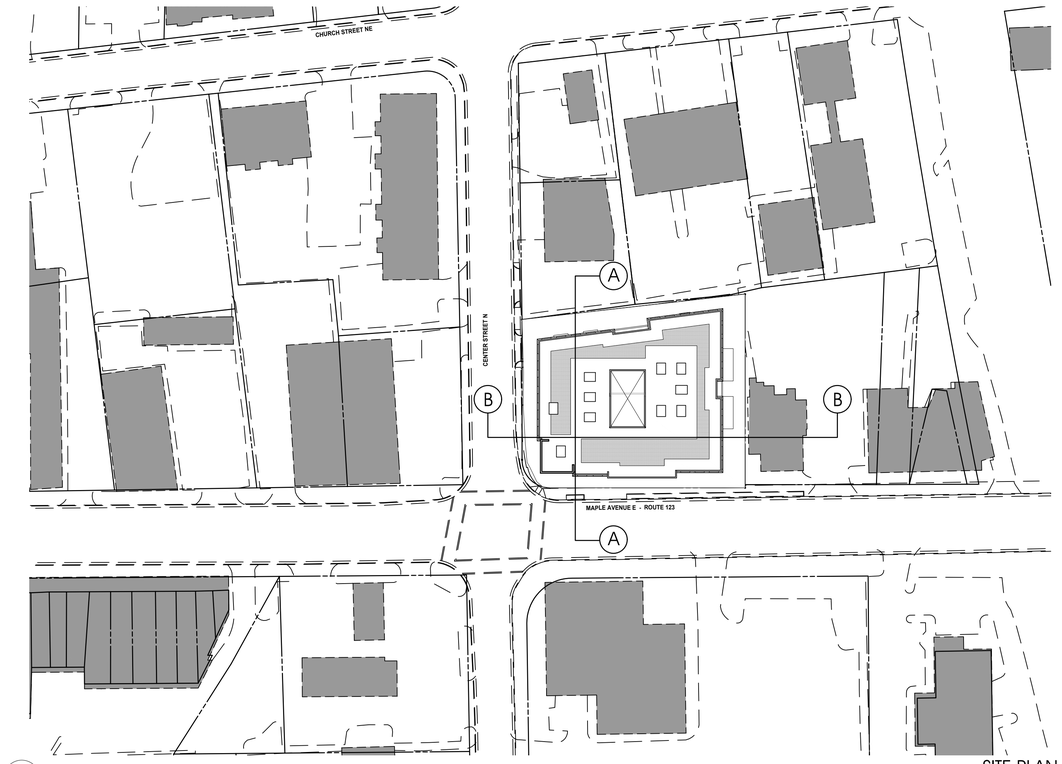

C

SITE PLAN


1/64"=1'-0"

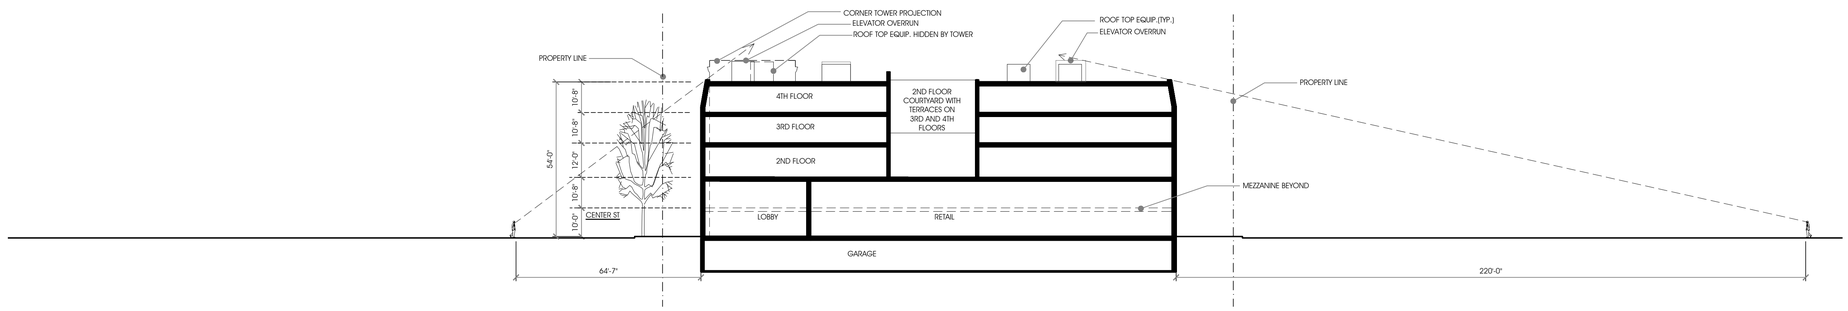

B

SITE SECTION

1"=25'-0"

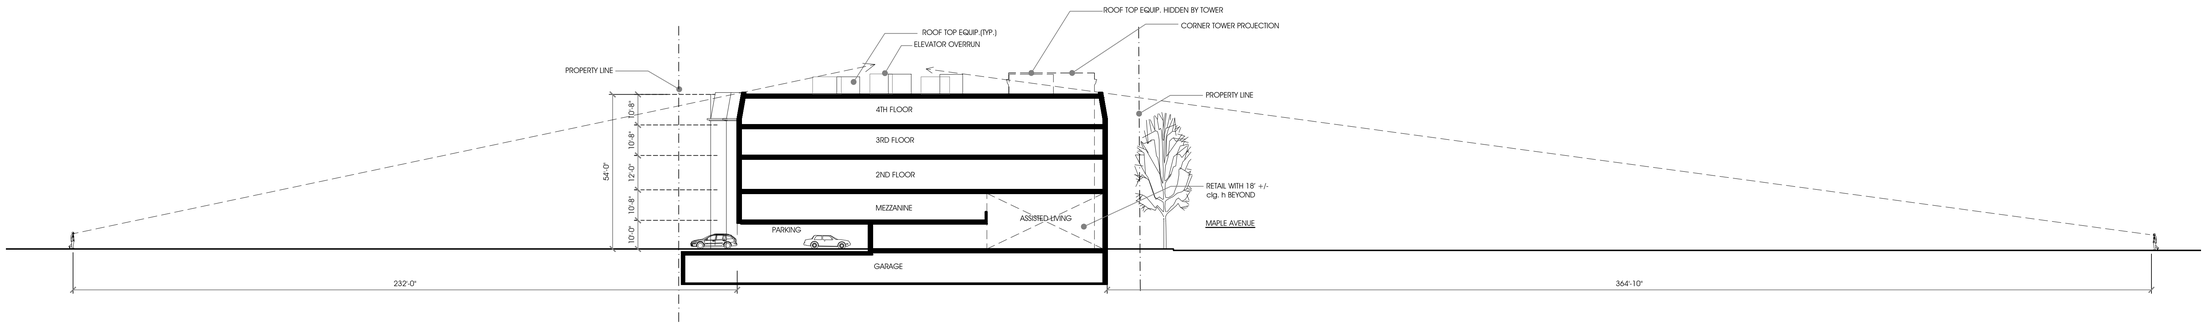

A

SITE SECTION

1"=25-0"

COMMONWEALTH OF VIRGINIA
JOHN W. RUST
Lic. No. 003940
ARCHITECT

RUST | ORLING
ARCHITECTURE

1215 CAMERON STREET
ALEXANDRIA, VA
22314

T - 703.836.3205
F - 703.548.4779
admin@rustorling.com
www.rustorling.com

SUNRISE OF VIENNA

100 -102 Maple Avenue East
Vienna, Virginia

18012

REVISIONS

DATE	DESCRIPTION

BAR SUBMISSION PLAN
02.08.19

SECTION

SHEET NO.


A3.2




E MAPLE AVENUE RENDERING



D SOUTH AERIAL VIEW

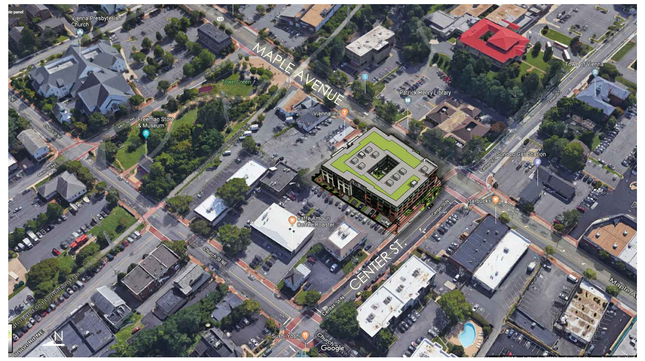

C WEST AERIAL VIEW

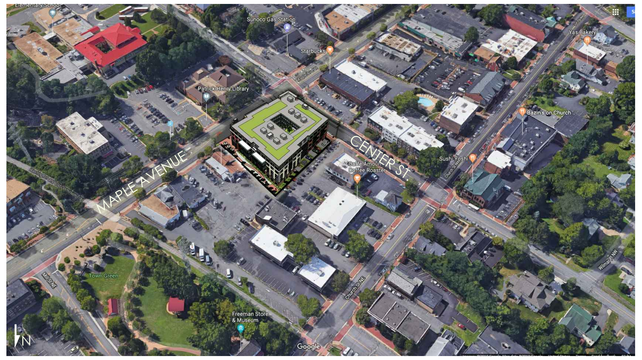

B NORTH AERIAL VIEW



A EAST AERIAL VIEW

COMMONWEALTH OF VIRGINIA
JOHN W. RUST
Reg. No. 003940
ARCHITECT

RUST | ORLING
ARCHITECTURE

1215 CAMERON STREET
ALEXANDRIA, VA
22314

T - 703.836.3205
F - 703.548.4779
admin@rustorling.com
www.rustorling.com

SUNRISE OF VIENNA
100 -102 Maple Avenue East
Vienna, Virginia

18012

REVISIONS

DATE	DESCRIPTION

BAR SUBMISSION
PLAN
02.08.19

RENDERINGS

SHEET NO.

A4.1



D VIEW 3



C VIEW 2



B VIEW 1

NORTH



A POINT OF VIEWS PLAN

COMMONWEALTH OF VIRGINIA
JOHN W. RUST
Lic. No. 003940
ARCHITECT

RUST | ORLING
ARCHITECTURE

1215 CAMERON STREET
ALEXANDRIA, VA
22314

T - 703.836.3205
F - 703.548.4779
admin@rustorling.com
www.rustorling.com

SUNRISE OF VIENNA
100 -102 Maple Avenue East
Vienna, Virginia

18012

REVISIONS

DATE	DESCRIPTION

BAR SUBMISSION
PLAN
02.08.19

RENDERINGS

SHEET NO.

A4.2