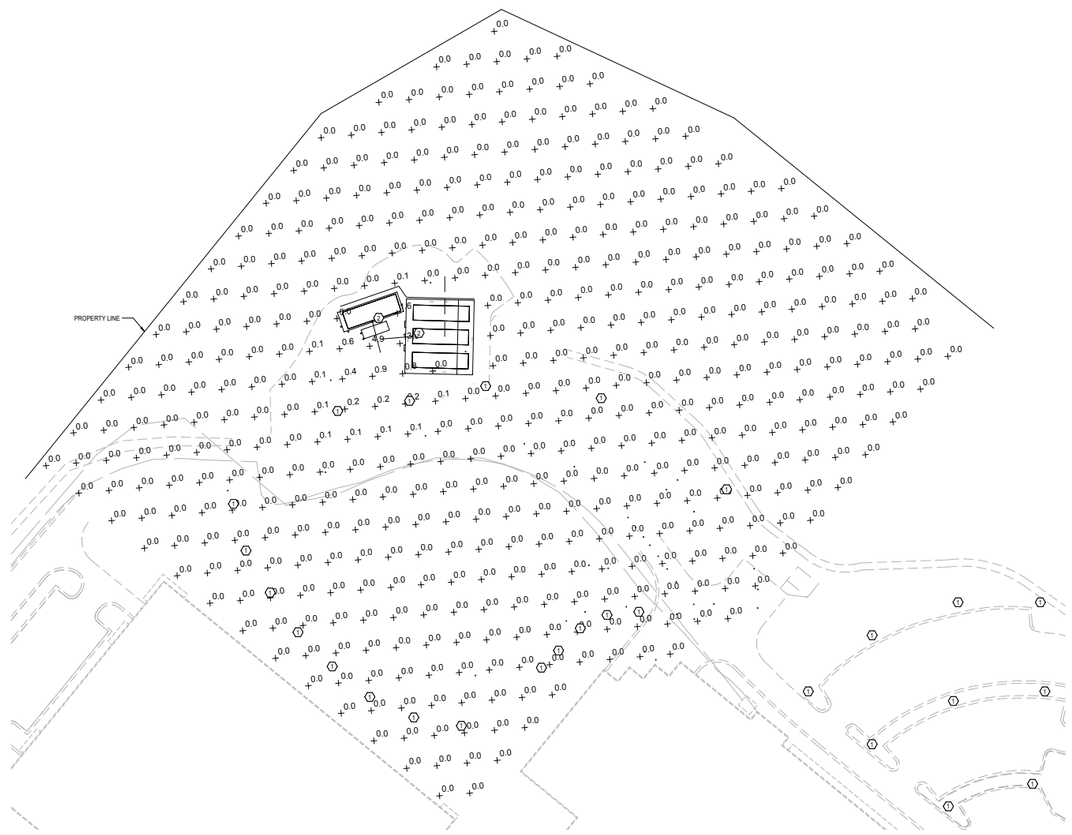


1 OVERALL ELECTRICAL SITE LIGHTING PLAN - PHOTOMETRICS
E101-G SCALE: 1/32" = 1'-0"

## LUMINAIRE SCHEDULE - GENERATOR

| TYPE | MANUFACTURER | MODEL | SOURCE INFORMATION | | | | ELECTRICAL INFORMATION | | | | MOUNTING | FINISH | DESCRIPTION |
|---|---|---|---|---|---|---|---|---|---|---|---|---|---|
| | | | TYPE | MIN CRI | LUMEN OUTPUT | COLOR TEMP (K) | VOLTAGE | LOAD (W) | LOAD (W/FT) | CONTROL | | | |
| G1 | LITHONIA | ESXF4 | LED | 80 | 16,000 | 3,000 | 120 | 150 | | FIELD ADJUSTABLE | YOKE/WALL MOUNT | BRONZE | WALL MOUNT, FIELD ADJUSTABLE, LED FLOOD LIGHT. MOUNTING HEIGHT IS THE MAXIMUM HEIGHT FOR THE RESPECTIVE ENCLOSURE. -G1 |
| SA | LITHONIA | ZL1D | LED | 80 | 3000 | 3000 | MVOLT | 30 | | MVOLT | SUSPENDED | WHITE | 4' INDUSTRIAL LED STRIP LIGHT FOR BACK-OF-HOUSE SPACES - AND ELECTRICAL ROOMS. |

## SHEET KEYNOTES

1. EXISTING LUMINAIRE TO REMAIN.
2. NEW LUMINAIRE. SEE E400-G FOR MORE INFORMATION.

## GENERAL NOTES

A. NEW LUMINAIRES REPRESENTED IN PHOTOMETRIC CALCULATIONS ABOVE.
B. ZERO FOOTCANDLES LOCATED AT PROPERTY LINE.

NAVY FEDERAL Credit Union
CLIENT

COPYRIGHT © FENTRESS ARCHITECTS
FENTRESS ARCHITECTS
114 Crossway Park Way, Suite 310
Woodbury, MN 55125
Phone 651.735.1100
www.fentress.com

NEWCOMB & BOYD
3010 Hamilton Center Parkway, NE
Suite 100
Alpharetta, GA 30339-3377
Phone 770.818.1000
MEP Contact Person: Lance Hall
MEP Contact Phone: 770.818.1000
Newcomb & Boyd, LLP
CONSULTANT

NFCU - GENERATOR & SWITCHBOARD REPLACEMENT
820 FOLLIN LANE SE, VIENNA, VA 22180
SHEET TITLE
ELECTRICAL SITE LIGHTING PLAN

PROJECT #: 22N275
SHEET NUMBER
E101-G

| NO. | ISSUED FOR | DATE |
|---|---|---|

The professional whose personal seal and/or signature appears on this sheet assumes responsibility only for the work shown on this sheet and discipline shown in Section 107.4.1 R306(a) only responsibilities for all other drawings, specifications, calculations, reports, or other documents or instruments not sealed by the undersigned professional shall be borne by others responsible for the part of work of the project to which this sheet refers.

SEAL
License Number:

Warning: It is a violation of the law for any person, unless acting under the direction of a licensed architect, to alter an item in any way. If an item in this document is altered, the altering architect, if other than the architect of record, shall affix to the item his seal and the notation "altered by" followed by his signature and the date of such alteration, and the specific description of the alteration.