EXTERIOR SIGNAGE SITE PLAN

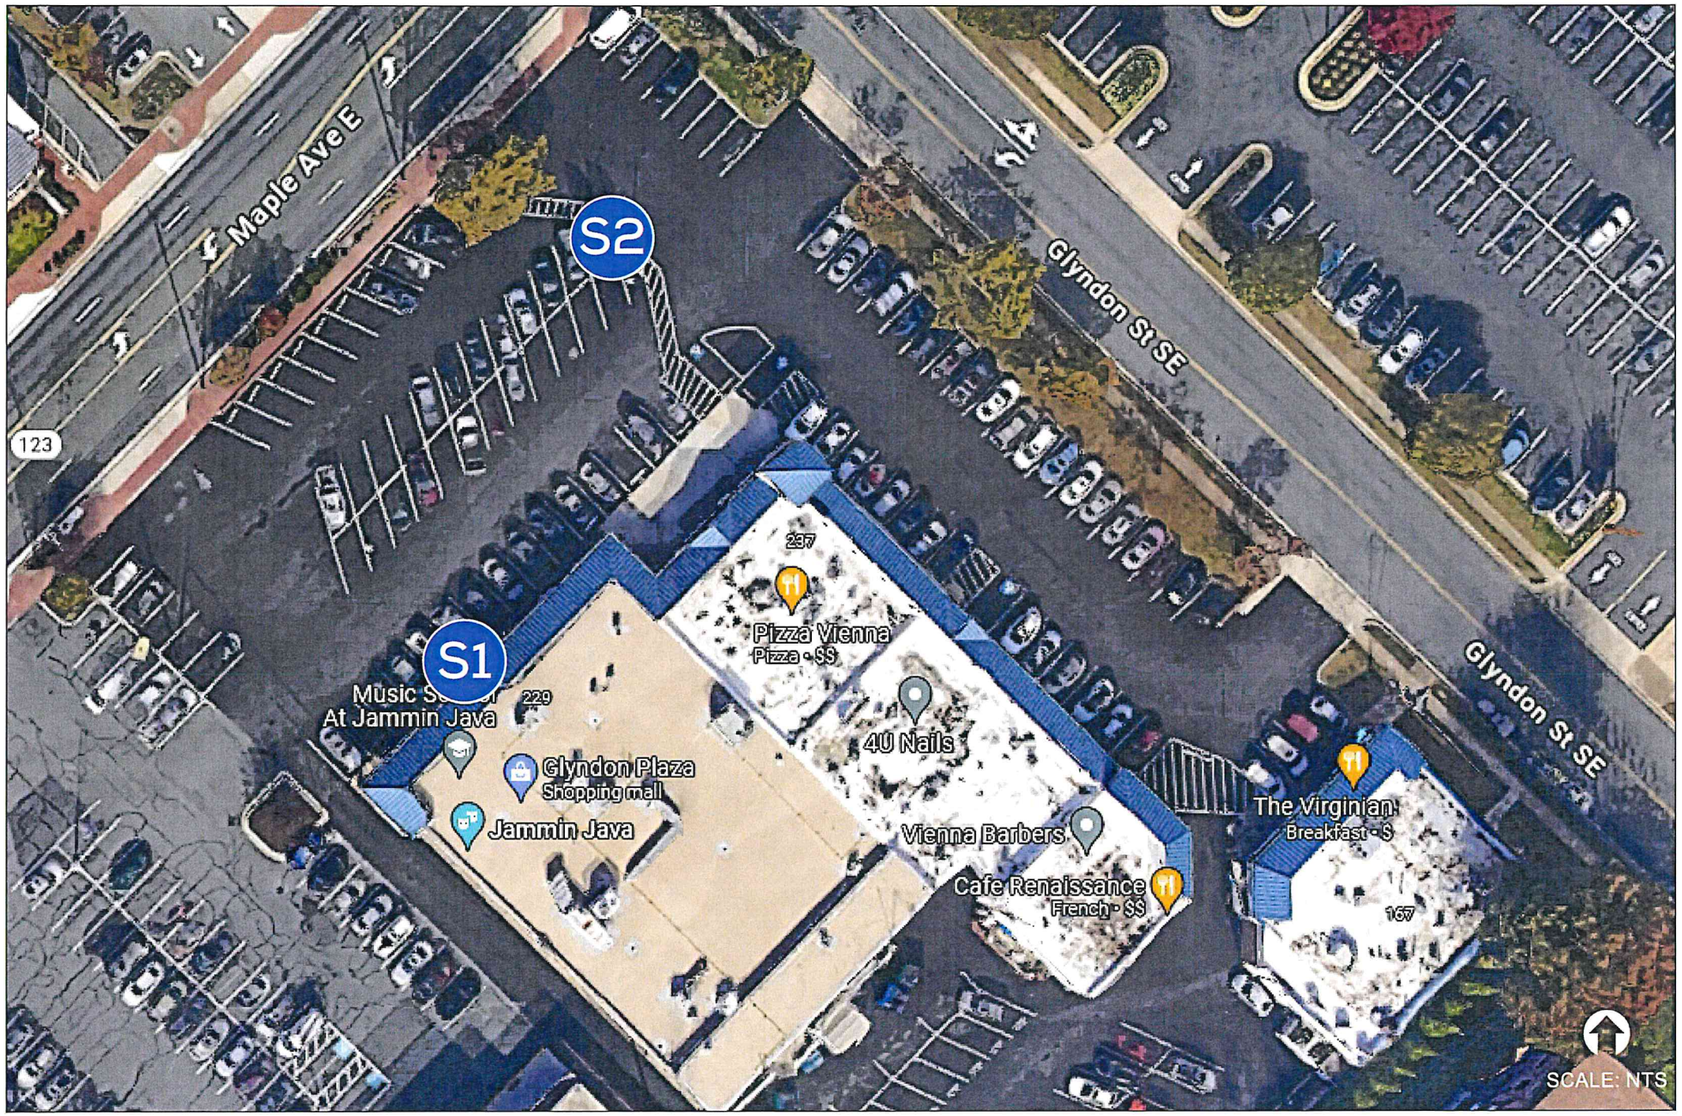

SIGN ID	DESCRIPTION	QTY
S1	16" LINEAR CHANNEL LETTERS ON RACEWAY	1
S2	PYLON REPLACEMENT FACE	1

These drawings are not for construction purposes. The information contained herein is intended to express design intent only. This original design is the sole property of Blair Image Elements. It cannot be reproduced, copied or exhibited, in whole or in part, without first obtaining written consent from Blair Image Elements.

MATTRESS Warehouse

STORE #
TBD

Issue Date: 12/15/2023
Drawn By: Mike C.

REV	DATE	DESCRIPTION
1	12/19/23	UPDATE AS PER REQUEST
2	12/19/23	UPDATE AS PER REQUEST
3	12/22/23	UPDATE AS PER REQUEST

EXTERIOR SIGNAGE PLAN

Page 4

Rev: 3
Date: 12/22/2023
Doc #: AD-MTW-110406_Vienna-REV3
Blair Project #: 110406
Blair Sales Order #: 85934

Blair Image Elements
5107 Kissell Avenue
Altoona, PA 16601
P: (814) 949.8287
blairimage.com

blair IMAGE ELEMENTS