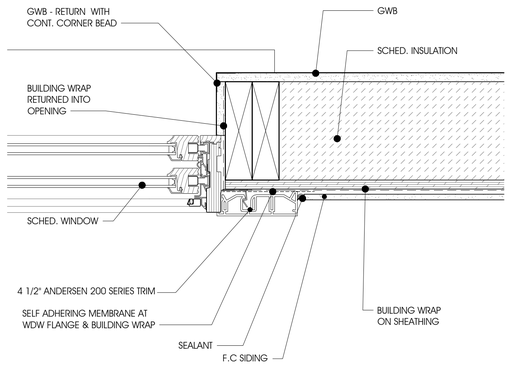

M TYPICAL WINDOW JAMB W/ SIDING DETAIL
3" = 1'-0"

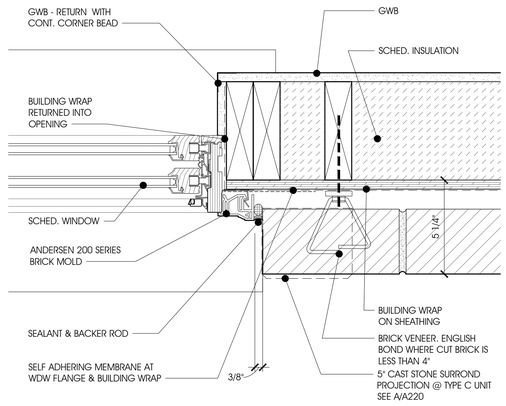

L TYPICAL WINDOW JAMB W/ MASONRY DETAIL
3" = 1'-0"

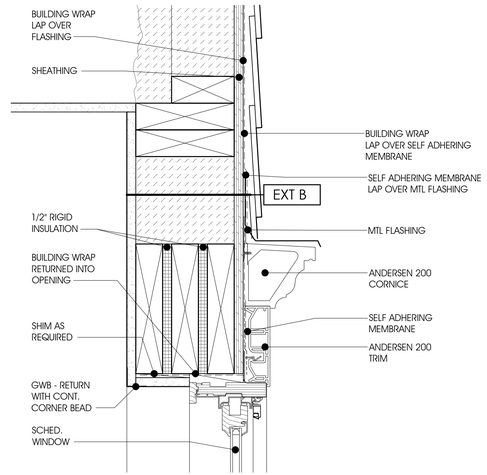

K TYPICAL WINDOW HEAD W/ SIDING SECTION DETAIL
3" = 1'-0"

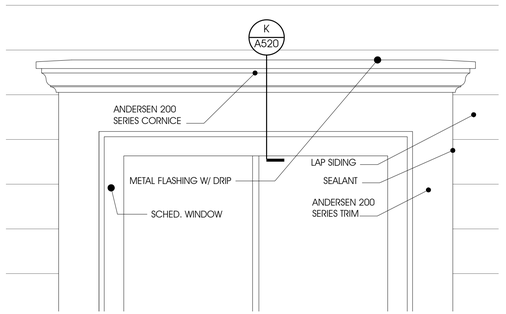

J TYPICAL WINDOW HEAD ELEV. DETAIL (ELEV. TYPE C)
1 1/2" = 1'-0"

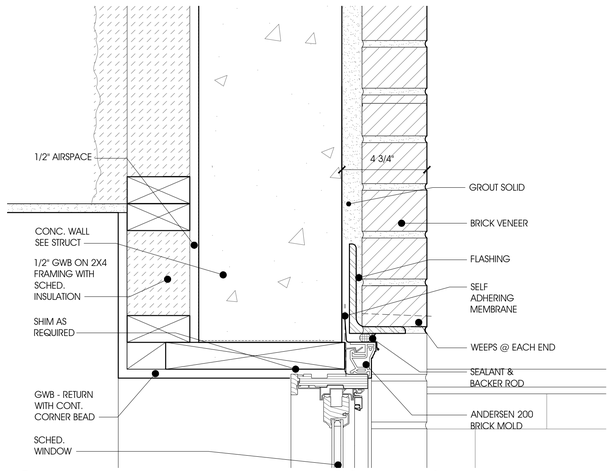

H TYPICAL WINDOW WELL HEAD DETAIL
3" = 1'-0"

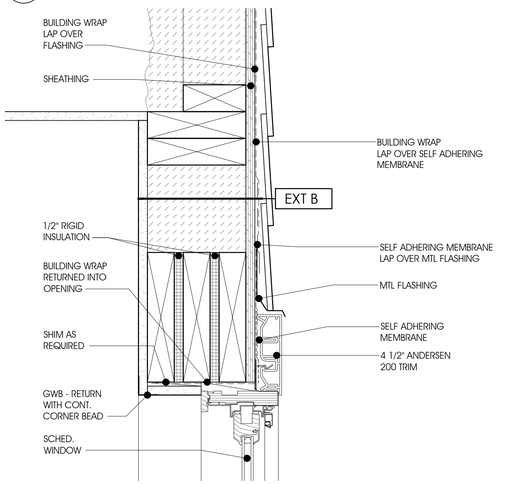

G TYPICAL WINDOW HEAD W/ SIDING SECTION DETAIL
3" = 1'-0"

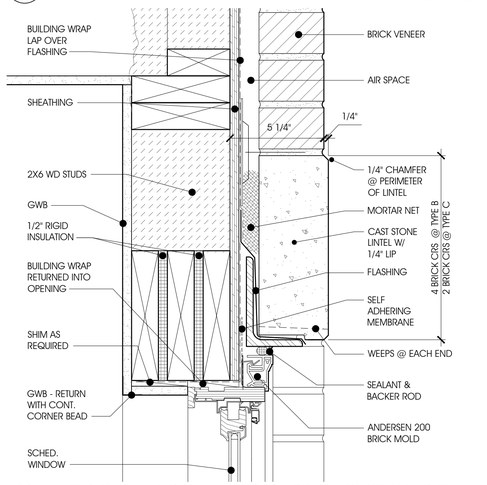

F TYPICAL WINDOW HEAD W/ BRICK SECTION DETAIL
3" = 1'-0"

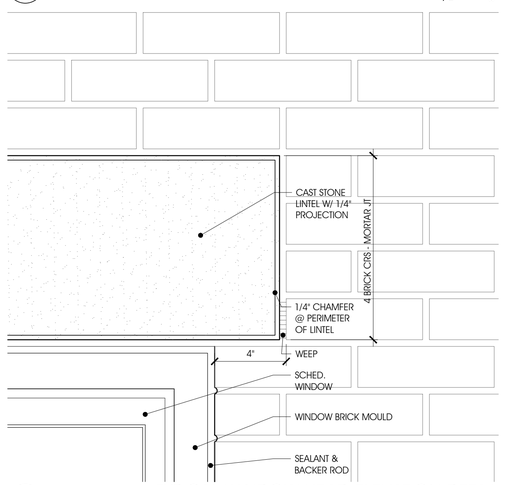

E TYPICAL WINDOW HEAD ELEVATION DETAIL
3" = 1'-0"

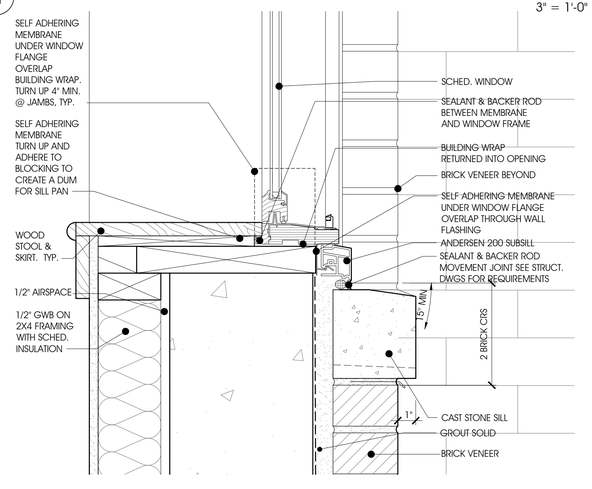

D TYPICAL WINDOW WELL SILL DETAIL
3" = 1'-0"

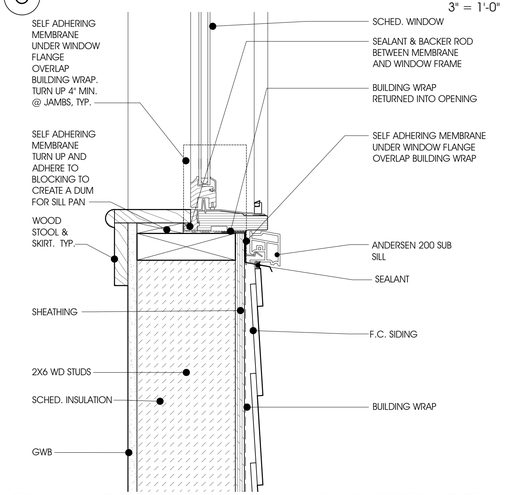

C TYPICAL WINDOW SILL W/ SIDING SECTION DETAIL
3" = 1'-0"

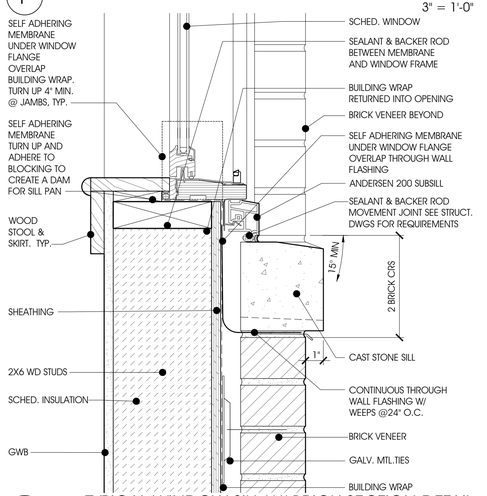

B TYPICAL WINDOW SILL W/ BRICK SECTION DETAIL
3" = 1'-0"

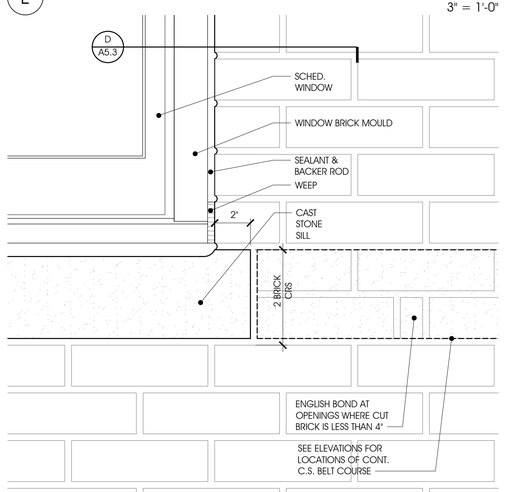

A TYPICAL WINDOW SILL ELEVATION DETAIL
3" = 1'-0"

D:\RMA\R-MARTIN\BUILDING\MODELS\20\20014 Cadence at Park\Drawings\20014_A521_Window Details.dwg | 1/8/2021 8:54:48 PM kamiro.lopez | Copyright 2021 | RUST ORLING Architecture

COMMONWEALTH OF VIRGINIA
SCOTT FLEMING
Lic No. 13094
01/08/21
ARCHITECT

RUST | ORLING
ARCHITECTURE

1215 CAMERON STREET
ALEXANDRIA, VA
22314

T - 703.836.3205
F - 703.548.4779
admin@rustorling.com
www.rustorling.com

CADENCE AT PARK
VIENNA, VIRGINIA

20.014

REVISIONS

DATE	DESCRIPTION

FOR PERMIT
01.08.21

WINDOW DETAILS

SHEET NO.
A520