



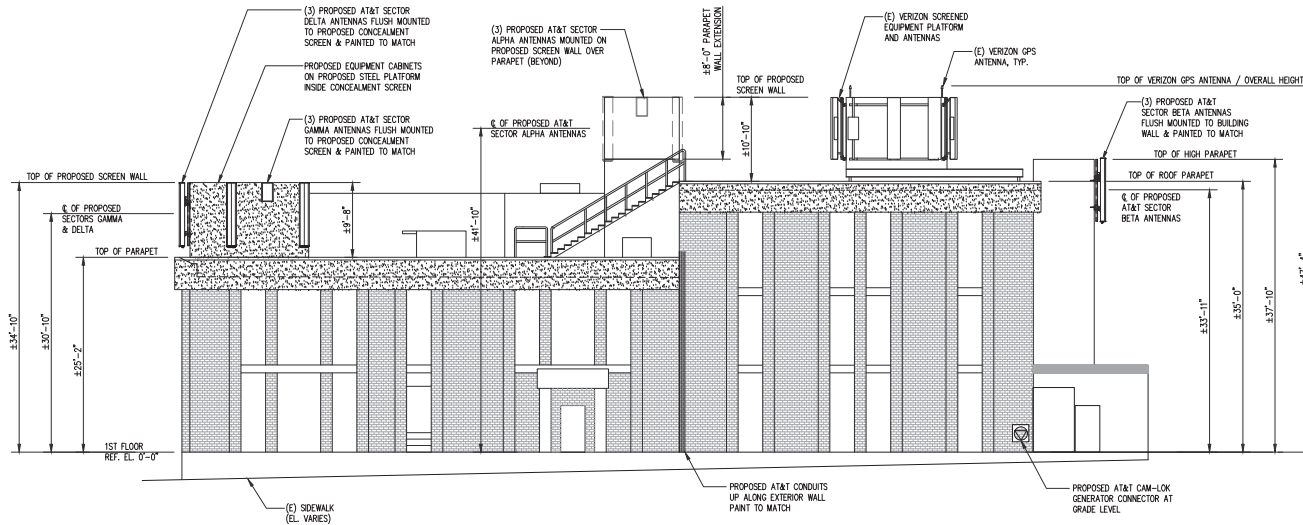

SOUTH WEST BUILDING ELEVATION
SCALE: 1/16"=1'-0"

1
A-2

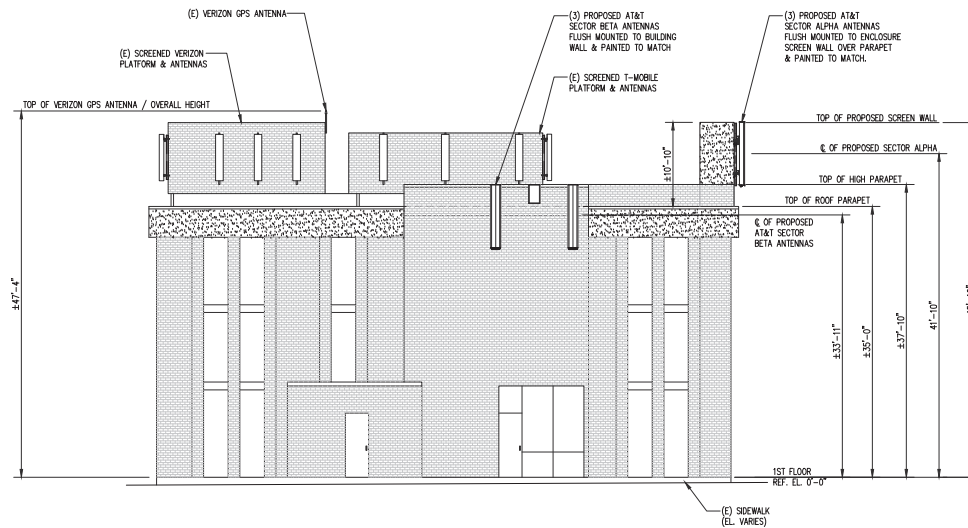

SOUTH EAST BUILDING ELEVATION
SCALE: 1/16"=1'-0"

2
A-2



900 MENDENHALL CT
COLUMBIA, MD 21045



6100 EXECUTIVE BLVD, SUITE 430
ROCKVILLE, MD 20852
PHONE: (202) 498-0960



10 CHURCH CIRCLE
ANNAPOLIS, MD 21401
PHONE: (410) 582-8843

FA NUMBER: 10087362
VALLEY PARK
527 E MAPLE AVE
VIENNA, VA 22180

SEAL:



SUBMITTALS

DATE	DESCRIPTION	REV.
11-22-2022	CONSTRUCTION REVIEW	A
01-30-2023	CONSTRUCTION	0
12-09-2024	REV. PER 03/12/2024 RFDS	1
12-18-2024	REMOVE FUTURE ANTENNA	2
02-28-2025	ADD GAS DESIGN	3
04-16-2025	REVIEW REDLINES	4
06-09-2025	REMOVE GENERATOR	5

PROJECT NO: 1152.443

DESIGNER: M.A.

ENGINEER: C.S.



THESE DRAWINGS ARE FORMATTED
TO BE FULL-SIZE AT 22"X34"
GRAPHIC SCALE IN INCHES

SHEET TITLE:

**SOUTHWEST &
SOUTHEAST
BLDG. ELEVATIONS**

SHEET NUMBER:

A-2

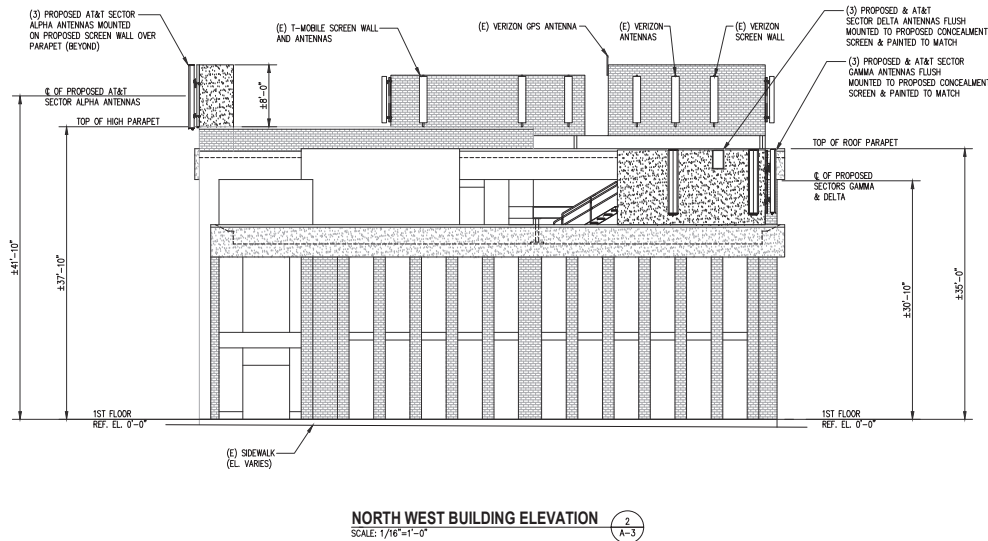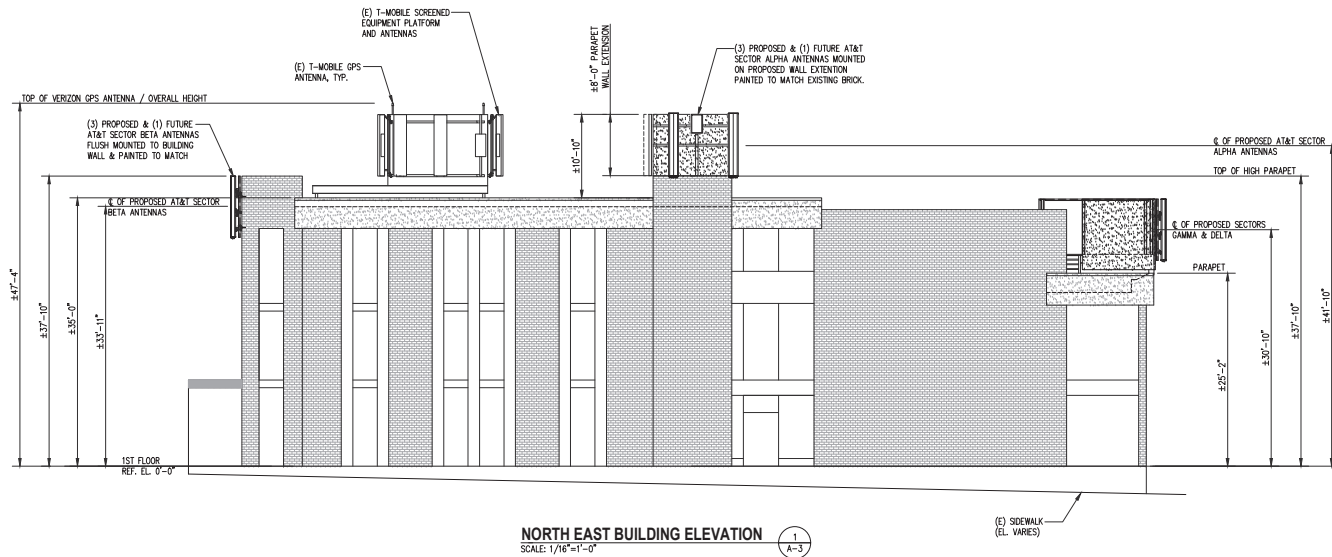

FA NUMBER: 10087362
VALLEY PARK
527 E MAPLE AVE
VIENNA, VA 22180



SUBMITTALS		
DATE	DESCRIPTION	REV.
11-22-2022	CONSTRUCTION REVIEW	A
01-30-2023	CONSTRUCTION	0
12-09-2024	REV. PER 03/12/2024 RFDS	1
12-18-2024	REMOVE FUTURE ANTENNA	2
02-28-2025	ADD GAS DESIGN	3
04-16-2025	REVIEW REDLINES	4
06-09-2025	REMOVE GENERATOR	5

PROJECT NO:	1152.443
DESIGNER:	M.A.
ENGINEER:	C.S.
THESE DRAWINGS ARE FORMATTED TO BE FULL-SIZE AT 22"X34"	
GRAPHIC SCALE IN INCHES	
SHEET TITLE:	
NORTHWEST & NORTHEAST BLDG. ELEVATIONS	
SHEET NUMBER:	
A-3	