DOOR SCHEDULE

MARK	TYPE	DOOR SIZE (W X H)	THICKNESS	MATERIAL	FRAME TYPE	FRAME RATING	REMARKS
1	A	2'-0" x 6'-8"	1- 3/8"	HOLLOW CORE	-	-	CLOSET
2	A	2'-4" x 6'-8"	1- 3/8"	HOLLOW CORE	-	-	CLOSET-POWDER ROOM - BATH SUITE-W.I.C.
3	A	2'-6" x 6'-8"	1- 3/8"	HOLLOW CORE	-	-	BATHROOM - W.I.C.
4	A	2'-8" x 6'-8"	1- 3/8"	HOLLOW CORE	-	-	BEDROOM - LAUNDRY ROOM
5	A	2'-8" x 6'-8"	1- 3/8"	SOLID CORE	HM	20 MIN.	GARAGE ENTRY; 20 MIN. RATED (DOOR AND FRAME); SELF CLOSING AND SELF LATCHING ; INSULATED WEATHER STRIPPING THRESHOLD
6	A	3'-0" x 6'-8"	1- 3/8"	HOLLOW CORE	-	-	CLOSET
7	A	3'-0" x 6'-8"	1- 3/8"	HOLLOW CORE	-	-	MECHANICAL ROOM
8	B	4'-0" x 6'-8"	1- 3/8"	HOLLOW CORE	-	-	CLOSET
9	C	4'-0" x 6'-8"	1- 3/8"	HOLLOW CORE	-	-	CLOSET
10	D	3'-0" x 6'-8"	1- 3/4"	FIBERGLASS/ GLASS	-	-	FRONT DOOR ; INSULATED WEATHER STRIPPING THRESHOLD
11	E	3'-0" x 6'-8"	1- 3/4"	FIBERGLASS/ GLASS	-	-	BALCONY ; INSULATED WEATHER STRIPPING THRESHOLD
12	F	2'-8" x 6'-8"	1- 3/4"	FIBERGLASS/ GLASS	-	-	TERRACE ; INSULATED WEATHER STRIPPING THRESHOLD
13	G	7'-4" x 16'-4"	-	METAL / GLASS	-	-	SEGMENTED GARAGE DOOR ; INSULATED WEATHER STRIPPING THRESHOLD

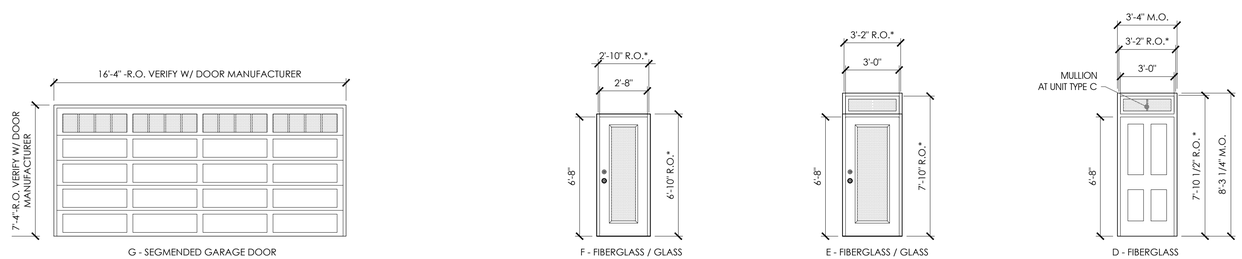

* G.C. TO COORDINATE ROUGH OPENING WITH DOOR MANUFACTURER, MASONRY OPENING AND TRIM REQUIREMENTS

B — EXTERIOR DOOR TYPES
1/4"=1'-0"

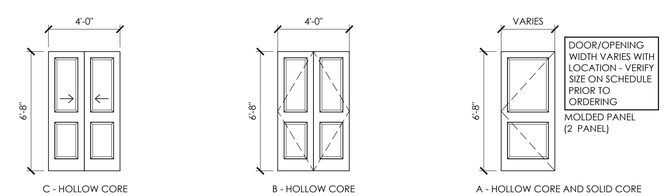

NOTE : REFER TO INTERIORS PACKAGE (BY OWNER) FOR DOOR DESIGN AND CONSTRUCTION

A — INTERIOR DOOR TYPES
1/4"=1'-0"

COMMONWEALTH OF VIRGINIA
SCOTT FLEMING
Lic. No. 13094
01/08/21
ARCHITECT

RUST | ORLING
ARCHITECTURE

1215 CAMERON STREET
ALEXANDRIA, VA
22314

T - 703.836.3205
F - 703.548.4779
admin@rustorling.com
www.rustorling.com

CADENCE AT PARK
VIENNA, VIRGINIA

20.014

REVISIONS

DATE	DESCRIPTION

FOR PERMIT
01.08.21

DOOR SCHEDULE

SHEET NO.
A250

D:\RM\ACP_RM\RM\RM\RM\RM\20\20\20014 Cadence at Park\Drawings\20014_A250_Door Schedule.dwg / 1/8/2021 5:03:06 PM rramos-lopez. Copyright RUST | ORLING Architecture.