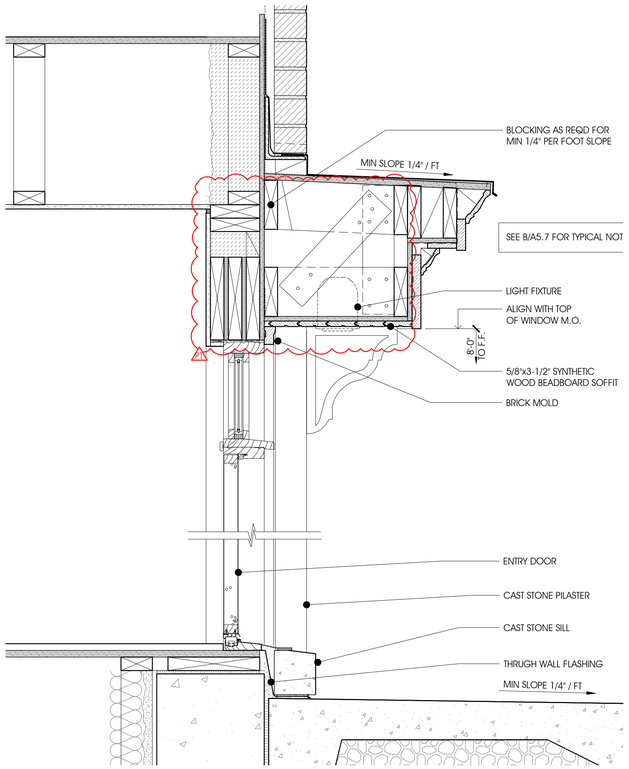

C ENTRY DOOR SECTION DETAIL (TYPE C ELEVATION)
1'- 1/2" = 1'-0"

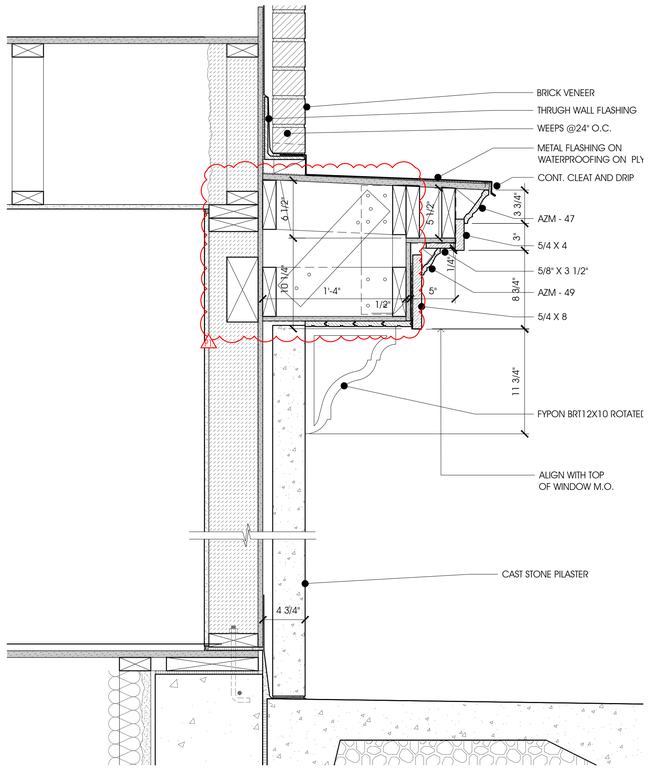

B ENTRY DOOR SECTION DETAIL (TYPE C ELEVATION)
1'- 1/2" = 1'-0"

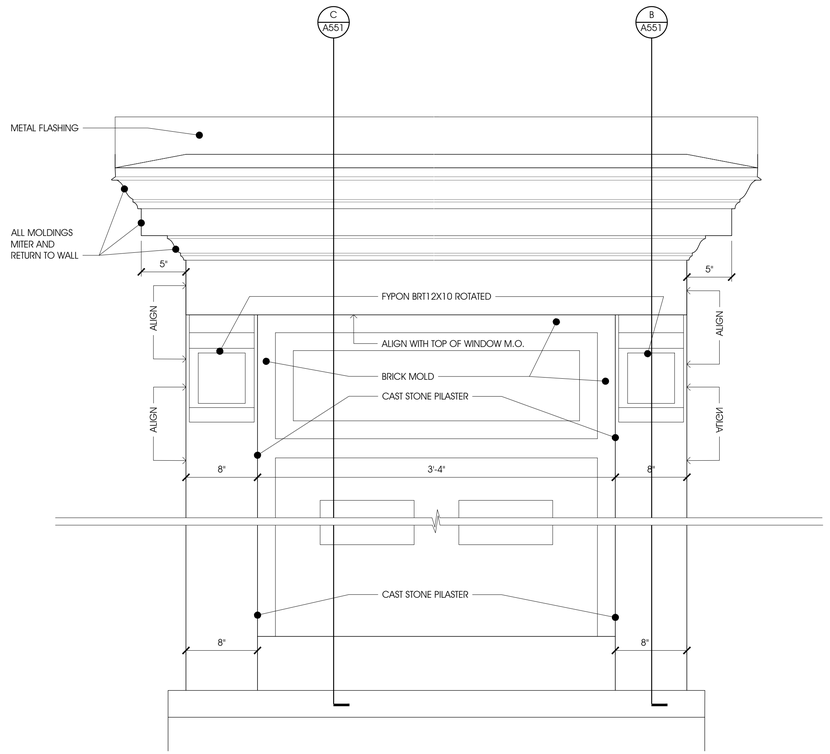

A ENTRY DOOR ELEVATION DETAIL (TYPE C ELEVATION)
1'- 1/2" = 1'-0"

D:\RWA\ACP Work\RO\RUST\DWG\RD\2020\20014 Cadence at Park\Drawings\SD\01 A-SD0_A551_Entry Door Details.dwg / 2/5/2021 7:16:11 PM Hasse, Copyright RUST | ORLING Architecture

COMMONWEALTH OF VIRGINIA
SCOTT FLEMING
Lic No. 13094
01/21/21
ARCHITECT

RUST | ORLING
ARCHITECTURE

1215 CAMERON STREET
ALEXANDRIA, VA
22314

T - 703.836.3205
F - 703.548.4779
admin@rustorling.com
www.rustorling.com

CADENCE AT PARK
VIENNA, VIRGINIA

20.014

REVISIONS

DATE	DESCRIPTION
02.08.21	⚠1 PERMIT REVISION #1

FOR PERMIT
01.21.21

ENTRY DOOR DETAILS

SHEET NO.
A551