Attachment 07

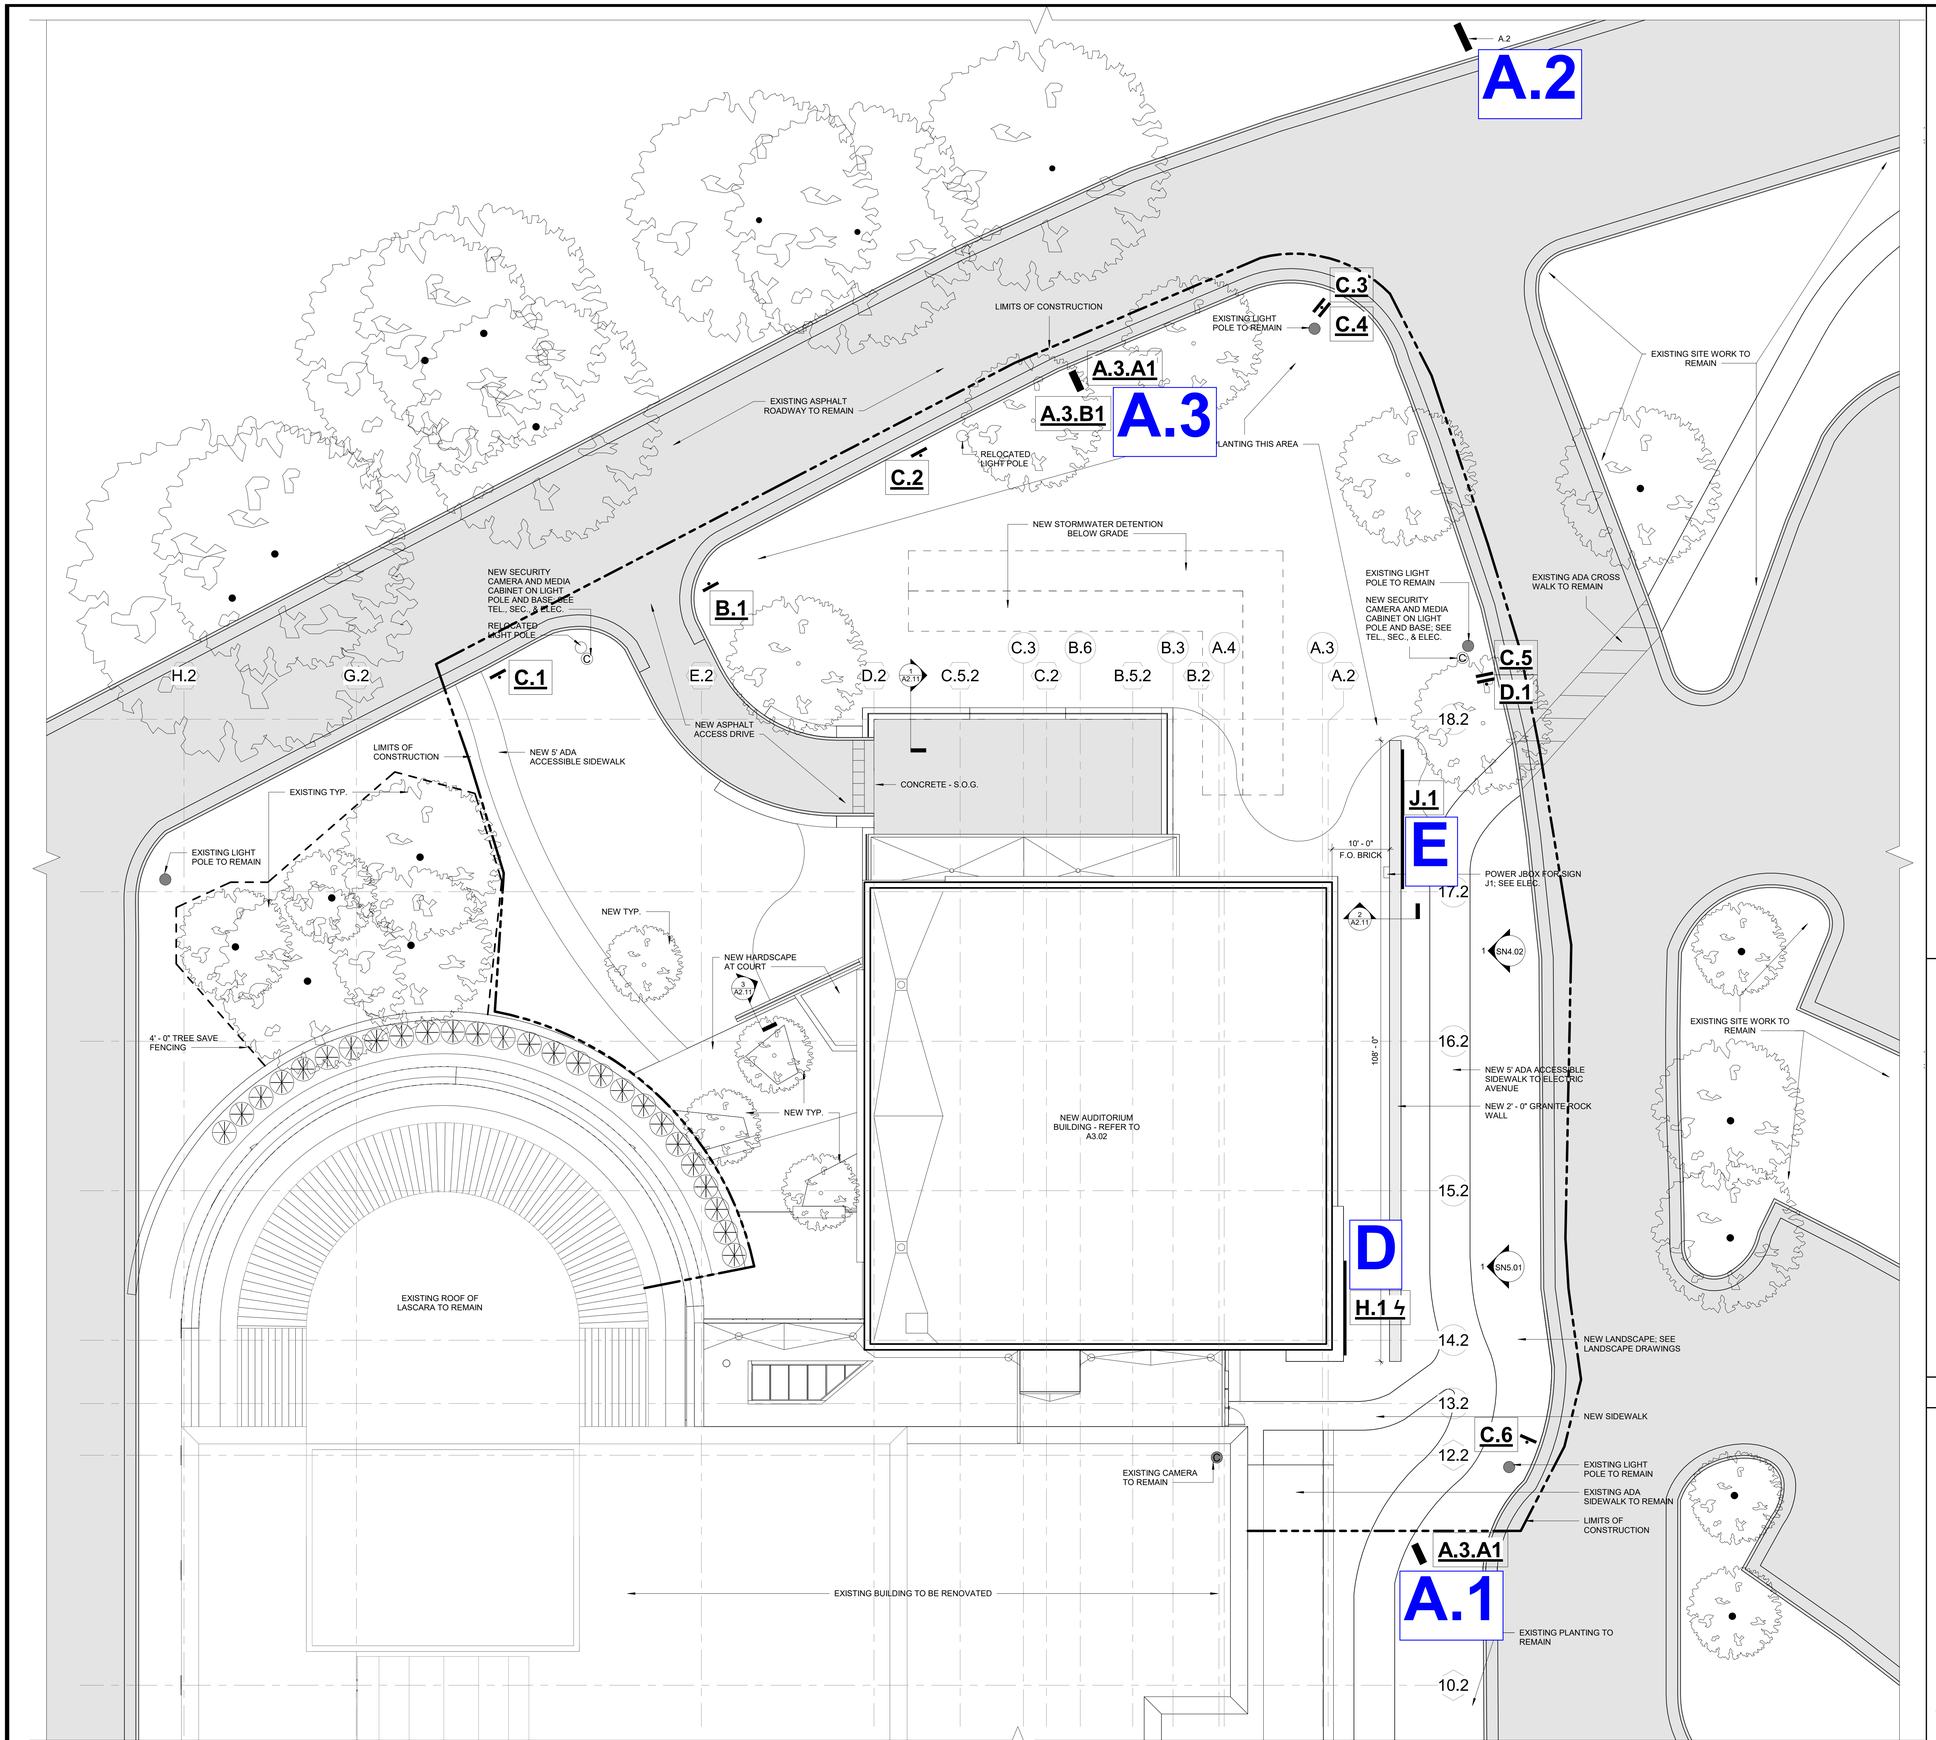

1 ARCHITECTURAL SITE PLAN 3/32" = 1'-0"

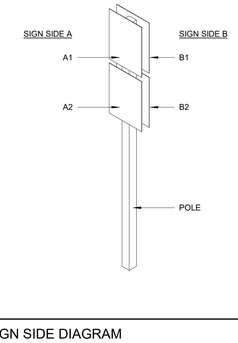

3 SIGN SIDE DIAGRAM

A . 1 . A1

SIGN TYPE:	A	B	C	D	E	F
SIGN NUMBER:	1	2	3	4	5	
SIGN SIDE:	A1	A2	B1	B2		
ELECTRICAL:	⚡					

A VEHICULAR DIRECTIONAL SIGN
B SINGLE SIGN WITH POLE
C STOP SIGN
D PEDESTRIAN CROSSING
H BUILDING SIGNAGE
J SLOGAN SIGNAGE

Ⓒ CAMERA

2 SIGNAGE LEGEND

ASD | SKY
3030 Clarendon Blvd.
Suite 350
Arlington, VA 22201
T 703.876.9600
www.asdsky.com

NAVY FEDERAL CREDIT UNION

HQ1 AUDITORIUM ADDITION AND INTERIOR RENOVATIONS

820 FOLLIN LANE SE, VIENNA, VA 22180

COMMONWEALTH OF VIRGINIA
EVAN BURCH
Lic. No. 401020014
ARCHITECT

This drawing is the property of Associated Space Design, Inc. and is not to be reproduced or copied in whole or part. It is not to be used on any other project and is to be returned upon request. Scales as stated herein are for reference only as normal reproduction processes may alter the accuracy of original drawings. Associated Space Design, Inc. 2025

NO:	DATE:	REMARKS:
0	04/07/25	FOR PERMIT AND PRICING
D	03/28/25	FOR PERMIT
C	02/21/25	90% CD
B	12/13/24	100% DD
A	11/08/24	50% DD

REVISIONS:

DRAWING TITLE:
ARCHITECTURAL & SIGNAGE SITE PLAN

PROJECT NO.:	ISSUE DATE:
71473.00	04/07/25
DRAWN BY: MP/EB	CHECKED BY: GC

SHEET NUMBER:
A2.01

4/7/2025 3:12:39 PM

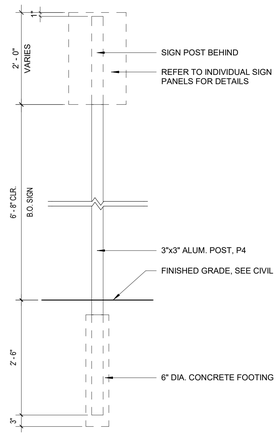

ELEVATION VIEW

8 SIGN POST DETAILS, TYP. 3/4" = 1'-0"

SITE SIGNAGE

THE MAJORITY OF THE JURISDICTIONAL SIGNAGE IS TO BE RELOCATED BASED ON NEW DRIVEWAY CONFIGURATIONS. THE MAJORITY OF THESE SIGNS ARE LESS THAN 1.5 SF.

IN PARTICULAR, THIS PROJECT PROPOSES TO **RELOCATE** AND **MODIFY** 2 MONUMENT SIGNS, AND **MODIFY** 1 MONUMENT SIGN.

ALL SITE SIGNAGE IS NOT LIT.

JURISDICTIONAL SIGNAGE TO BE RELOCATED

7 SIGN TYPE D.1 1 1/2" = 1'-0"

MUTCD SIGN: R4-7
REFLECTIVE

6 SIGN TYPE C.3 & C.4 1 1/2" = 1'-0"

MUTCD SIGN: R4-7
REFLECTIVE

5 SIGN TYPE C.1, C.2 & C.5 1 1/2" = 1'-0"

MUTCD SIGN: R1-1
REFLECTIVE

4 SIGN TYPE B.1 1 1/2" = 1'-0"

A.3: RELOCATED & MODIFIED

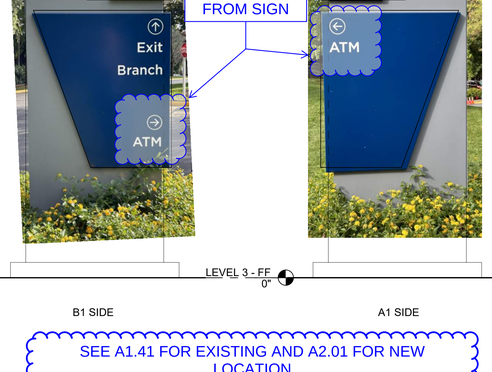

SEE A1.41 FOR EXISTING AND A2.01 FOR NEW LOCATION

3 SIGN A.3 - A1 & B1 ELEVATIONS 3/4" = 1'-0"

A.2: MODIFIED (NOT RELOCATED)

SEE A1.41 FOR EXISTING AND A2.01 FOR NEW LOCATION

2 SIGN A.2 - A1 & B1 ELEVATIONS 3/4" = 1'-0"

A.1: RELOCATED & MODIFIED

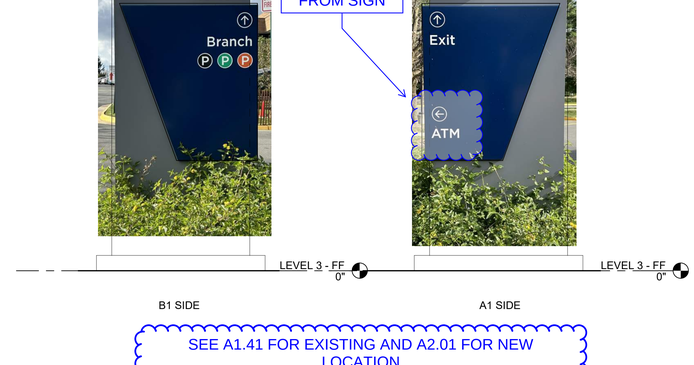

SEE A1.41 FOR EXISTING AND A2.01 FOR NEW LOCATION

1 SIGN A.1 - A1 & B1 ELEVATIONS 3/4" = 1'-0"

ASD | SKY
3030 Clarendon Blvd.
Suite 350
Arlington, VA 22201
T 703.876.9600
www.asdsky.com

NAVY FEDERAL CREDIT UNION

HQ1 AUDITORIUM ADDITION AND INTERIOR RENOVATIONS

820 FOLLIN LANE SE, VIENNA, VA 22180

COMMONWEALTH OF VIRGINIA
EVAN BURCH
Lic. No. 401020014
ARCHITECT

This drawing is the property of Associated Space Design, Inc. and is not to be reproduced or copied in whole or part. It is not to be used on any other project and is to be returned upon request. Scales as stated herein are for reference only as normal reproduction processes may alter the accuracy of original drawings.
Associated Space Design, Inc. 2025

NO:	DATE:	REMARKS:
0	04/07/25	FOR PERMIT AND PRICING
D	03/28/25	FOR PERMIT
C	02/21/25	90% CD
B	12/13/24	100% DD
A	11/08/24	50% DD

REVISIONS:

DRAWING TITLE:
SITE SIGNAGE ELEVATIONS & DETAILS - TYPES A, B, C & D

PROJECT NO: 71473.00
ISSUE DATE: 04/07/25
DRAWN BY: MP/HP
CHECKED BY: GC
SHEET NUMBER: SN4.01

4/7/2025 3:15:43 PM