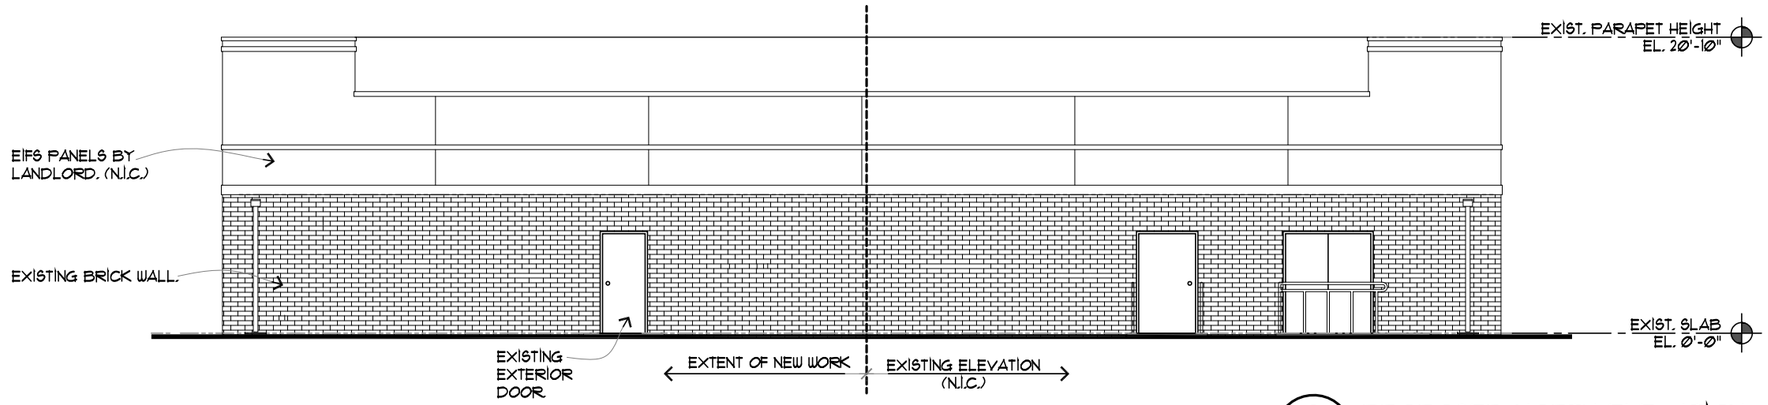

3 / A1 **PROPOSED NORTH ELEVATION**
SCALE: 3/32" = 1'-0"

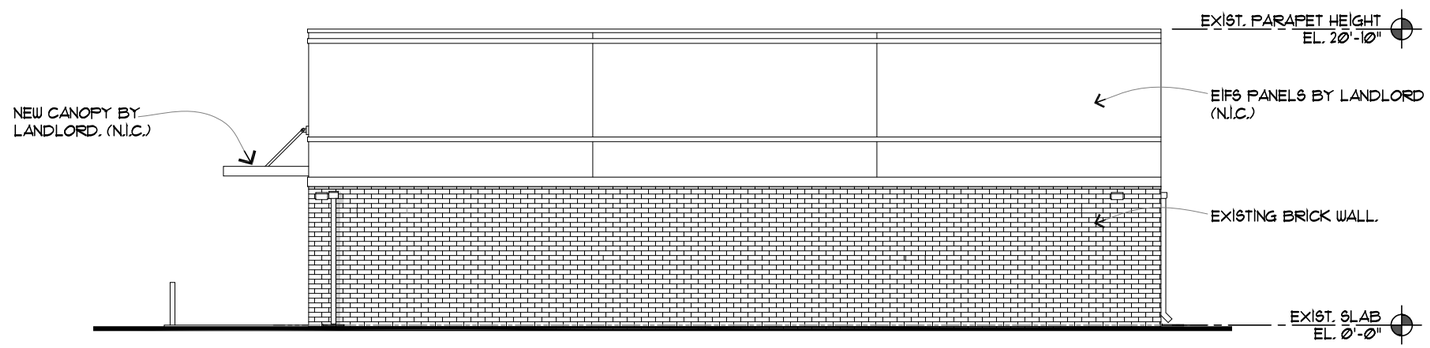

2 / A1 **PROPOSED EAST ELEVATION**
SCALE: 3/32" = 1'-0"

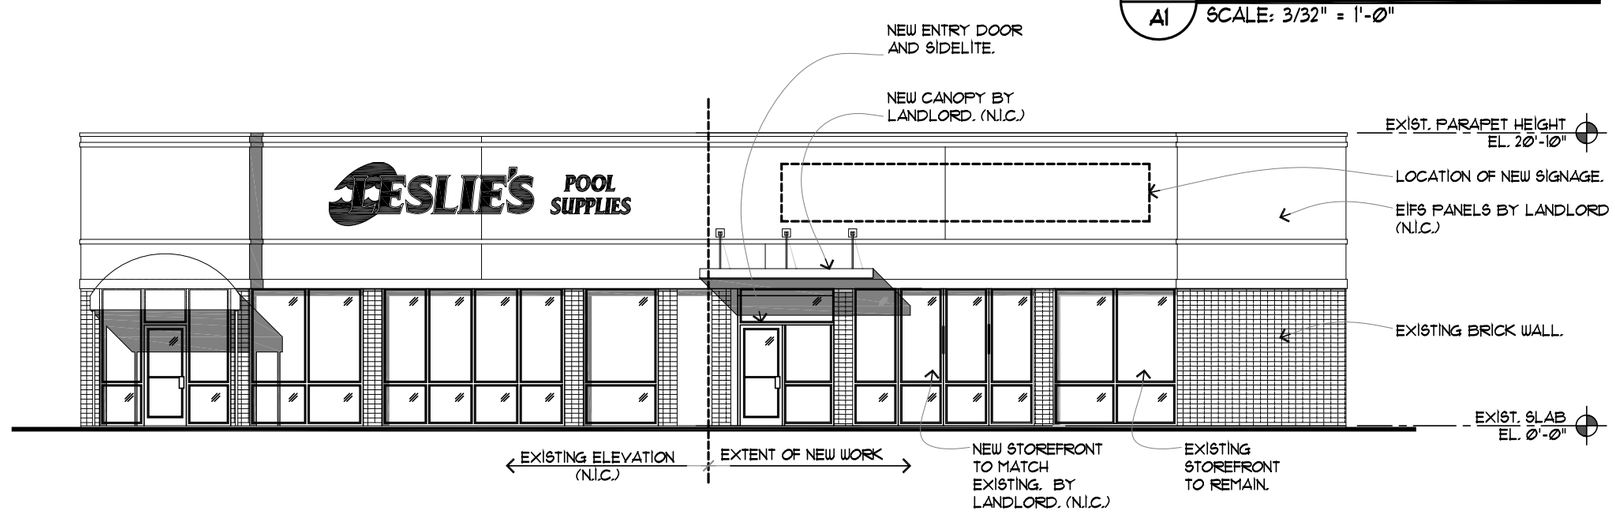

1 / A1 **PROPOSED SOUTH ELEVATION**
SCALE: 3/32" = 1'-0"

Banfield PET HOSPITAL
18101 SE 6th WAY - VANCOUVER, WA 98683

DATE	INITIALS	FIXTURE PLAN HISTORY

#5247 - VIENNA
414 MAPLE AVENUE EAST
VIENNA, VIRGINIA

Colliers INTERNATIONAL

EXTERIOR ELEVATIONS

SCALE: 3/32" = 1'-0"

SHEET NO.:
A1