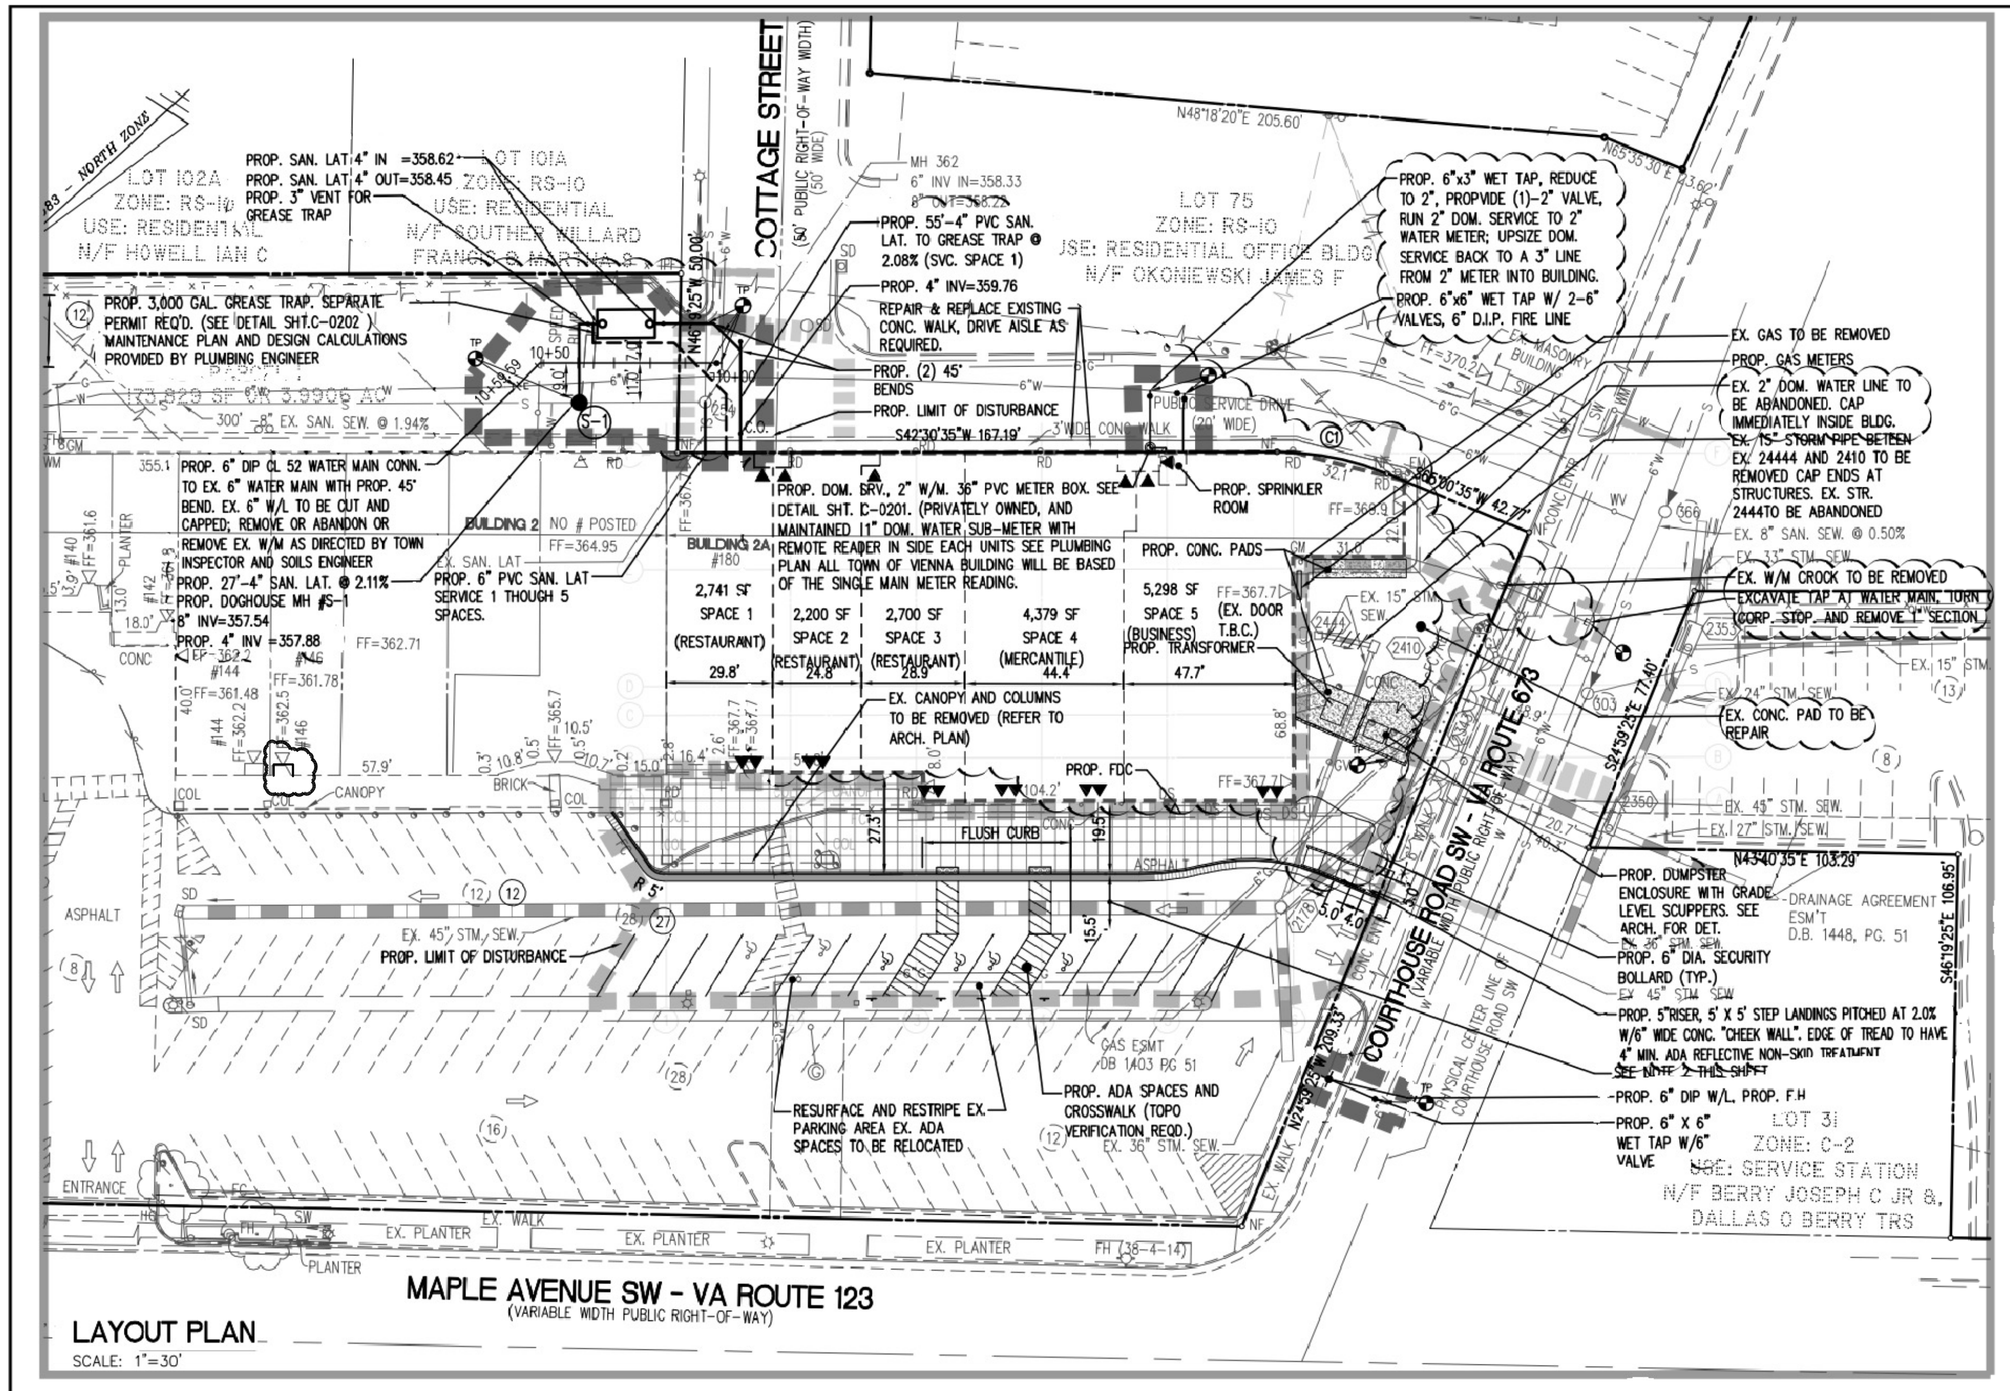

LAYOUT PLAN
SCALE: 1"=30'

LEGEND

PROPOSED	DESCRIPTION	EXISTING
EP	EDGE OF PAVEMENT	EP.
MH	MANHOLE	MH
WV	WATER VALVE	WV
WM	WATER METER	WM
GM	GAS METER	GM
TCB	TRAFFIC CONTROL BOX	TCB
LP	LIGHT POLE	LP
LP/S	LIGHT POLE WITH SIGNALS	LP/S
	CURB & GUTTER CG-2	
CG-6R CG-6	TRANSITION FROM CG-6 TO CG-6R	CG-6 CG-6R
	SANITARY SEWER	S
SL	SANITARY LATERAL	SL
C.O.	CLEAN OUT	C.O.
	STORM SEWER	
	WATER MAIN	W
	FIRE HYDRANT	
	PLUG	
	OVERHEAD WIRES	
	UTILITY POLE	
UE	UNDERGROUND ELECTRIC	UE
T	TELEPHONE	T
G	GAS MAIN	G
E	ELECTRICAL	E
	TRANSFORMER	
	HANDICAP RAMP (CG-12)	
	GUARDRAIL	
	FENCE	
	TRAFFIC FLOW	
	LIGHT	
	DOOR	
	TREES	
	LIMITS OF CLEARING AND GRADING	

WALTER L. PHILLIPS INCORPORATED ESTABLISHED 1945
Engineers • Surveyors • Planners
Landscape Architects • Arborists
207 PARK AVENUE
FALLS CHURCH, VIRGINIA 22046
(703) 532-6163 Fax (703) 533-1301
www.WLPINC.com

SCALE: AS NOTED | DATE: 10/10/13, 7/22/14, 8/15/14, 8/22/14, 10/15/14, 8/15/15, 7/13/15 | DRAWN: | CHECKED:

JOHN L. CAVARANICH
LS - No. 0402020
7/20/15

REVISION APPROVED BY

NO.	DESCRIPTION	DATE	REV. BY	APPROVED	DATE
1	BUILDING 2A RENOVATION	8/15/14			
2	FIRE, GRD., UTILITY CONN.	8/7/15			
3	INDIVIDUAL WATER METER				
	REVISED BAR SUBMISSION	1/10/18			

LAYOUT AND GRADING

VIENNA SHOPPING CENTER

MINOR AMENDMENT TO SITE PLAN

TOWN OF VIENNA

FAIRFAX COUNTY, VIRGINIA

SHEET: C-0402