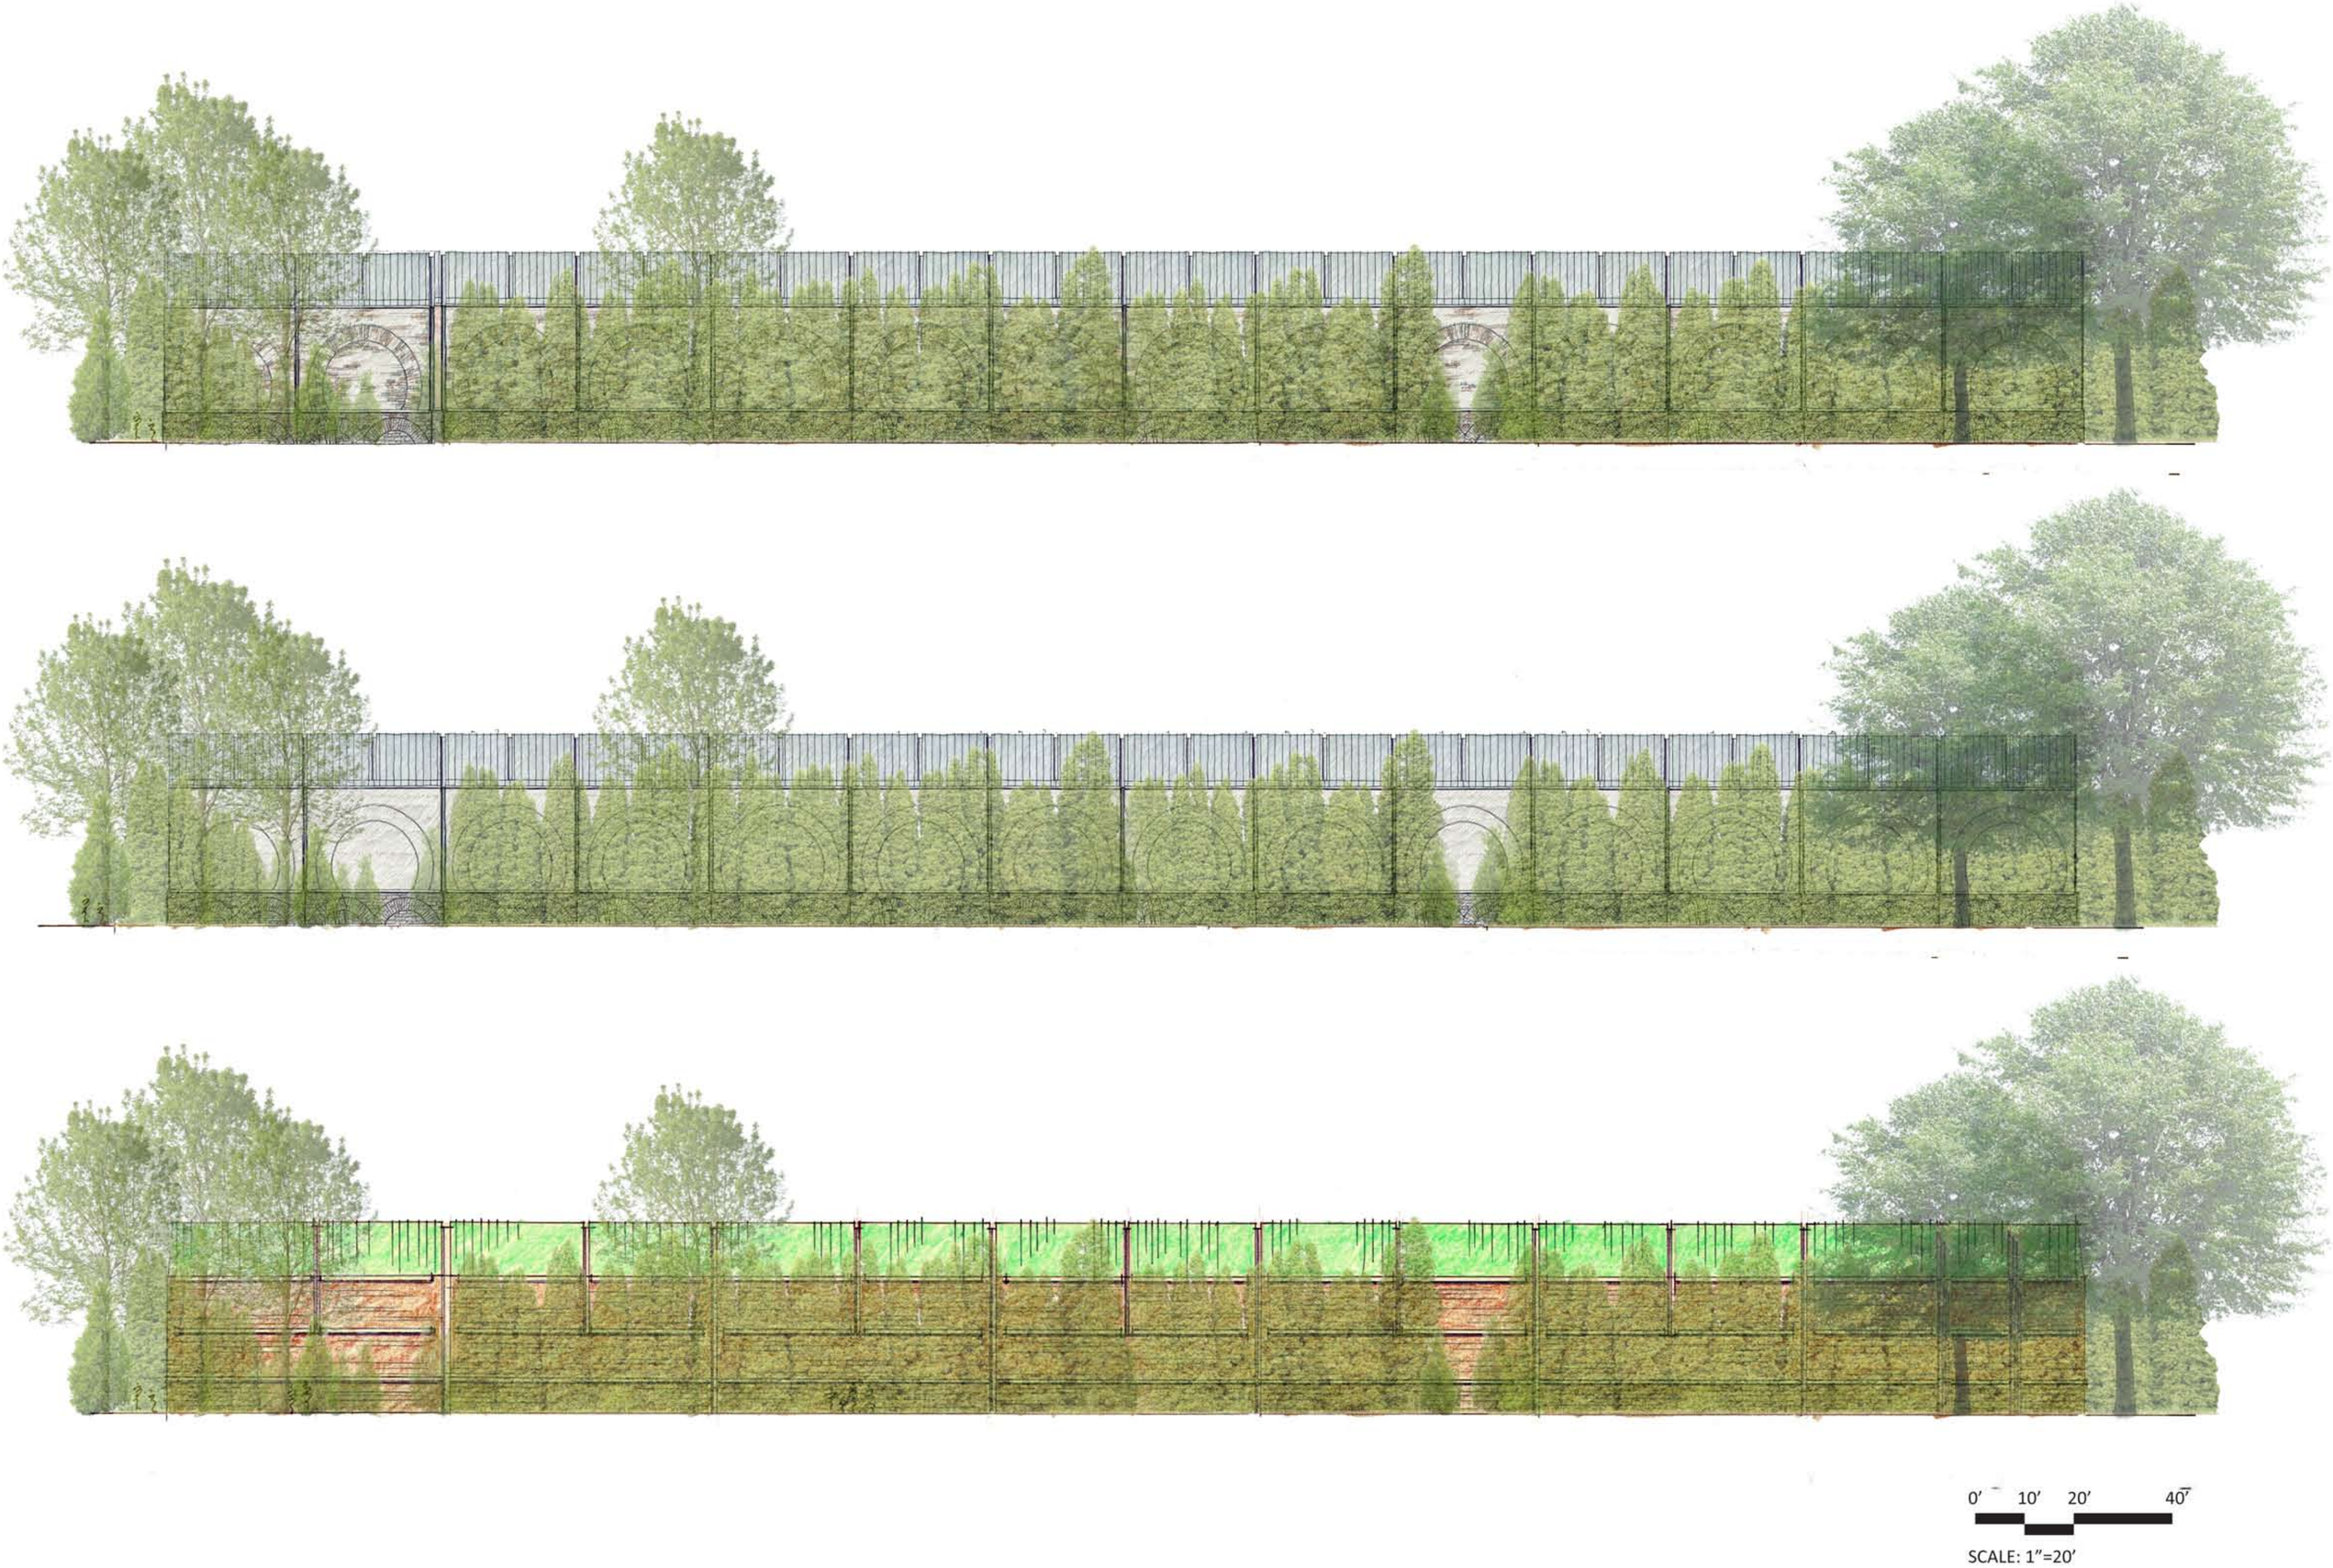

MILL STREET DEVELOPMENT ONE
211 Mill Street, Vienna VA

Back Elevation Options
2.6.2018

WINSTANLEY
ARCHITECTS & PLANNERS

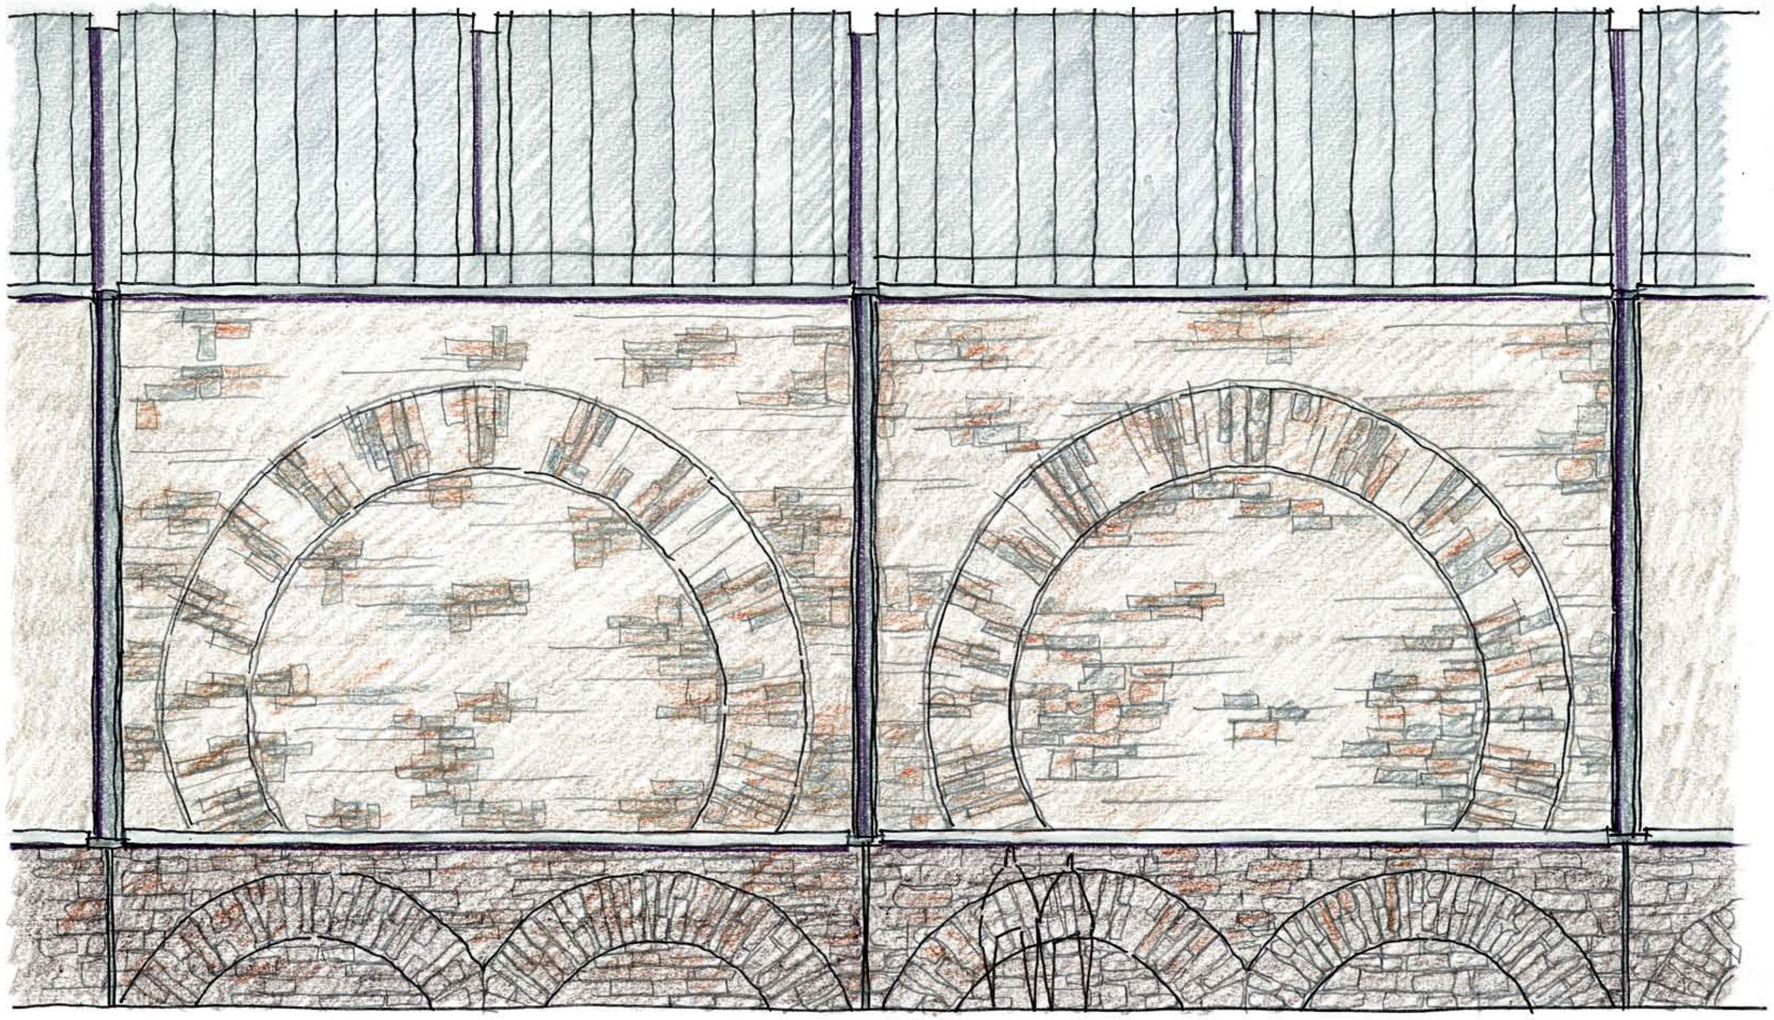

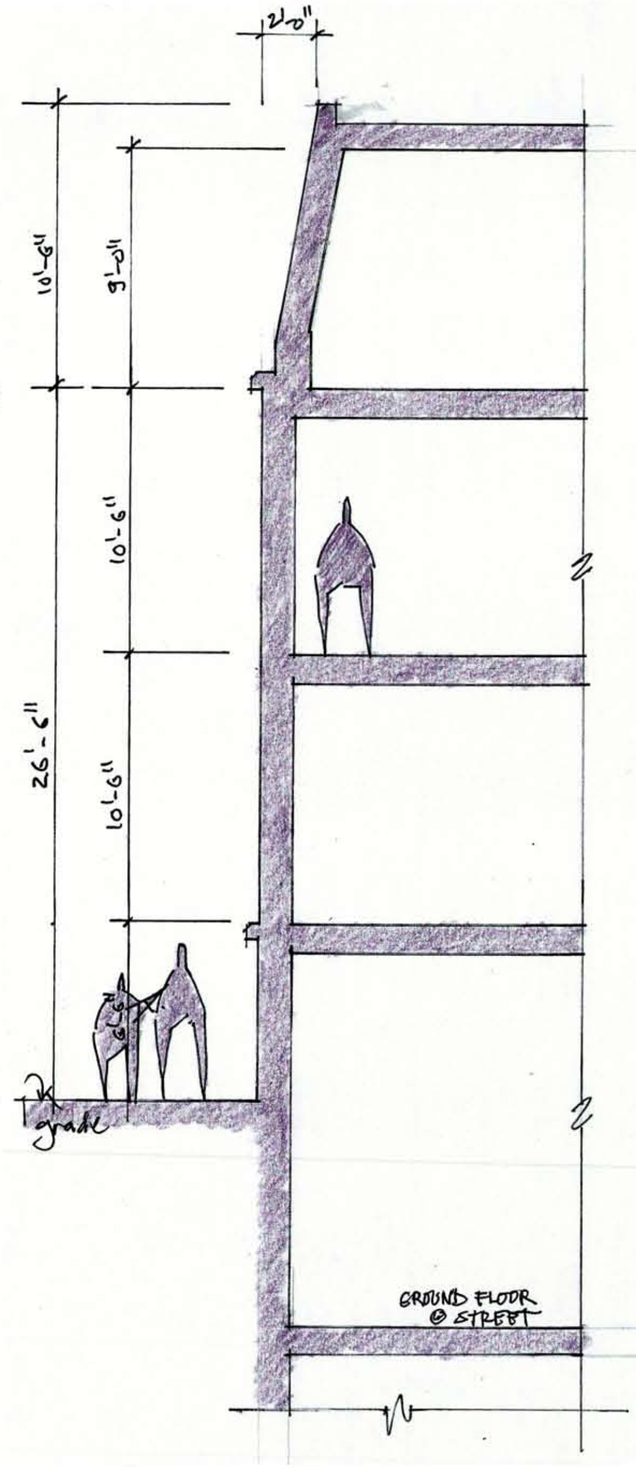

0' 10' 20' 40'

SCALE: 1"=20'

MILL STREET DEVELOPMENT ONE
211 Mill Street, Vienna VA

Back Elevation Option 1
2.6.2018

WINSTANLEY
ARCHITECTS & PLANNERS

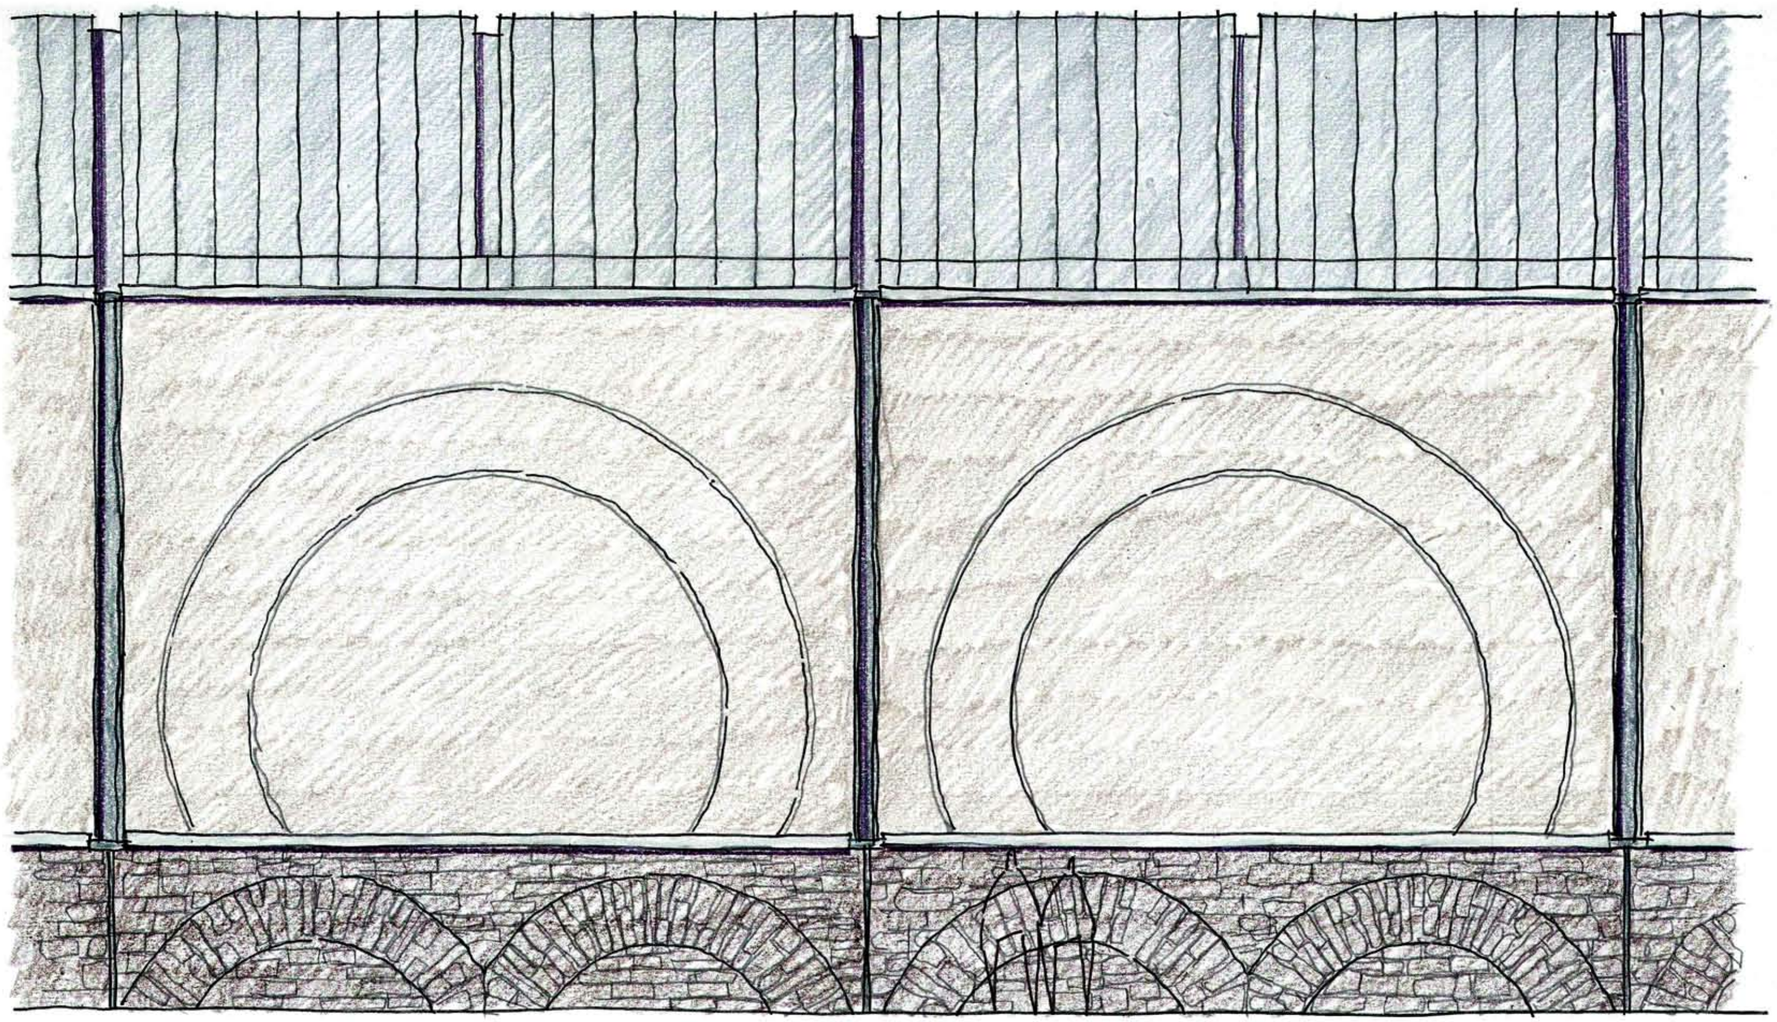

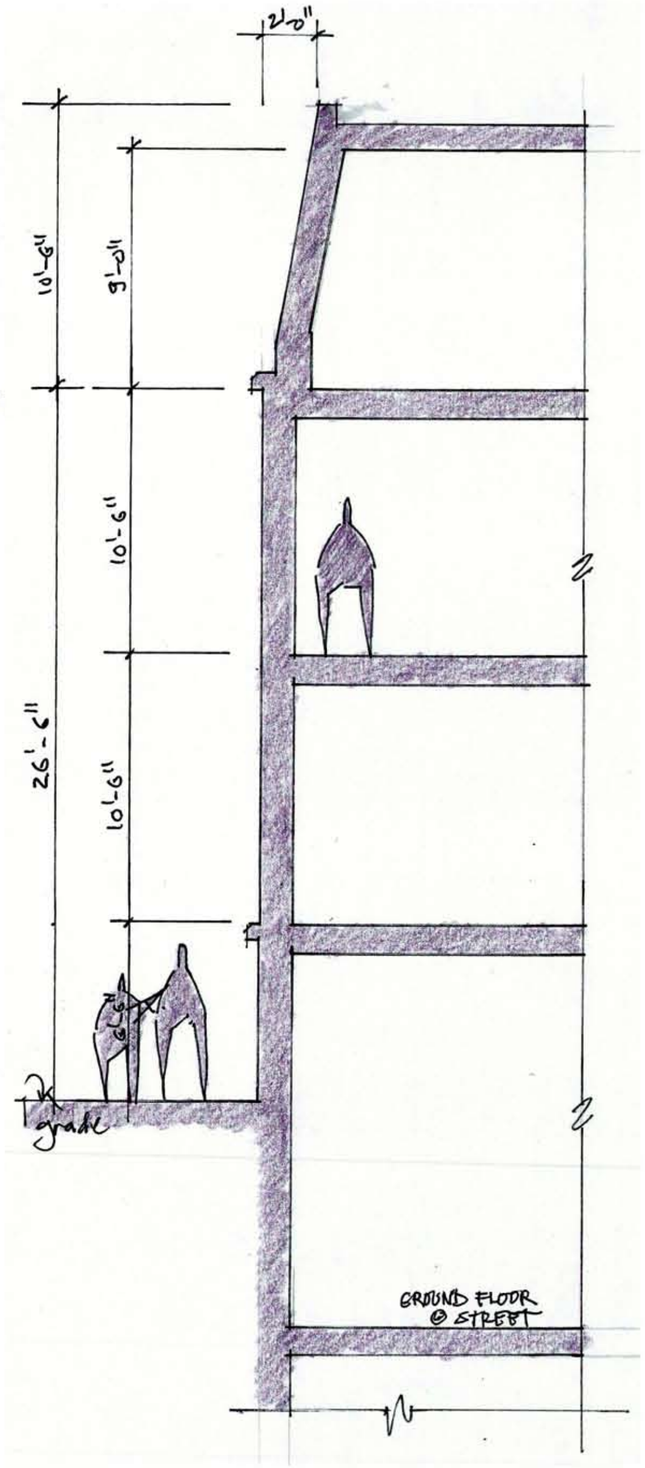

0' 10' 20' 40'

SCALE: 1"=20'

MILL STREET DEVELOPMENT ONE
211 Mill Street, Vienna VA

Back Elevation Option 2
2.6.2018

WINSTANLEY
ARCHITECTS & PLANNERS