Furniture & Millwork Plan Legend

F-5	Furniture Tag
F-5 ADA	Furniture compliant with 2003 ICC/ANSI A117.1
MW-5	Millwork Tag
	Seating area compliant with 2003 ICC/ANSI A117.1
	Area Not In Contract (NIC)
1	Seat Count

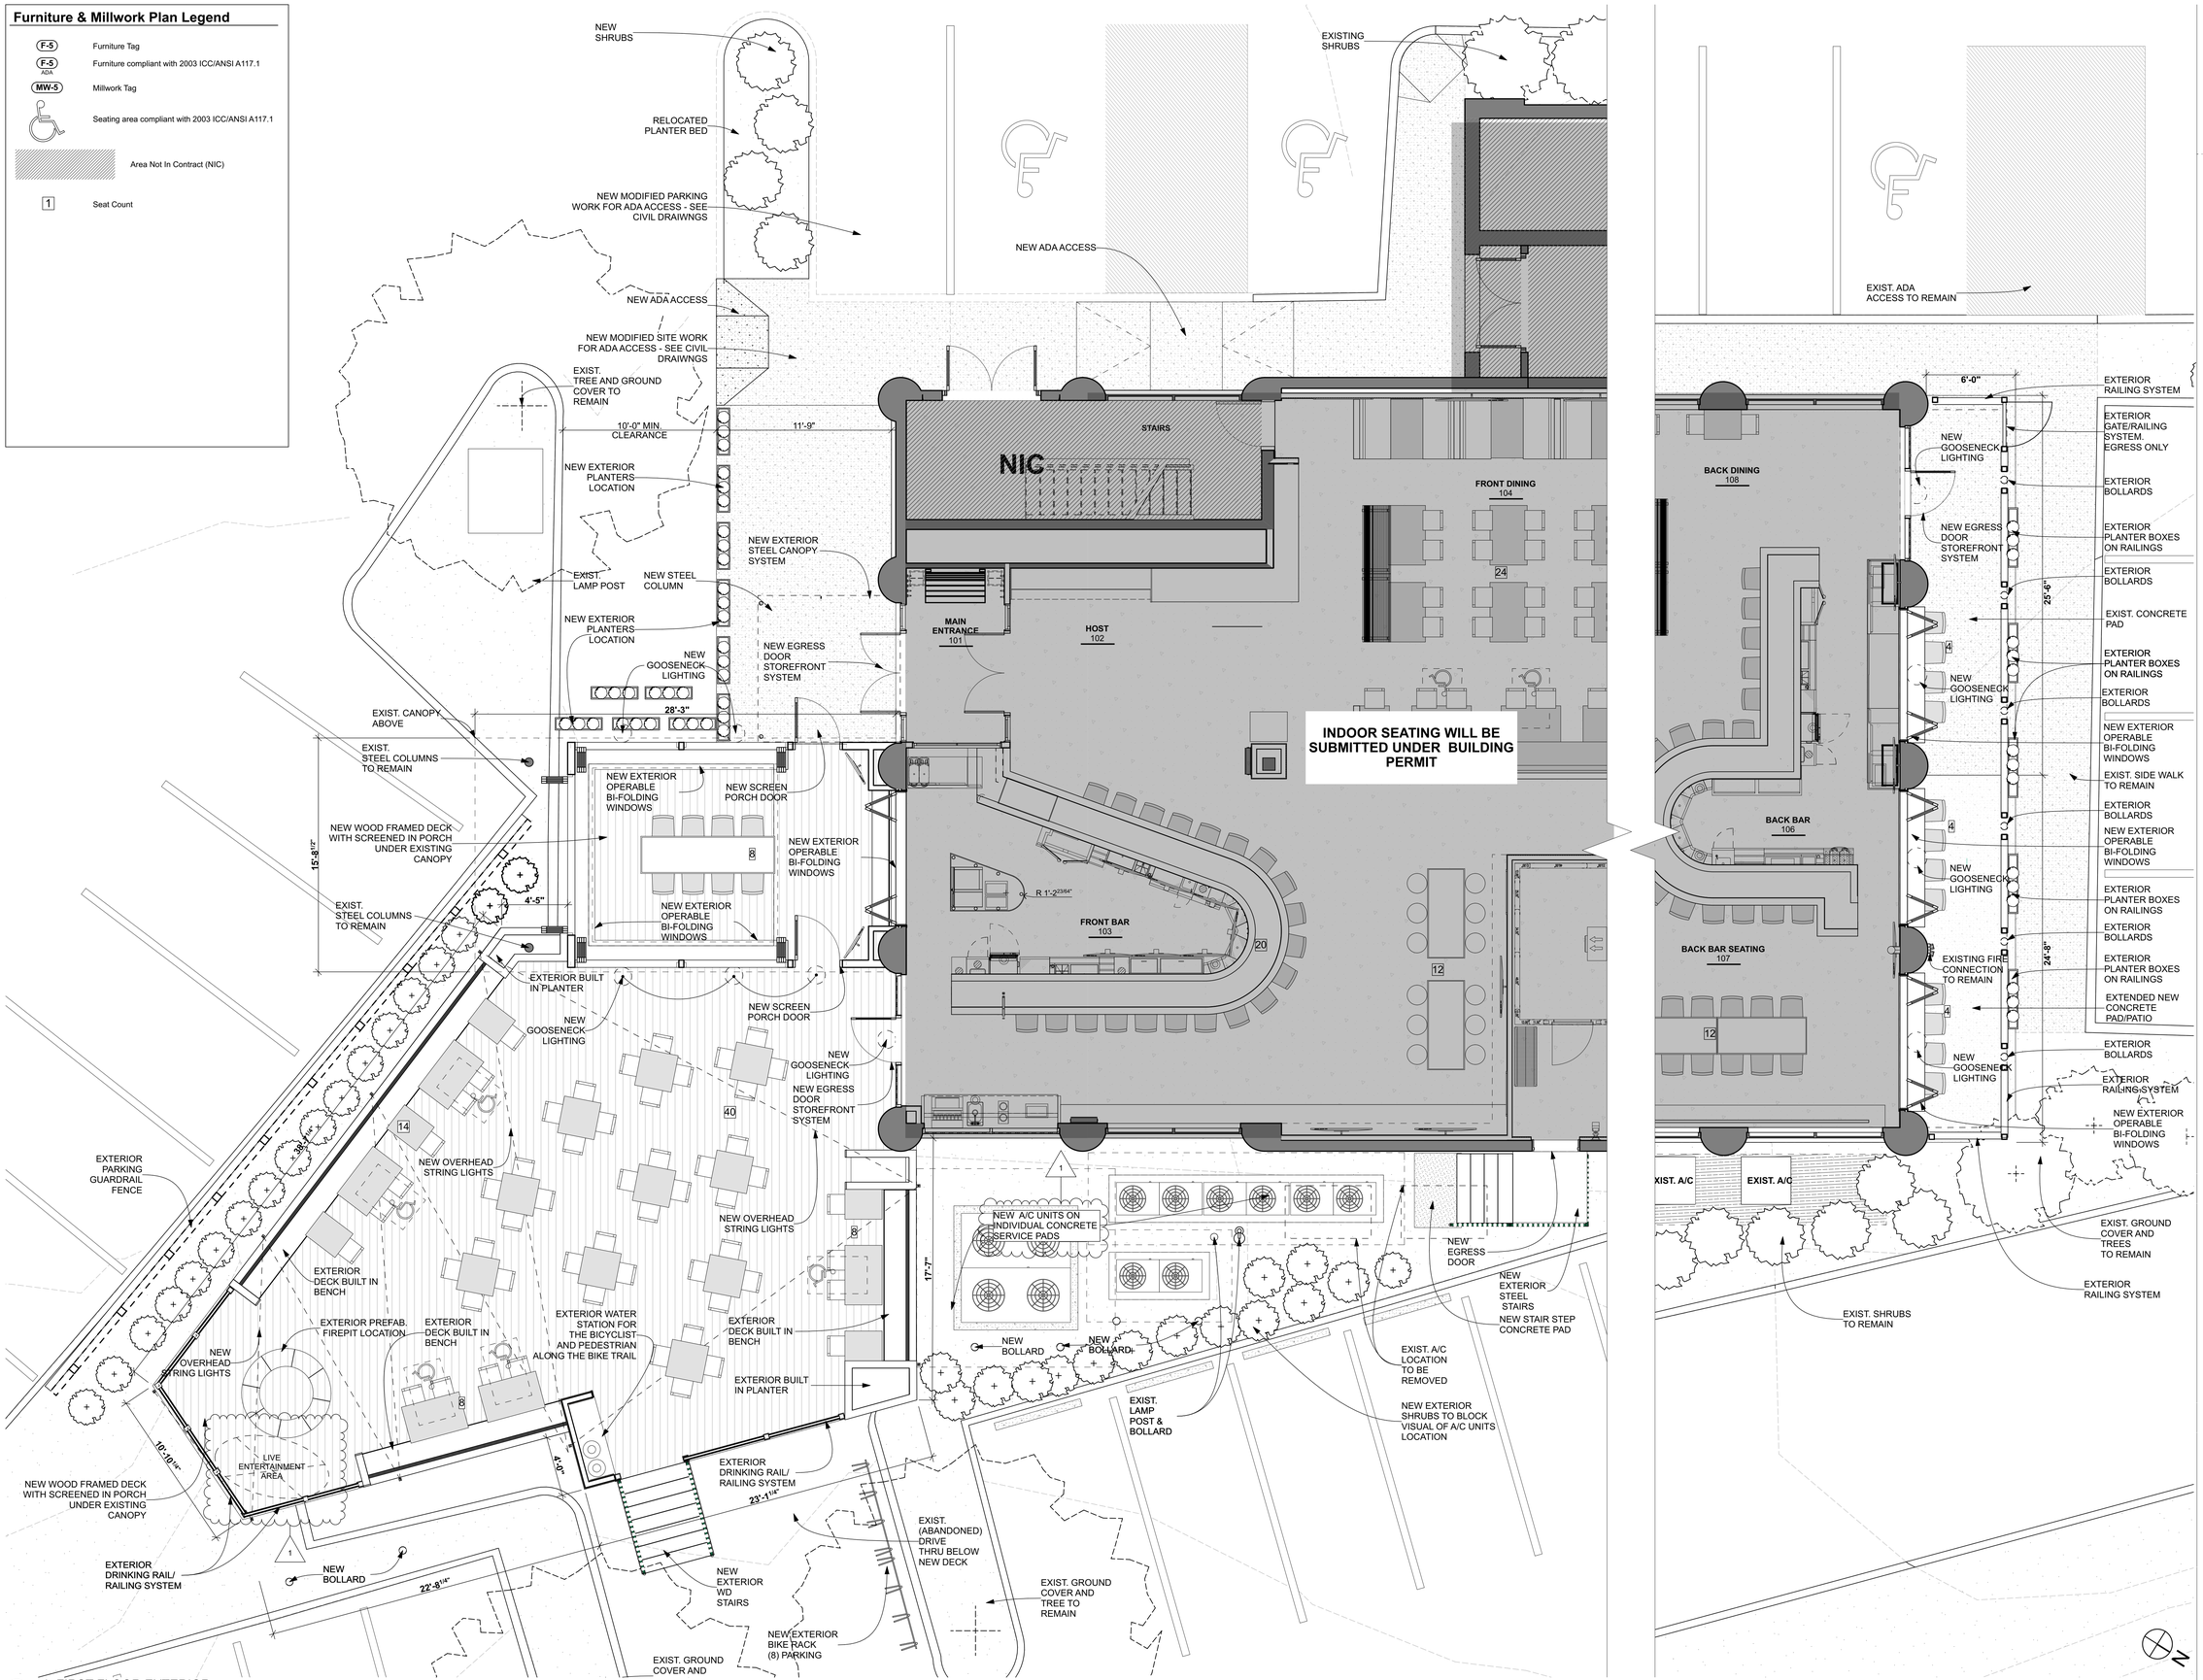

1 1. FIRST FLOOR EXTERIOR
SCALE: 1/4" = 1'-0"

Architect
HapstakDemetriou+
ARCHITECTURE | DESIGN
2715 M St NW, 4th Fl.
Washington, DC 20007
www.hd-ad.com
202.333.9038

Project No. 18039

BEAR BRANCH TAVERN

133 MAPLE AVENUE EAST
VIENNA, VA 22180

COMMONWEALTH OF VIRGINIA
PETER F. HAPSTAK III
Lic. No. 0401016435
ARCHITECT

PROFESSIONAL CERTIFICATION:
I CERTIFY THAT THESE DOCUMENTS WERE PREPARED OR APPROVED BY ME, AND THAT I AM A DULY LICENSED ARCHITECT UNDER THE LAWS OF THE STATE OF
Commonwealth of Virginia
LICENSE NUMBER: 4010016435
EXPIRATION DATE 06-30-2019.

REV	DATE	DESCRIPTION
	05.23.19	BAR PRESENTATION PACKAGE
	06.14.19	BAR PRESENTATION PACKAGE

EXTERIOR SCOPE OF WORK FLOOR PLANS

A002

Printed: 6/14/19
© HapstakDemetriou + plic 2019

File Name: "/Volumes/Shared/18039 133 Maple Ave/3 Production/In Cadd Files/19_0606 133 Maple Avenue.pln" Layout: A002 EXTERIOR SCOPE OF WORK FLOOR PLANS Printed Date: 6/14/19 at 1:03 PM