



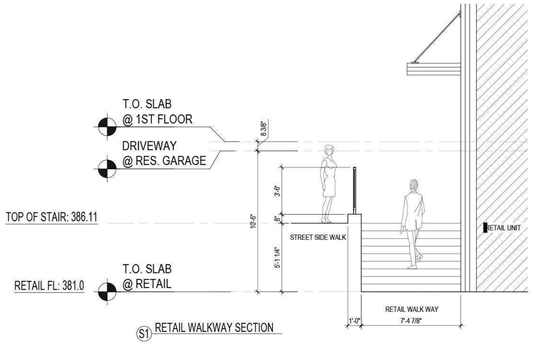

KEY PLAN

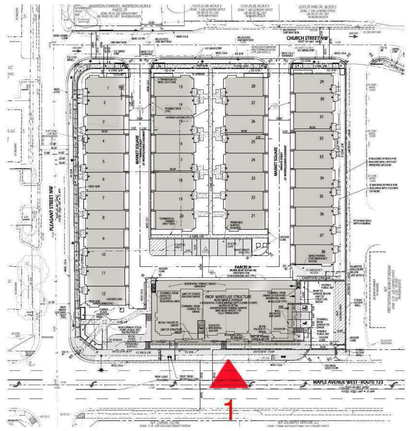

1.MAPLE AVENUE - PROPOSED

lessard DESIGN
8521 LEESBURG PIKE, SUITE 700, VIENNA, VA 22182
P:571.830.1800 | F: 571.830.1801 | LESSARDDESIGN.COM

COLOR STREETSCAPE

TOWNS OVER RETAIL

©2019 LESSARD DESIGN INC. EXPRESSLY RESERVES ITS COMMON-LAW COPYRIGHT AND OTHER PROPERTY RIGHTS IN THESE PLANS. THESE PLANS ARE NOT TO BE REPRODUCED, CHANGED OR COPIED IN ANY OTHER FORM OR MATTER WHATSOEVER, NOR ARE THEY TO BE ASSIGNED TO ANY THIRD PARTY, WITHOUT FIRST OBTAINING THE EXPRESS WRITTEN PERMISSION AND CONSENT OF LESSARD DESIGN INC.


MARCO POLO DEVELOPMENT

08/05/19
NV.060

NVURBAN

SCALE: 3/32"=1'-0"

E1

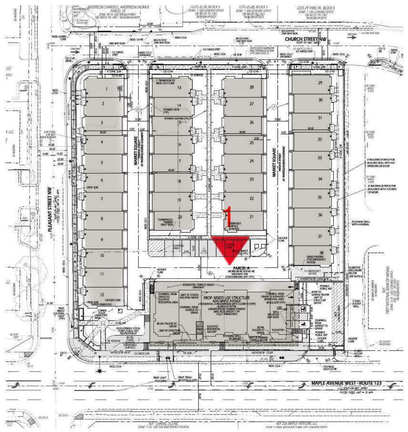

KEY PLAN



1.REAR MAPLE AVENUE - PROPOSED

lessard DESIGN
8521 LEESBURG PIKE, SUITE 700, VIENNA, VA 22182
P:571.830.1800 | F: 571.830.1801 | LESSARDDESIGN.COM

COLOR STREETSCAPE

TOWNS OVER RETAIL

©2019 LESSARD DESIGN INC. EXPRESSLY RESERVES ITS COMMON-LAW COPYRIGHT AND OTHER PROPERTY RIGHTS IN THESE PLANS. THESE PLANS ARE NOT TO BE REPRODUCED, CHANGED OR COPIED IN ANY OTHER FORM OR MATTER WHATSOEVER, NOR ARE THEY TO BE ASSIGNED TO ANY THIRD PARTY, WITHOUT FIRST OBTAINING THE EXPRESS WRITTEN PERMISSION AND CONSENT OF LESSARD DESIGN INC.


MARCO POLO DEVELOPMENT

08/05/19
NV.060

NVURBAN

SCALE: 3/32"=1'-0"

E1A

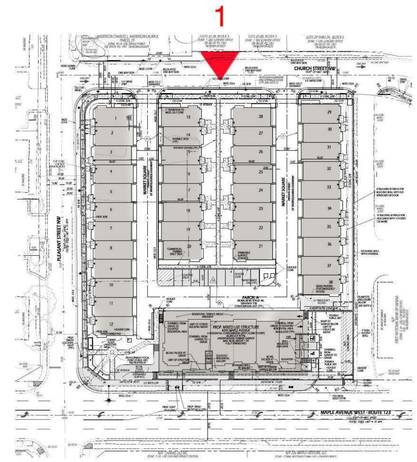

KEY PLAN



1. CHURCH STREET - PROPOSED



1. 6 PANEL DOOR

lessard DESIGN
8521 LEESBURG PIKE, SUITE 700, VIENNA, VA 22182
P:571.830.1800 | F: 571.830.1801 | LESSARDDESIGN.COM

COLOR STREETSCAPE

TOWNS OVER RETAIL

©2018 LESSARD DESIGN INC. EXPRESSLY RESERVES ITS COMMON LAW COPYRIGHT AND OTHER PROPERTY RIGHTS IN THESE PLANS. THESE PLANS ARE NOT TO BE REPRODUCED, CHANGED OR COPIED IN ANY OTHER FORM OR MATTER WHATSOEVER, NOR ARE THEY TO BE ASSIGNED TO ANY THIRD PARTY, WITHOUT FIRST OBTAINING THE EXPRESS WRITTEN PERMISSION AND CONSENT OF LESSARD DESIGN INC.


MARCO POLO DEVELOPMENT

08/05/19
NV.060

NVURBAN


SCALE: 3/32"=1'-0"

E2

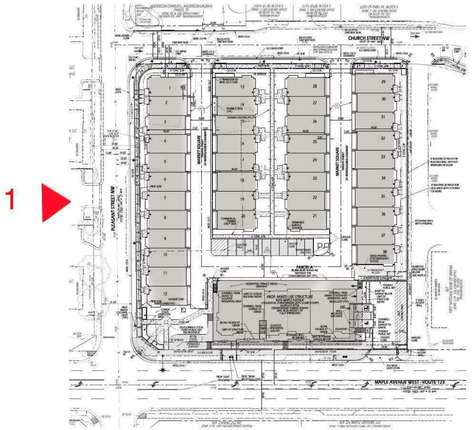

1

KEY PLAN

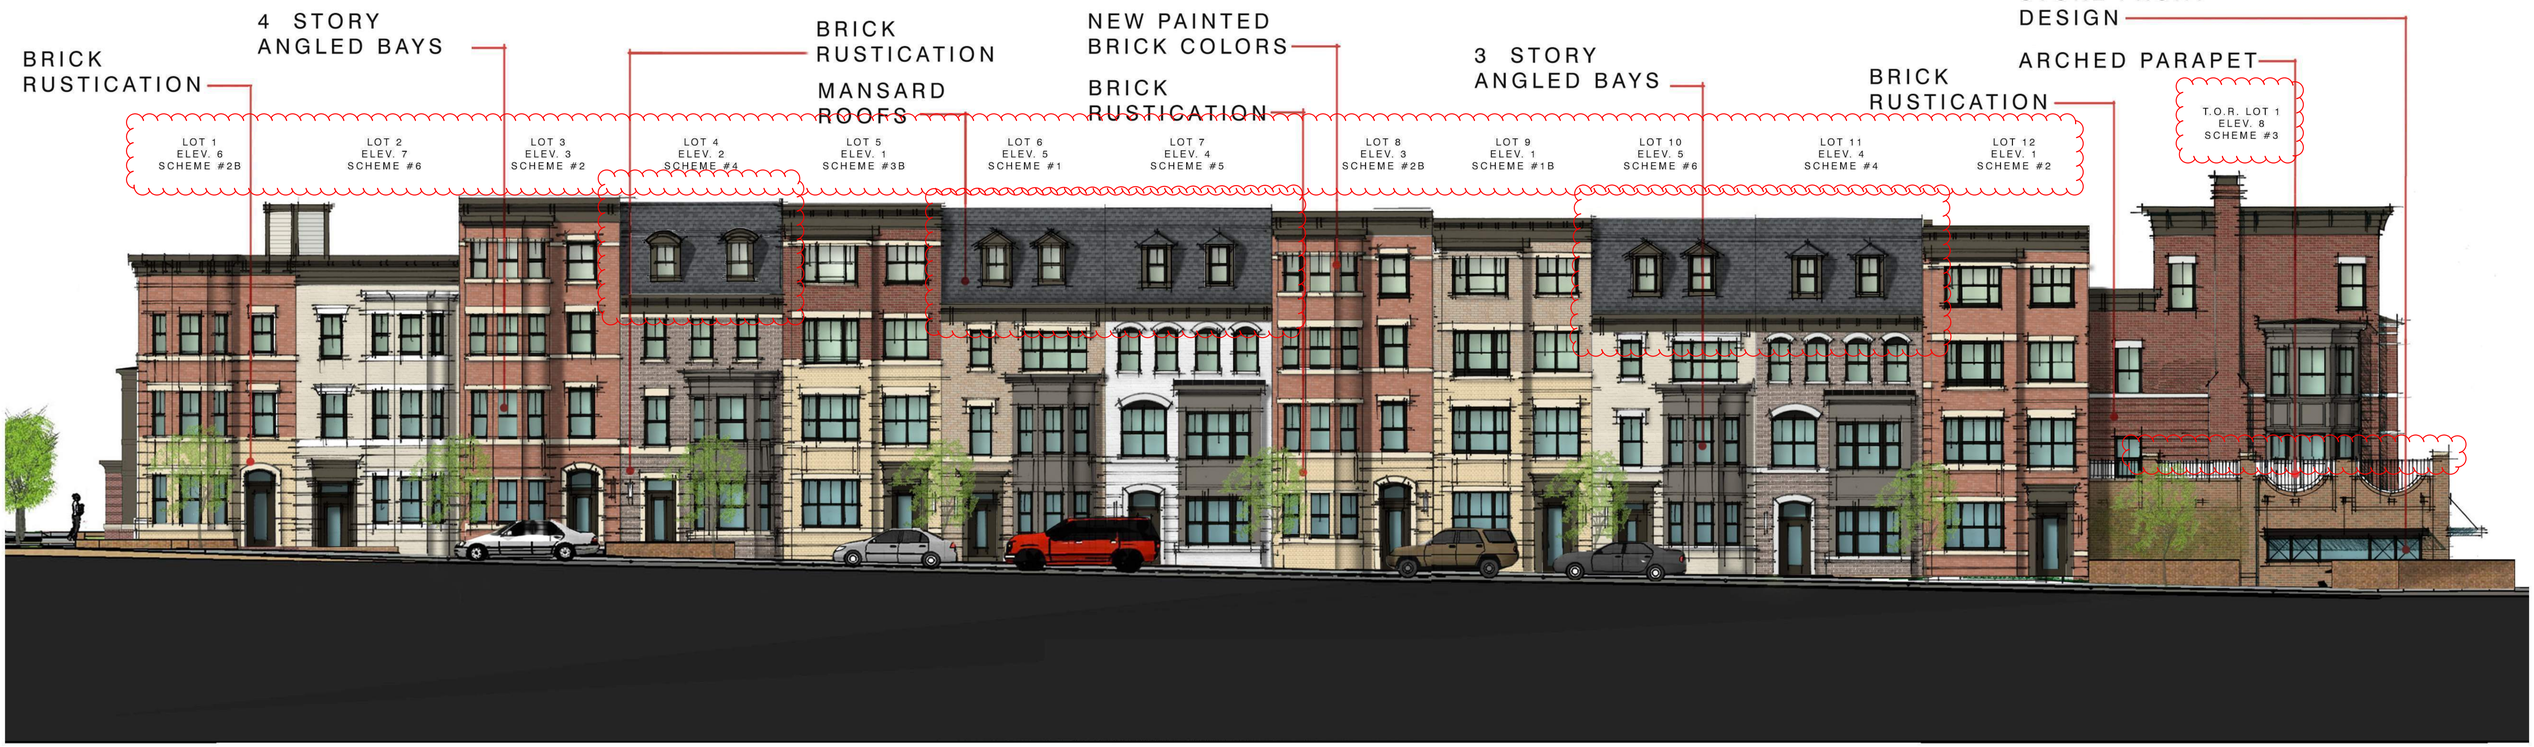

1.PLEASANT STREET - PROPOSED

lessard DESIGN
8521 LEESBURG PIKE, SUITE 700, VIENNA, VA 22182
P:571.830.1800 | F: 571.830.1801 | LESSARDDESIGN.COM

COLOR STREETSCAPE


TOWNS OVER RETAIL

©2019 LESSARD DESIGN INC. EXPRESSLY RESERVES ITS COMMON-LAW COPYRIGHT AND OTHER PROPERTY RIGHTS IN THESE PLANS. THESE PLANS ARE NOT TO BE REPRODUCED, CHANGED OR COPIED IN ANY OTHER FORM OR MATTER WHATSOEVER, NOR ARE THEY TO BE ASSIGNED TO ANY THIRD PARTY, WITHOUT FIRST OBTAINING THE EXPRESS WRITTEN PERMISSION AND CONSENT OF LESSARD DESIGN INC.


MARCO POLO DEVELOPMENT

08/05/19
NV.060

NVURBAN

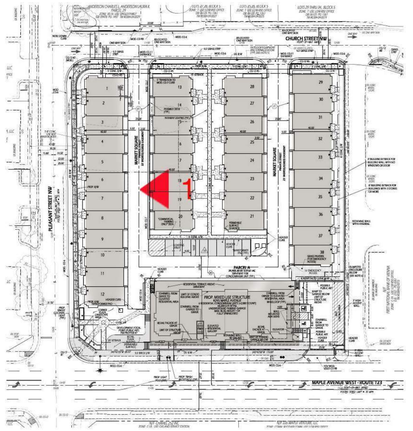

KEY PLAN

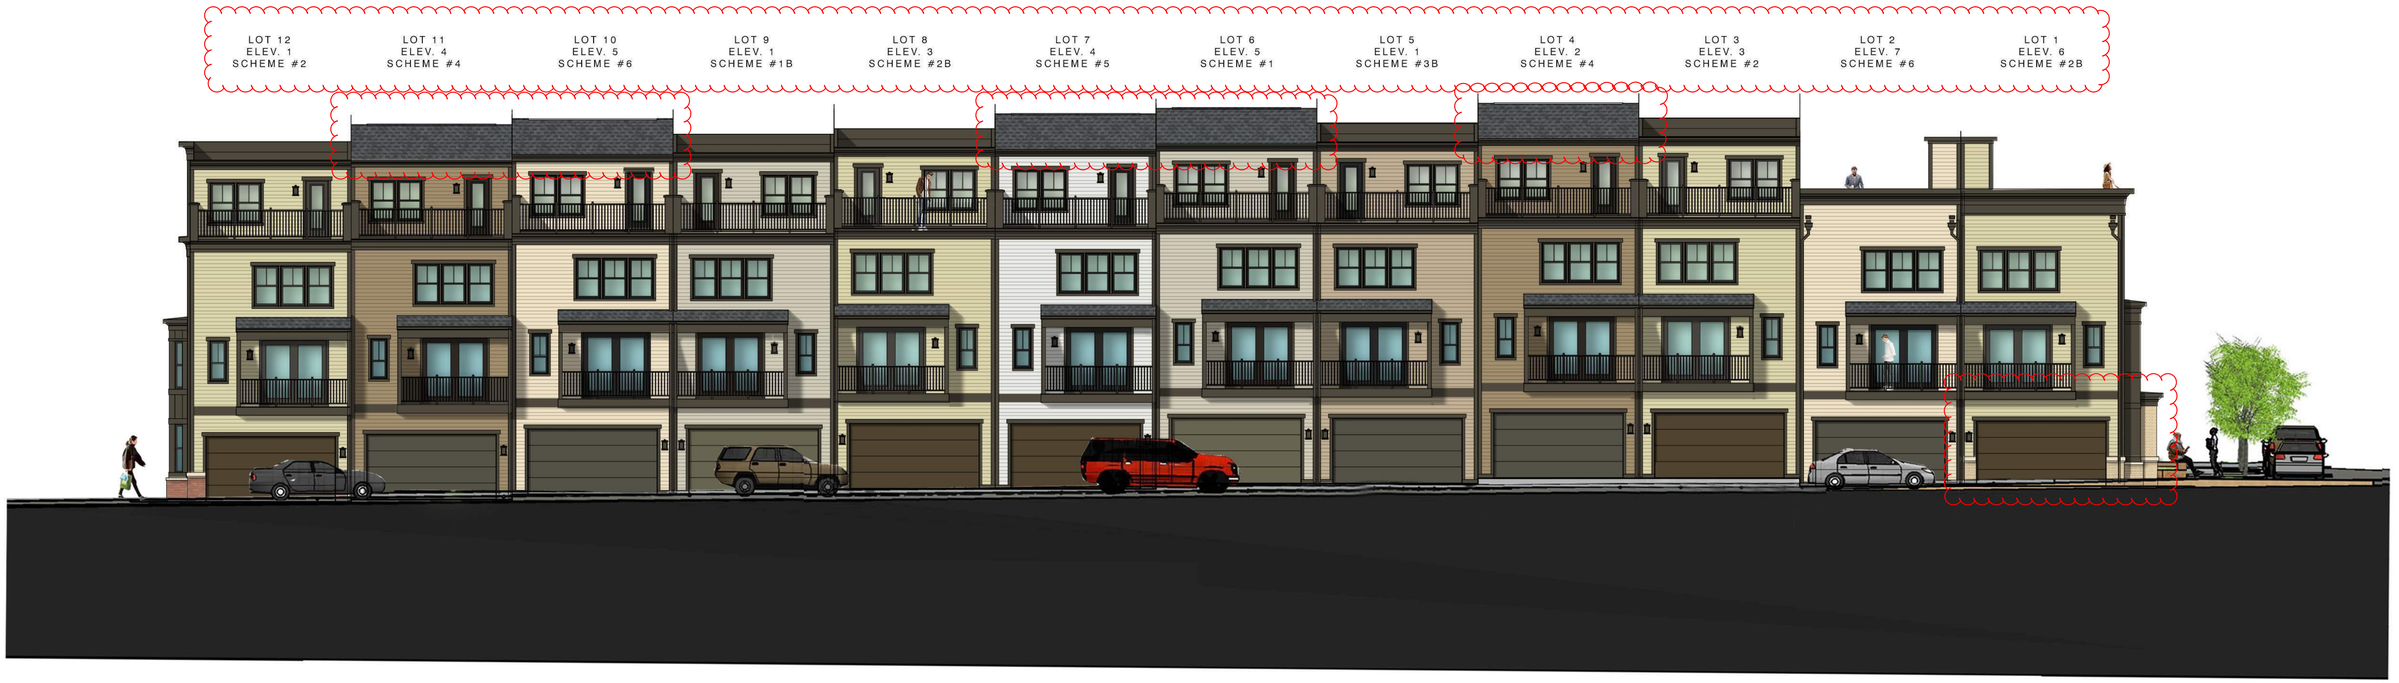

1.PLEASANT STREET - PROPOSED

lessard DESIGN
8521 LEESBURG PIKE, SUITE 700, VIENNA, VA 22182
P:571.830.1800 | F: 571.830.1801 | LESSARDDESIGN.COM

COLOR STREETSCAPE

TOWNS OVER RETAIL

©2019 LESSARD DESIGN INC. EXPRESSLY RESERVES ITS COMMON-LAW COPYRIGHT AND OTHER PROPERTY RIGHTS IN THESE PLANS. THESE PLANS ARE NOT TO BE REPRODUCED, CHANGED OR COPIED IN ANY OTHER FORM OR MATTER WHATSOEVER, NOR ARE THEY TO BE ASSIGNED TO ANY THIRD PARTY, WITHOUT FIRST OBTAINING THE EXPRESS WRITTEN PERMISSION AND CONSENT OF LESSARD DESIGN INC.


MARCO POLO DEVELOPMENT

08/05/19
NV.060

NVURBAN

SCALE: 3/32"=1'-0"

E3A

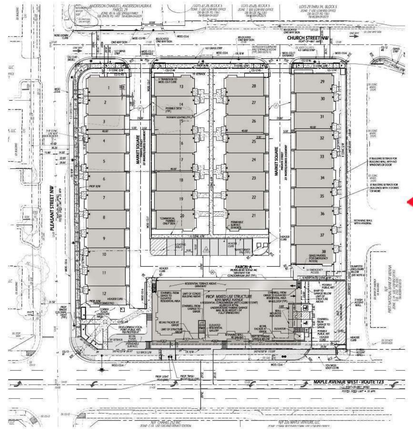

1

KEY PLAN



1.BANK OF AMERICA VIEW - PROPOSED

lessard DESIGN
8521 LEESBURG PIKE, SUITE 700, VIENNA, VA 22182
P:571.830.1800 | F: 571.830.1801 | LESSARDDESIGN.COM

COLOR STREETSCAPE

TOWNS OVER RETAIL

©2019 LESSARD DESIGN INC. EXPRESSLY RESERVES ITS COMMON-LAW COPYRIGHT AND OTHER PROPERTY RIGHTS IN THESE PLANS. THESE PLANS ARE NOT TO BE REPRODUCED, CHANGED OR COPIED IN ANY OTHER FORM OR MATTER WHATSOEVER, NOR ARE THEY TO BE ASSIGNED TO ANY THIRD PARTY, WITHOUT FIRST OBTAINING THE EXPRESS WRITTEN PERMISSION AND CONSENT OF LESSARD DESIGN INC.


MARCO POLO DEVELOPMENT

08/05/19
NV.060


NVURBAN

SCALE: 3/32"=1'-0"

E4

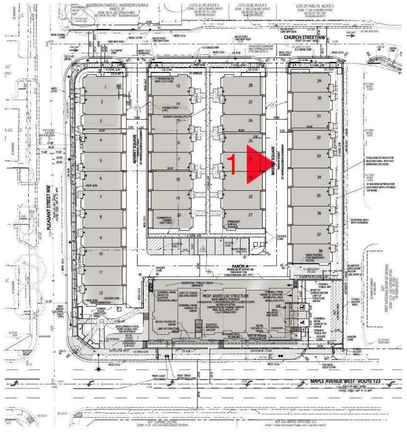

KEY PLAN

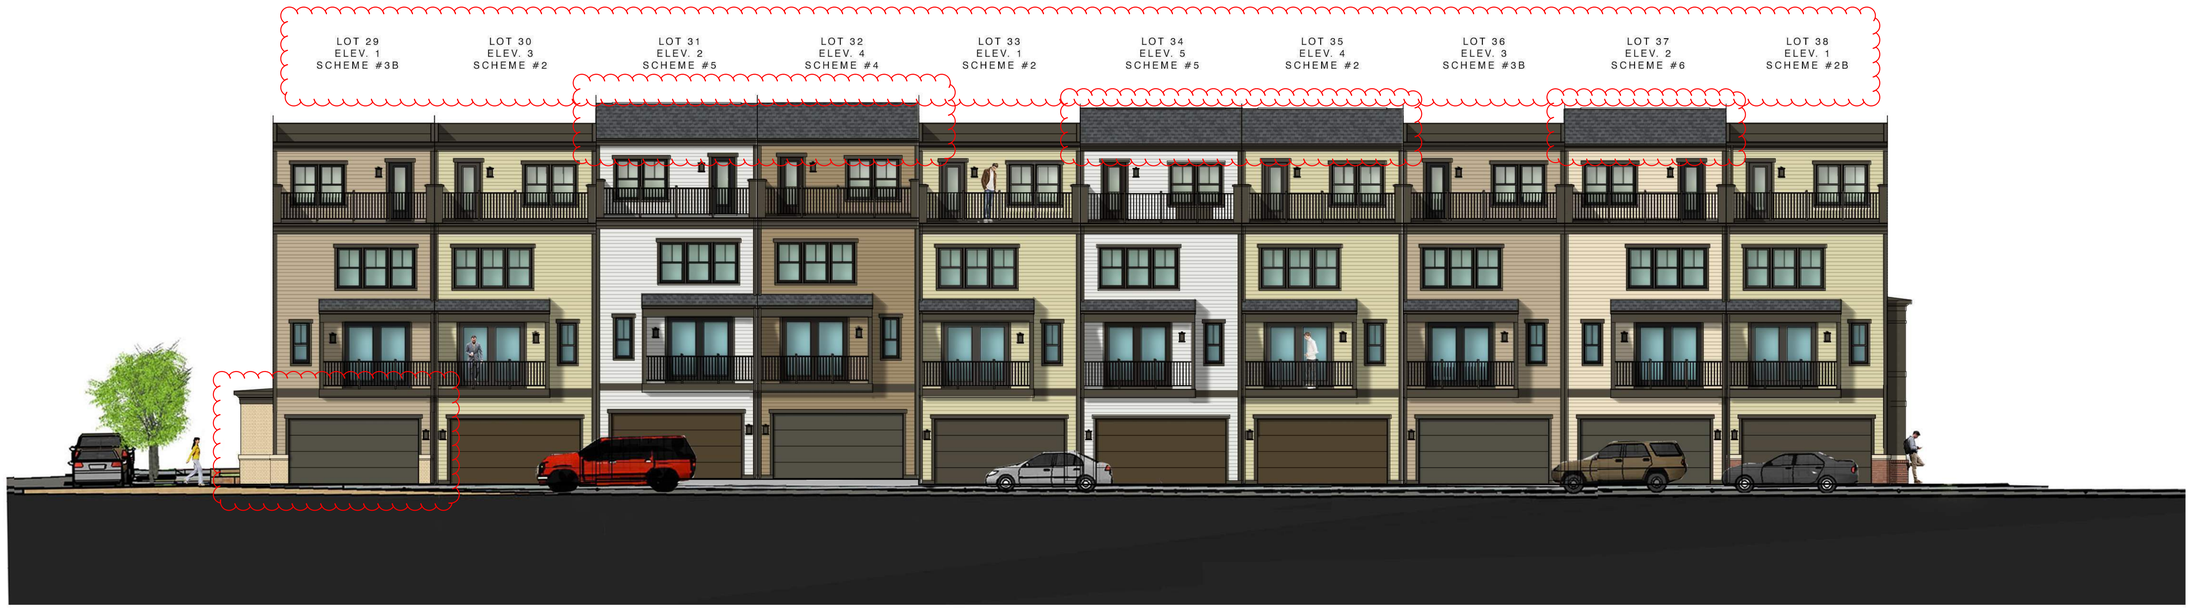

1. REAR BANK OF AMERICA STREET VIEW

lessard DESIGN
8521 LEESBURG PIKE, SUITE 700, VIENNA, VA 22182
P:571.830.1800 | F: 571.830.1801 | LESSARDDESIGN.COM

COLOR STREETSCAPE

TOWNS OVER RETAIL

©2019 LESSARD DESIGN INC. EXPRESSLY RESERVES ITS COMMON-LAW COPYRIGHT AND OTHER PROPERTY RIGHTS IN THESE PLANS. THESE PLANS ARE NOT TO BE REPRODUCED, CHANGED OR COPIED IN ANY OTHER FORM OR MATTER WHATSOEVER, NOR ARE THEY TO BE ASSIGNED TO ANY THIRD PARTY, WITHOUT FIRST OBTAINING THE EXPRESS WRITTEN PERMISSION AND CONSENT OF LESSARD DESIGN INC.

MARCO POLO DEVELOPMENT

08/05/19
NV.060


NVURBAN

SCALE: 3/32"=1'-0"

E4A



2.INTERIOR STRIP ELEVATION 2

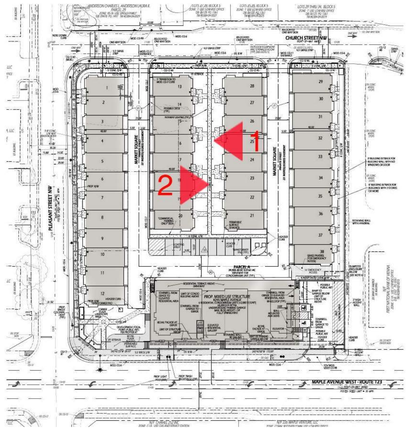

KEY PLAN



1. INTERIOR STRIP ELEVATION 1

lessard DESIGN
8521 LEESBURG PIKE, SUITE 700, VIENNA, VA 22182
P:571.830.1800 | F: 571.830.1801 | LESSARDDESIGN.COM

COLOR STREETSCAPE

TOWNS OVER RETAIL

©2019 LESSARD DESIGN INC. EXPRESSLY RESERVES ITS COMMON LAW COPYRIGHT AND OTHER PROPERTY RIGHTS IN THESE PLANS. THESE PLANS ARE NOT TO BE REPRODUCED, CHANGED OR COPIED IN ANY OTHER FORM OR MATTER WHATSOEVER, NOR ARE THEY TO BE ASSIGNED TO ANY THIRD PARTY, WITHOUT FIRST OBTAINING THE EXPRESS WRITTEN PERMISSION AND CONSENT OF LESSARD DESIGN INC.


MARCO POLO DEVELOPMENT

08/05/19
NV.060


NVURBAN

SCALE: 3/32"=1'-0"


E5

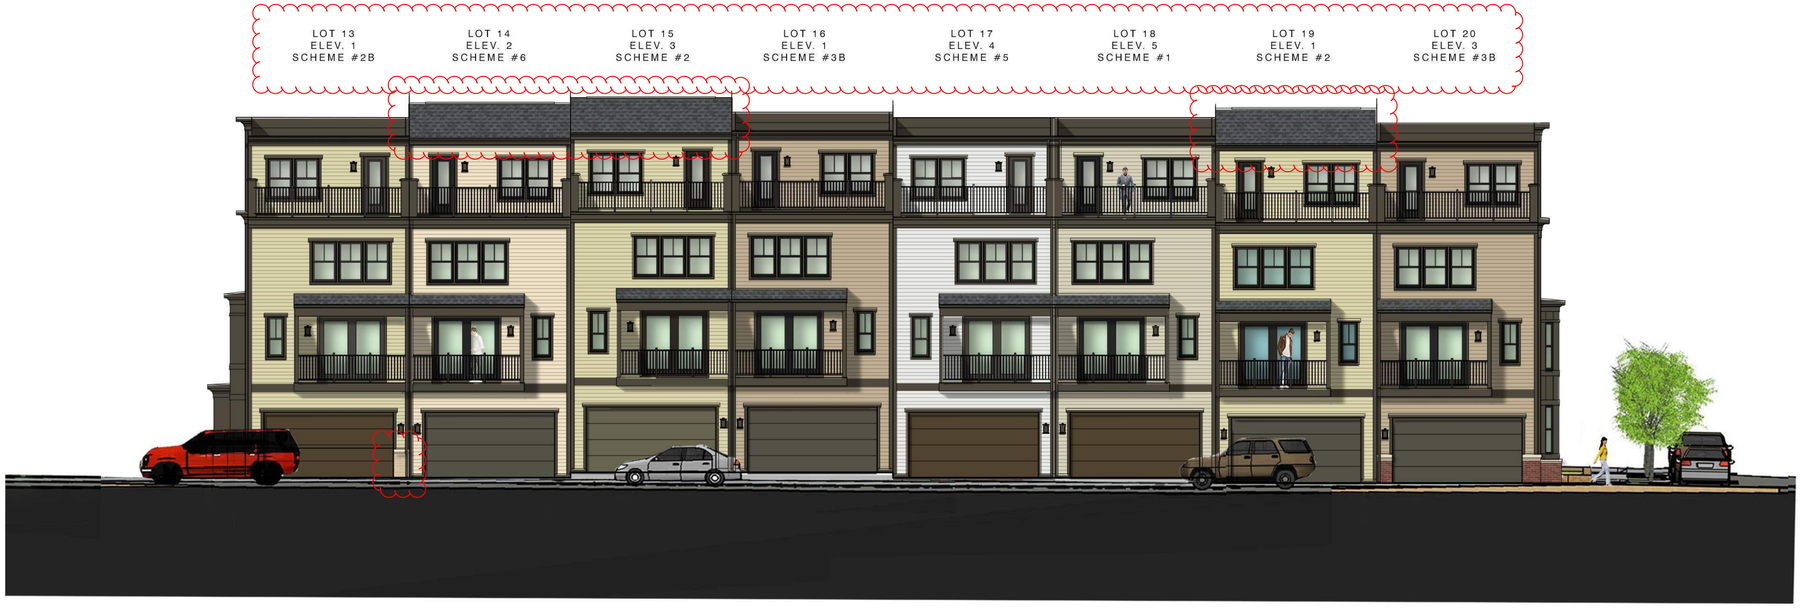

1.REAR INTERIOR STRIP 1

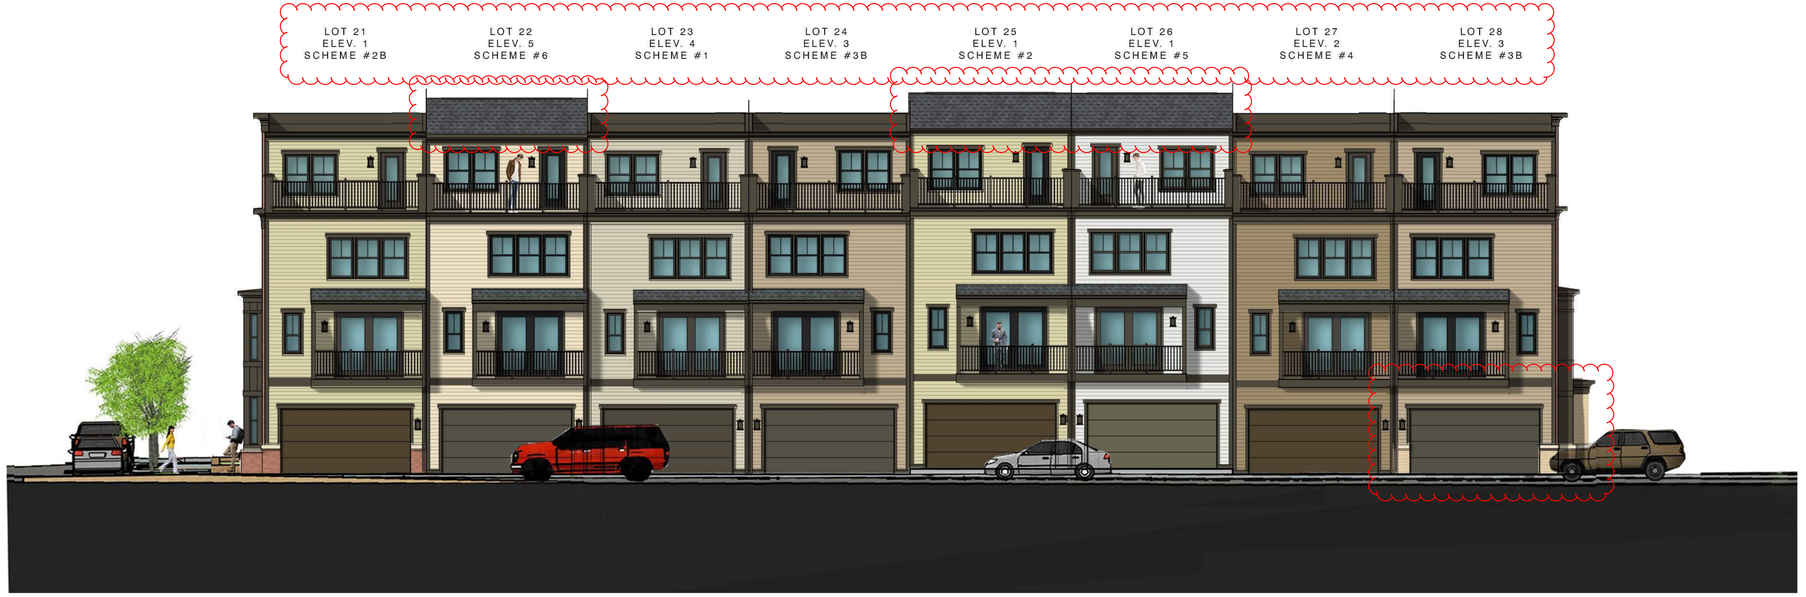

2.REAR INTERIOR STRIP 2

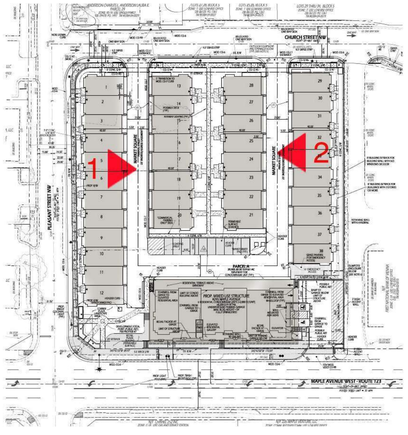

KEY PLAN

lessard DESIGN
8521 LEESBURG PIKE, SUITE 700, VIENNA, VA 22182
P:571.830.1800 | F: 571.830.1801 | LESSARDDESIGN.COM

COLOR STREETSCAPE

TOWNS OVER RETAIL

©2019 LESSARD DESIGN INC. EXPRESSLY RESERVES ITS COMMON-LAW COPYRIGHT AND OTHER PROPERTY RIGHTS IN THESE PLANS. THESE PLANS ARE NOT TO BE REPRODUCED, CHANGED OR COPIED IN ANY OTHER FORM OR MATTER WHATSOEVER, NOR ARE THEY TO BE ASSIGNED TO ANY THIRD PARTY, WITHOUT FIRST OBTAINING THE EXPRESS WRITTEN PERMISSION AND CONSENT OF LESSARD DESIGN INC.

MARCO POLO DEVELOPMENT

08/05/19
NV.060

NVURBAN

SCALE: 3/32"=1'-0"


E5A



MAPLE AVE.




PLEASANT STREET

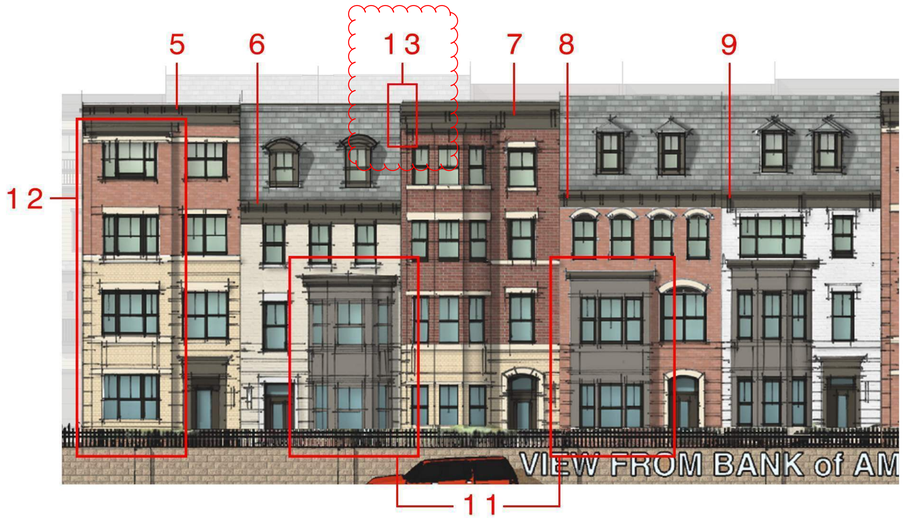


BANK OF AMERICA VIEW


PROPOSED CORNICE PROFILES

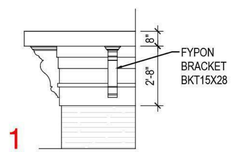


1

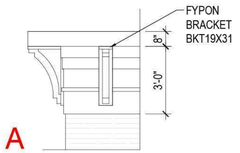


1A

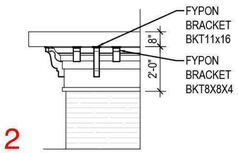


2

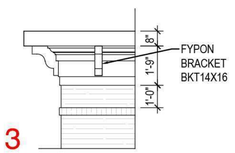


3

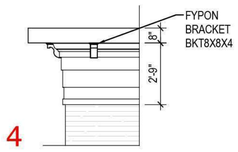


4

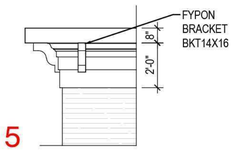


5

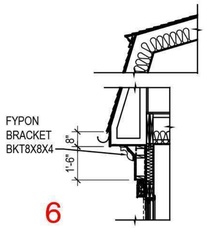


6

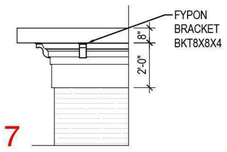


7

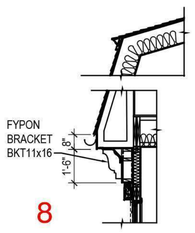


8

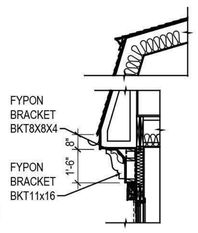



9

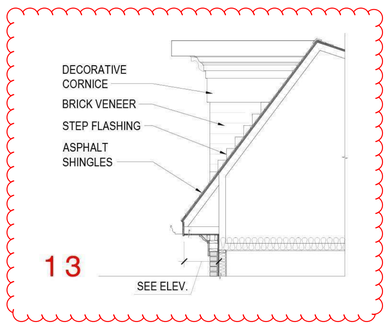

13

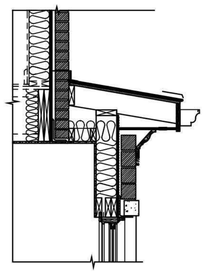


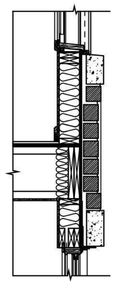


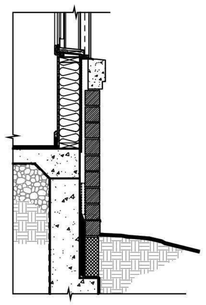


10


PROPOSED BAY DETAILS

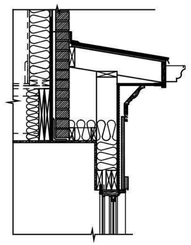


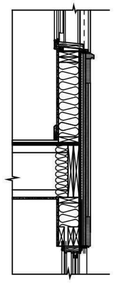


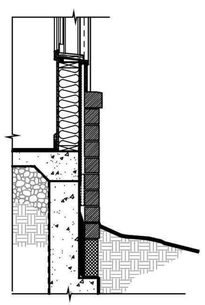


11

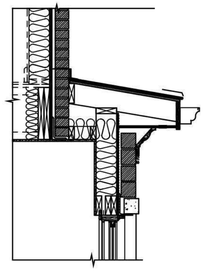

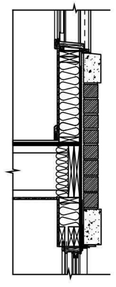

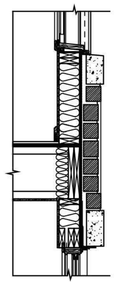

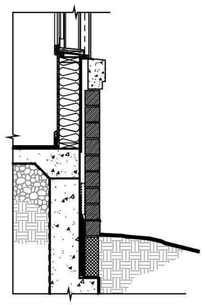

12

lessard DESIGN
8521 LEESBURG PIKE, SUITE 700, VIENNA, VA 22182
P:571.830.1800 | F: 571.830.1801 | LESSARDDESIGN.COM

DETAILS

TOWNS OVER RETAIL

©2019 LESSARD DESIGN INC. EXPRESSLY RESERVES ITS COMMON LAW COPYRIGHT AND OTHER PROPERTY RIGHTS IN THESE PLANS. THESE PLANS ARE NOT TO BE REPRODUCED, CHANGED OR COPIED IN ANY OTHER FORM OR MATTER WHATSOEVER, NOR ARE THEY TO BE ASSIGNED TO ANY THIRD PARTY, WITHOUT FIRST OBTAINING THE EXPRESS WRITTEN PERMISSION AND CONSENT OF LESSARD DESIGN INC.

MARCO POLO DEVELOPMENT

08/05/19
NV.060

NVURBAN

SCALE: NTS

E6



MAPLE AVE.





PLEASANT STREET





BANK OF AMERICA VIEW


PROPOSED WINDOW SECTIONS

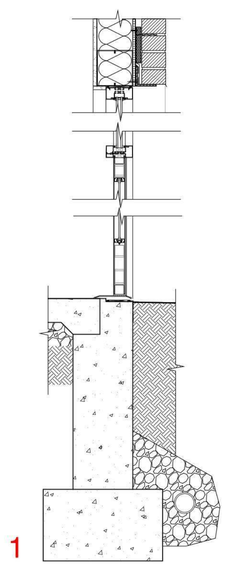

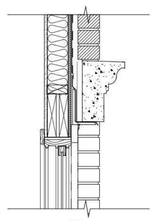


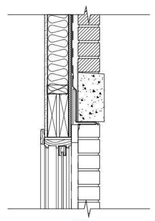


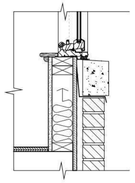


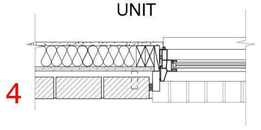



PROPOSED WALL SECTION DETAILS

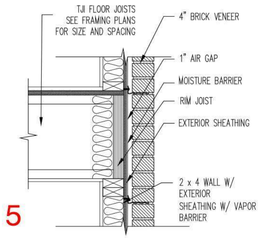

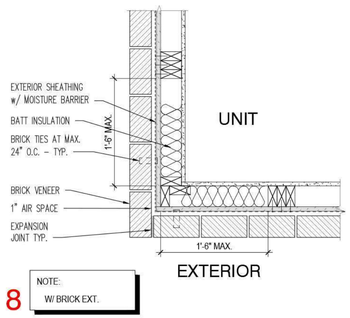

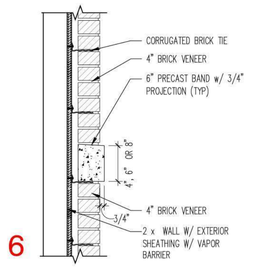


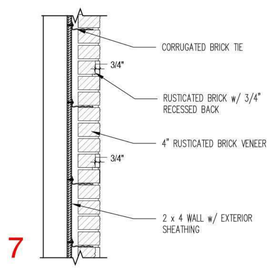


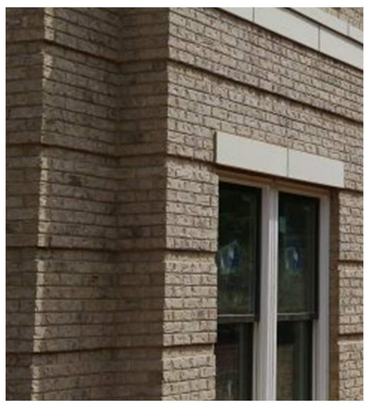



RUSTICATED
BRICK EXAMPLE

PROPOSED ENTRY DETAILS

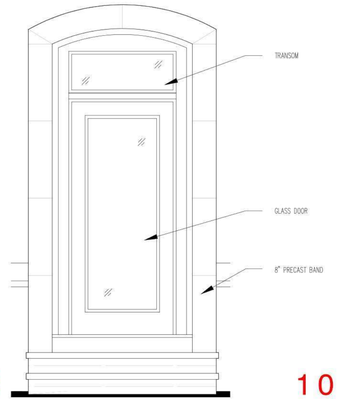

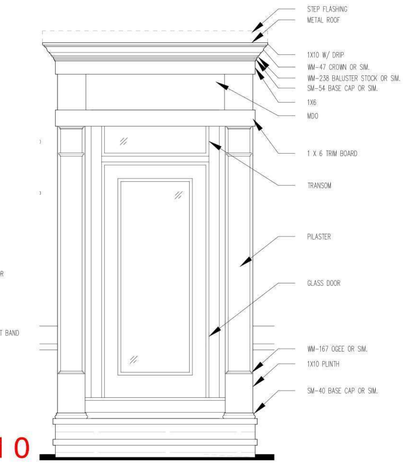

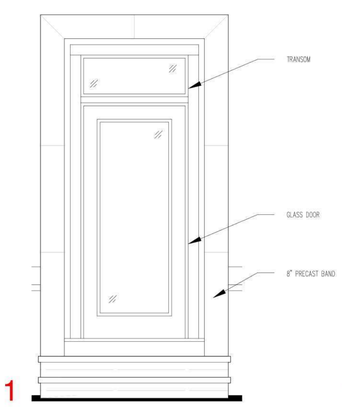

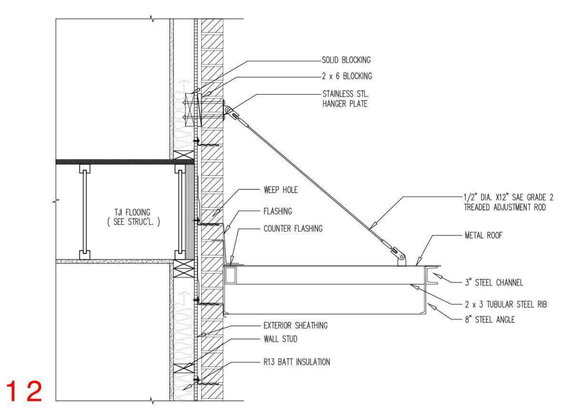

lessard DESIGN
8521 LEESBURG PIKE, SUITE 700, VIENNA, VA 22182
P:571.830.1800 | F: 571.830.1801 | LESSARDDESIGN.COM

DETAILS

TOWNS OVER RETAIL

©2019 LESSARD DESIGN INC. EXPRESSLY RESERVES ITS COMMON LAW COPYRIGHT AND OTHER PROPERTY RIGHTS IN THESE PLANS. THESE PLANS ARE NOT TO BE REPRODUCED, CHANGED OR COPIED IN ANY OTHER FORM OR MATTER WHATSOEVER, NOR ARE THEY TO BE ASSIGNED TO ANY THIRD PARTY, WITHOUT FIRST OBTAINING THE EXPRESS WRITTEN PERMISSION AND CONSENT OF LESSARD DESIGN INC.


MARCO POLO DEVELOPMENT

08/05/19
NV.060


NVURBAN

SCALE: NTS

E7

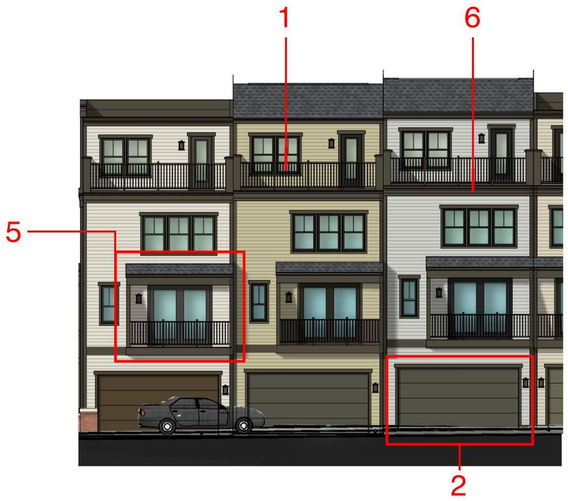

BANK OF AMERICA VIEW

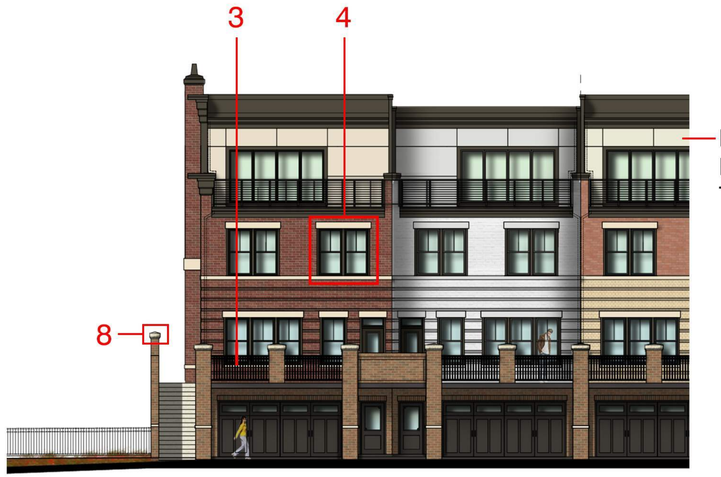


NOTE:
REAR PANELS
TO BE HARDIE

MAPLE AVE.





1. TREX SIGNATURE
ALUMINUM RAILING
- BLACK

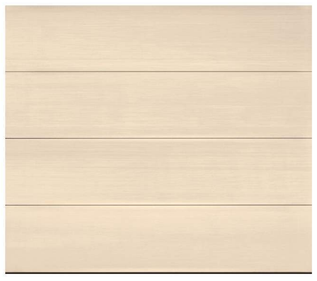


2. AMARR LINCOLN
FLUSH PANEL
GARAGE DOOR



3. POWDER COATED
ALUMINUM RAILING
- BLACK



4. PLYGEM 2100 SERIES
-BRONZE

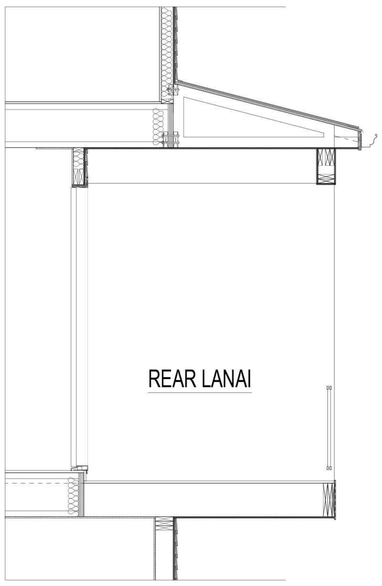

5



6

7. RETAINING WALL
VERTICA - DAKOTA BLEND





8. PRECAST CAP
WARM PRECAST COLOR



lessard DESIGN
8521 LEESBURG PIKE, SUITE 700, VIENNA, VA 22182
P:571.830.1800 | F: 571.830.1801 | LESSARDDESIGN.COM

DETAILS

TOWNS OVER RETAIL

©2019 LESSARD DESIGN INC. EXPRESSLY RESERVES ITS COMMON-LAW COPYRIGHT AND OTHER PROPERTY RIGHTS IN THESE PLANS. THESE PLANS ARE NOT TO BE REPRODUCED, CHANGED OR COPIED IN ANY OTHER FORM OR MATTER WHATSOEVER, NOR ARE THEY TO BE ASSIGNED TO ANY THIRD PARTY, WITHOUT FIRST OBTAINING THE EXPRESS WRITTEN PERMISSION AND CONSENT OF LESSARD DESIGN INC.

MARCO POLO DEVELOPMENT

08/05/19
NV.060

NVURBAN

SCALE: NTS



lessard DESIGN
8521 LEESBURG PIKE, SUITE 700, VIENNA, VA 22182
P:571.830.1800 | F: 571.830.1801 | LESSARDDESIGN.COM

NORTH WEST PERSPECTIVE

TOWNS OVER RETAIL

©2019 LESSARD DESIGN INC. EXPRESSLY RESERVES ITS COMMON-LAW COPYRIGHT AND OTHER PROPERTY RIGHTS IN THESE PLANS. THESE PLANS ARE NOT TO BE REPRODUCED, CHANGED OR COPIED IN ANY OTHER FORM OR MATTER WHATSOEVER, NOR ARE THEY TO BE ASSIGNED TO ANY THIRD PARTY, WITHOUT FIRST OBTAINING THE EXPRESS WRITTEN PERMISSION AND CONSENT OF LESSARD DESIGN INC.

MARCO POLO DEVELOPMENT

08/05/19
NV.060

NVURBAN

SCALE: NTS

E9



lessard DESIGN
8521 LEESBURG PIKE, SUITE 700, VIENNA, VA 22182
P:571.830.1800 | F: 571.830.1801 | LESSARDDESIGN.COM

NORTH EAST PERSPECTIVE

TOWNS OVER RETAIL

©2019 LESSARD DESIGN INC. EXPRESSLY RESERVES ITS COMMON-LAW COPYRIGHT AND OTHER PROPERTY RIGHTS IN THESE PLANS. THESE PLANS ARE NOT TO BE REPRODUCED, CHANGED OR COPIED IN ANY OTHER FORM OR MATTER WHATSOEVER, NOR ARE THEY TO BE ASSIGNED TO ANY THIRD PARTY, WITHOUT FIRST OBTAINING THE EXPRESS WRITTEN PERMISSION AND CONSENT OF LESSARD DESIGN INC.

MARCO POLO DEVELOPMENT

08/05/19
NV.060

NVURBAN

SCALE: NTS

E10



lessard DESIGN
8521 LEESBURG PIKE, SUITE 700, VIENNA, VA 22182
P:571.830.1800 | F: 571.830.1801 | LESSARDDESIGN.COM

SOUTH EAST PERSPECTIVE

TOWNS OVER RETAIL

©2019 LESSARD DESIGN INC. EXPRESSLY RESERVES ITS COMMON LAW COPYRIGHT AND OTHER PROPERTY RIGHTS IN THESE PLANS. THESE PLANS ARE NOT TO BE REPRODUCED, CHANGED OR COPIED IN ANY OTHER FORM OR MATTER WHATSOEVER, NOR ARE THEY TO BE ASSIGNED TO ANY THIRD PARTY, WITHOUT FIRST OBTAINING THE EXPRESS WRITTEN PERMISSION AND CONSENT OF LESSARD DESIGN INC.

MARCO POLO DEVELOPMENT

08/05/19
NV.060

NVURBAN

SCALE: NTS

E11



lessard DESIGN
8521 LEESBURG PIKE, SUITE 700, VIENNA, VA 22182
P:571.830.1800 | F: 571.830.1801 | LESSARDDESIGN.COM

SOUTH WEST PERSPECTIVE

TOWNS OVER RETAIL

©2019 LESSARD DESIGN INC. EXPRESSLY RESERVES ITS COMMON-LAW COPYRIGHT AND OTHER PROPERTY RIGHTS IN THESE PLANS. THESE PLANS ARE NOT TO BE REPRODUCED, CHANGED OR COPIED IN ANY OTHER FORM OR MATTER WHATSOEVER, NOR ARE THEY TO BE ASSIGNED TO ANY THIRD PARTY, WITHOUT FIRST OBTAINING THE EXPRESS WRITTEN PERMISSION AND CONSENT OF LESSARD DESIGN INC.

MARCO POLO DEVELOPMENT


08/05/19
NV.060

NVURBAN

SCALE: NTS

E12

SCHEME #1

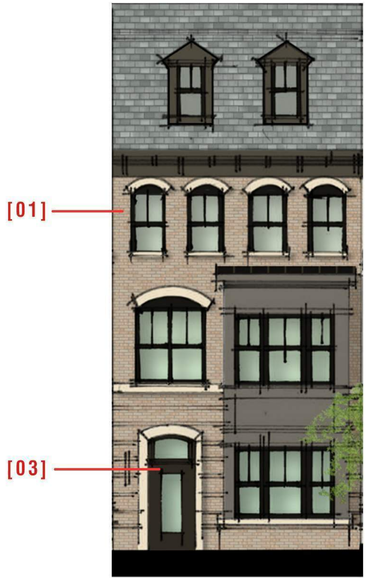

SCHEME #1



SCHEME #2



SCHEME #2






SCHEME #1B

SCHEME #1B (BASE BRICK)



NOTE: ALL SHERWIN WILLIAMS DESIGNATED COLOR BRICK
WILL BE PAINTED ON SITE AND NOT FACTORY DELIVERED.

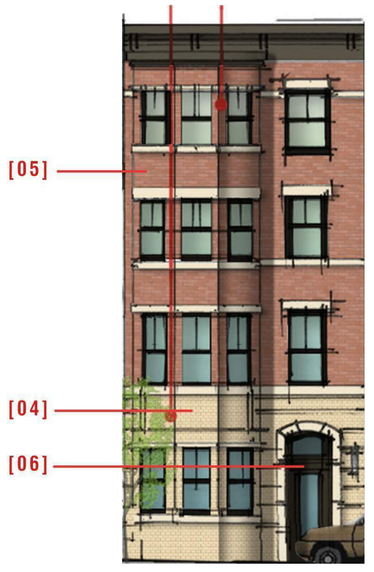

SCHEME #2B

SCHEME #2B (BASE BRICK)



lessard DESIGN
8521 LEESBURG PIKE, SUITE 700, VIENNA, VA 22182
P:571.830.1800 | F: 571.830.1801 | LESSARDDESIGN.COM

COLOR SCHEMES

TOWNS OVER RETAIL

©2019 LESSARD DESIGN INC. EXPRESSLY RESERVES ITS COMMON-LAW COPYRIGHT AND OTHER PROPERTY RIGHTS IN THESE PLANS. THESE PLANS ARE NOT TO BE REPRODUCED, CHANGED OR COPIED IN ANY OTHER FORM OR MATTER WHATSOEVER, NOR ARE THEY TO BE ASSIGNED TO ANY THIRD PARTY, WITHOUT FIRST OBTAINING THE EXPRESS WRITTEN PERMISSION AND CONSENT OF LESSARD DESIGN INC.

MARCO POLO DEVELOPMENT


08/05/19
NV.060

NVURBAN

SCALE: NTS

E13


SCHEME #3

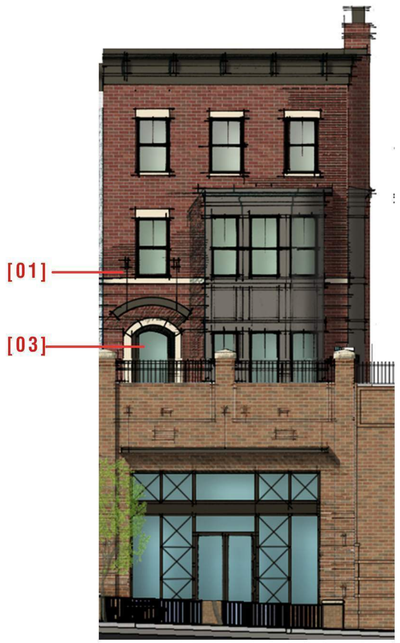


SCHEME #3



SCHEME #4

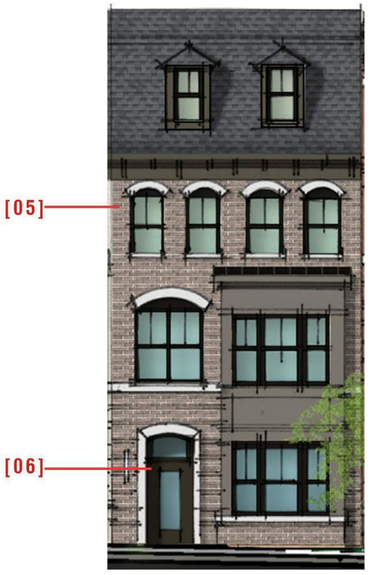

SCHEME #4

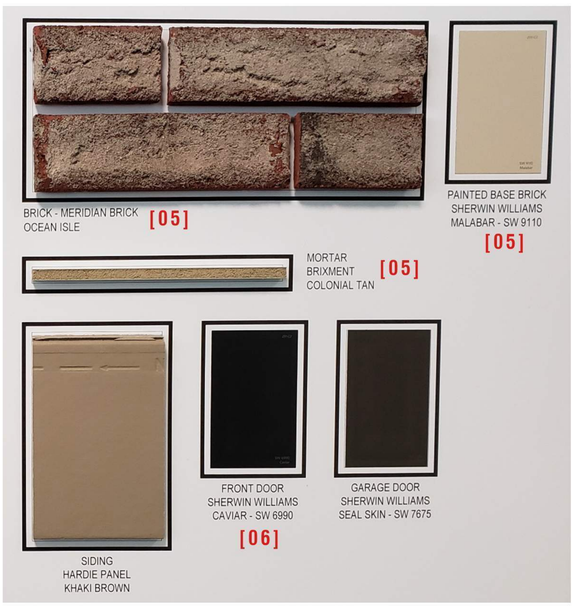



SCHEME #3B

SCHEME #3B (BASE BRICK)



NOTE: ALL SHERWIN WILLIAMS DESIGNATED COLOR BRICK
WILL BE PAINTED ON SITE AND NOT FACTORY DELIVERED.

lessard DESIGN
8521 LEESBURG PIKE, SUITE 700, VIENNA, VA 22182
P:571.830.1800 | F: 571.830.1801 | LESSARDDESIGN.COM

COLOR SCHEMES

TOWNS OVER RETAIL

©2019 LESSARD DESIGN INC. EXPRESSLY RESERVES ITS COMMON-LAW COPYRIGHT AND OTHER PROPERTY RIGHTS IN THESE PLANS. THESE PLANS ARE NOT TO BE REPRODUCED, CHANGED OR COPIED IN ANY OTHER FORM OR MATTER WHATSOEVER, NOR ARE THEY TO BE ASSIGNED TO ANY THIRD PARTY, WITHOUT FIRST OBTAINING THE EXPRESS WRITTEN PERMISSION AND CONSENT OF LESSARD DESIGN INC.

MARCO POLO DEVELOPMENT

08/05/19
NV.060

NVURBAN

SCALE: NTS

SCHEME #5



SCHEME #5




NOTE: ALL SHERWIN WILLIAMS DESIGNATED COLOR BRICK
WILL BE PAINTED ON SITE AND NOT FACTORY DELIVERED.

SCHEME #6



SCHEME #6

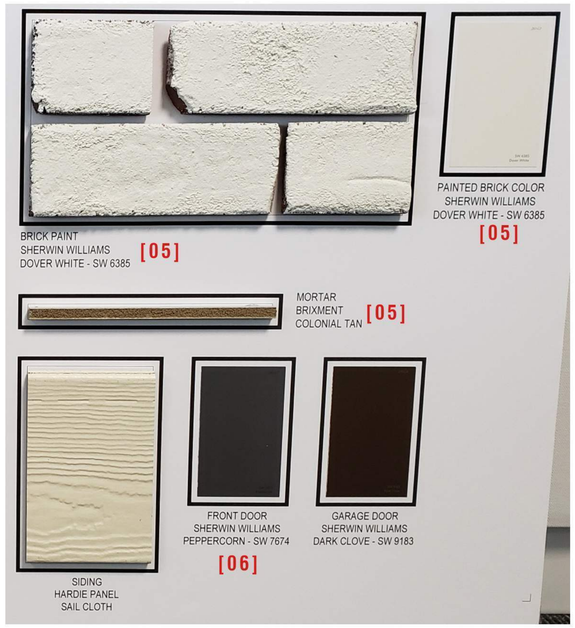

lessard DESIGN
8521 LEESBURG PIKE, SUITE 700, VIENNA, VA 22182
P:571.830.1800 | F: 571.830.1801 | LESSARDDESIGN.COM

COLOR SCHEMES

TOWNS OVER RETAIL

©2019 LESSARD DESIGN INC. EXPRESSLY RESERVES ITS COMMON-LAW COPYRIGHT AND OTHER PROPERTY RIGHTS IN THESE PLANS. THESE PLANS ARE NOT TO BE REPRODUCED, CHANGED OR COPIED IN ANY OTHER FORM OR MATTER WHATSOEVER, NOR ARE THEY TO BE ASSIGNED TO ANY THIRD PARTY, WITHOUT FIRST OBTAINING THE EXPRESS WRITTEN PERMISSION AND CONSENT OF LESSARD DESIGN INC.

MARCO POLO DEVELOPMENT

08/05/19
NV.060

NVURBAN

SCALE: NTS