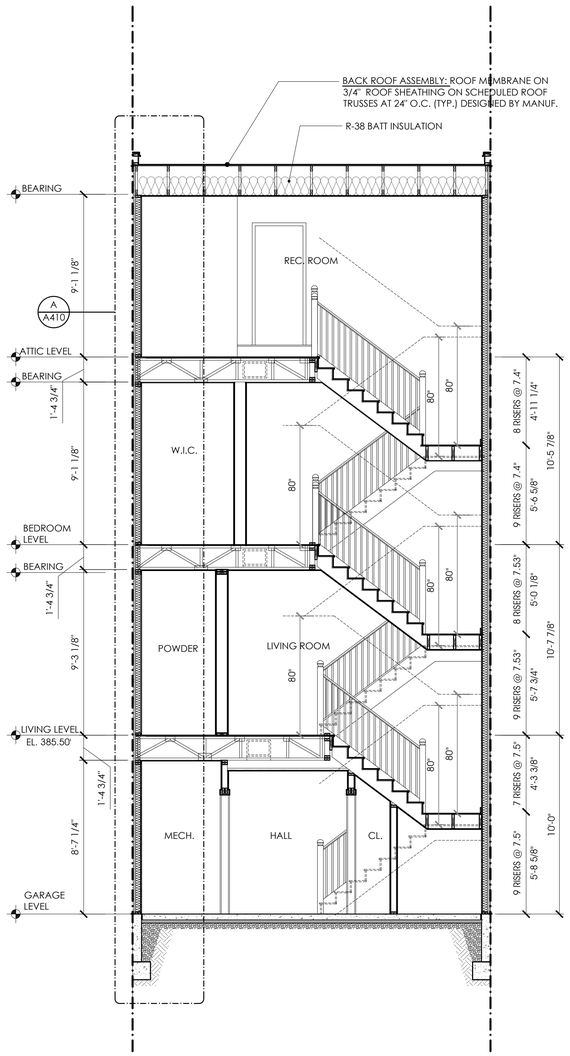

B

TYPE A AND B BUILDING SECTION

1/4"=1'-0"

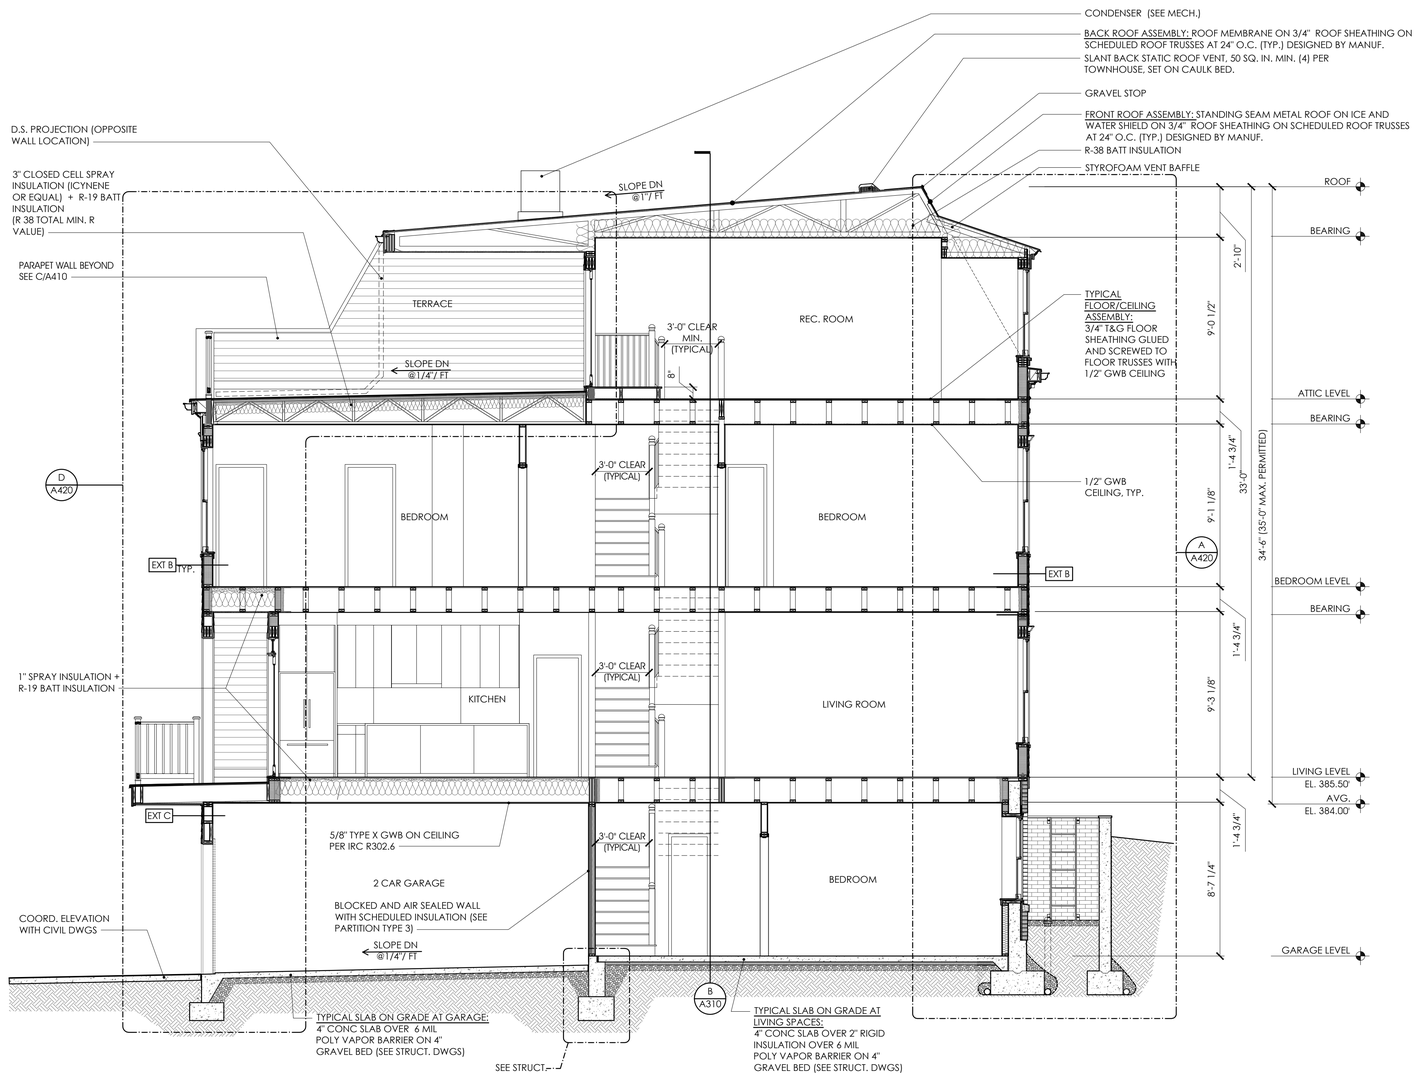

A

TYPE A BUILDING SECTION

1/4"=1'-0"

COMMONWEALTH OF VIRGINIA
SCOTT FLEMING
Lic. No. 13094
01/08/21
ARCHITECT

RUST | ORLING
ARCHITECTURE

1215 CAMERON STREET
ALEXANDRIA, VA
22314

T - 703.836.3205
F - 703.548.4779
admin@rustorling.com
www.rustorling.com

CADENCE AT PARK

VIENNA, VIRGINIA

20.014

REVISIONS

DATE	DESCRIPTION

FOR PERMIT
01.08.21

TYPE A BUILDING SECTION

SHEET NO.

A310

D:\TRABAJO_RAMIRO\RUSTORLING\2020\20014-Cadence at Park\Drawings\20014_A310_A320_A330_Building Sections.dwg / 1/8/2021 6:01:38 PM / ramiro.lopez. Copyright 2020 | RUST | ORLING Architecture.