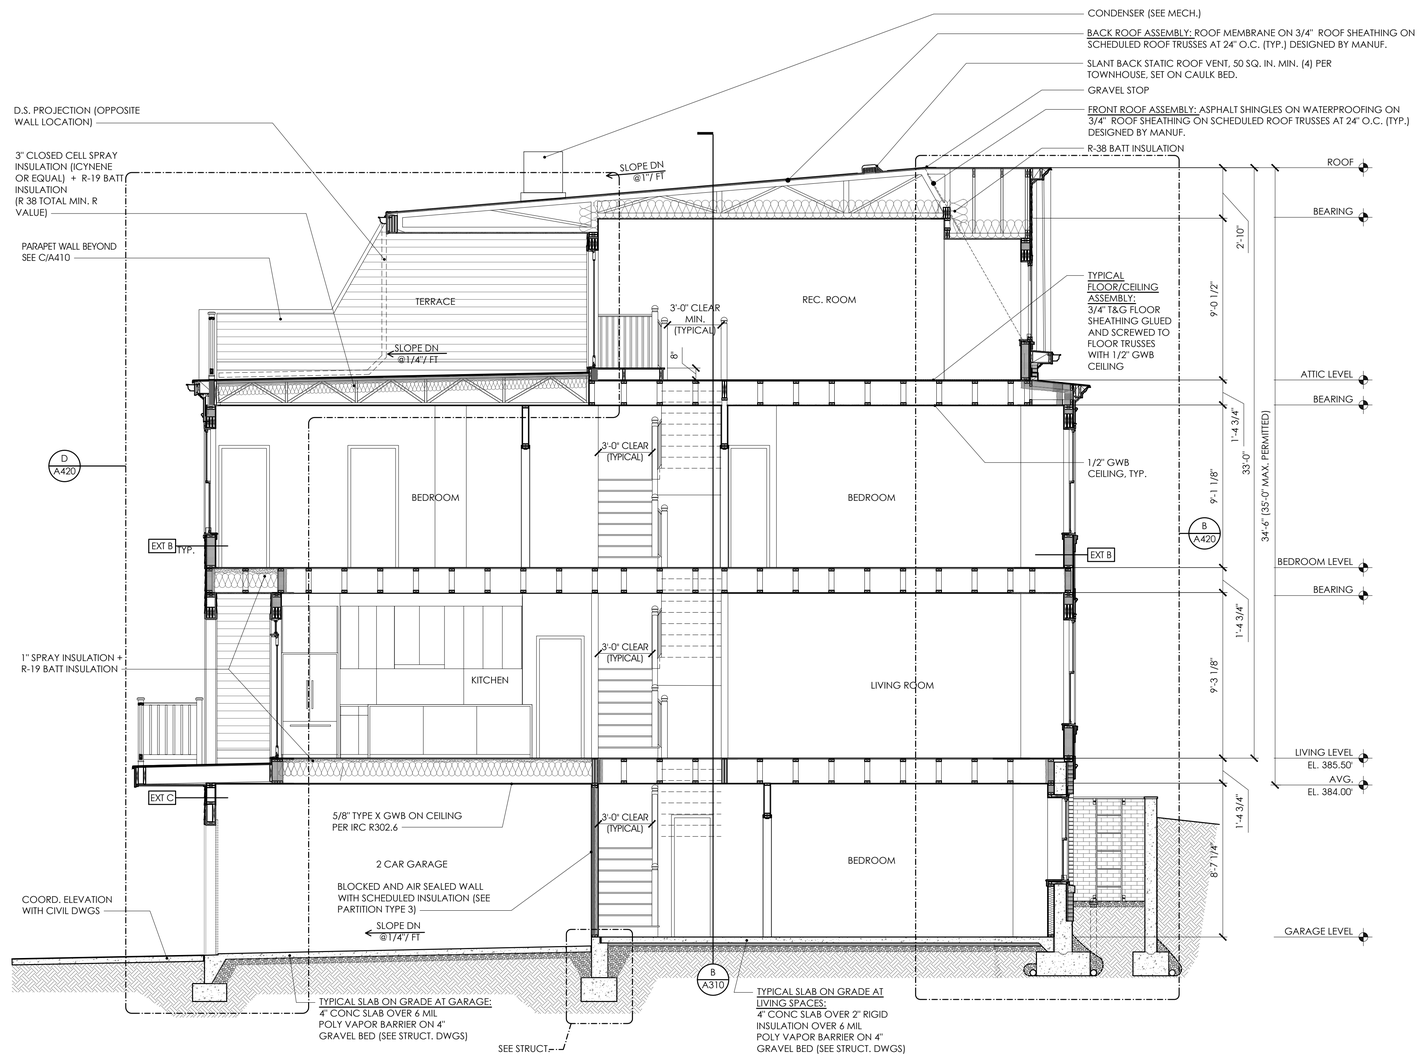

A

TYPE B BUILDING SECTION

1/4"=1'-0"

COMMONWEALTH OF VIRGINIA
SCOTT FLEMING
Lic. No. 13094
01/08/21
ARCHITECT

RUST | ORLING
ARCHITECTURE

1215 CAMERON STREET
ALEXANDRIA, VA
22314

T - 703.836.3205
F - 703.548.4779
admin@rustorling.com
www.rustorling.com

CADENCE AT PARK

VIENNA, VIRGINIA

20.014

REVISIONS

DATE	DESCRIPTION

FOR PERMIT
01.08.21

TYPE B BUILDING SECTION

SHEET NO.

A320

D:\RAB\AC\WMRK\ROOT\DWG\2020\20014 Cadence at Park\Drawings\20014_A310_A320_A330_Building Sections.dwg / 1/18/2021 5:03:09 PM rainno.isaac. Copyright 2021 RUST ORLING Architecture