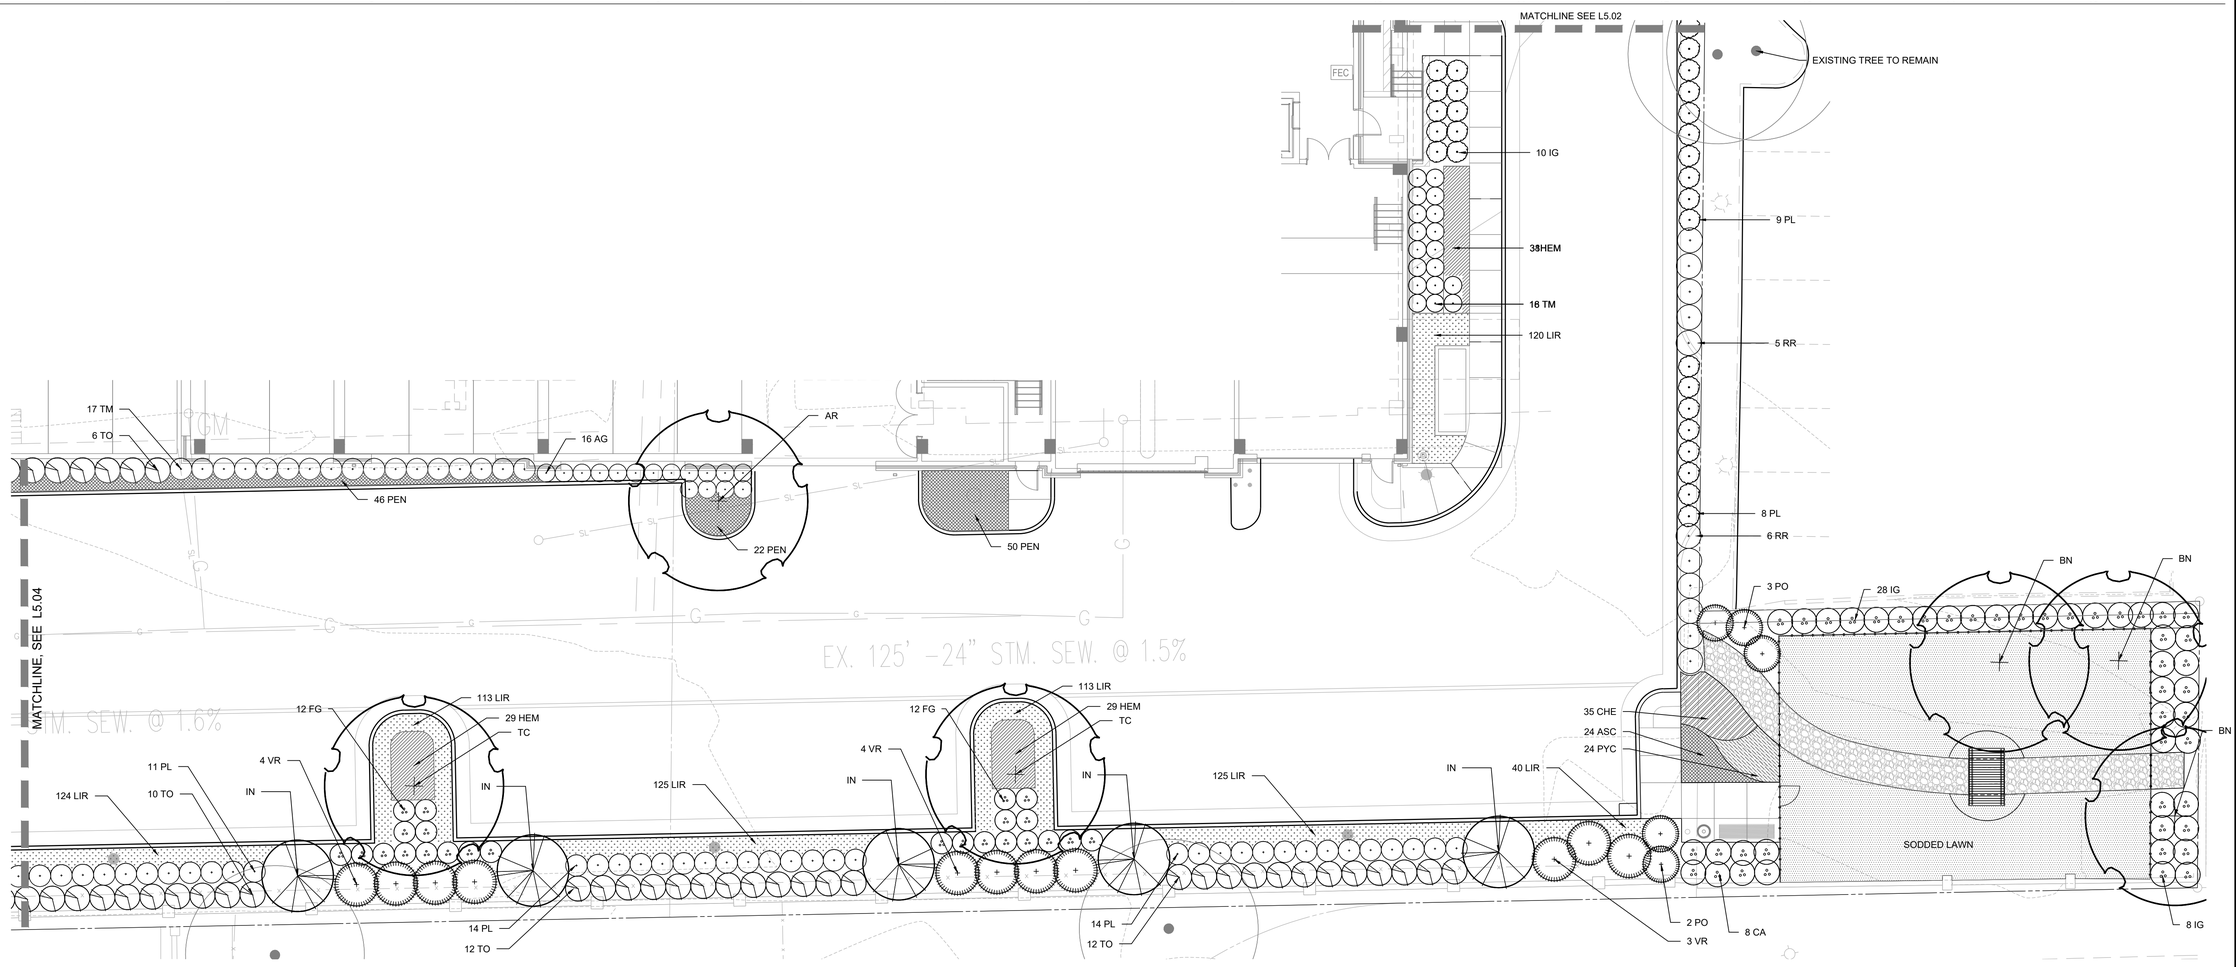

1 PLANTING PLAN

1"=10'-0"

0 5' 10' 20' N

PLANT SCHEDULE

QTY.	KEY	BOTANICAL/COMMON NAME	SIZE	ROOT	COMMENTS
		SHADE TREES			
1	AR	Acer rubrum 'Bowhall' Bowhall Red Maple	3.5" Cal	B&B	Central Leader Full Crown
2	TC	Tilia cordata 'Greenspire' Greenspire Linden	3.5" Cal	B&B	Central Leader Full Crown
3	BN	Betula nigra 'Dura Heat' Dura Heat River Birch	10' Ht.	B&B	Multi-Stem, 3-5 canes Matched Specimens
		EVERGREEN TREES			
5	IN	Ilex x 'Nellie R. Stevens' Nellie Stevens Holly	8' Ht.	B&B	Male, Full to Ground
40	TO	Thuja occidentalis 'Emerald' Emerald Arborvitae	6' Ht.	B&B	Male, Full to Ground

QTY.	KEY	BOTANICAL/COMMON NAME	SIZE	ROOT	COMMENTS
		SHRUBS			
16	AG	Abelia x grandiflora 'Little Richard' Little Richard Abelia	#5	Cont.	24" Spd.
8	CA	Clethra alnifolia Sweet Pepperbush	#5	Cont.	24" Spd.
24	FG	Fothergilla gardenii Dwarf Fothergilla	#3	Cont.	18" Ht.
46	IG	Ilex glabra 'Compacta' Compact Inkberry	#5	Cont.	24" Spd.
56	PL	Prunus laurocerasus 'Schipkaensis' Skip Laurel	#7	Cont.	36" Ht.
5	PO	Physocarpus opulifolius 'Summer Wine' Ninebark	#7	Cont.	36" Spd.
11	RR	Rosa 'Radrazz' Knock Out Rose	#5	Cont.	18"-24" Ht.
33	TM	Taxus x media 'Densiformis' Densiformis Yew	24" Spd.	B&B	Full, Matched
11	VR	Viburnum rhytidophyllum Leatherleaf Viburnum	42" Spd.	B&B	Full, Matched

QTY.	KEY	BOTANICAL/COMMON NAME	SIZE	ROOT	COMMENTS
		PERENNIALS / GROUNDCOVERS / GRASSES			
24	ASC	Asclepias tuberosa Butterfly Weed	SP#4	Cont.	18" O.C.
35	CHE	Chelone Glabra Turtlehead	#1	Cont.	18" O.C.
179	HEM	Hemerocallis 'Stella D'oro' Stella D'oro Daylilly	#1	Cont.	18" O.C.
760	LIR	Liriope muscari 'Royal Purple' Lilyturf	#1	Cont.	12" O.C.
118	PEN	Pennisetum alopecuroides 'Hameln' Dwarf Fountain Grass	#1	Cont.	18" O.C.
24	PYC	Pycnanthemum muticum Mountainmint	#1	Cont.	18" O.C.

PROPERTY LINE

MAPLE AVENUE MAC ZONE REQUIREMENTS

THE LANDSCAPE SHOWN MEETS THE REQUIREMENTS OF SEC. 18-95-.12 OF THE TOWN OF VIENNA MAC COMMERCIAL ZONE REGULATIONS INCLUDING THE FOLLOWING CONSIDERATIONS:

- INTERIOR PARKING LOT ISLANDS
- PERIMETER LANDSCAPING
- STREET TREES

MAHAN RYKIEL ASSOCIATES INC
Whitehall Mill 3300 Clipper Mill Road
Suite 200 Baltimore, MD 21211 410.235.6001

444 Maple
Town of Vienna, Virginia

Owner
Hekemian & Co., Inc.
505 Main Street, P.O. Box 667
Hackensack, NJ. 07602
t.201.487.1500

Architect
KTGY
8609 Westwood Center Dr #600
Tysons, VA 22182
t.703.245.1090

Civil Engineer
Walter L. Phillips
207 PARK AVENUE
Falls Church, VA 22046
t.703.532.6163

SEAL

ISSUED FOR		DATE
1	Preliminary Application for MAC Zone Designation	12/06/17
2	Preliminary Application for MAC Zone Designation	02/15/18
3	Preliminary Application for MAC Zone Designation	04/11/18
4	Preliminary Application for MAC Zone Designation	04/11/18
5	Preliminary Application for MAC Zone Designation	06/25/18
6	Work Session	10/04/18
7	Preliminary Application for MAC Zone Designation	10/29/18
8	Preliminary Application for MAC Zone Designation	04/29/20

PROJECT NO. 17041
SCALE : As Shown
DRAWN BY : BB,RJ, BH
REVIEWED BY : MR

LS-5.03
PLANTING PLAN