Attachment 05

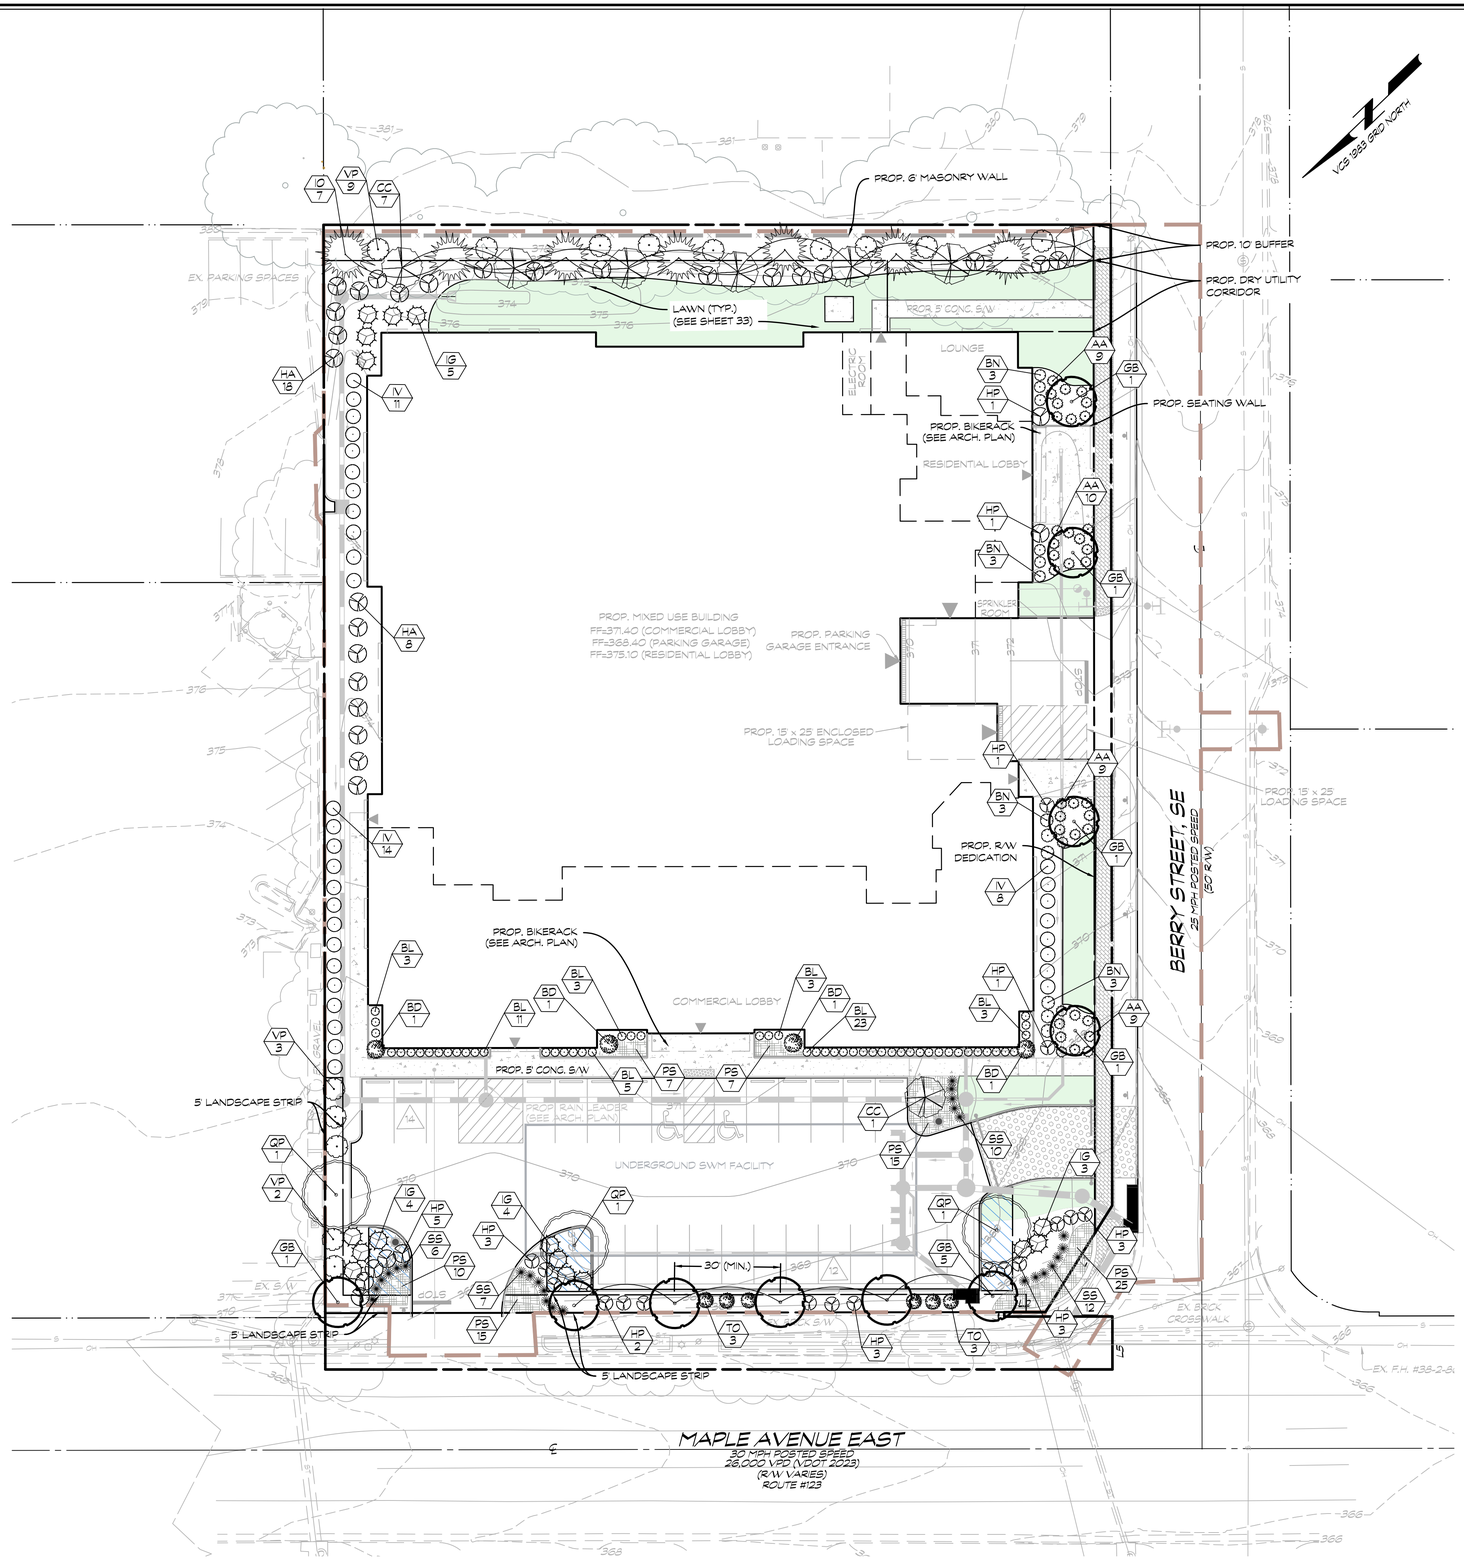

LEGEND:

- LIMITS OF CLEARING & GRADING
- LARGE DECIDUOUS TREES
- SMALL DECIDUOUS TREES
- SHRUBS
- ORNAMENTAL GRASS
- PERENNIALS
- PROP. BRICK WALK (SEE TOWN STDS)
- INTERIOR LANDSCAPING ISLAND
- LAWN AREA
- LIMITS OF MULCHED BED
- PROOPOSED 6' MASONRY WALL

GRAPHICAL SCALE

20 10 0 20 40

1" = 20'

APPROVAL

LDC
4885 DAISY REED AVENUE, SUITE 201 WOODBRIDGE, VIRGINIA 22192
WWW.LDCVA.COM

LANDSCAPE PLAN

515 MAPLE AVENUE EAST

TOWN OF VIENNA, VIRGINIA

NO.	DESCRIPTION	REVIEW BY:	APPROVED	DATE

REVISION APPROVED BY:

DATE	DESIGN	ENGINEER

I HEREBY CERTIFY THAT OTHER THAN THE REVISIONS SHOWN HEREON, NO OTHER CHANGES HAVE BEEN MADE.

COMMONWEALTH OF VIRGINIA
MATTHEW T. MARSHALL
Lic. No. 1325-B
09/26/25
DATE
LAND SURVEYOR

SCALE: AS SHOWN

SHEET: 32 OF 41

DATE: SEPTEMBER 2025

DRAFT: ZG/SB | CHECK: MTM

FILE NUMBER: 25021-1-1