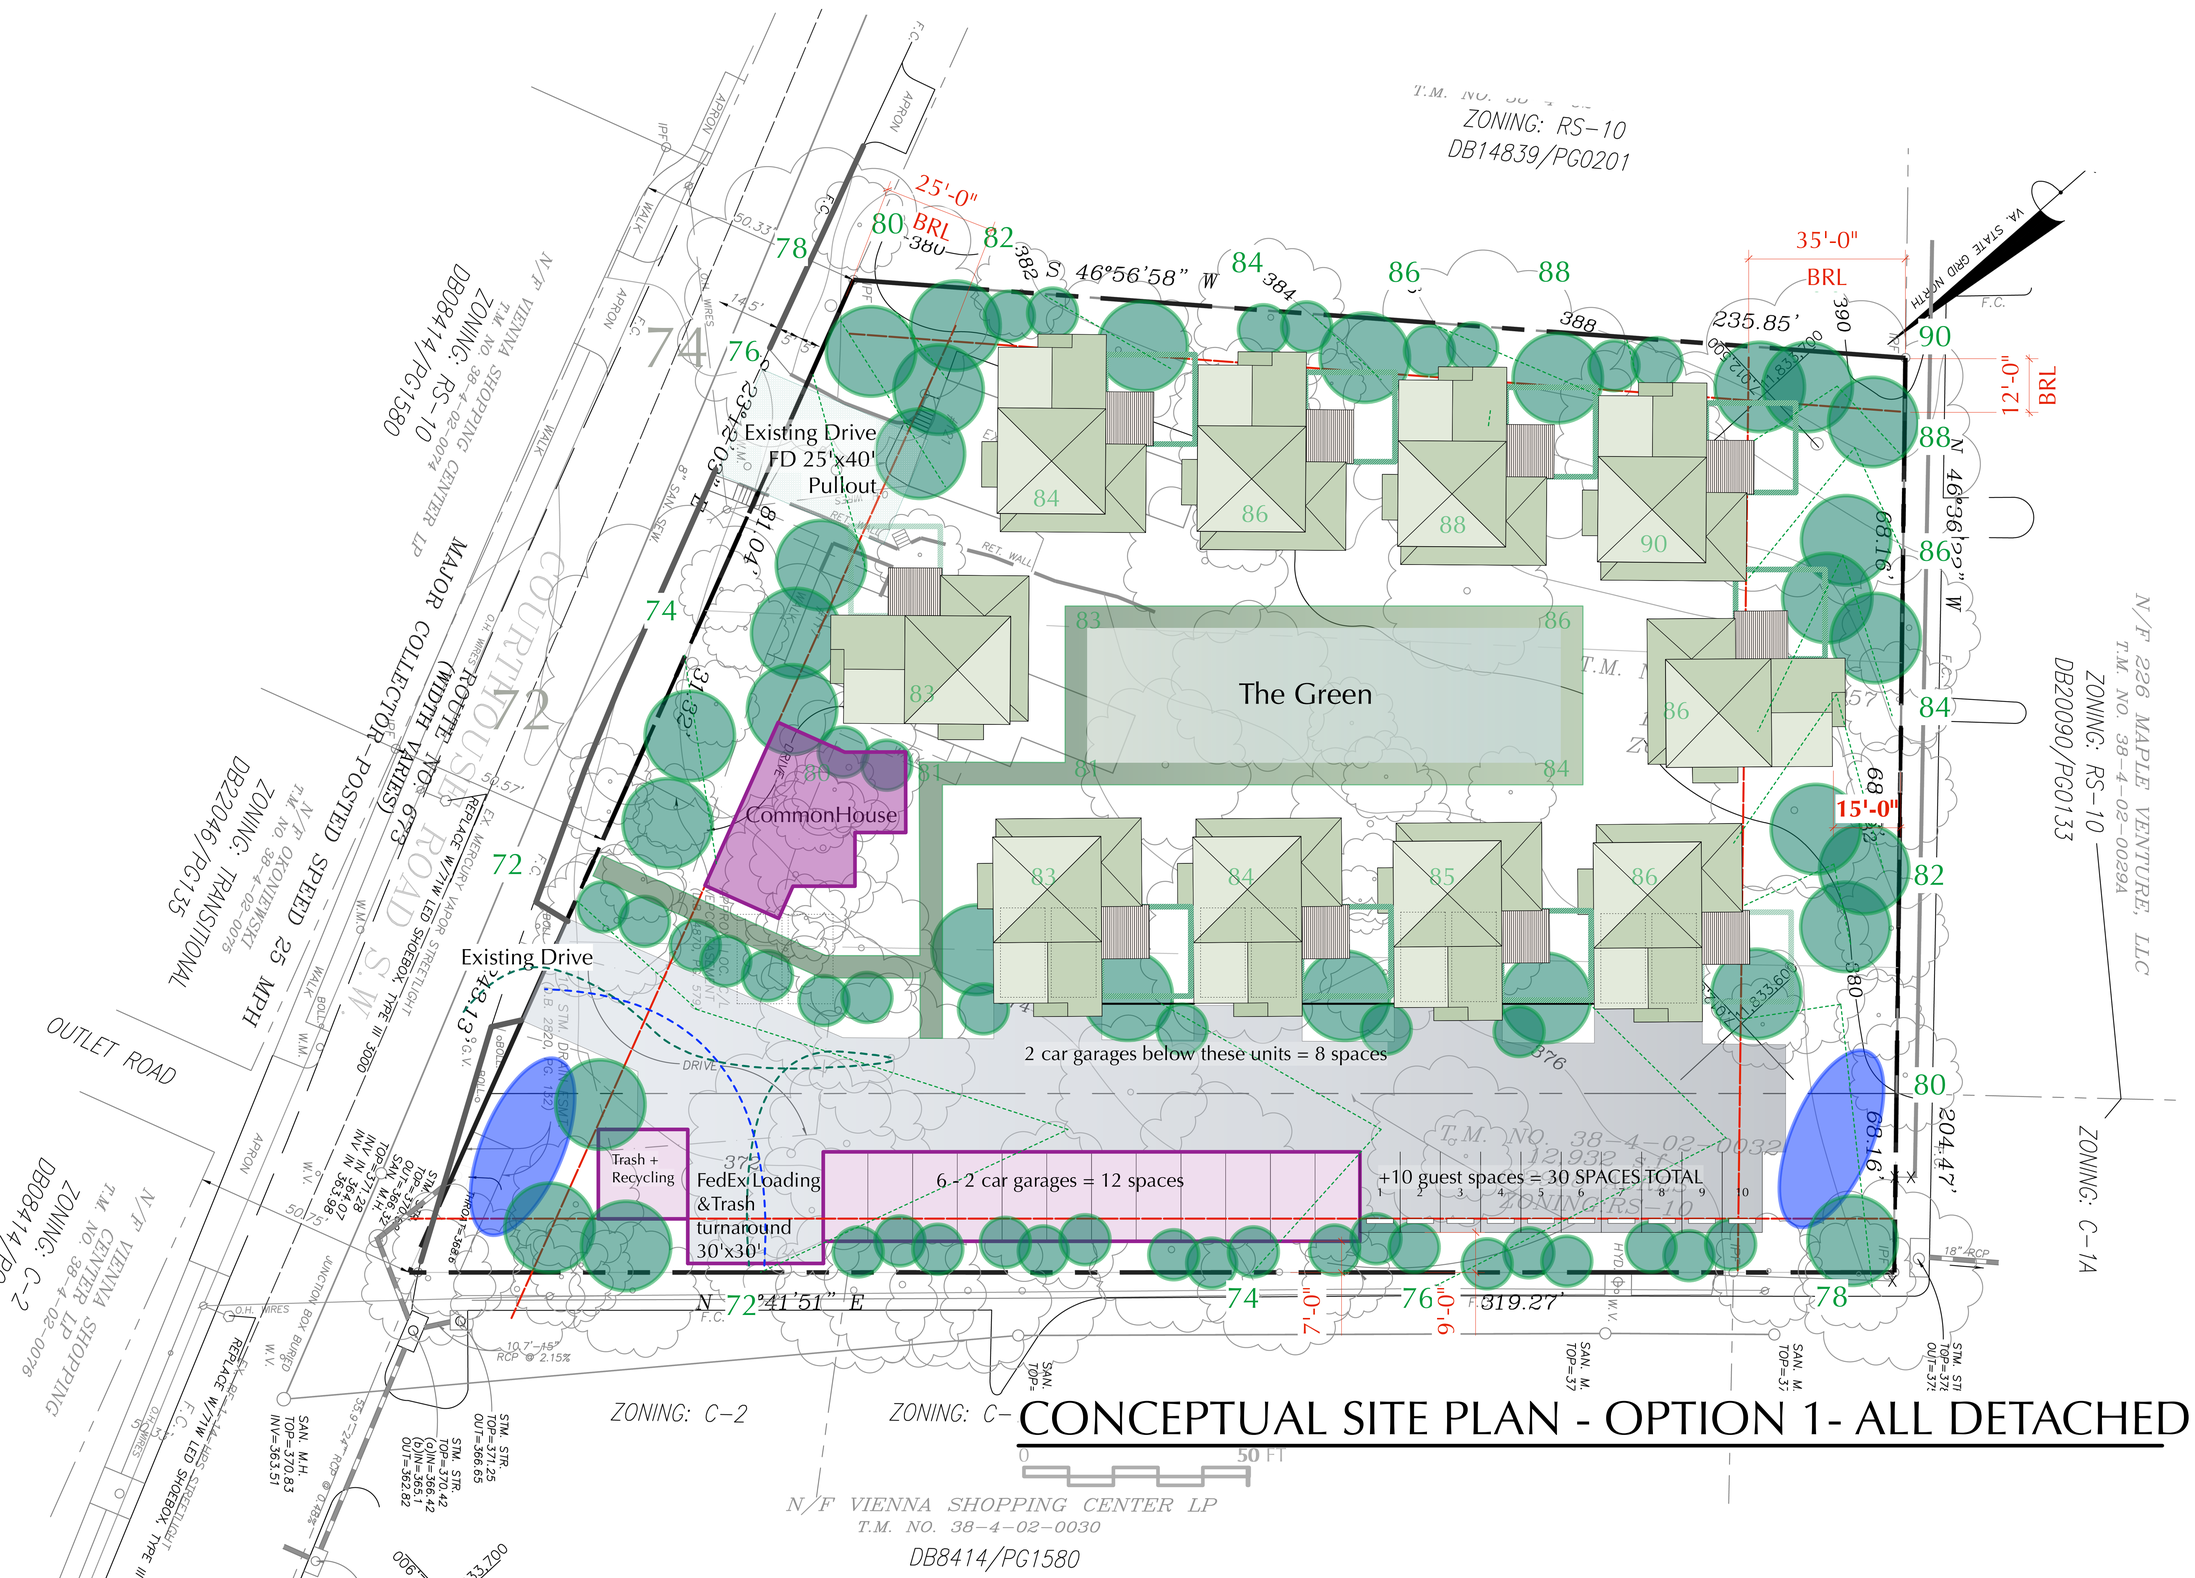

CONCEPTUAL SITE PLAN - OPTION 1- ALL DETACHED

0 50 FT

ISSUE DATE	
1 Owner Talking Paper	10/28/20

REVISION DATE

Courthouse Cottages

JDA Custom Homes + Elderberry Cottages Inc
117 Courthouse Road
Town of Vienna, Virginia

bwd ARCHITECTS
PLANNING • ARCHITECTURE • PROPERTY VISIONING
800 W. Broad St. Suite 400
Falls Church, Virginia 22046
703-356-6771 fax: 356-7010

NOT FOR CONSTRUCTION

© bwdarchitects 2020

CONCEPT SITE PLAN

A-101.00

1 OF 1

20-065