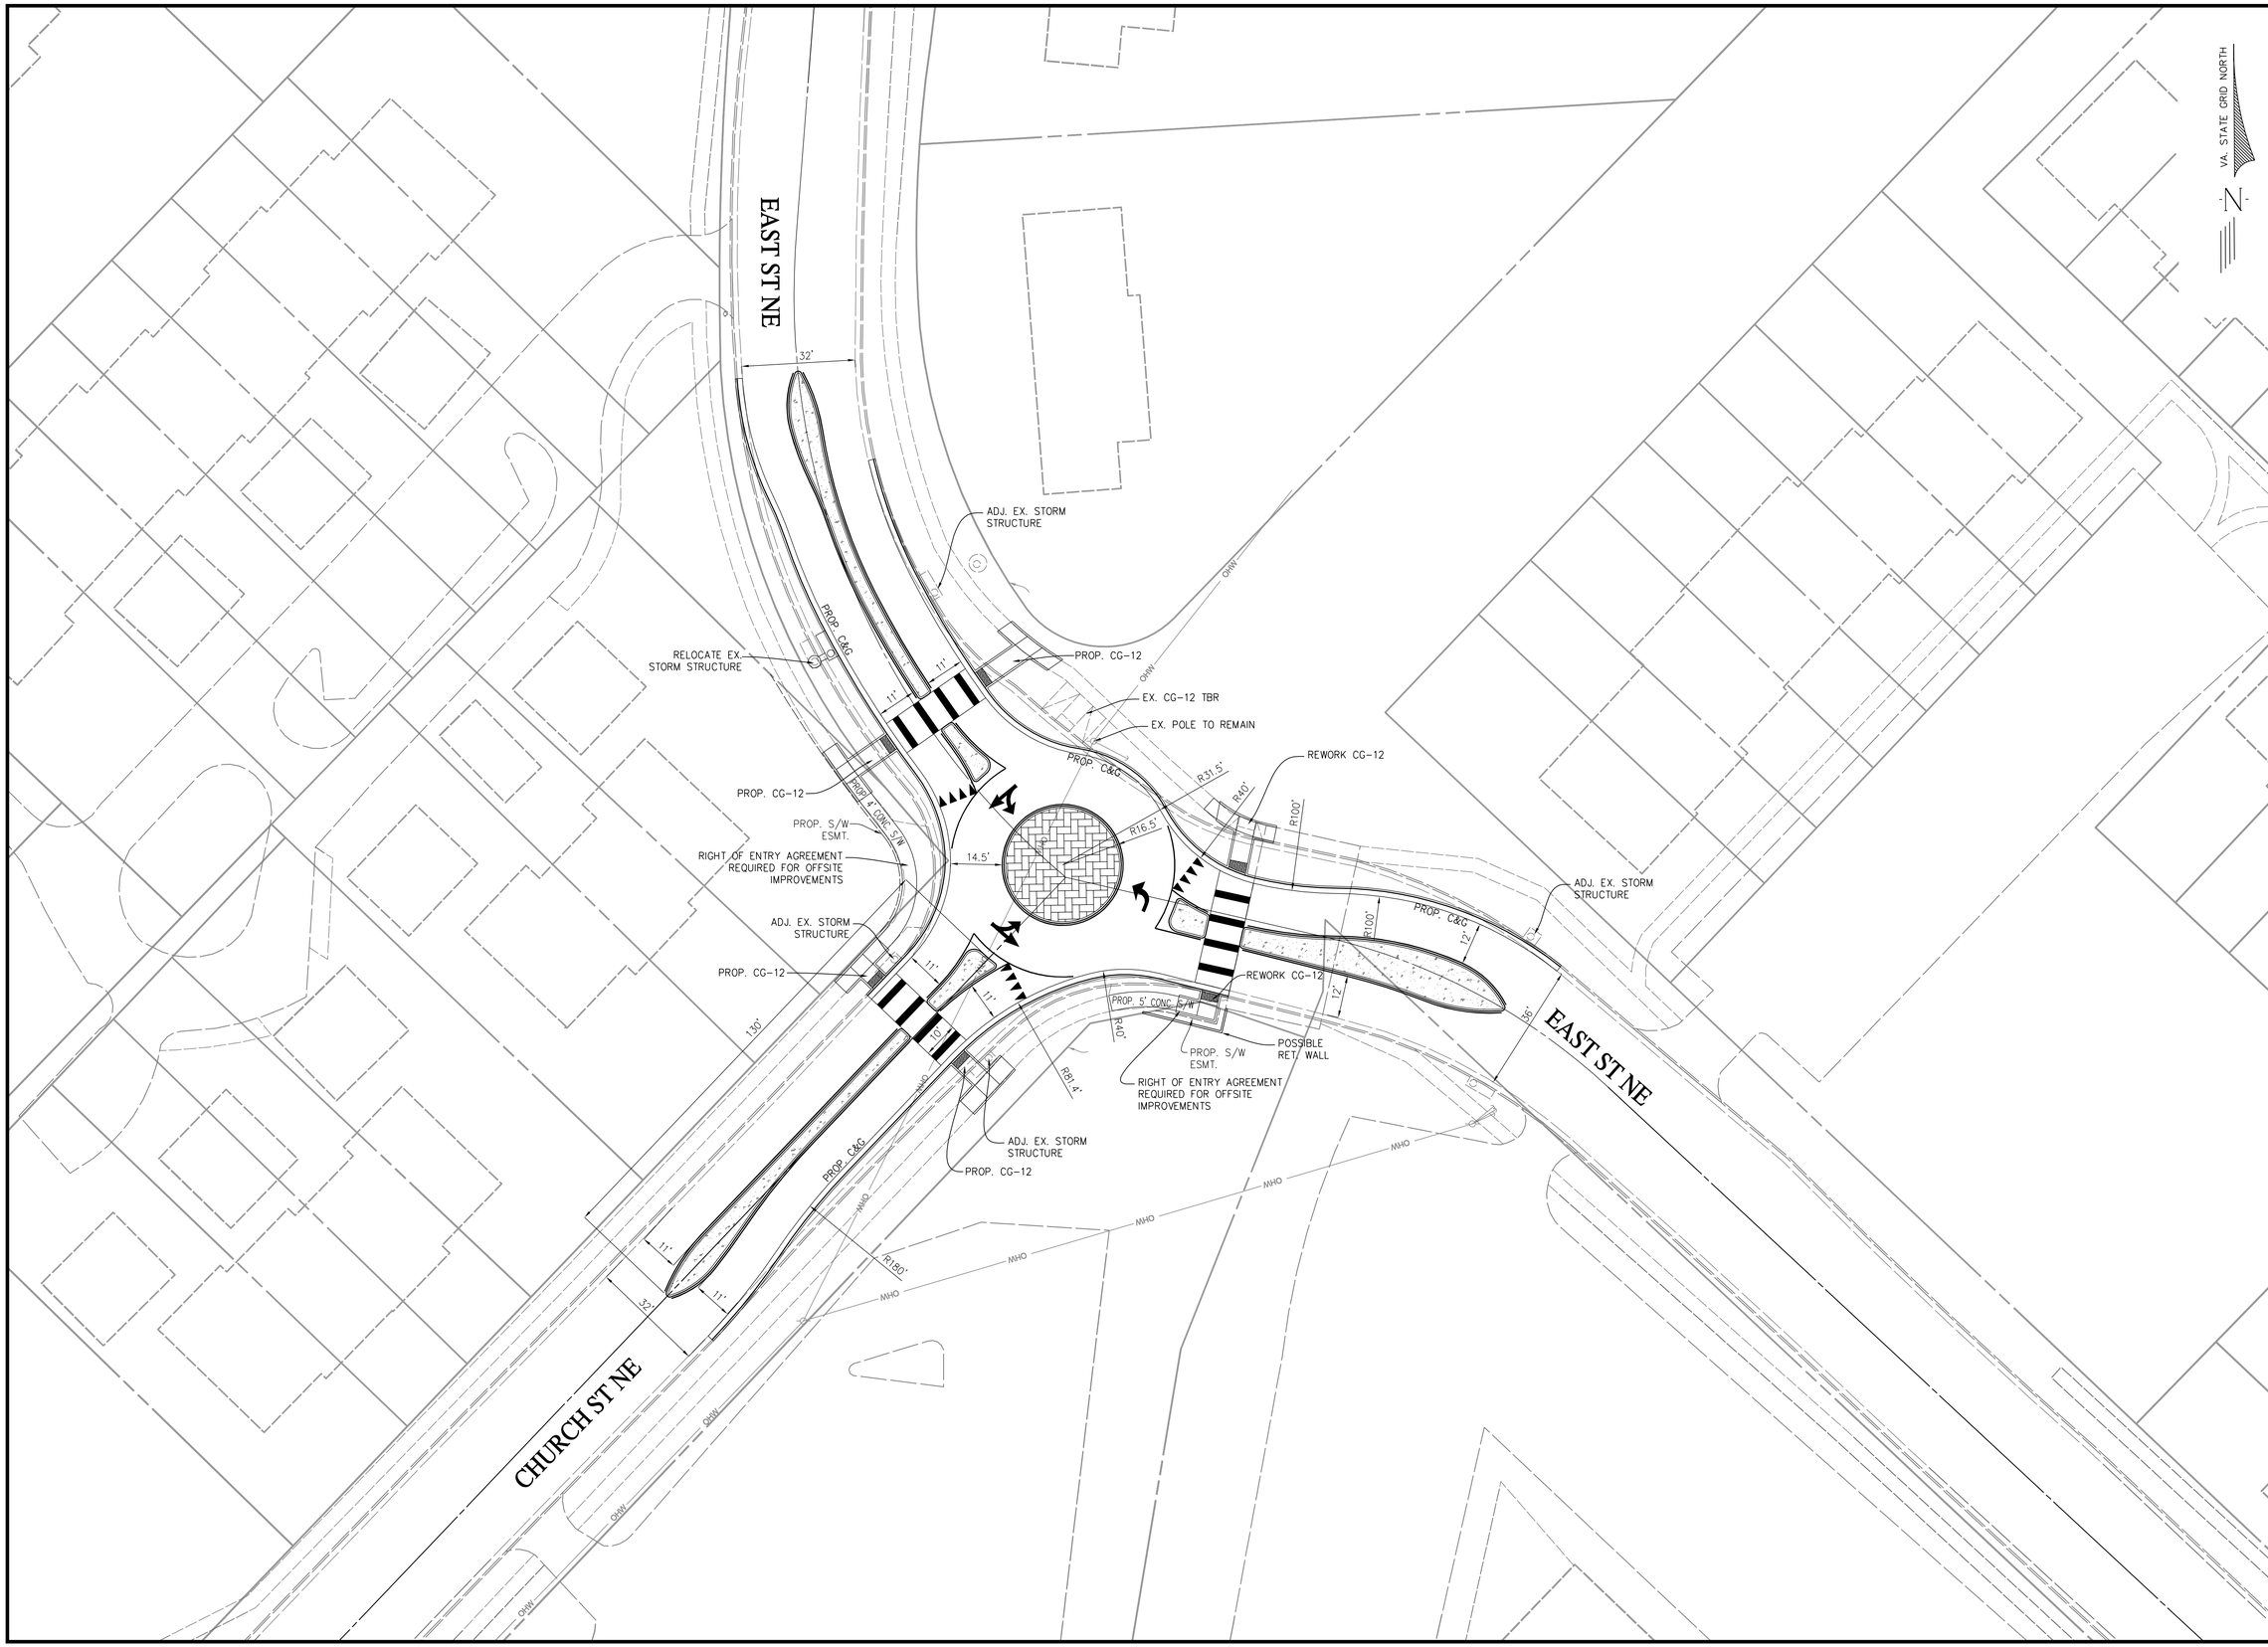

No.	DATE	DESCRIPTION
		REVISION BLOCK

PLAN DATE
6/24/2015

Urban, Ltd.
7712 Little River Turnpike
Annandale, Virginia 22003
Tel. 703-642-8080
www.urban-ltd.com

urban™
Planners · Engineers · Landscape Architects · Land Surveyors

CHURCH ST NE & EAST ST NE

ROUNDABOUT LAYOUT STUDIES
DESIGN CONCEPT

TOWN OF VIENNA, VIRGINIA

SCALE: 1" = 20'
C.I.: 2'
DATE: JUNE 2015

SHEET 1 OF 2

FILE No.