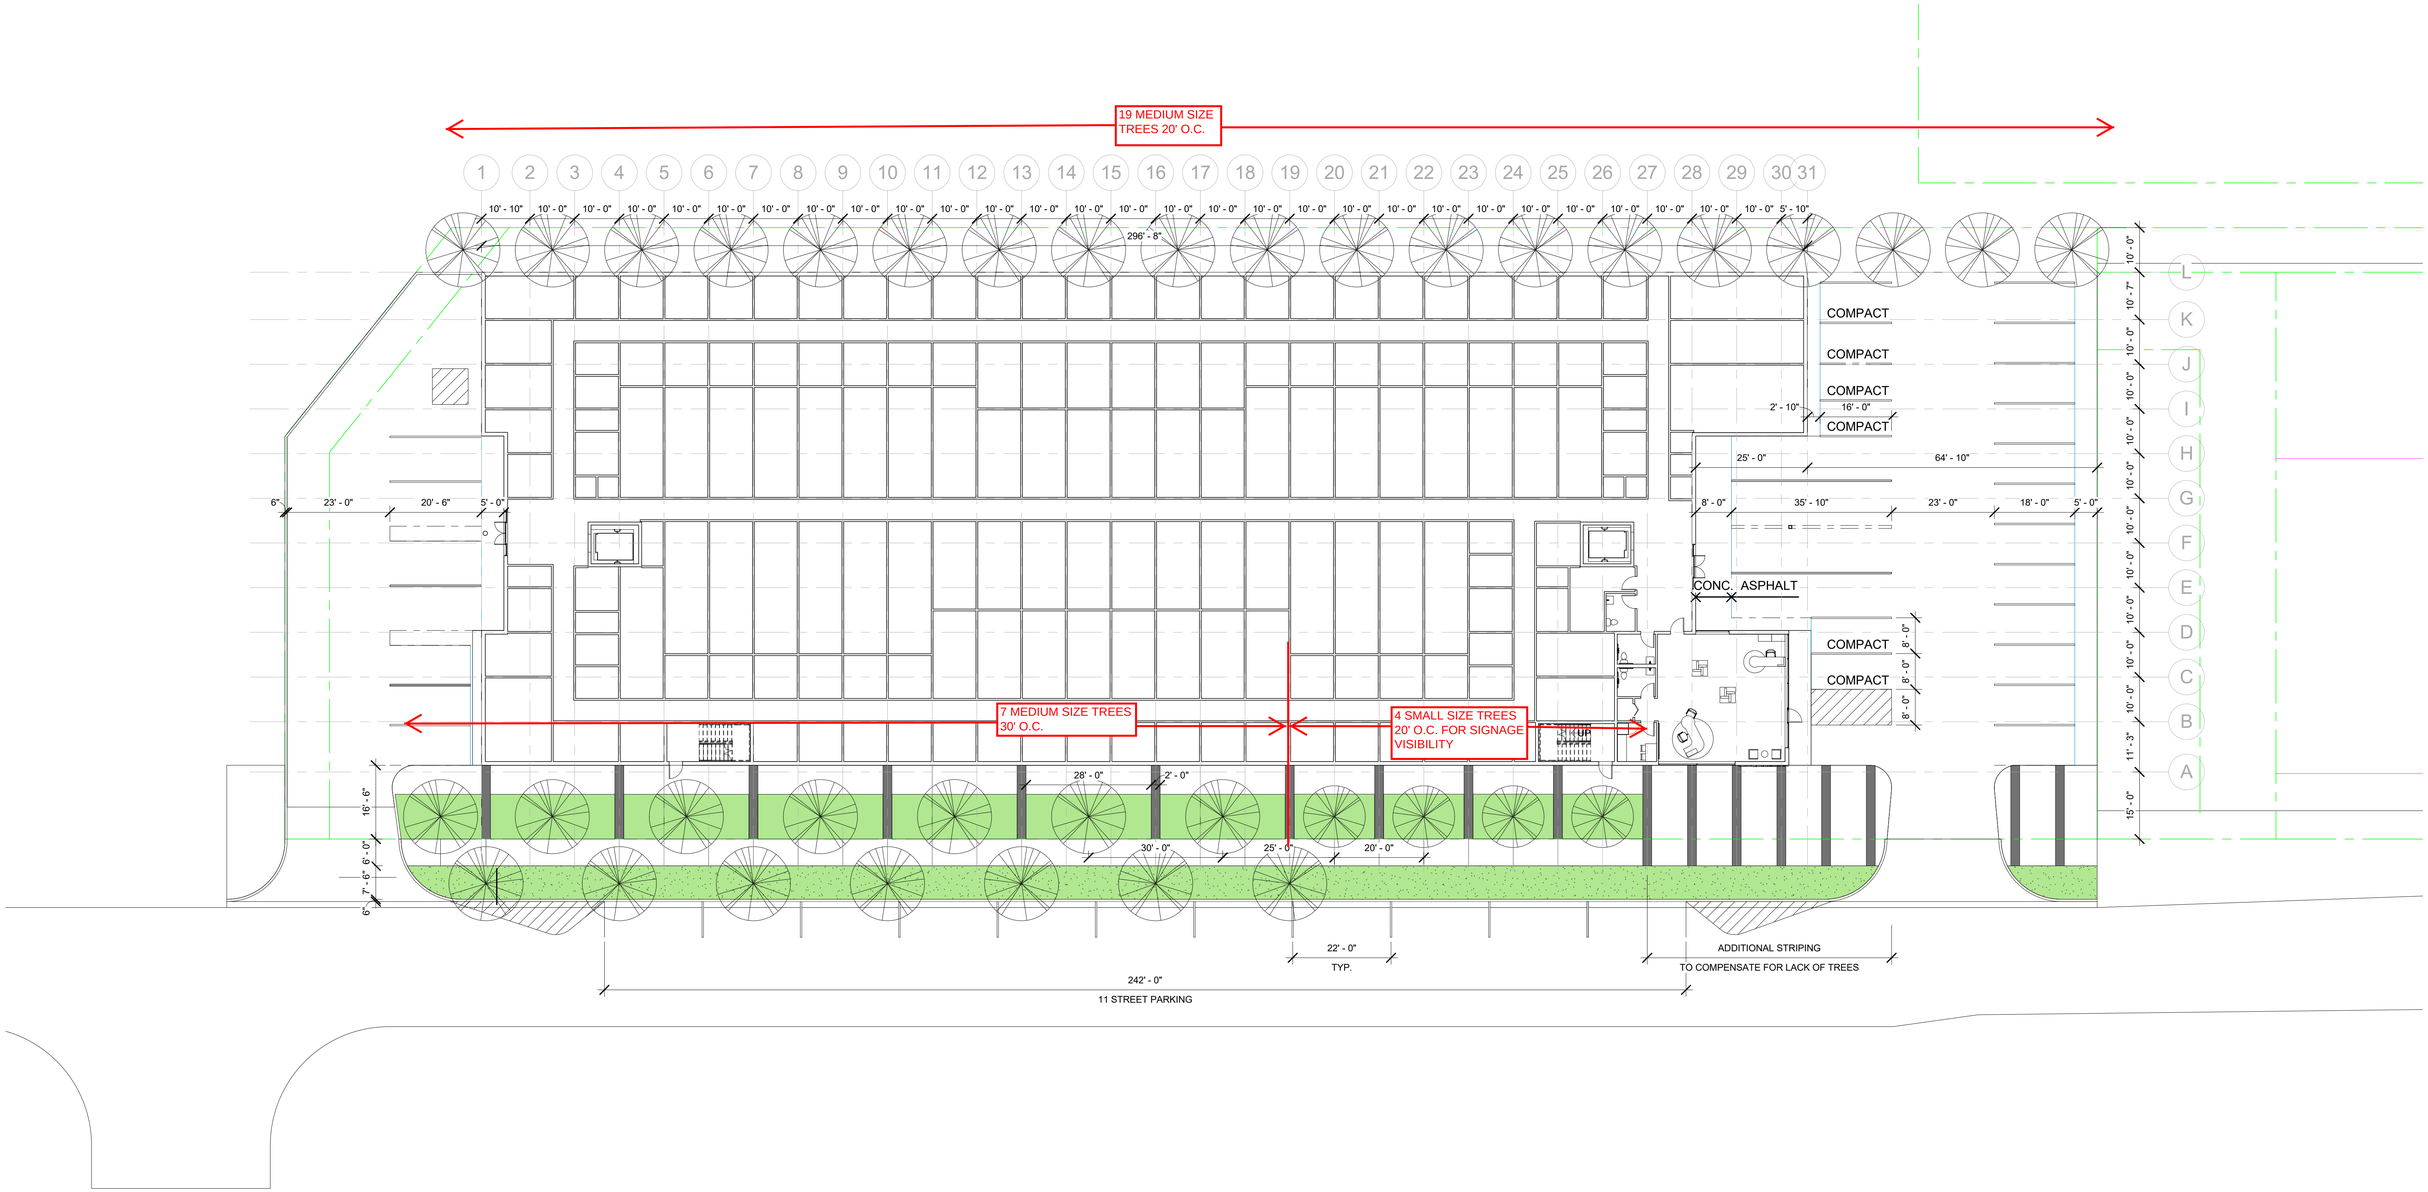

MILL STREET DEVELOPMENT ONE

233 Mill Street, Vienna VA

SITE PLAN

06.21.2019

WINSTANLEY
ARCHITECTS & PLANNERS