

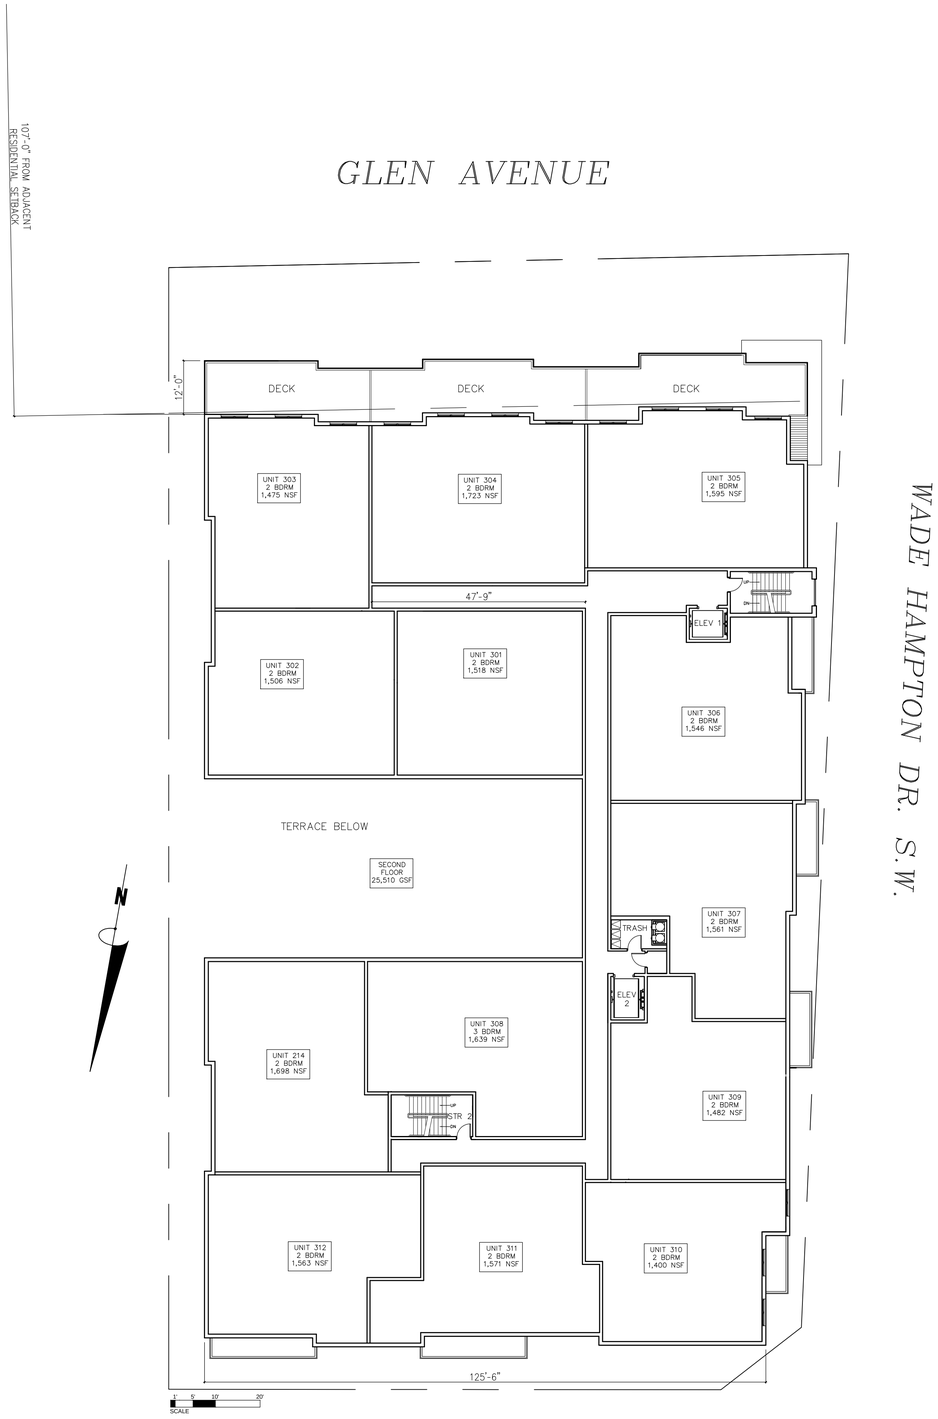


1/A3 **THIRD LEVEL RESIDENTIAL PLAN**
1/16" = 1'-0"

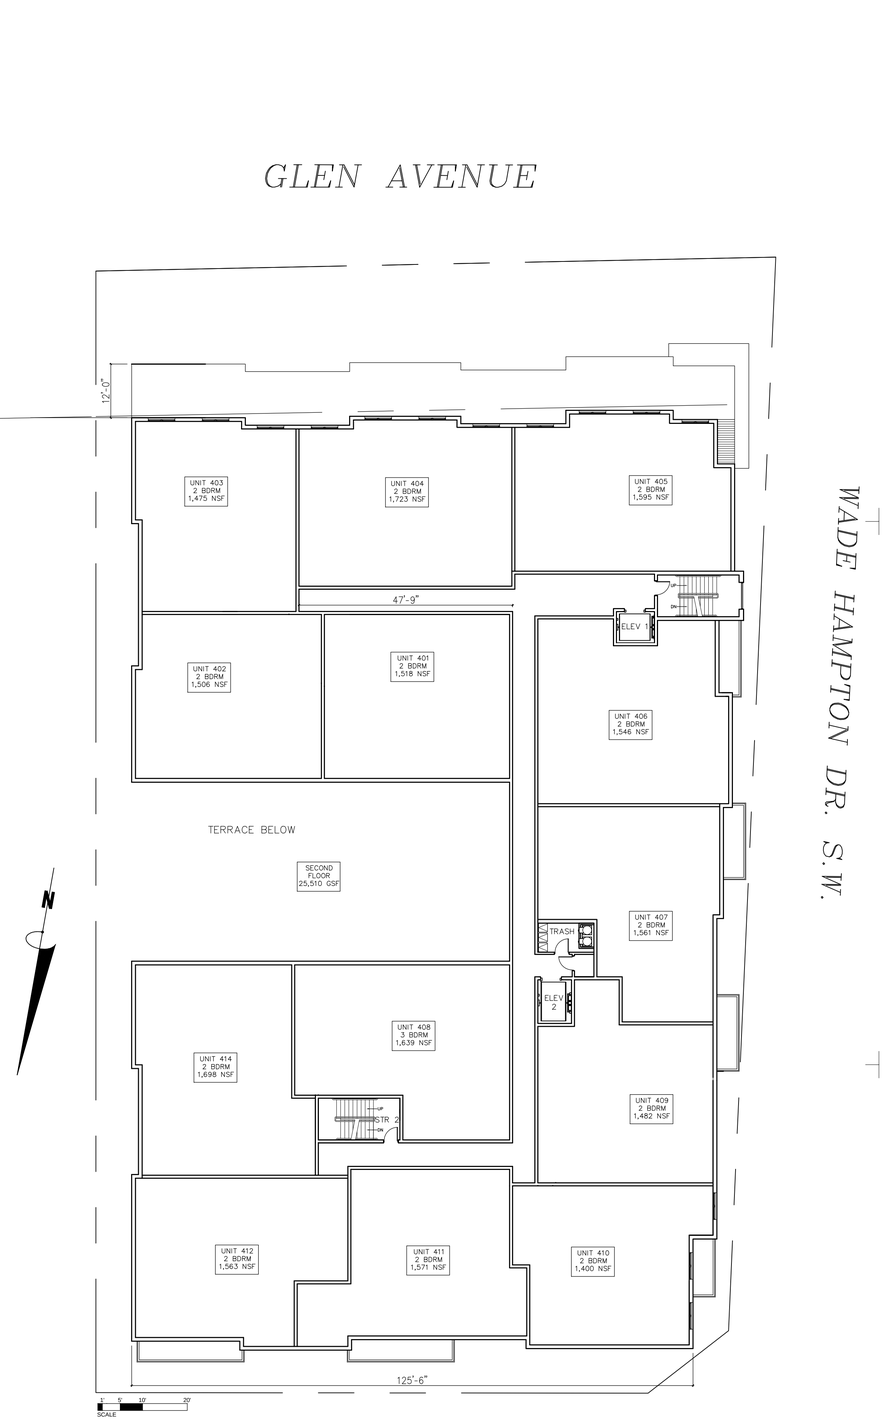

2/A3 **FOURTH LEVEL RESIDENTIAL PLAN**
1/16" = 1'-0"

KYLLO + PATTANA
ARCHITECTURE / INTERIORS
340 Mill Street, NE, Suite F
Vienna, VA 22180
Phone: 703.242.6603
Fax: 703.242.6604
Web: kyllopattana.com

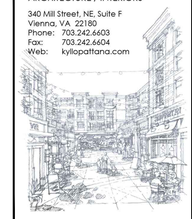

DATE:	8-31-18
JOB NUMBER:	X
SCALE:	X
DRAWN BY:	X
CHECK BY:	X
REVISIONS:	

THIRD & FOURTH LEVEL RESIDENTIAL PLANS

380 MAPLE AVENUE MAC REZONING

340 MILL STREET, VIENNA, VIRGINIA 22180

A3